


Existing RF Plan Notes

1. Location of single storey garage to be demolished & replaced with 2 storey side extension. Garage in Ground Floor with additional Bedroom at First Floor.

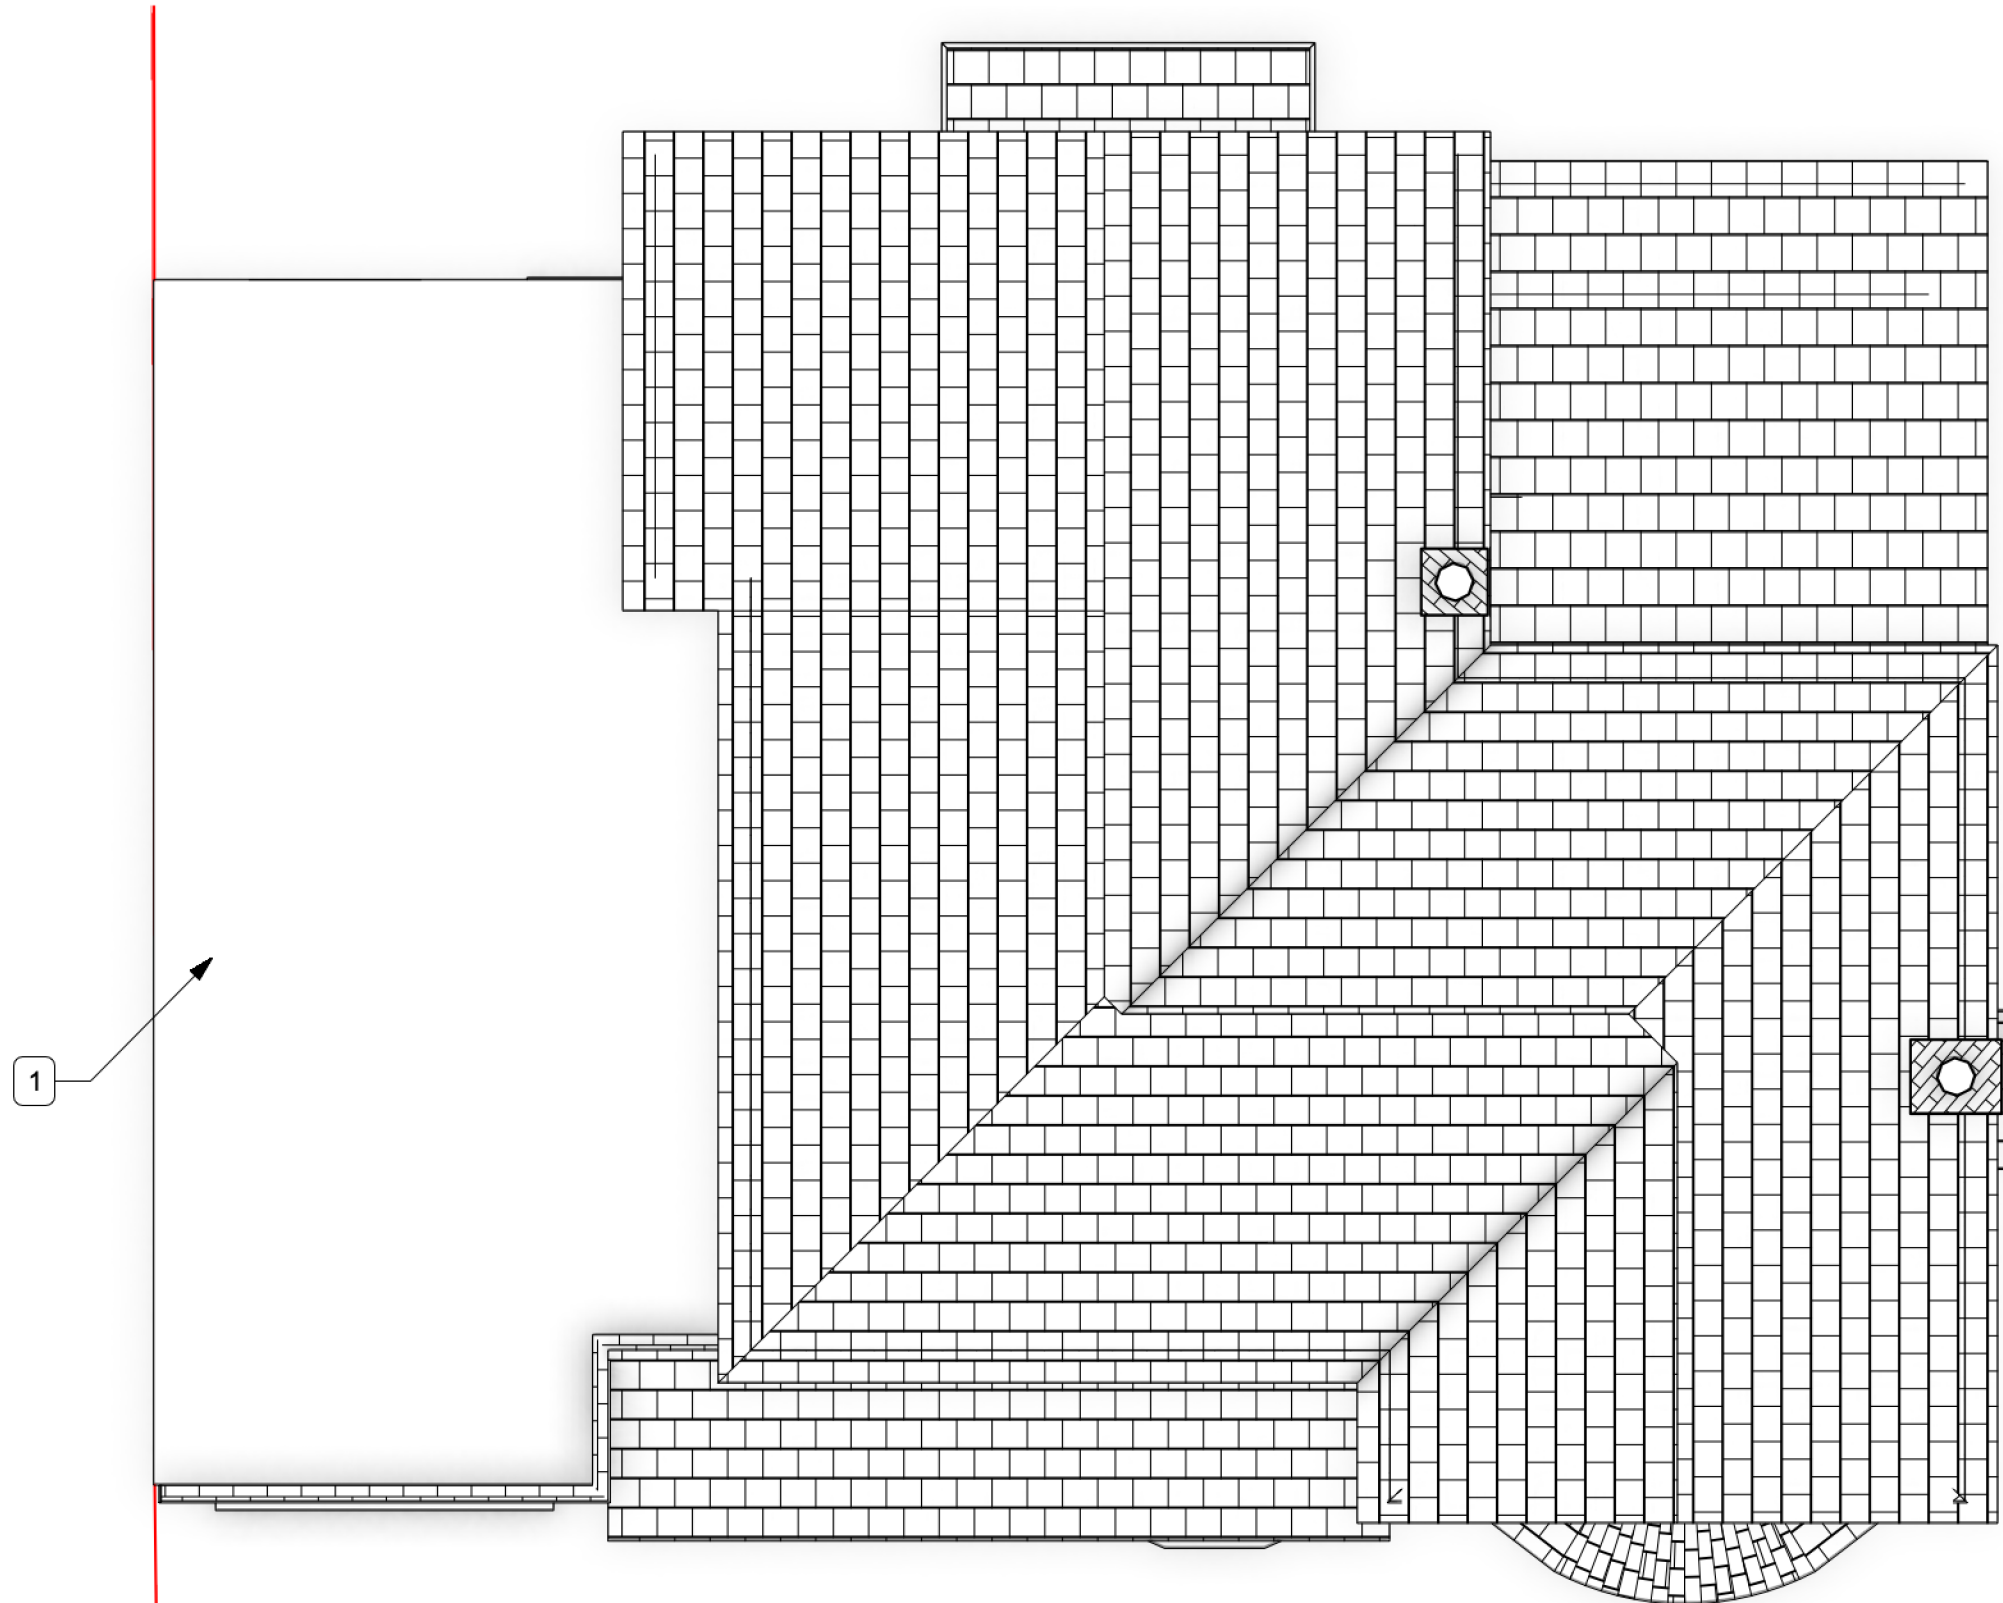

1 Roof Plan - Existing
Scale: 1:50



THE DESIGN SOCIAL



134 Kirkby Road Barwell LE9 8FN UK

GENERAL DRAWING NOTES

© This drawing is not to be shown to any Third Party unless agreed by The Design Social.

This drawing shows 'design intent' only.
It is the responsibility of the appointed contractor to finalise development, using specialists approved by The Design Social, & produce detailed working drawings.
ALL working drawings to be approved by The Design Social prior to manufacture.

REV.	DATE	NOTES	REV. BY
------	------	-------	---------

THE DESIGN SOCIAL



Jon Gardner

2 Belle Vue, Earl Shilton, Leicester LE9 7PA

Existing Roof Plan

AUTHOR	L.R.	DATE	05/12/2025	APPROVED	J.G.
SCALE	1:50 @ A3	READ WITH	0426 (A) GA 001		
DRAWING No.	0426	(A)	RF	006	
Project No.		Type	Area	Number	Rev
DRAWING STATUS	Planning				