


- Proposed RF Plan Notes**
1. New double pitched roof, pitch to match existing adjacent roof, formed over new extension.
 2. New connecting roof between proposed extension & original property. Tiling & pitch to match that of the original property.

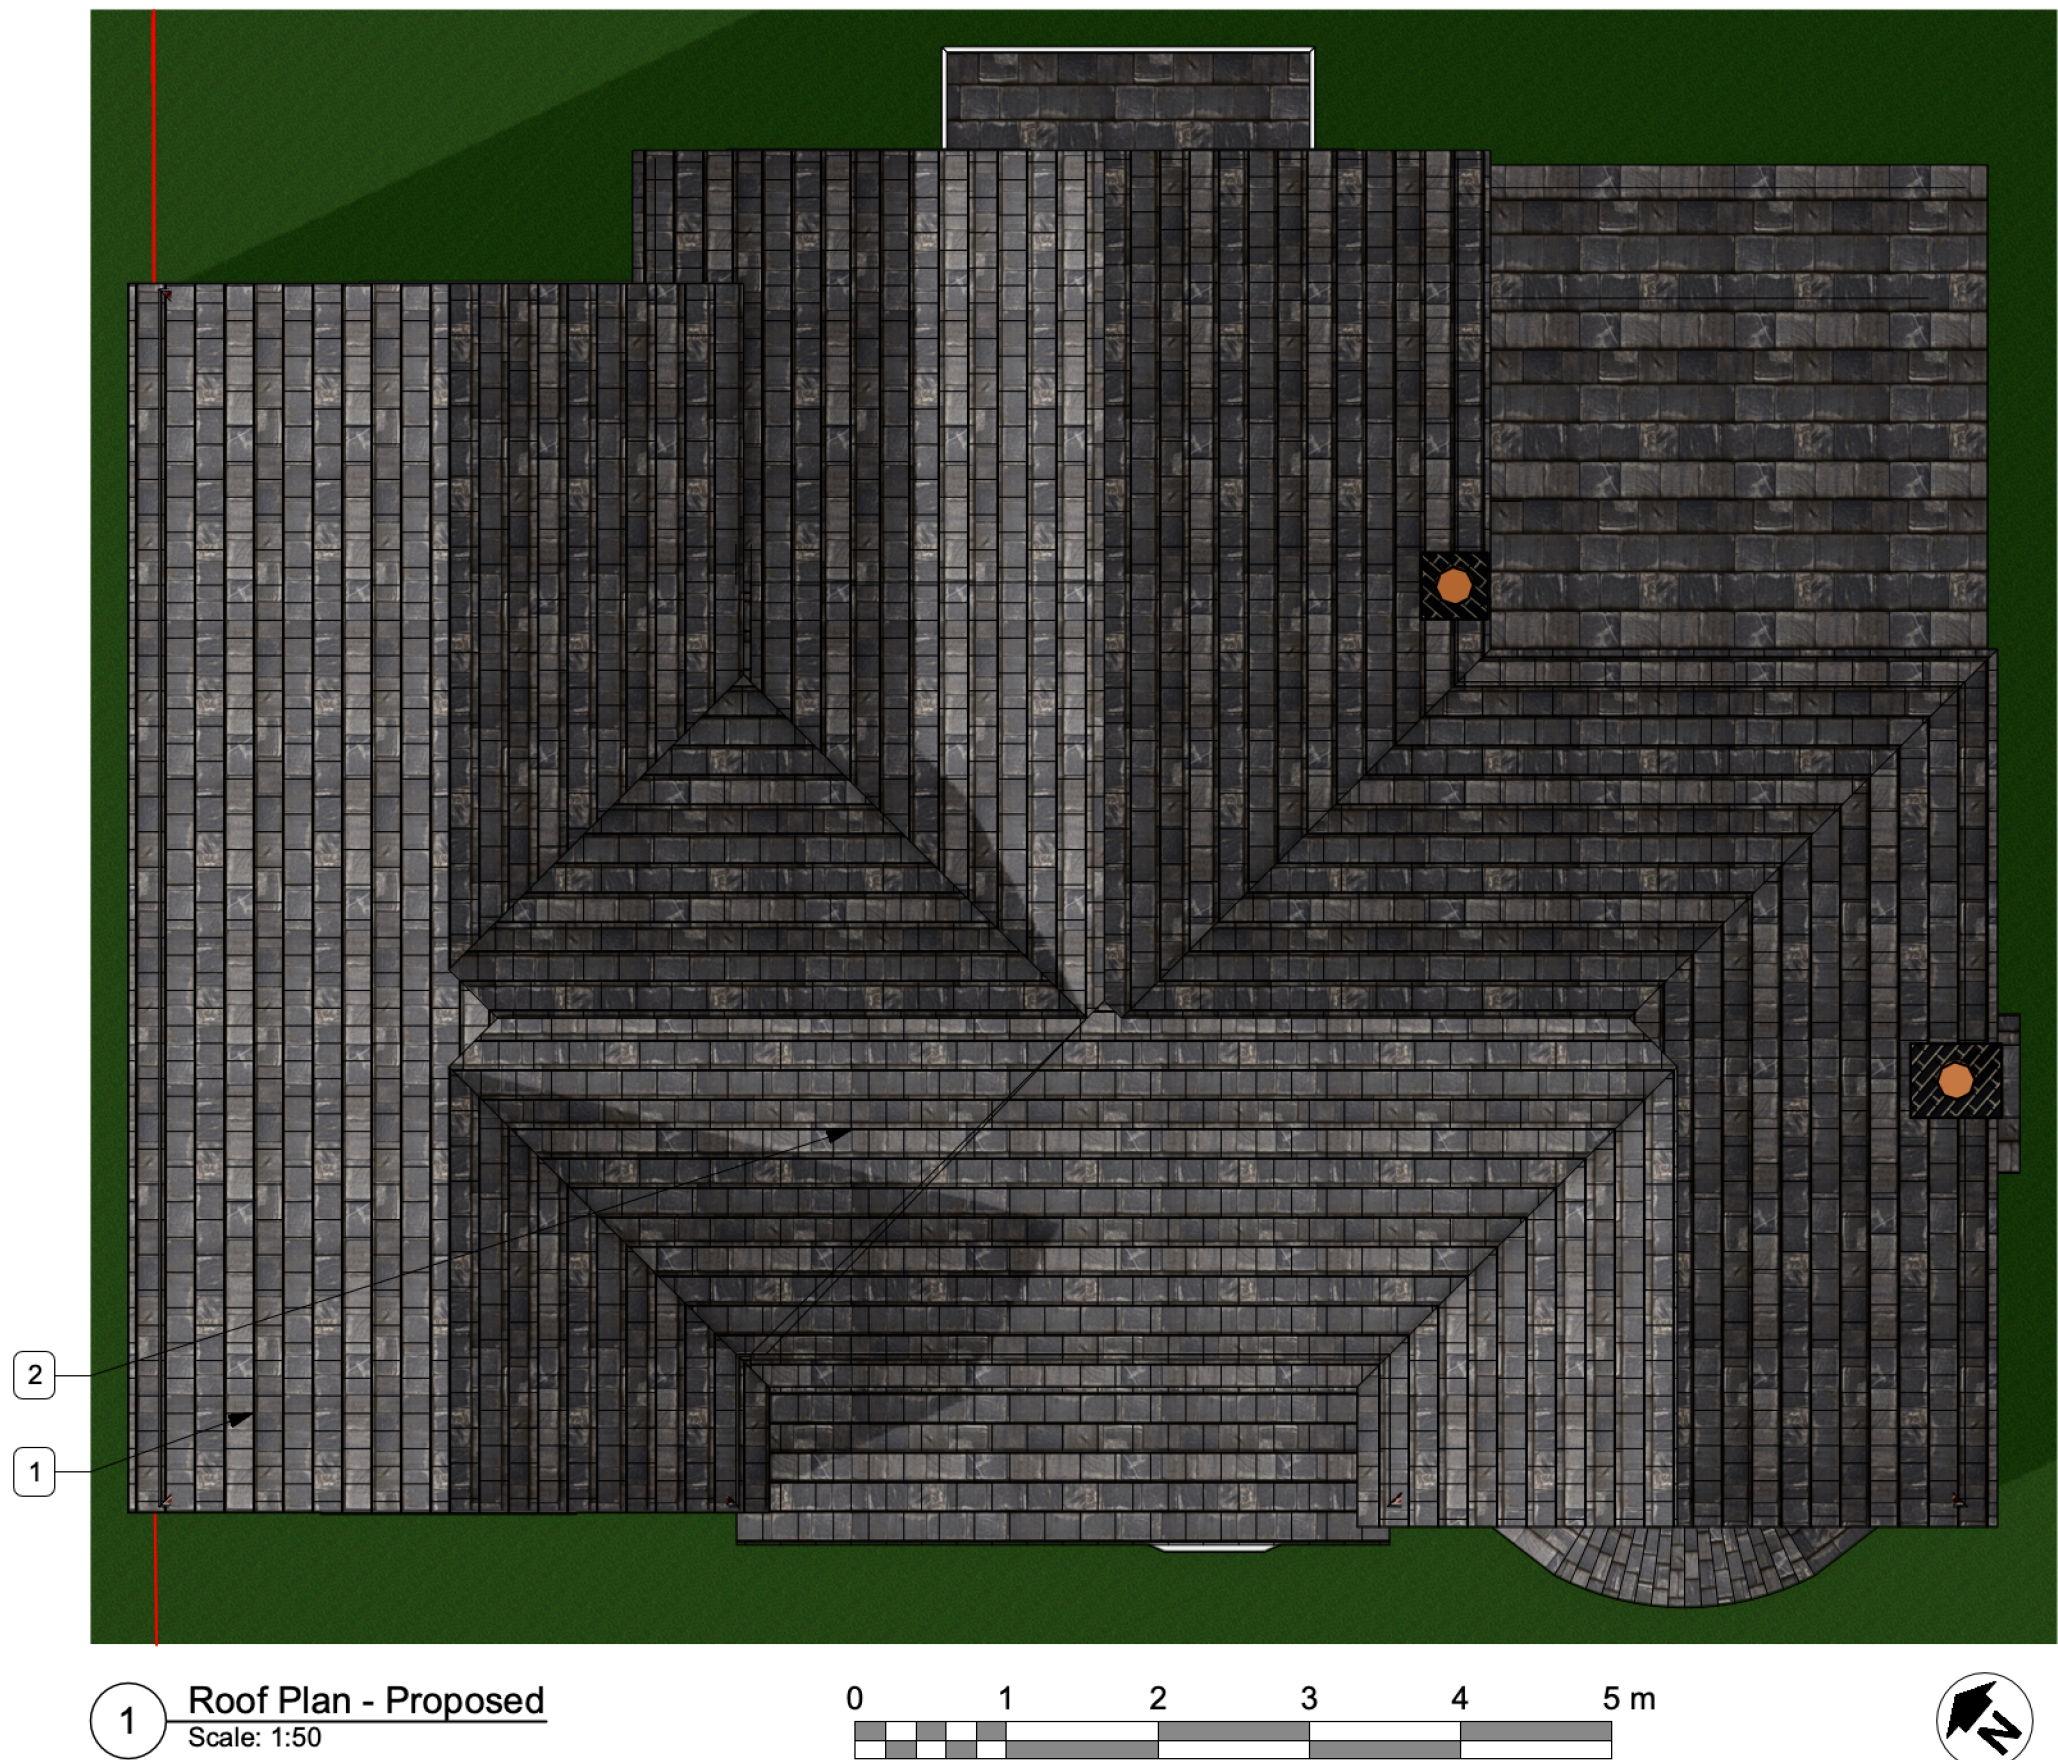

THE DESIGN SOCIAL

134 Kirkby Road Barwell LE9 8FN UK

GENERAL DRAWING NOTES

© This drawing is not to be shown to any Third Party unless agreed by The Design Social.

This drawing shows 'design intent' only. It is the responsibility of the appointed contractor to finalise development, using specialists approved by The Design Social, & produce detailed working drawings.

ALL working drawings to be approved by The Design Social prior to manufacture.

REV.	DATE	NOTES	REV. BY
------	------	-------	---------

THE DESIGN SOCIAL

Jon Gardner			
2 Belle Vue, Earl Shilton, Leicester LE9 7PA			
Proposed Roof Plan			
AUTHOR	DATE	APPROVED	
L.R.	05/12/2025	J.G.	
SCALE	1:50 @ A3	READ WITH	
		0426 (A) GA 001	
DRAWING No.			
0426	(A)	RF	010
Project No.	Type	Area	Number
DRAWING STATUS			
Planning			