


Existing Elevation Notes

1. Location of single storey garage to be demolished & replaced with 2 storey side extension. Garage in Ground Floor with additional Bedroom at First Floor.

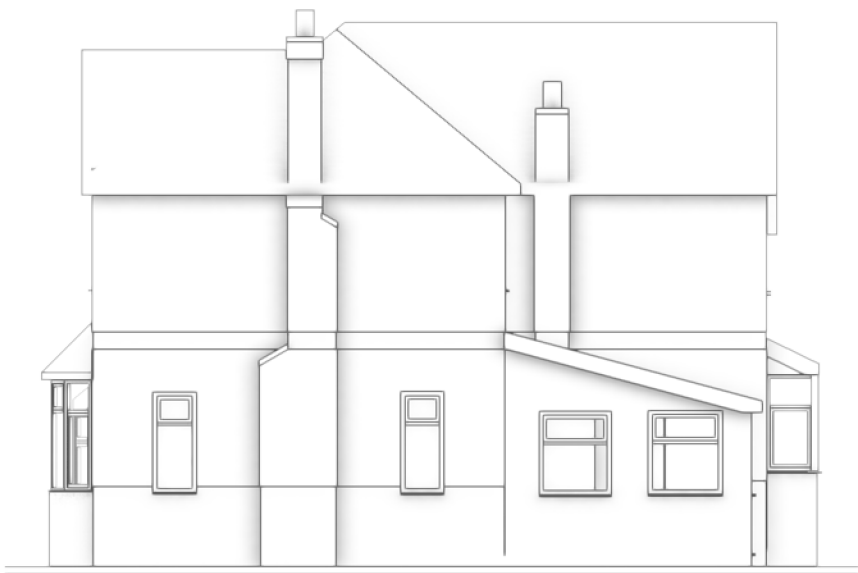


3 South Elevation - Existing  
Scale: 1:100



4 East Elevation - Existing  
Scale: 1:100



1 West Elevation - Existing  
Scale: 1:100

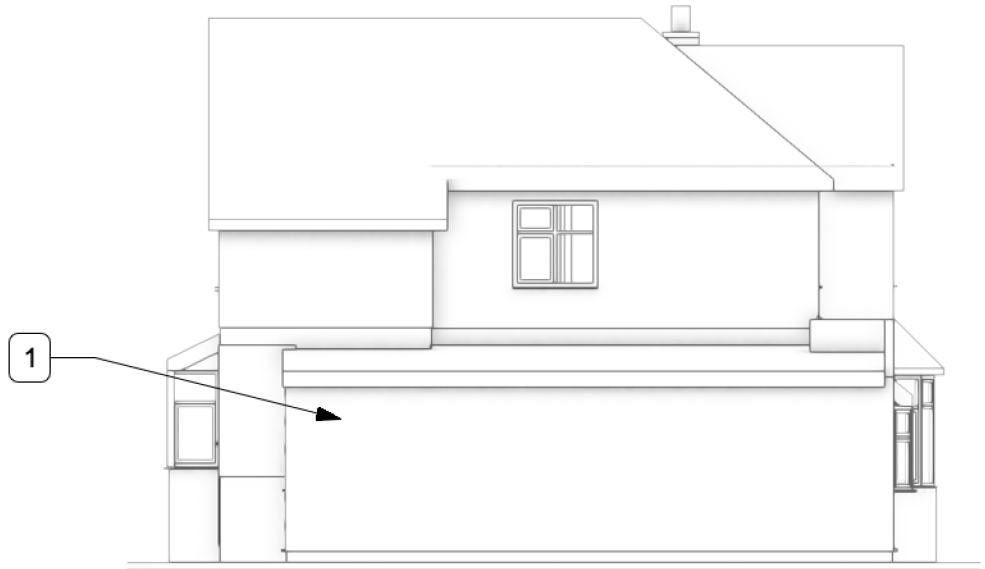

2 North Elevation - Existing  
Scale: 1:100

# THE DESIGN SOCIAL

134 Kirkby Road Barwell LE9 8FN UK

GENERAL DRAWING NOTES

© This drawing is not to be shown to any Third Party unless agreed by The Design Social.

This drawing shows 'design intent' only.  
It is the responsibility of the appointed contractor to finalise development, using specialists approved by The Design Social, & produce detailed working drawings.  
ALL working drawings to be approved by The Design Social prior to manufacture.

| REV. | DATE | NOTES | REV. |
|------|------|-------|------|
|      |      |       | BY   |

# THE DESIGN SOCIAL

|                                              |          |       |            |
|----------------------------------------------|----------|-------|------------|
| Jon Gardner                                  |          |       |            |
| 2 Belle Vue, Earl Shilton, Leicester LE9 7PA |          |       |            |
| Existing Elevations                          |          |       |            |
| AUTHOR                                       | L.R.     | DATE  | 05/12/2025 |
| APPROVED                                     | J.G.     | SCALE | 1:100 @ A3 |
| READ WITH                                    | 0426 (A) | GA    | 001        |
| DRAWING No.                                  | 0426     | (L)   | GA 007     |
| Project No.                                  | Type     | Area  | Number     |
| DRAWING STATUS                               | Planning |       |            |