


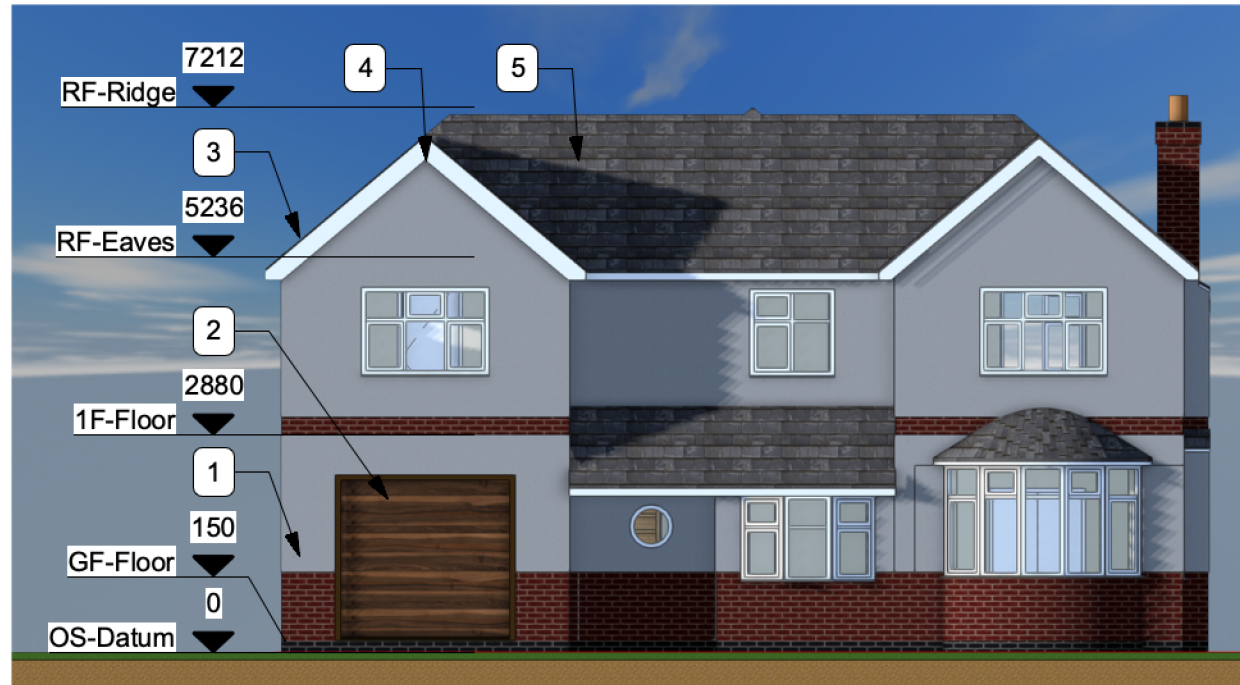


3 South Elevation - Proposed  
Scale: 1:100



4 East Elevation - Proposed  
Scale: 1:100



1 West Elevation - Proposed  
Scale: 1:100

 

2 North Elevation - Proposed  
Scale: 1:100

### Proposed Elevation Notes

1. Proposed extension to side of property. Extension to be of insulated cavity rendered block construction.
2. New insulated Garage door, to be composite timber.
3. New uPVC double glazed window.
4. New double pitched roof, pitch to match existing adjacent roof, formed over new extension.
5. New connecting roof between proposed extension & original property. Tiling & pitch to match that of the original property.
6. New high level uPVC double glazed window. Sill to be no less than 1600mm AFFL to protect neighbourss privacy.
7. New uPVC double glazed door.
8. New uPVC frosted double glazed window.

# THE DESIGN SOCIAL

134 Kirkby Road Barwell LE9 8FN UK

### GENERAL DRAWING NOTES

© This drawing is not to be shown to any Third Party unless agreed by The Design Social.

This drawing shows 'design intent' only.  
It is the responsibility of the appointed contractor to finalise development, using specialists approved by The Design Social, & produce detailed working drawings.  
ALL working drawings to be approved by The Design Social prior to manufacture.

| REV. | DATE | NOTES | REV. |
|------|------|-------|------|
|      |      |       | BY   |

# THE DESIGN SOCIAL

|                                              |            |           |                 |
|----------------------------------------------|------------|-----------|-----------------|
| Jon Gardner                                  |            |           |                 |
| 2 Belle Vue, Earl Shilton, Leicester LE9 7PA |            |           |                 |
| Proposed Elevations                          |            |           |                 |
| AUTHOR                                       | L.R.       | DATE      | 05/12/2025      |
| APPROVED                                     | J.G.       |           |                 |
| SCALE                                        | 1:100 @ A3 | READ WITH | 0426 (A) GA 001 |
| DRAWING No.                                  | 0426       | (L)       | GA 011          |
| Project No.                                  |            | Type      |                 |
| Area                                         |            | Number    |                 |
| Rev                                          |            |           |                 |
| DRAWING STATUS                               | Planning   |           |                 |