


Client's signature (future changes to this version may have costs effects and would be charged accordingly)

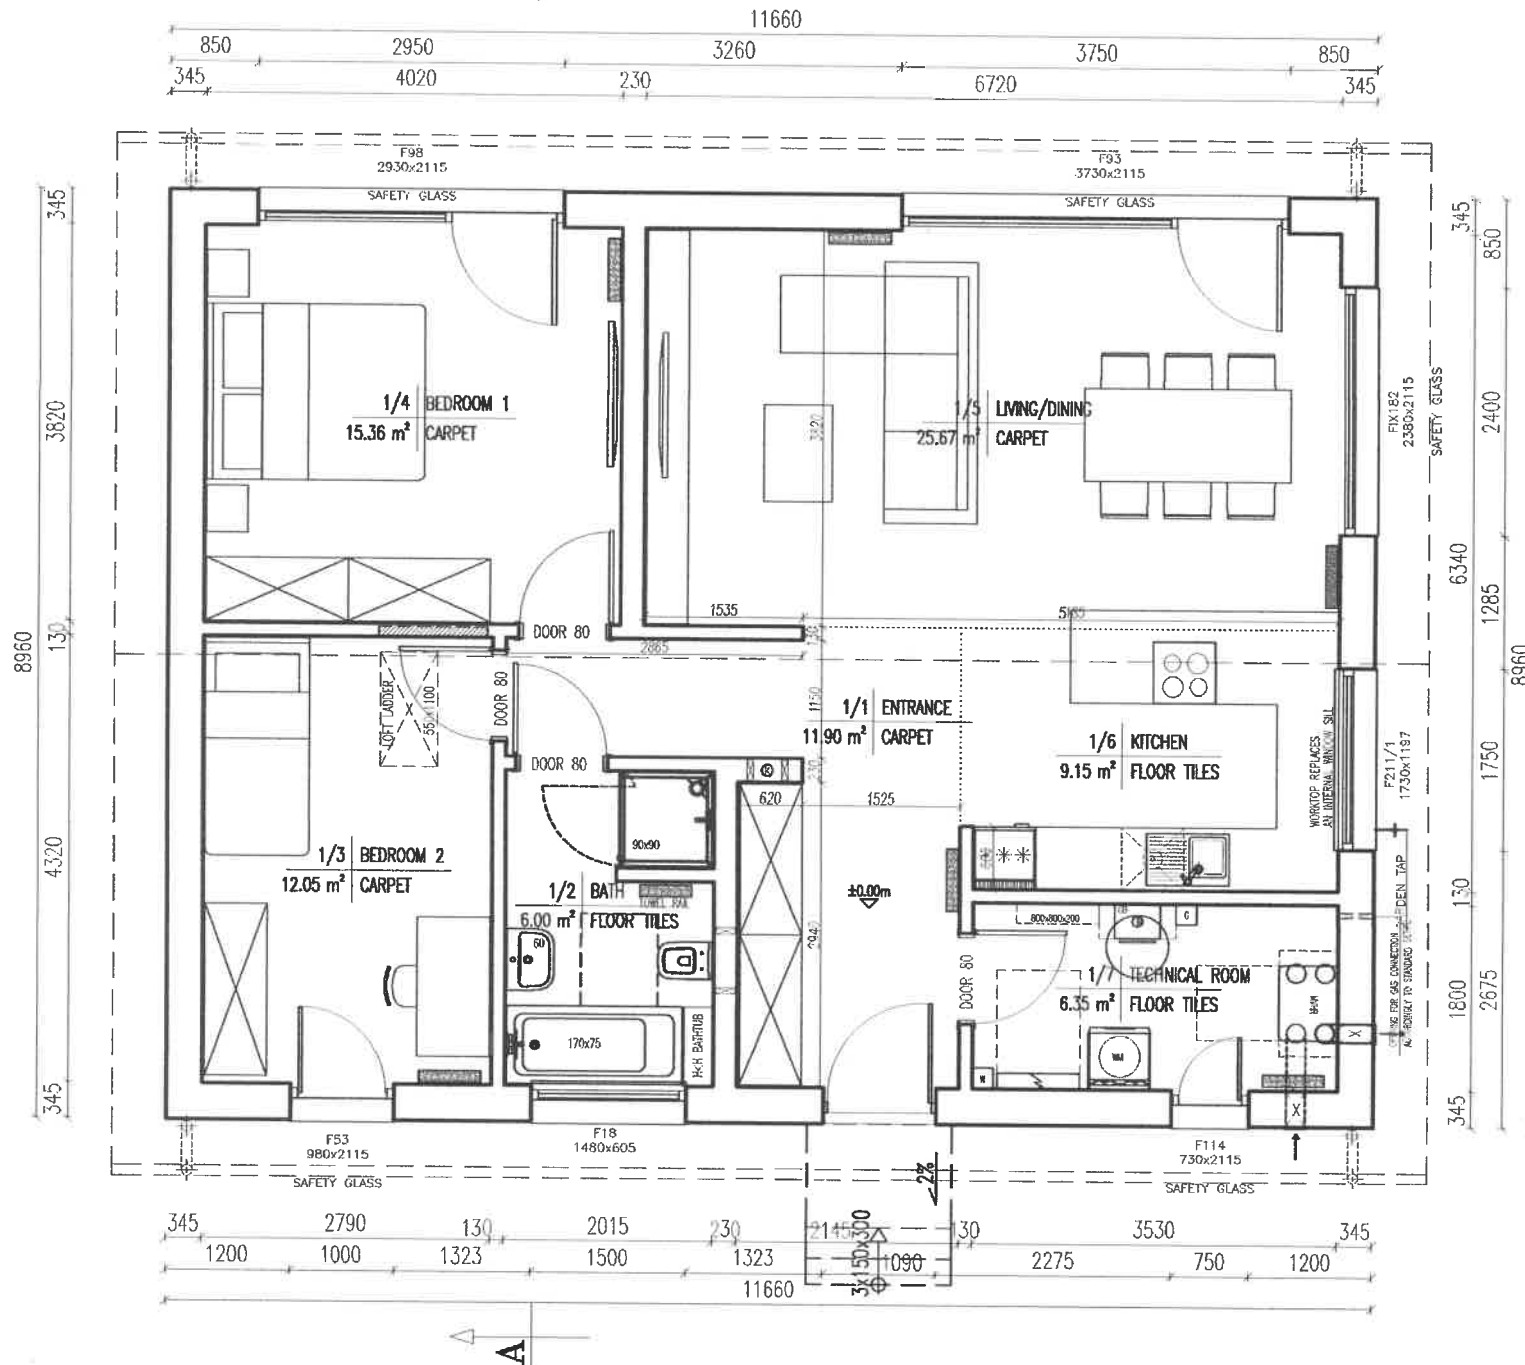

TOTAL FLOOR AREA 90.72m² (976ft²)

 DAN - WOOD HOUSE 1 Westwood Guthrieville Toll 1-800 saturdayhouse.com	SINGLE-FAMILY HOUSE		NUMBER OF LIVING ROOMS	
	—		—	
	GROUND FLOOR PLAN		TYPE OF HOUSE: PERFECT 88E	
DATE: 11/10/2020		SCALE: 1:50		COORDINATOR: 02
BRANCH: ARCHITECTURE				