


REVISIONS

Rev	Description	Date	By
A	WIDTH OF PORCH REDUCED	29.06.23	TMB

NOTES




PROPOSED NORTH ELEVATION

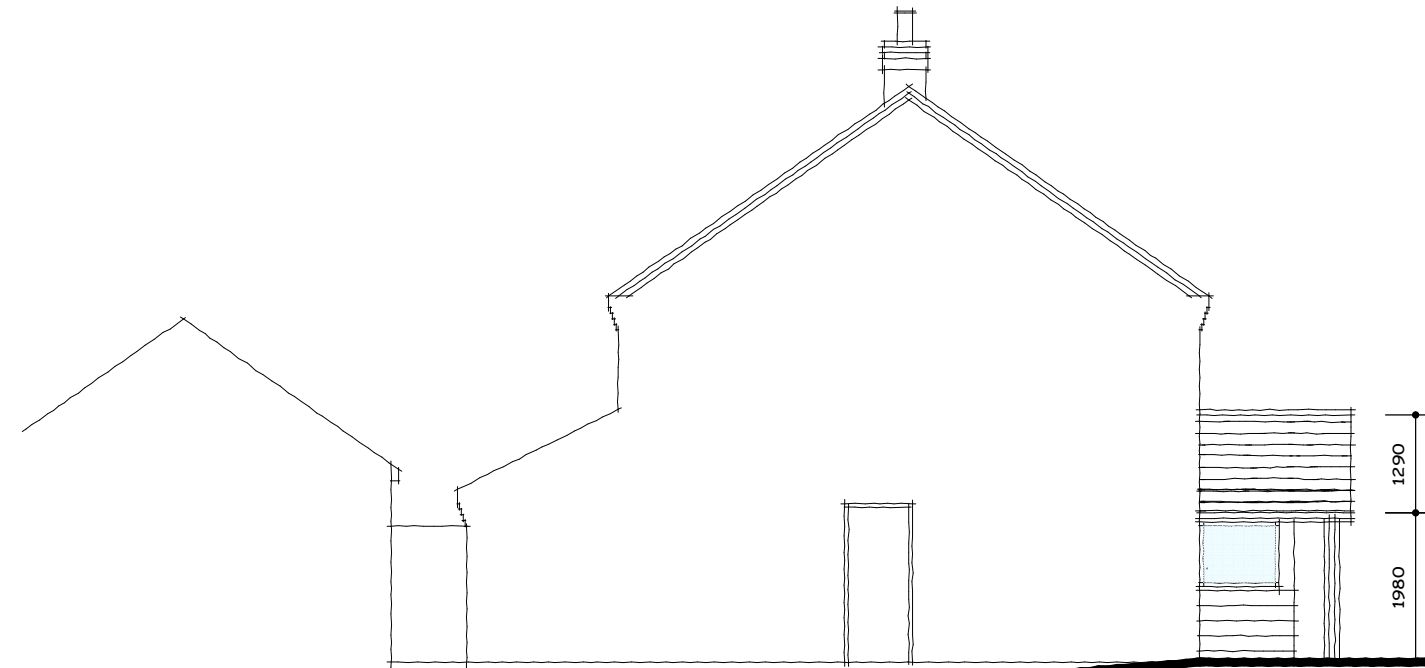


PROPOSED EAST ELEVATION



PROPOSED SOUTH ELEVATION

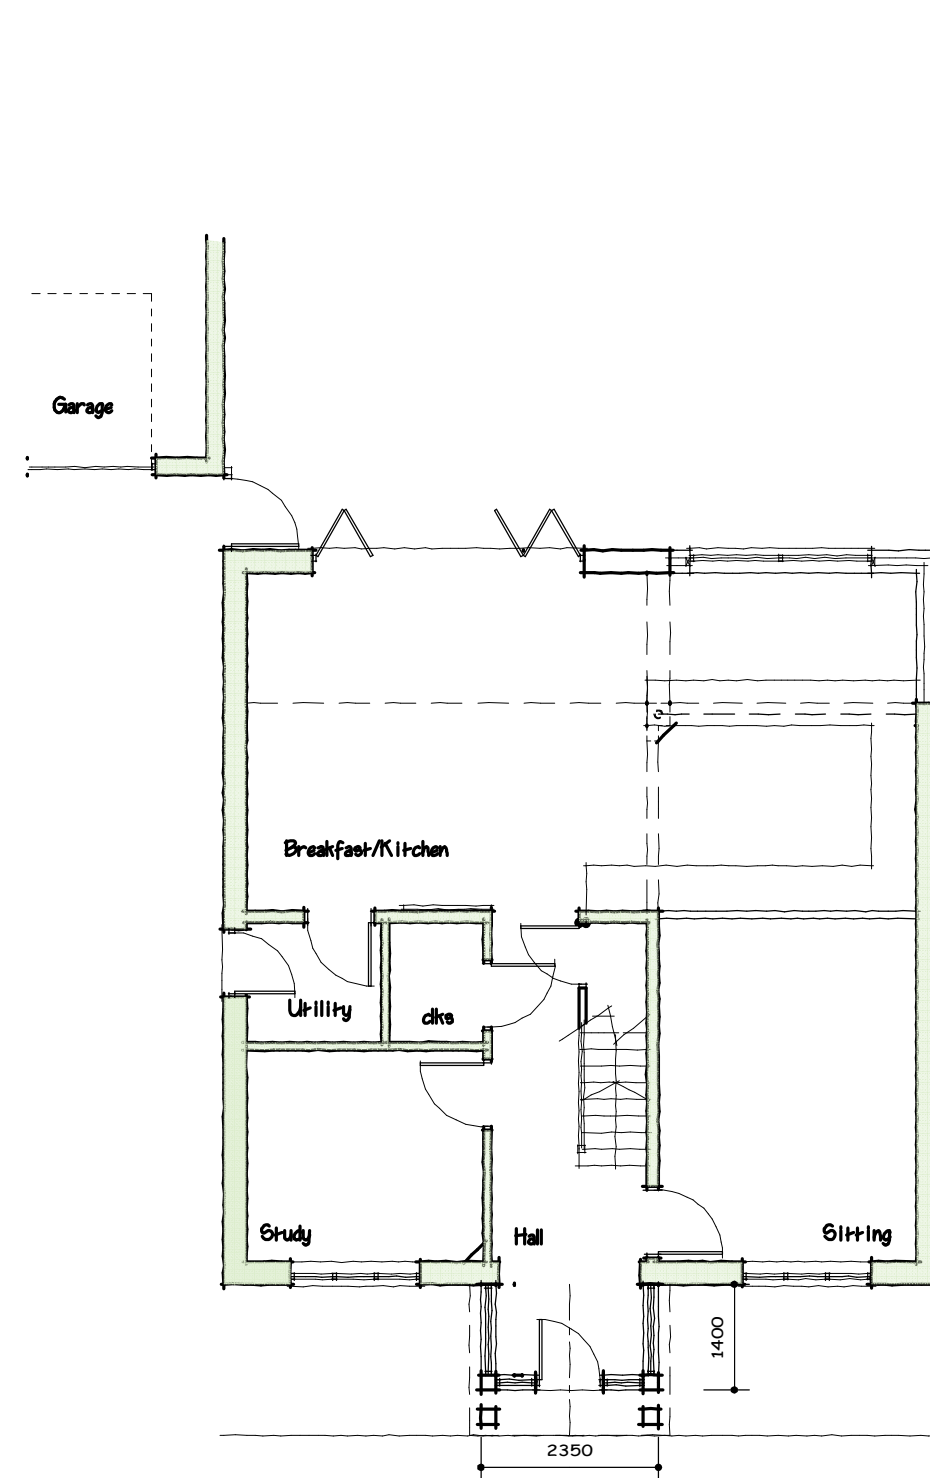

PROPOSED GROUND FLOOR LAYOUT

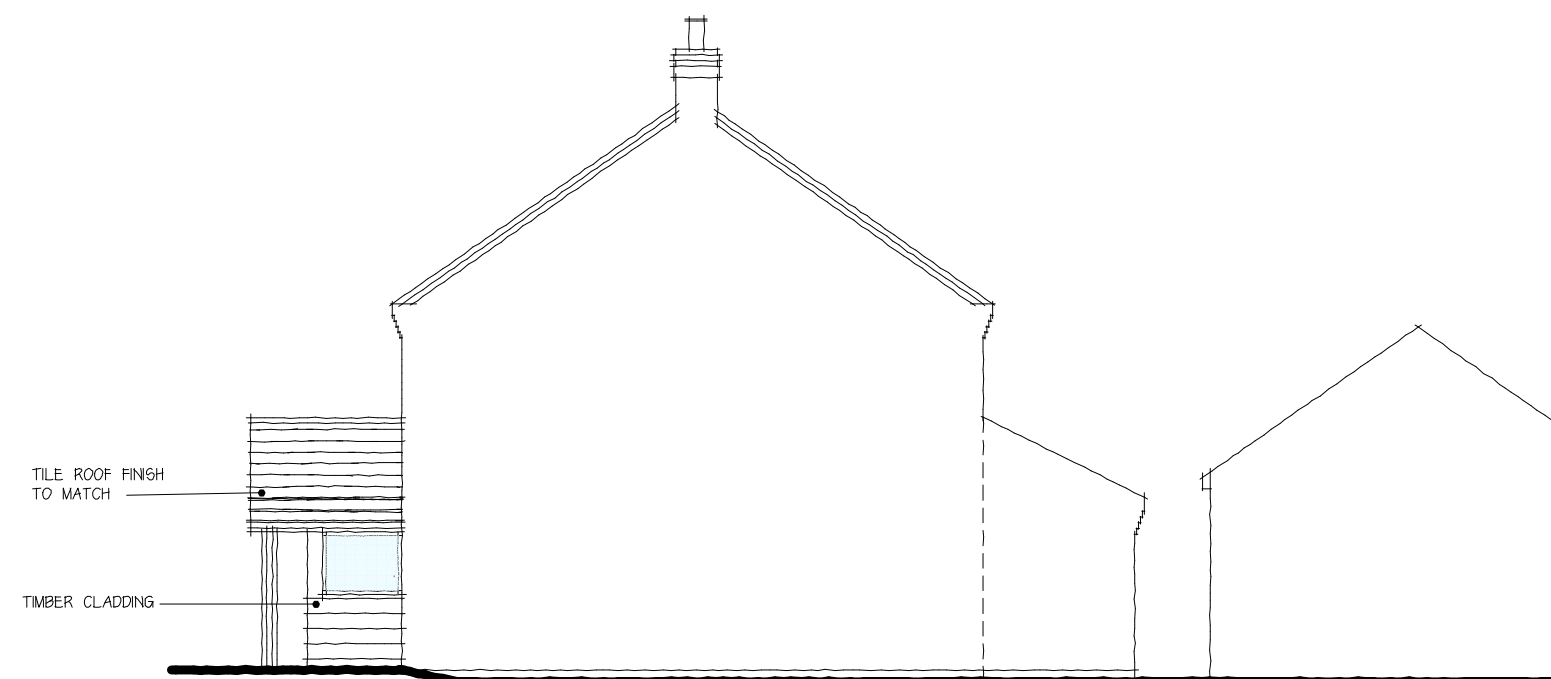

PROPOSED WEST ELEVATION



Job:
Proposed Extensions/Alterations,
8, The Gables,
Desford,
Leics.

For
MR & MRS L.FEARN

Title:
Planning

Scale: 1:100	Drawg No: 3224/2	Date: Apr 23	Rev: A
--------------	------------------	--------------	--------

J.E.D. Design
(Architectural Services) Ltd
Member of the Chartered Institute of Architectural Technologists
The Drawing Room, Gunnsbrooke Close, Great Bowden, Leics, LE16 7HB
Email: jed@btconnect.com Mobile: 07760 224851