



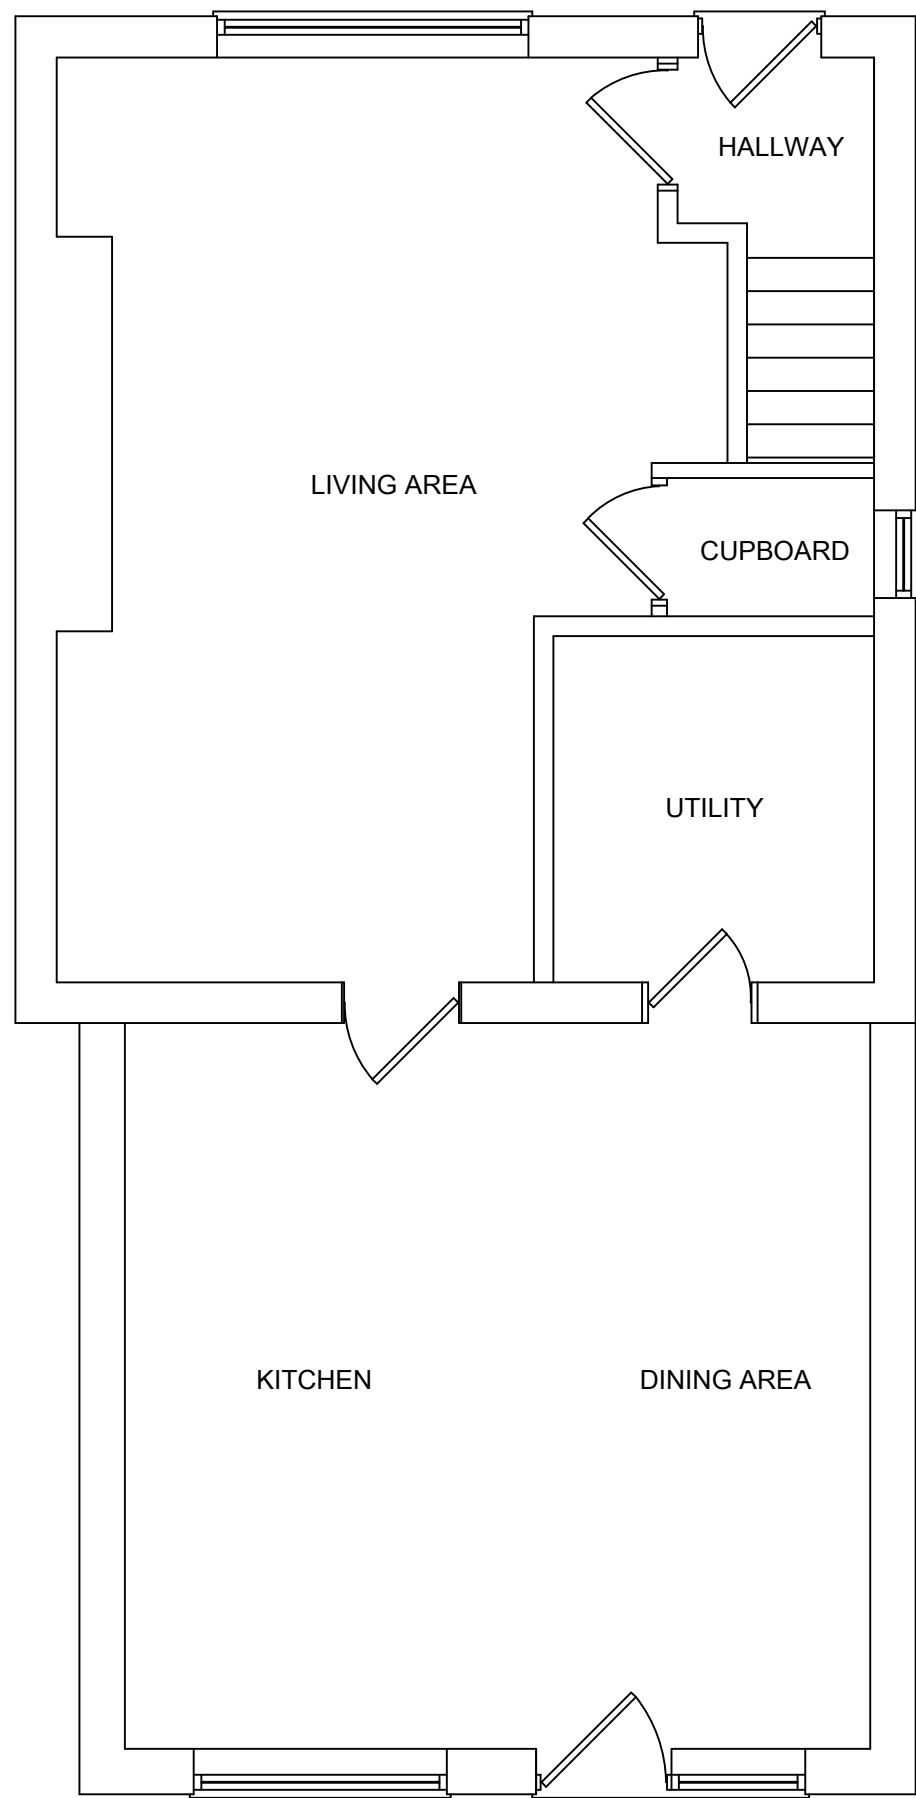


EXISTING GROUND FLOOR PLAN

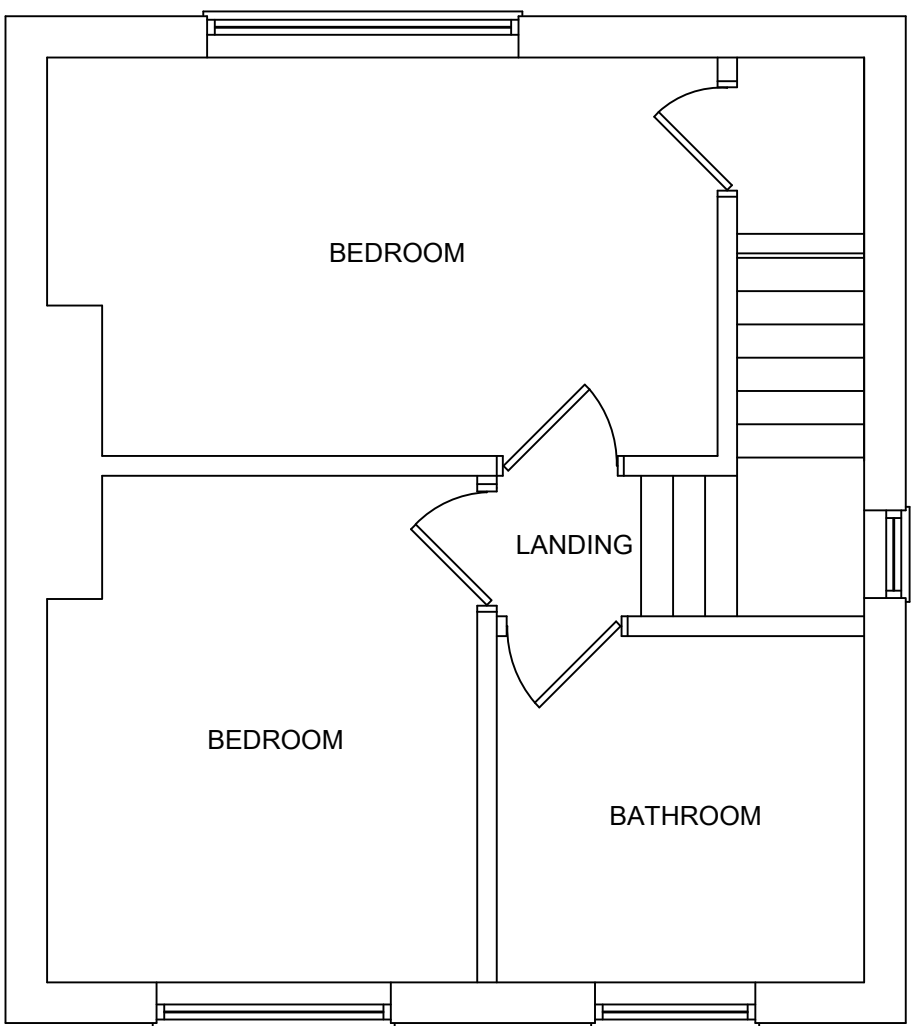

EXISTING FIRST FLOOR PLAN




EXISTING REAR ELEVATION

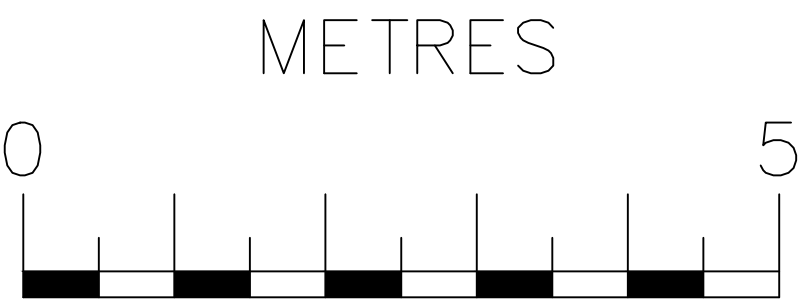


SCALE @ A1



EXISTING FRONT ELEVATION

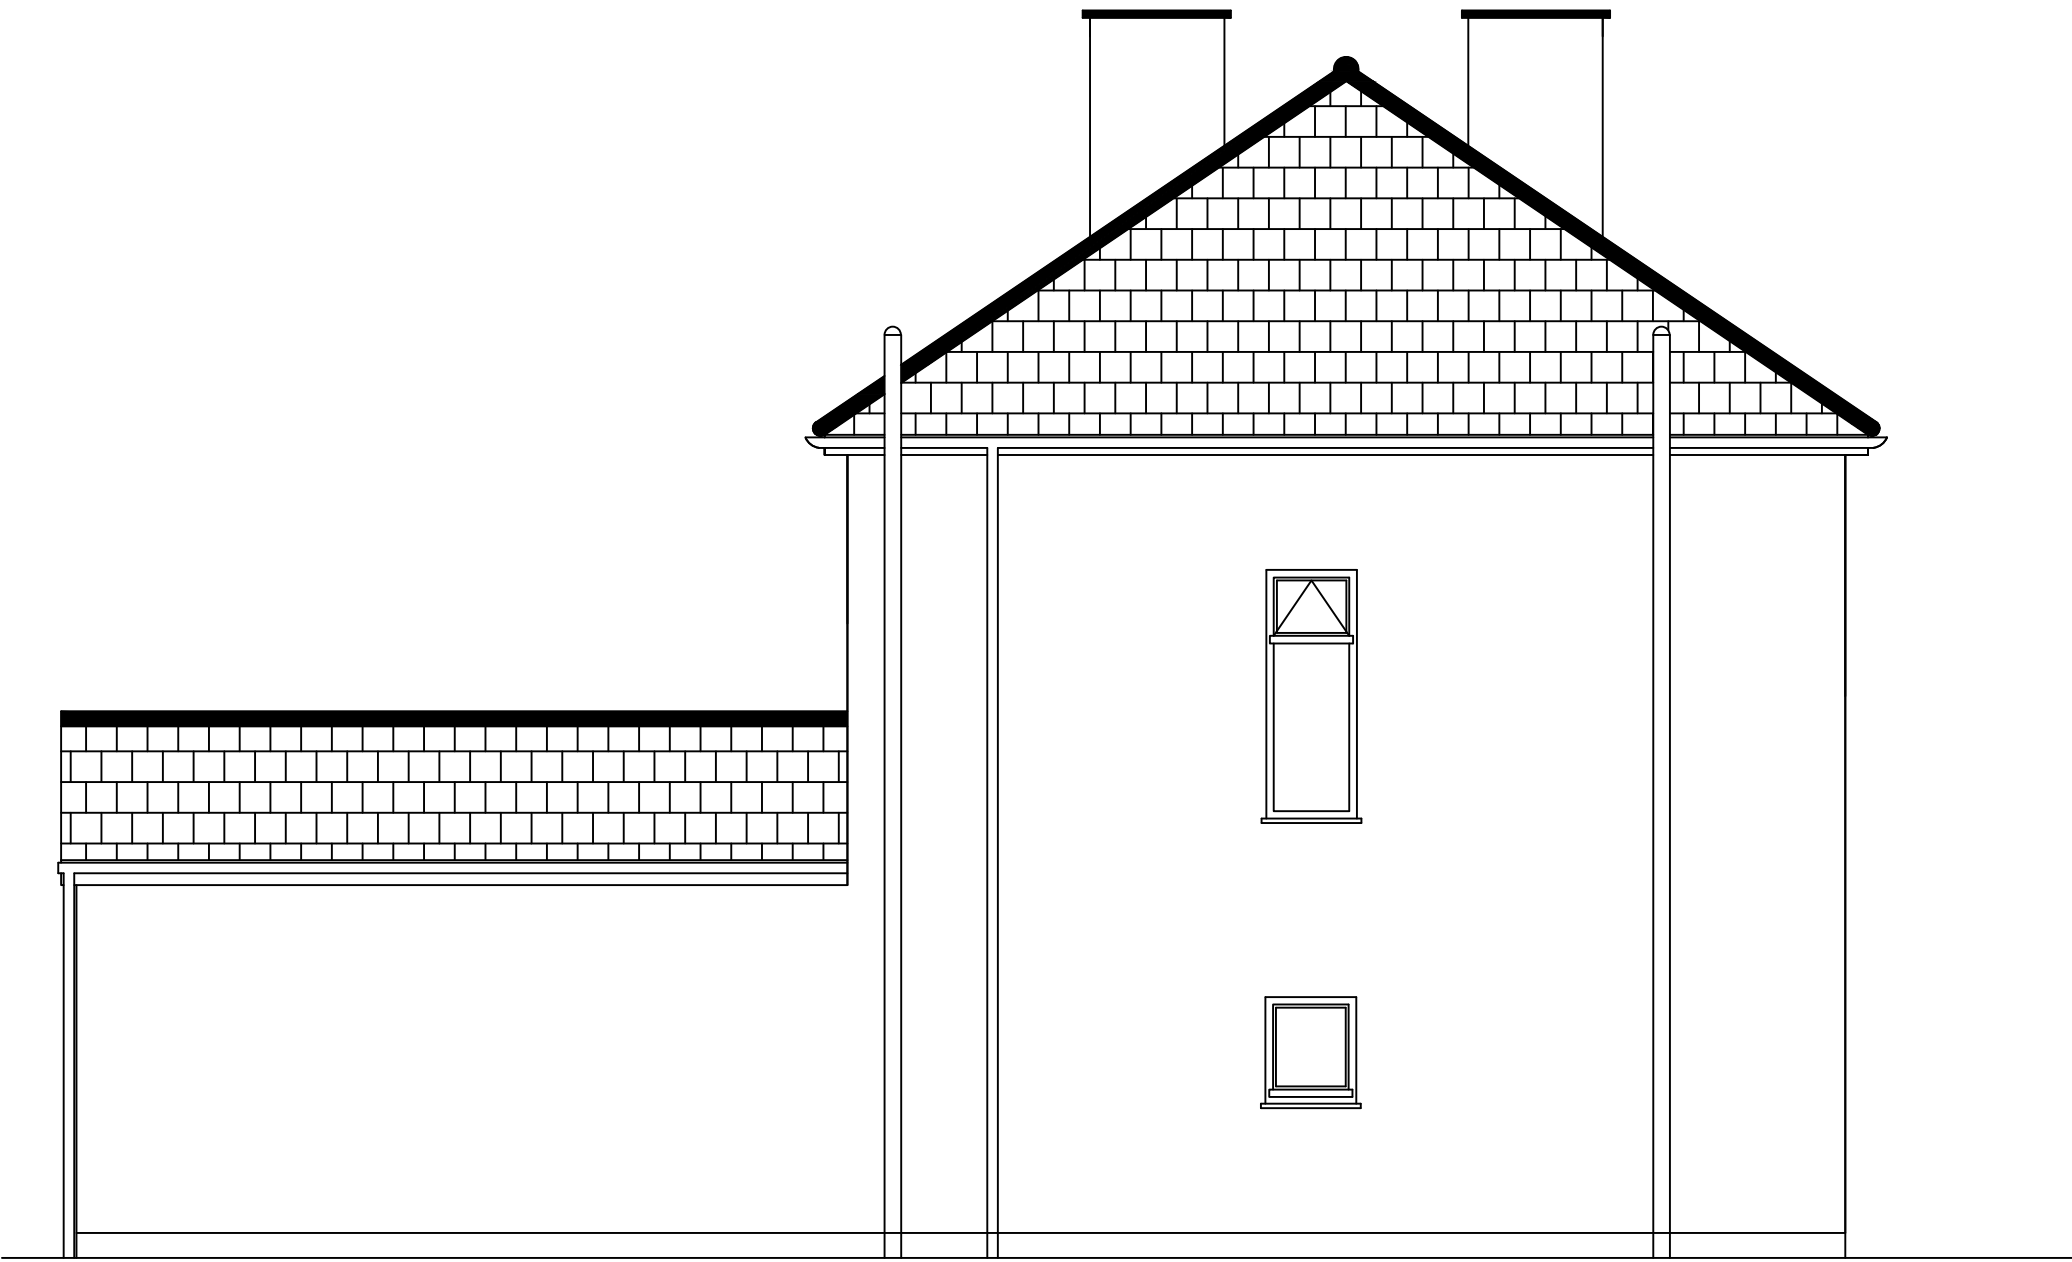

EXISTING SIDE ELEVATION

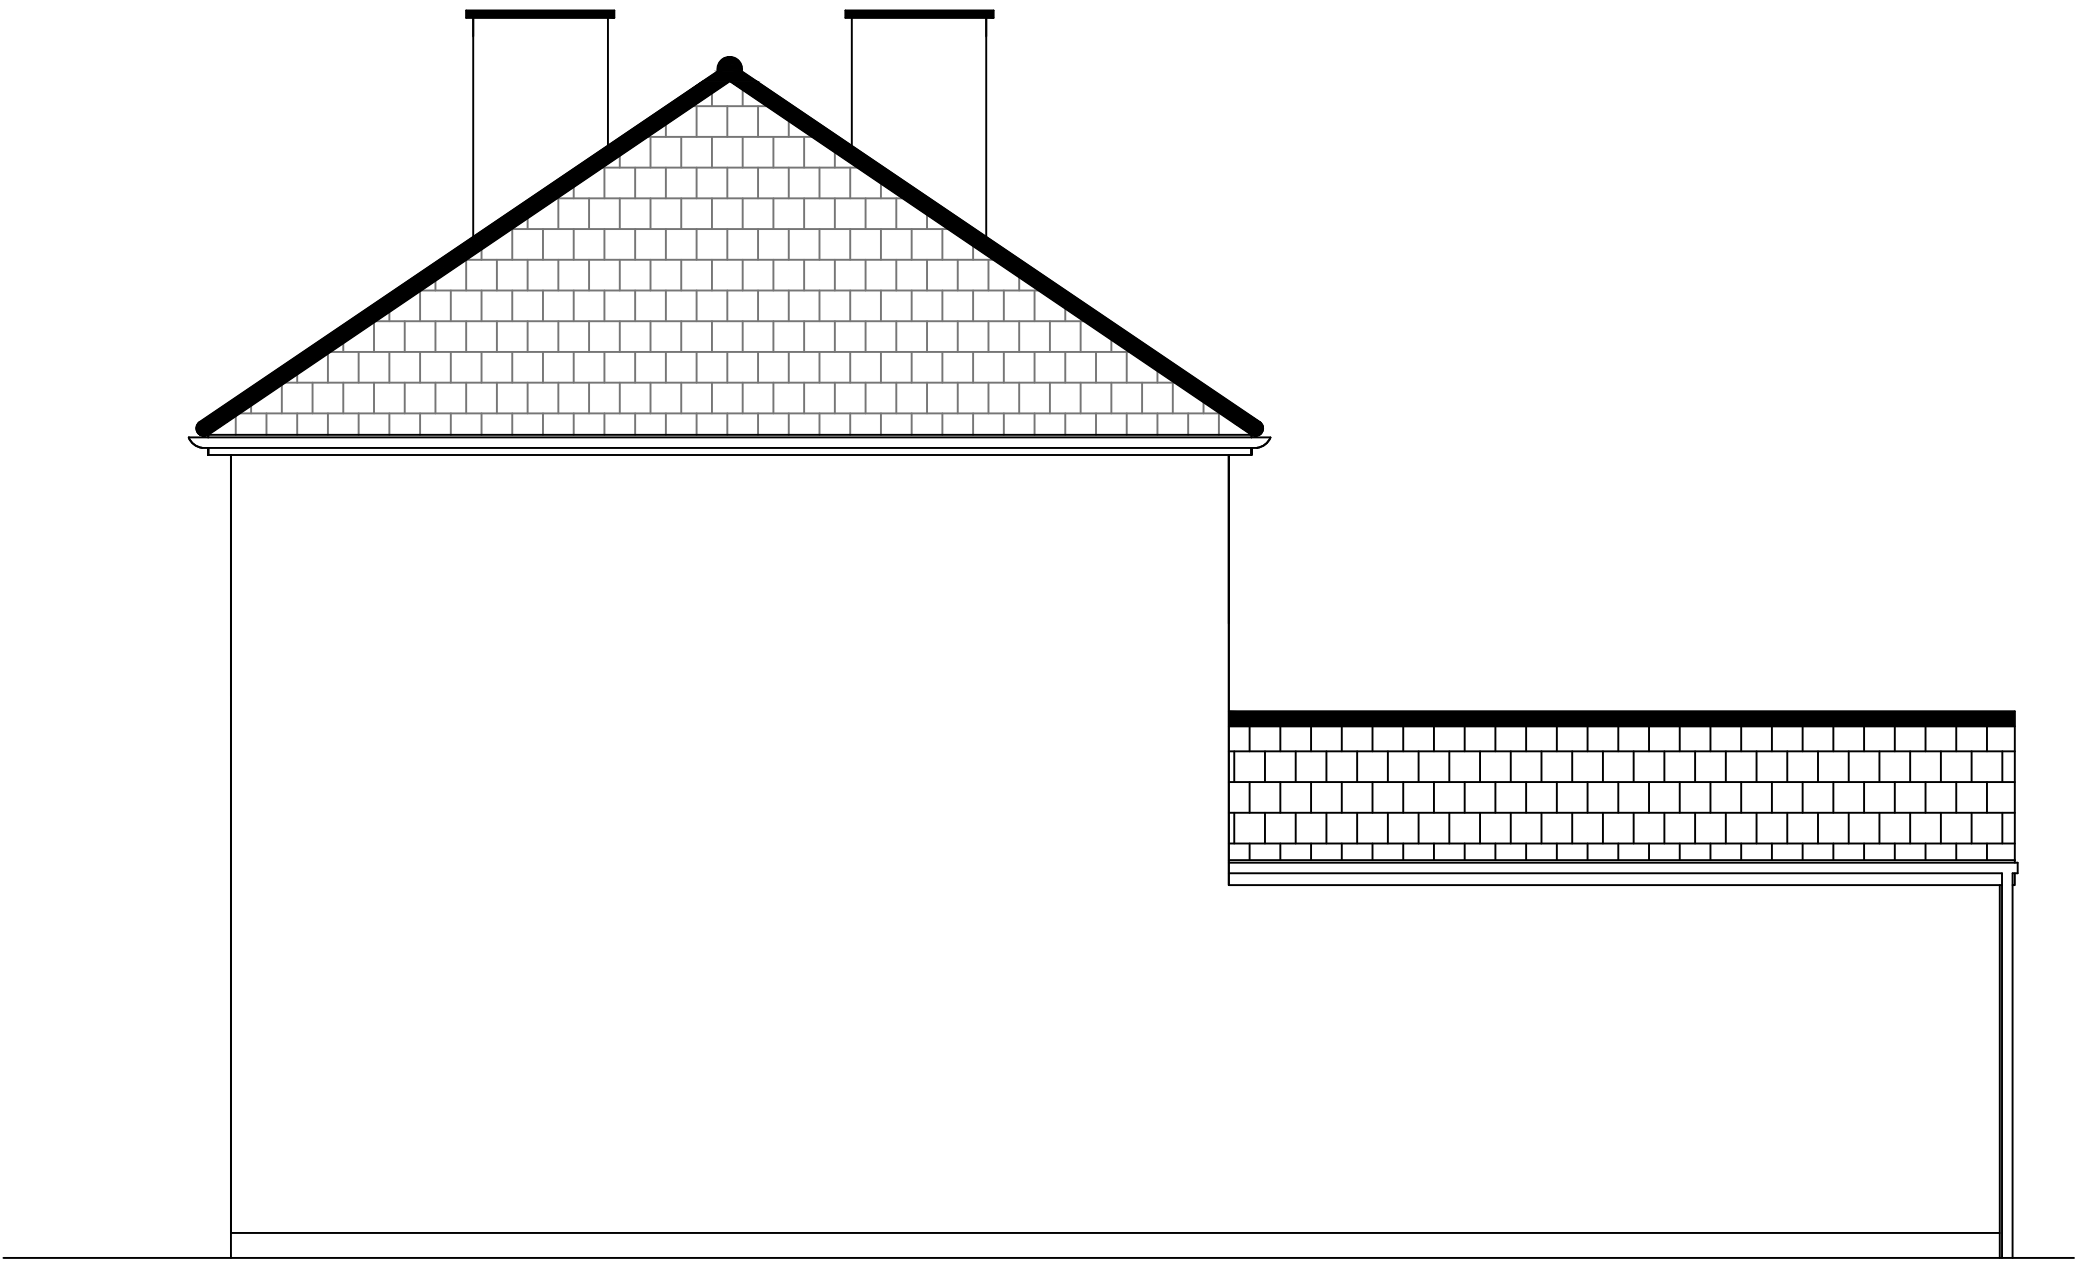

EXISTING SIDE ELEVATION

	REVISIONS		NAME	DATE	TWO STOREY SIDE EXTENSION AND INTERNAL ALTERATIONS.	EXISTING FLOOR PLANS & ELEVATIONS. 29 WOODSLANDS AVENUE, BURBAGE, HINCKLEY ,LEICESTERSHIRE, LE10 2BD. DRAWING NUMBER 29WOODLANDS/ 2.
		DRAWN	M.C.P.	21.09.2023.		
		APPROVED	/././.	00/00/00		
		SCALE	1 / 50.		DRAWING CREATED USING AUTOCAD R2021.	