



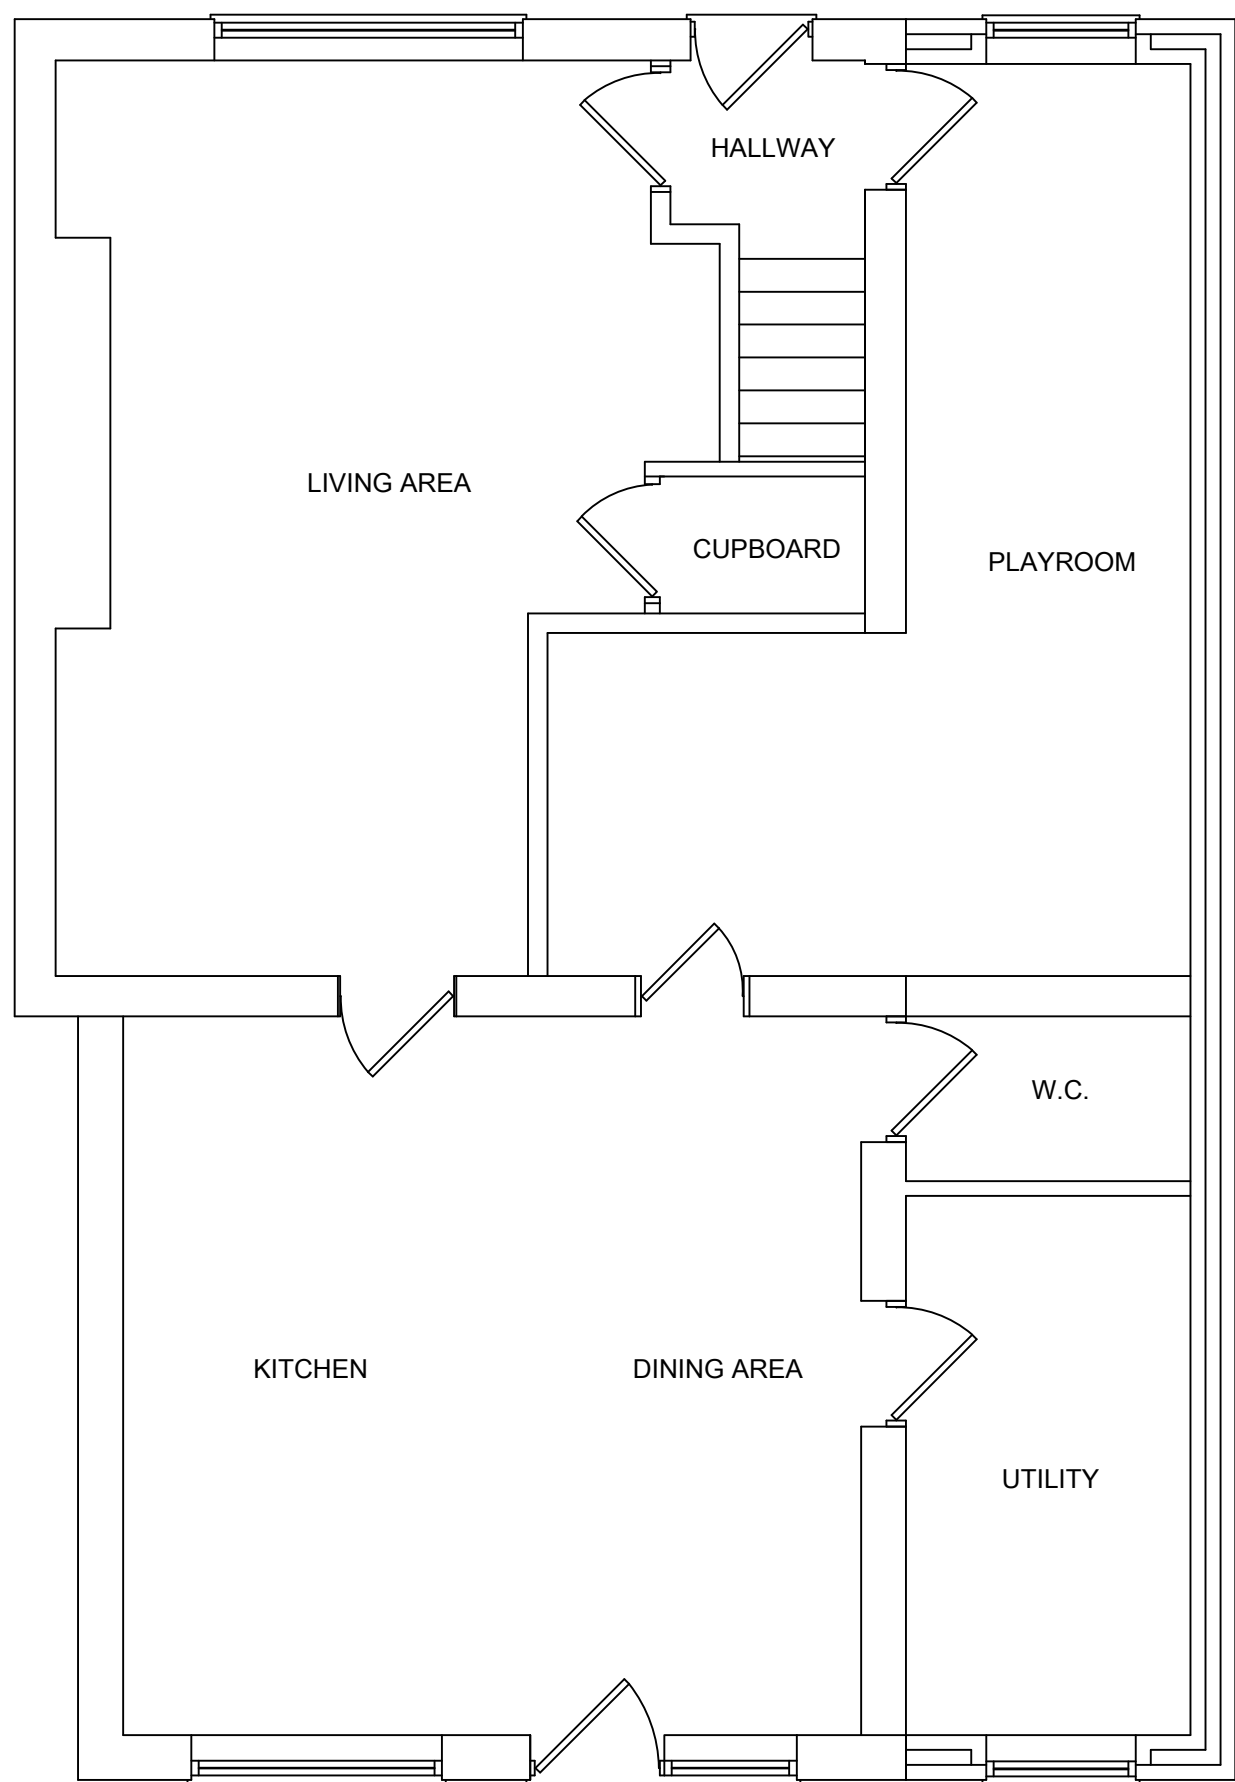



PROPOSED GROUND FLOOR PLAN

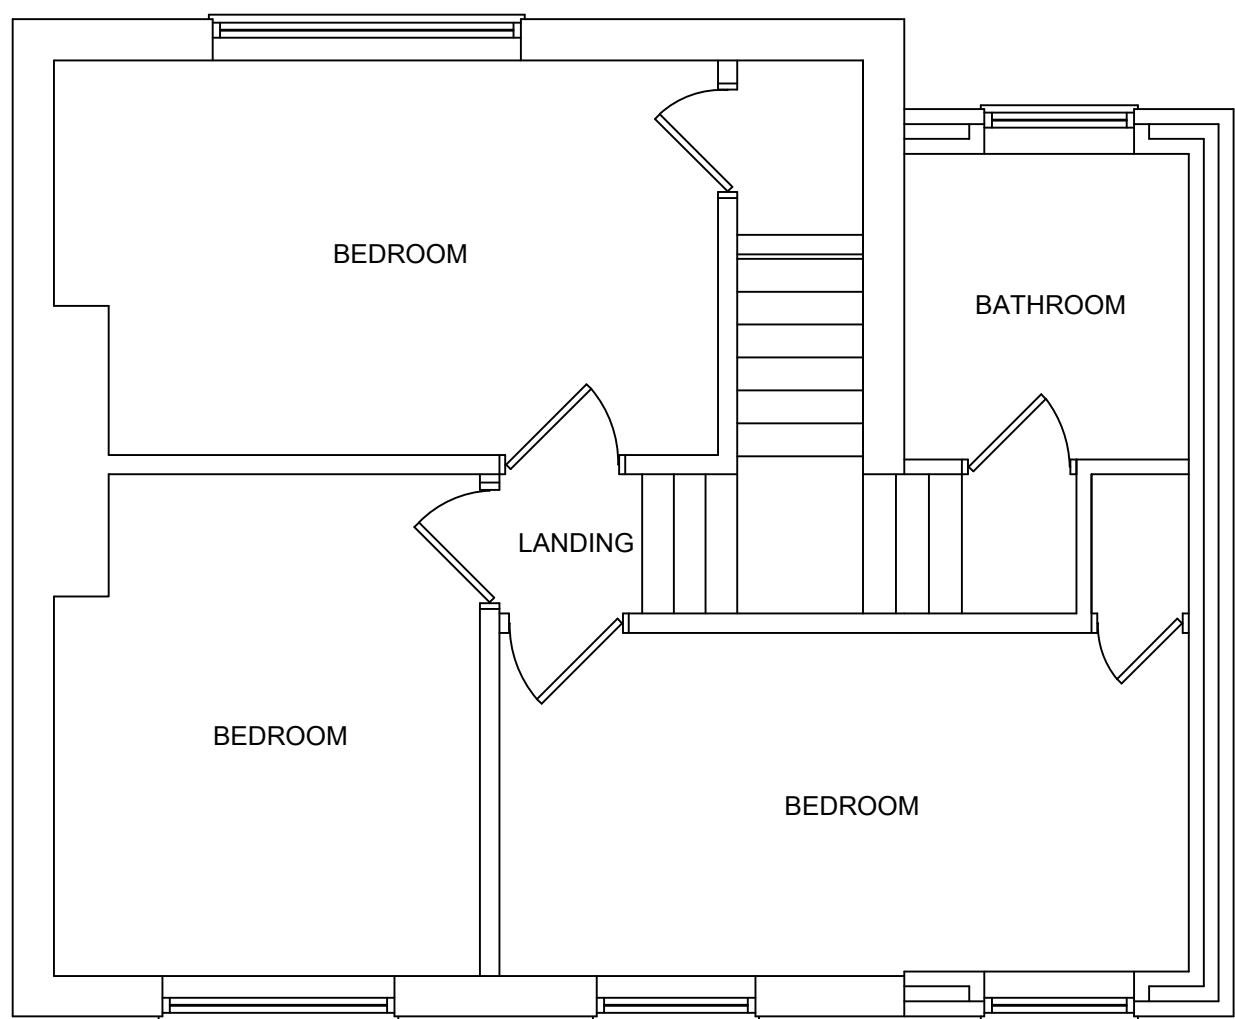


PROPOSED FIRST FLOOR PLAN




PROPOSED REAR ELEVATION

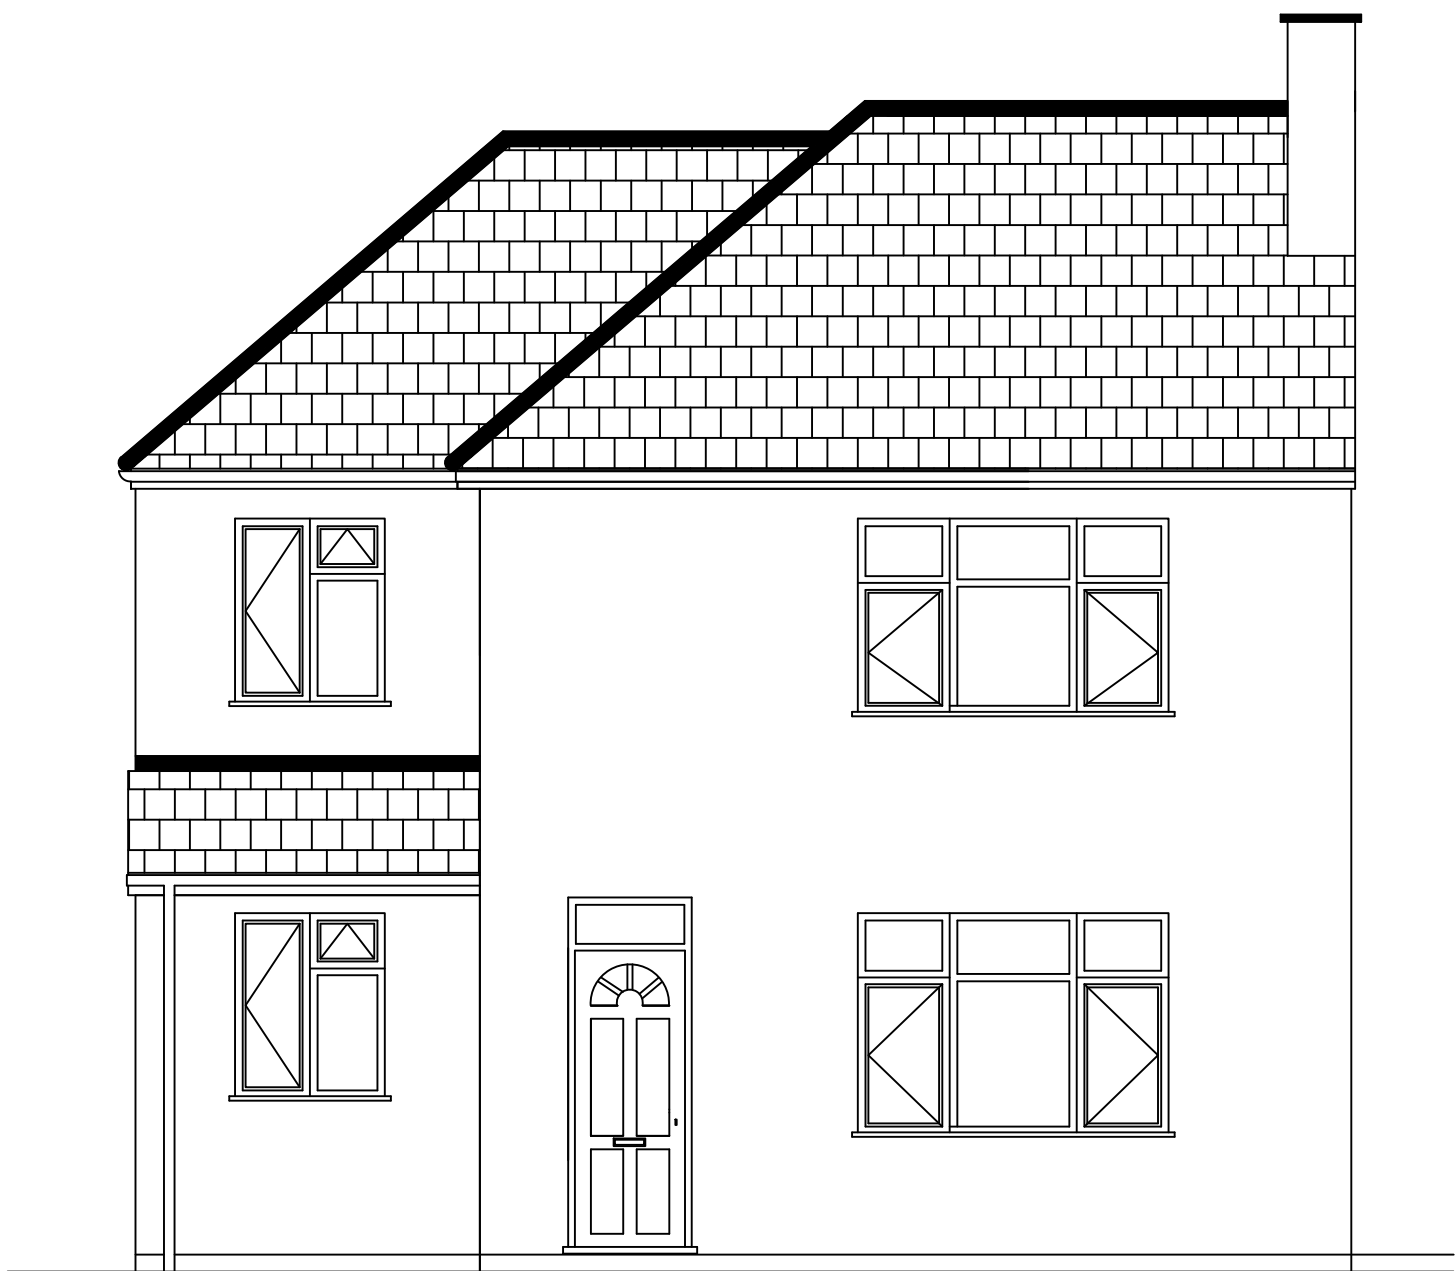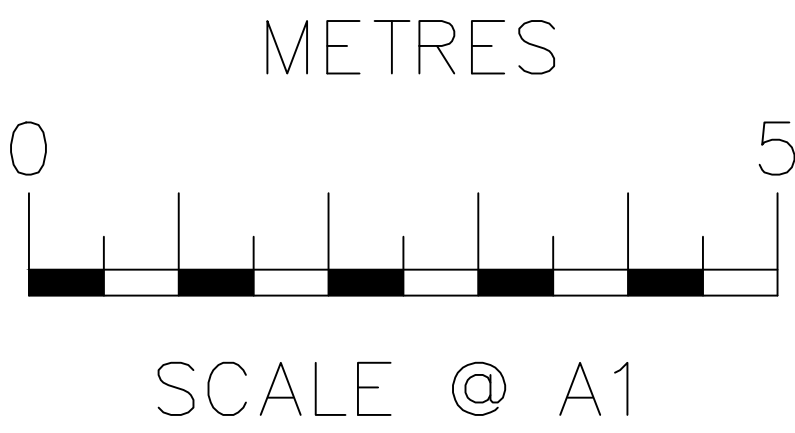

PROPOSED FRONT ELEVATION

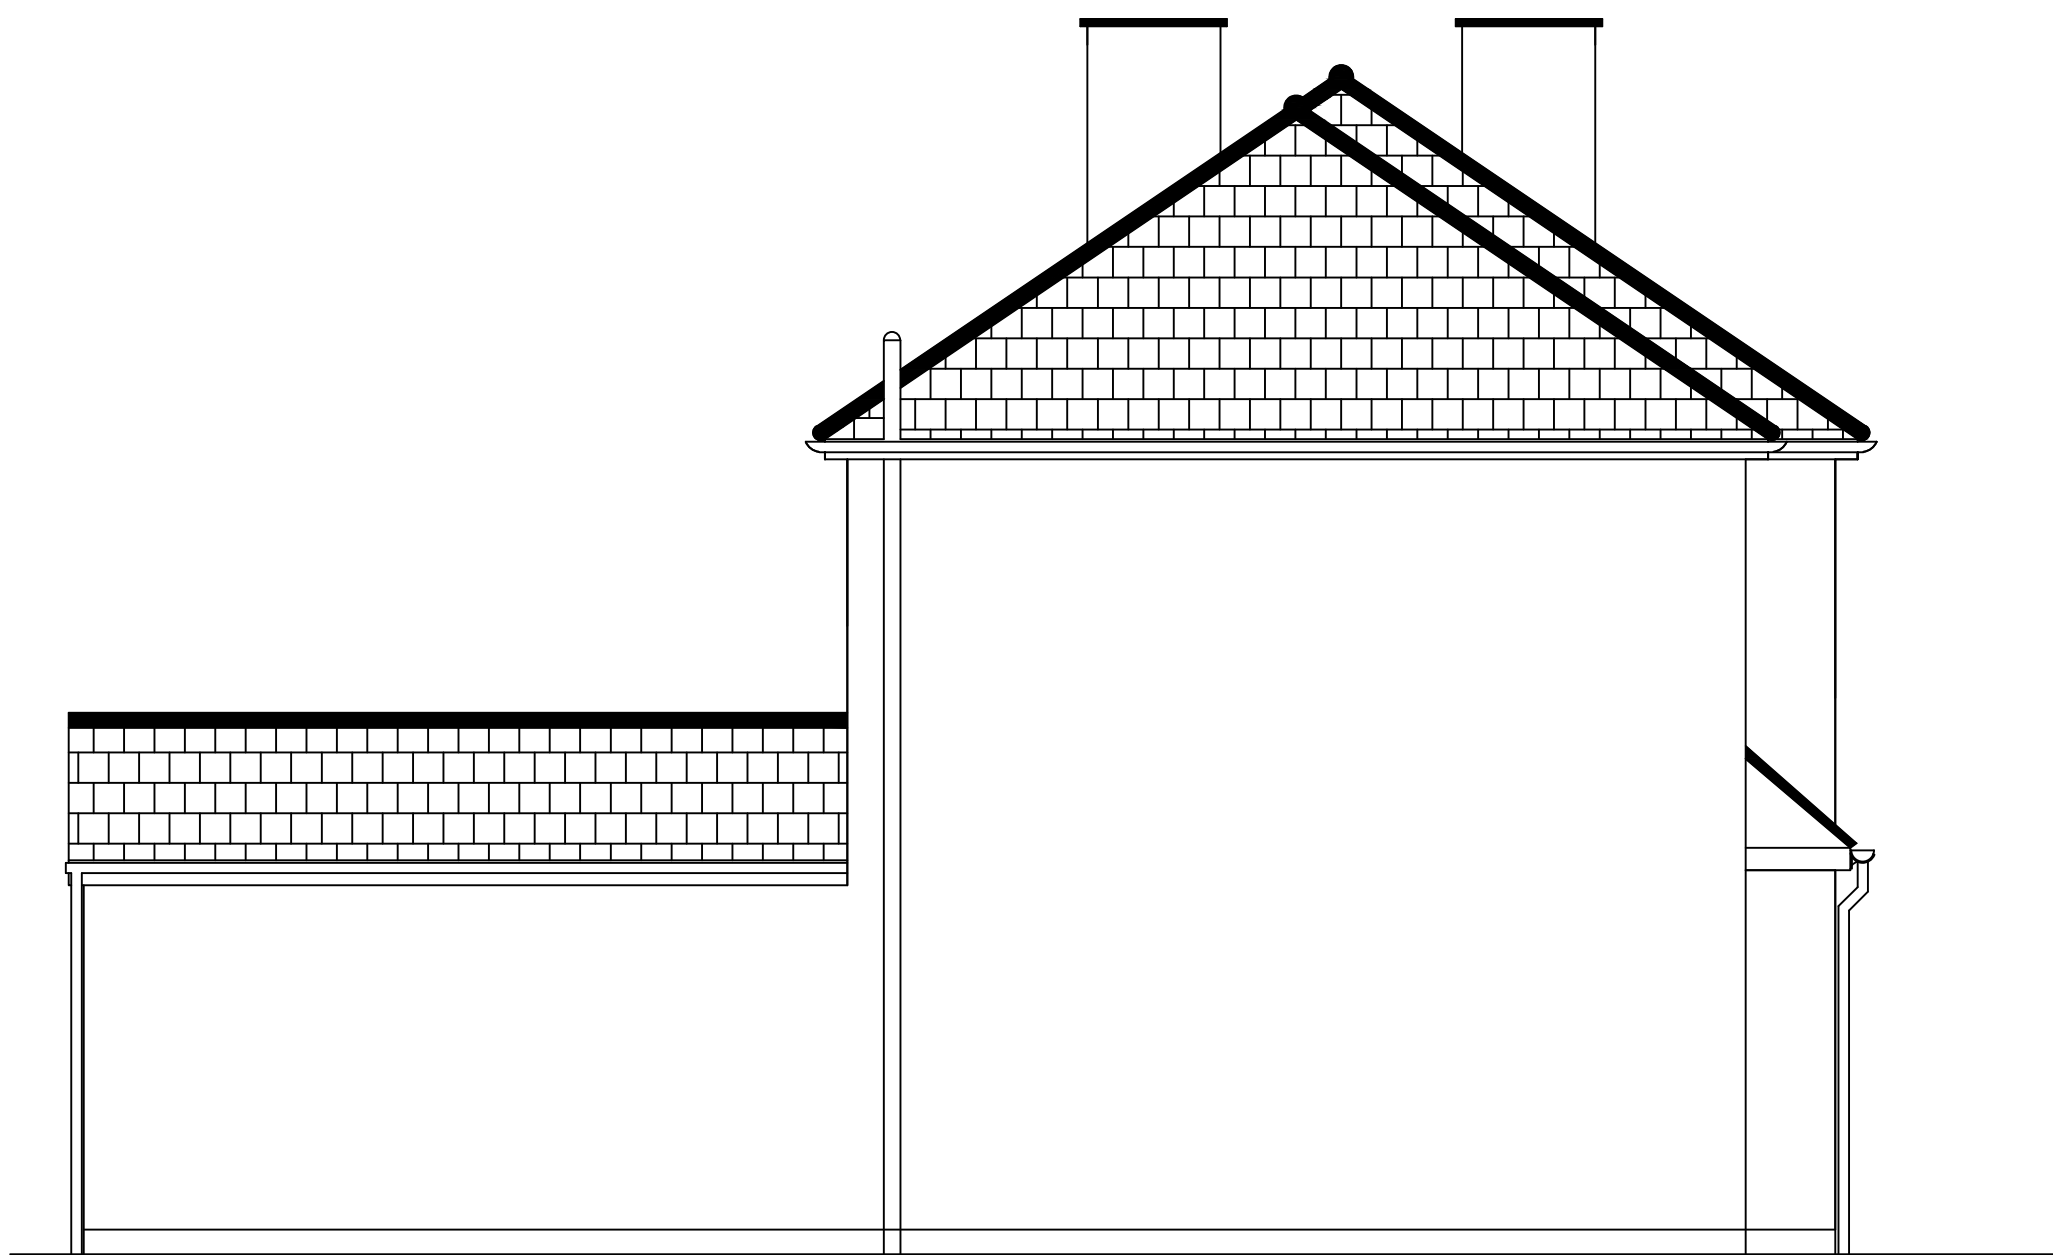

PROPOSED SIDE ELEVATION

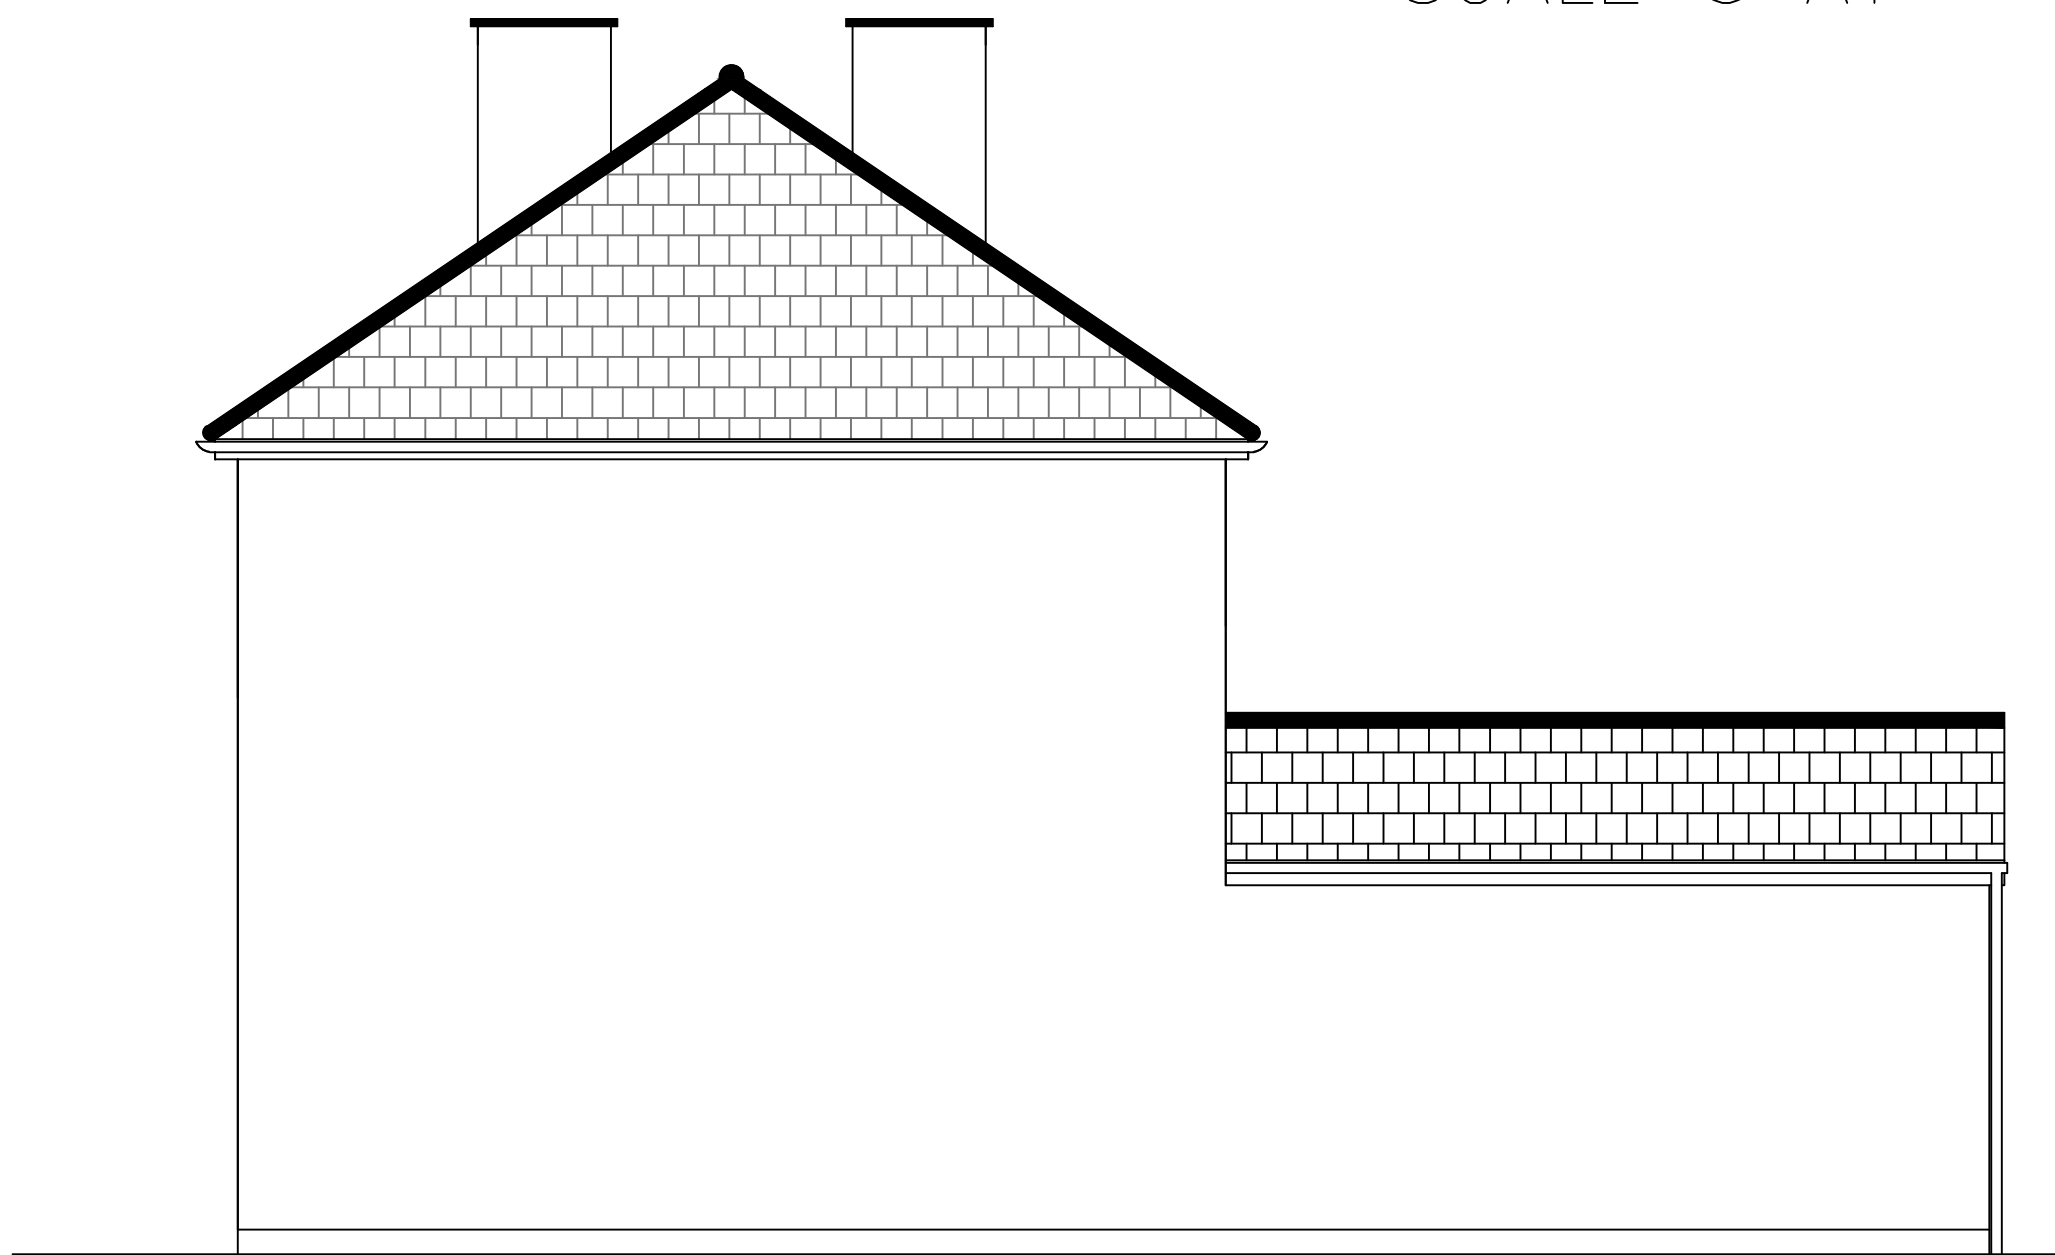

PROPOSED SIDE ELEVATION

	REVISIONS		NAME	DATE	TWO STOREY SIDE EXTENSION AND INTERNAL ALTERATIONS.	PROPOSED FLOOR PLANS & ELEVATIONS. 29 WOODSLANDS AVENUE, BURBAGE, HINCKLEY ,LEICESTERSHIRE, LE10 2BD.
		DRAWN	M.C.P.	22.09.2023.		
		APPROVED	/././.	00/00/00		
		SCALE	1 / 50.		DRAWING CREATED USING AUTOCAD R2021.	DRAWING NUMBER 29WOODLANDS/ 3.