

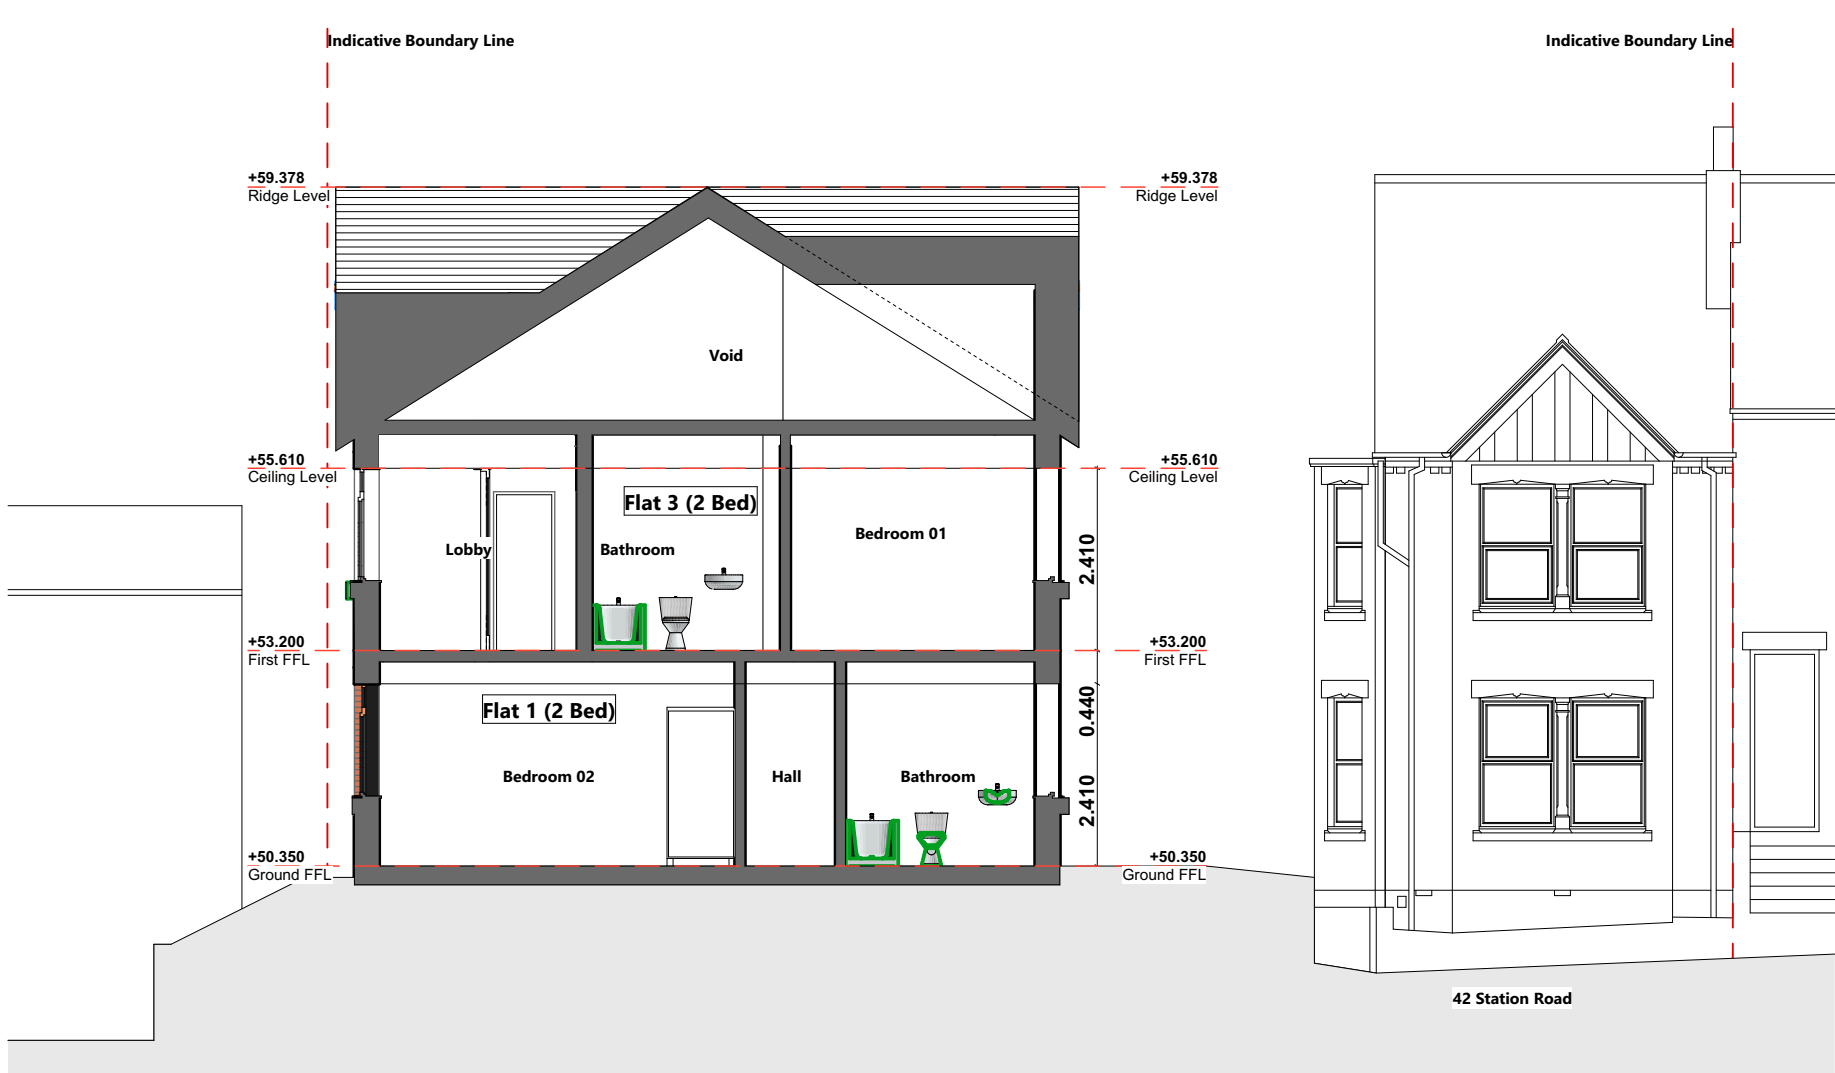


Scale Bar (in meters)

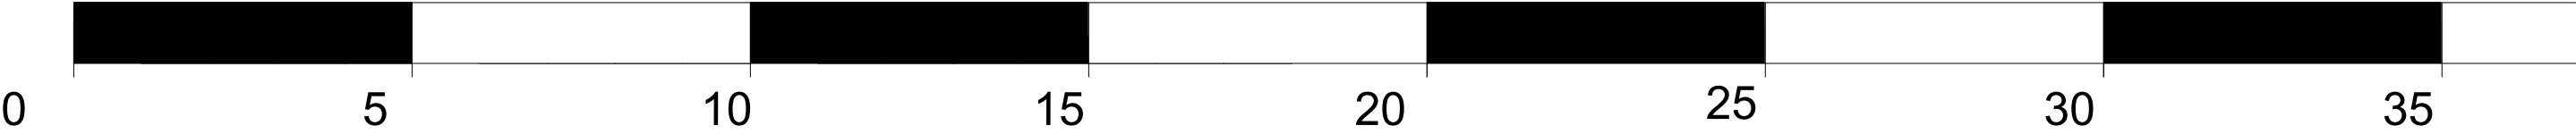

PROPOSED SECTION AA

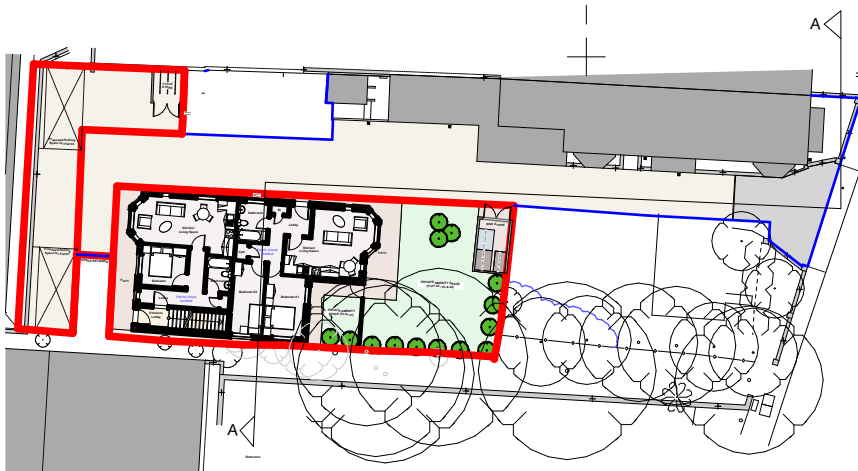

PROPOSED SECTION KEY PLAN
- SCALE 1/500

PROPOSED SECTION AA : SCALE 1/100@A3

PLANNING ISSUE

- Rev A: LL: 16/10/18: General design update in line with planner's comments.
- Rev B: LL: 21/11/18: General design update in line with planner's comments.
- Rev C: DD: 29/01/19: General design update in line with planner's comments.
- Rev D: LL: 06/06/19: Updated in line with changes to floor plans.
- Rev E: LL: 19/06/19: Updated in line with planner's comments.
- Rev F: LL: 13/09/19: Updated in line with planner's comments and new site ownership boundary line.
- Rev G: MAS: 24/09/19: Levels revised and related to topographical survey levels.
- Rev H: MAS: 23/10/19: Updated in line with planners comments.
- Rev J: MAS: 12/11/19: Key plan updated in line with planners comments.
- Rev K: MAS: 03/12/19: Section updated in line with planners comments.
- Rev L: MAS 01/11/23 Scale bar added to drawing sheet in metric.

MAS architecture / interiors / project management
Studio G005 • THE ATKINS • Lower Bond Street • Hinckley • Leicestershire • LE10 1QU
Tel +44 (0)1455 616 445 • Fax • +44 (0)1455 616 445 • Email • info@masarchitecture.co.uk
62 • Upper Montagu Street • London • W1H 1SW
Tel +44 (0)207 725 5810 • Fax • +44 (0)207 725 5810 • Email • info@masarchitecture.co.uk
www.masarchitecture.co.uk

project: 42 Station Road, Earl Shilton
drawing: Proposed Section AA
drawn by: KK checked: MAS
scale: 1:100@A3 date: 29.06.2018 dwg. no.31306(05)001L

do not scale from this drawing dimensions and levels to be checked on site by the contractor all dimensions in millimeters unless otherwise noted all levels in meters unless otherwise noted
The title, copyright and confidential information in this document belongs to MAS architecture Limited. Copyright 2018. All rights reserved. You may not reproduce this document or disclose it to others without the consent of MAS architecture Limited