



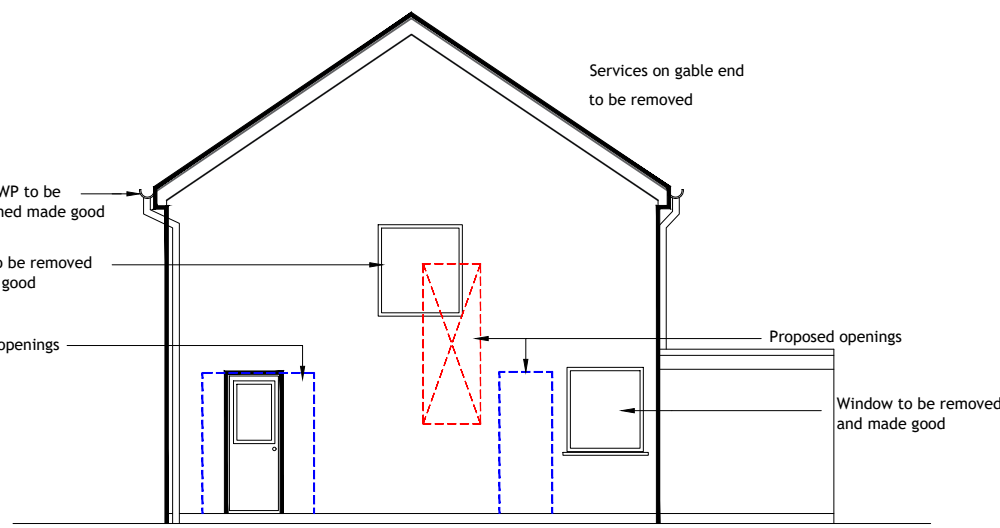

Existing Side Elevation
Proposed openings

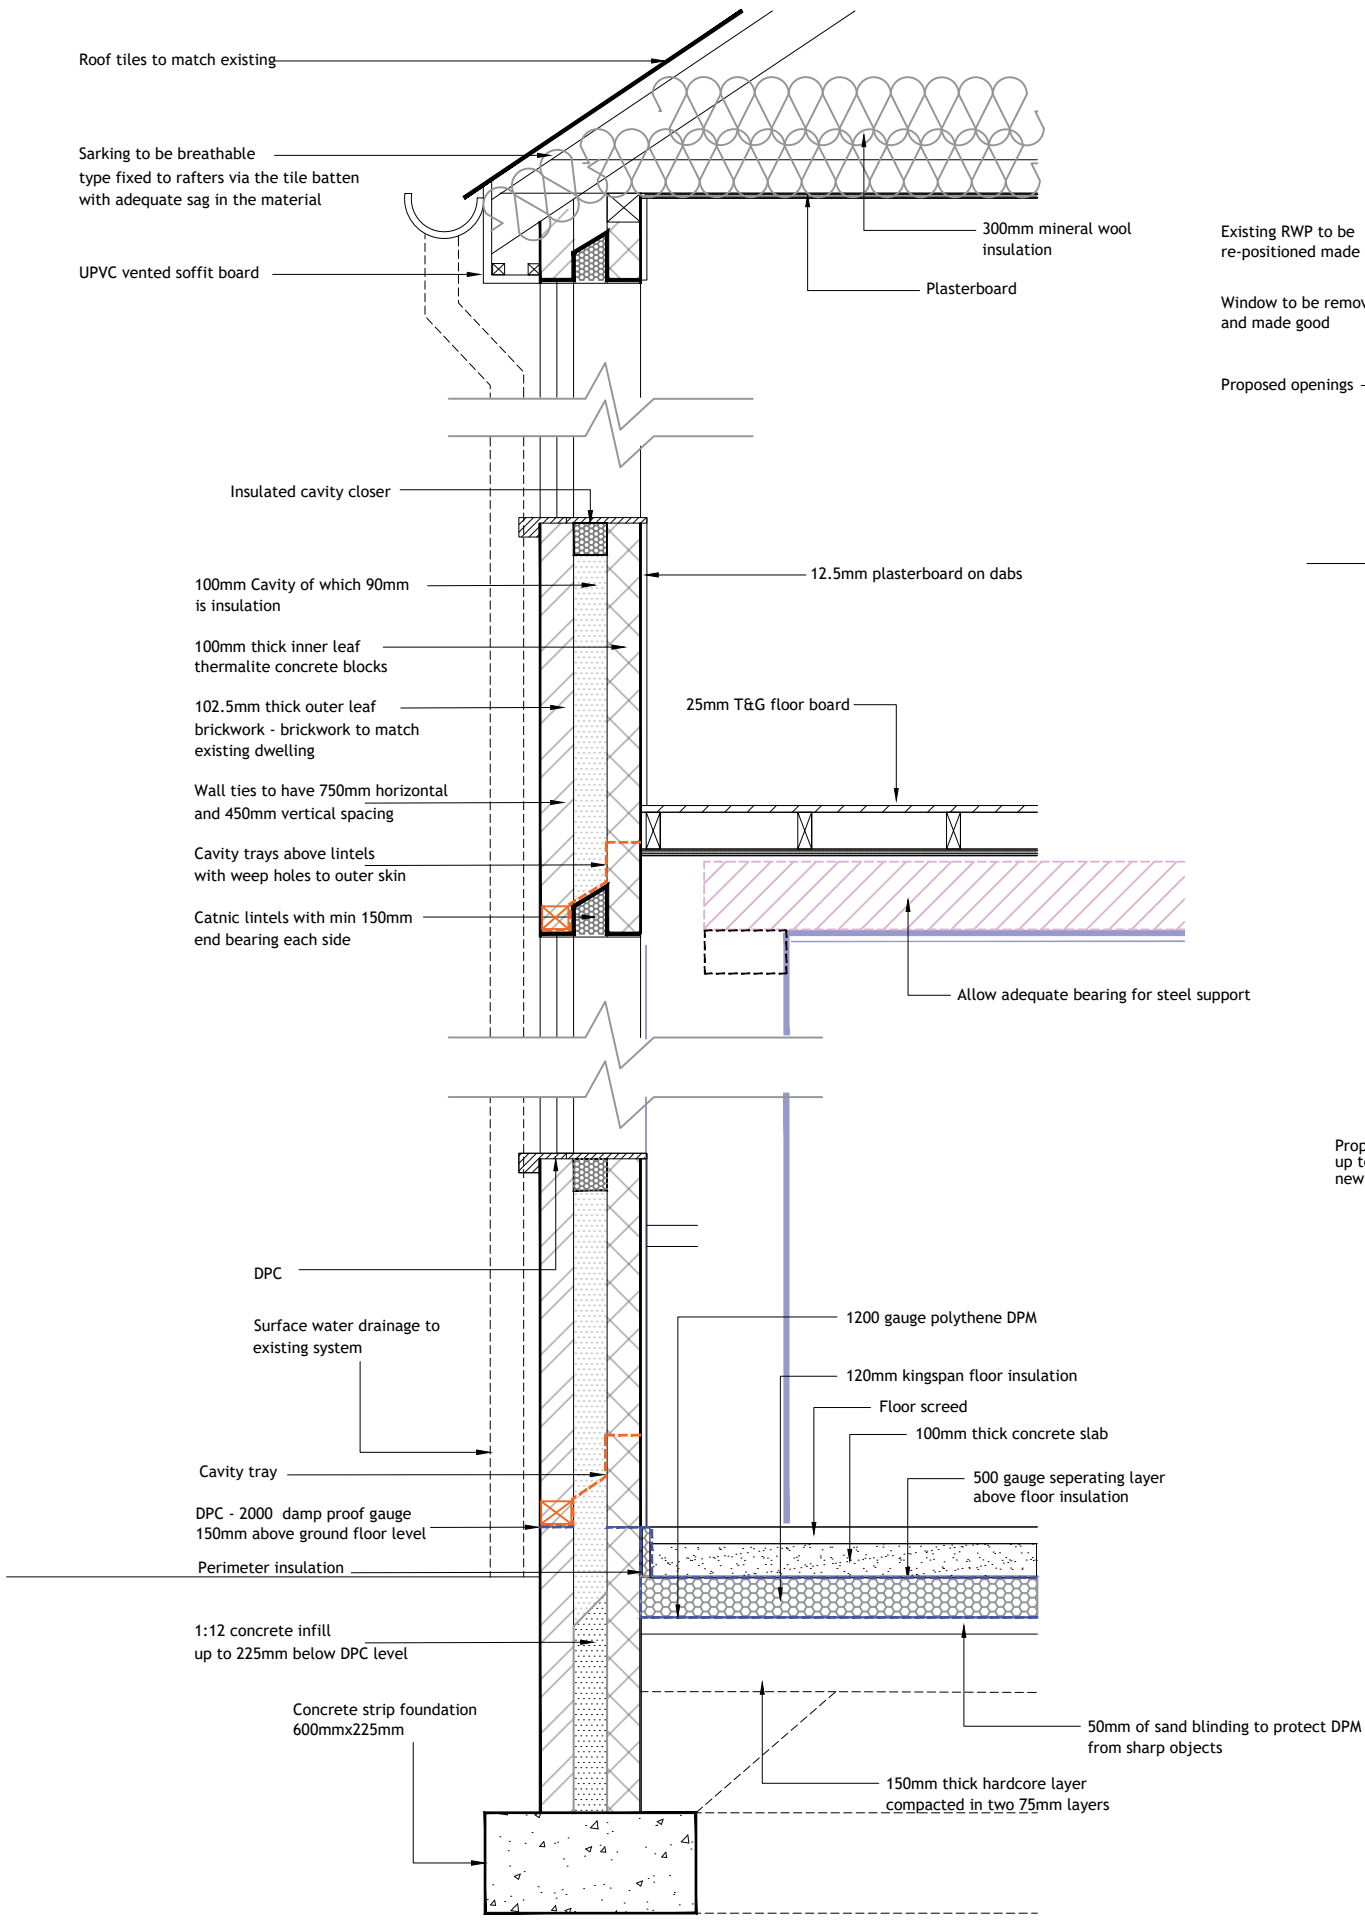

Existing Rear Elevation

Check all dimensions before commencement of work

All surface water and foul drainage to existing system

All new work to match existing

All new construction work to achieve current U values for building regulations

Floor 0.18W/m2 K

Wall 0.18W/m2 K

Roof 0.15W/m2 K

Windows 1.6W/m2 K

Extension to House
39 Nicholas drive
Ratby
Leicestershire
LE6 0NJ

Drawing Scale 1:20 @A3

Drawing 2025/00/03 Rev A