




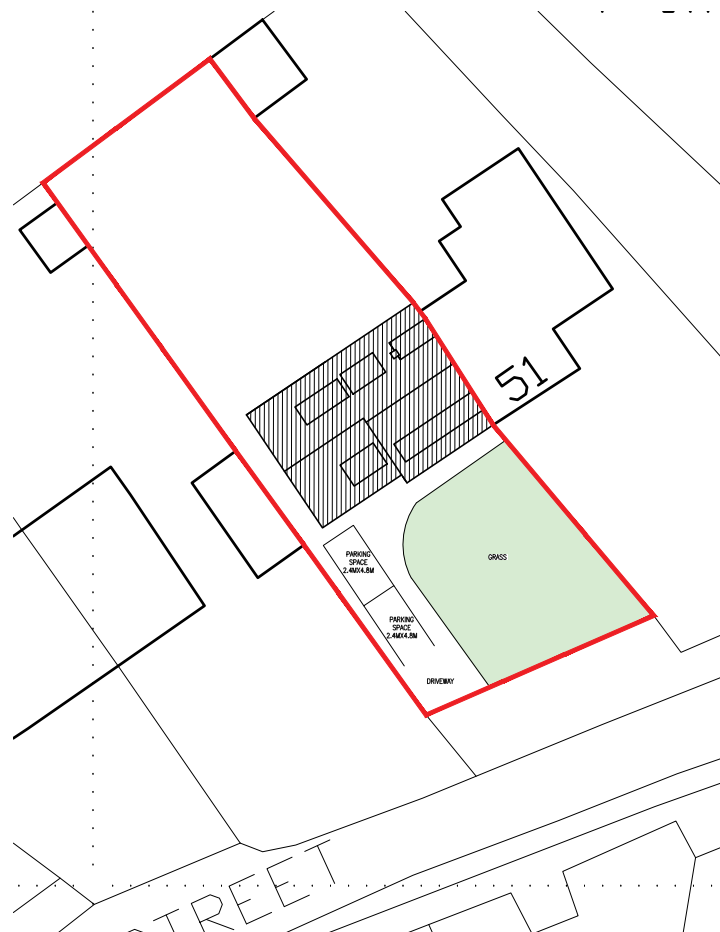

EXISTING SITE PLAN 1:500

 

PROPOSED SITE PLAN 1:500

 

Proposal setback		A	04.07.25
Revision:		Issue:	Date:
Drawn By: HA	Scale: AS SHOWN	Date: JUNE 2025	
Brophy Riaz & Partners CHARTERED ARCHITECTS 48A HYLTON STREET, JEWELLERY QUARTER, B'HAM B18 6HN TEL:0121-507-1616 FAX:0121-507-1177 e-mail: info @ brp.uk.net			
client: MISS ADRIENN TOLLI & MR DAMON KENT			
job: 49 MAIN STREET ATHERSTONE CV9 3NN			
drawing: EXISTING & PROPOSED PARKING LAYOUT			
Job No: 3969	Dwg No: 03	Issue: A	