



Drawing Pack Revision

Revision	Description	By:	Date
C01	Construction issue	DAH	15.02.23
C02	Amended to reflect structural calculations	DAH	13.03.23
C03	Brick soldier over personnel door removed.	DJH	29.07.24
C04	Section amended to suit drawing and truss details	DK	05.11.24
C05	Buttress position amended. Party wall and truss design altered.	DAH	19.12.25
C05.1	Foundation Plan & Section updated to Str Calcs	DAH	22.01.26



House Type Working Drawings Sheet List

Drawing	Title	Revision	Revision Date
01	Index Page	E	22.01.26
02	Elevations	A	29.07.24
03	Ground Floor	A	19.12.25
04	Foundation Plan	C	22.01.26
05	Roof Truss Plan	A	19.12.25
06	Section 'A'	D	22.01.26
07	Health and Safety	-	-
08	MEP Ground Floor	-	-


PROJECT TITLE: Group House Type GP2 Single Skin Garage	
DRAWING TITLE: Information Sheet	
DRAWING SCALE: 1:50 @ A3	
DRAWN BY: DMC	CHECKED BY: -
DRAWING STATUS: Construction	DRAWING DATE: Sept 2022
DRAWING NUMBER: GP2- 01 [AS]	DRAWING REVISION: E
DESIGN DEPARTMENT	
	
JELSON LTD 370 LOUGHBOROUGH ROAD LEICESTER LE4 5PR Tel: 0116 2661541 - Fax: 0116 2664589 - Web: www.jelson.co.uk	

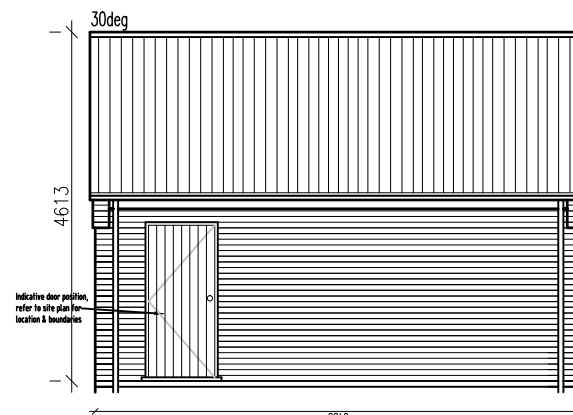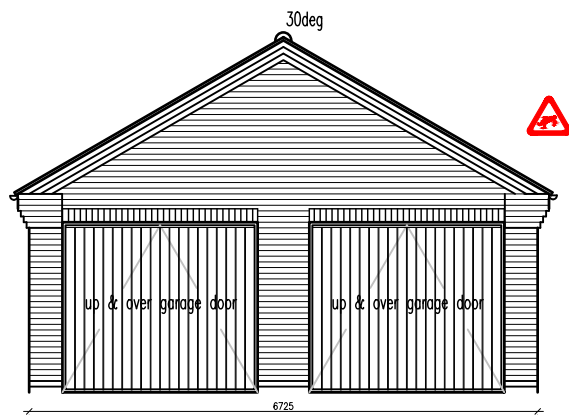

Elevations

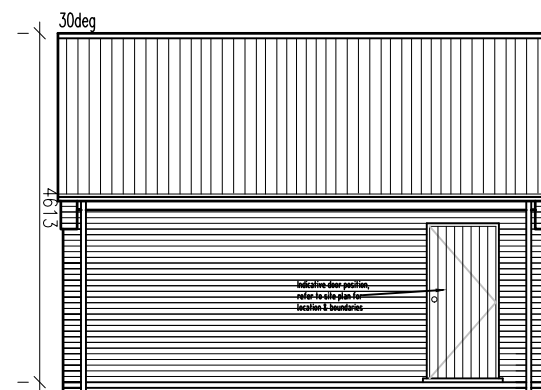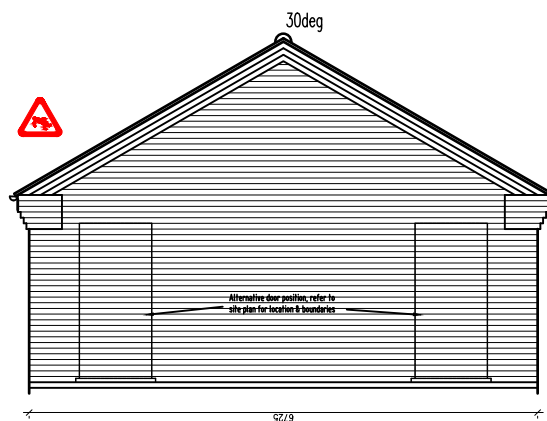


PROJECT TITLE: Group House Type GP2 Single Skin Garage	
DRAWING TITLE: Elevations	
DRAWING SCALE: 1:100 @ A3	
DRAWN BY: DMC	CHECKED BY: -
DRAWING STATUS: Construction	DRAWING DATE: Sept 2022
DRAWING NUMBER: GP2- 02 [AS]	DRAWING REVISION: A
DESIGN DEPARTMENT	
	
JELSON LTD 370 LOUGHBOROUGH ROAD LEICESTER LE4 5PR Tel: 0116 2661541 - Fax: 0116 2664589 - Web: www.jelson.co.uk	

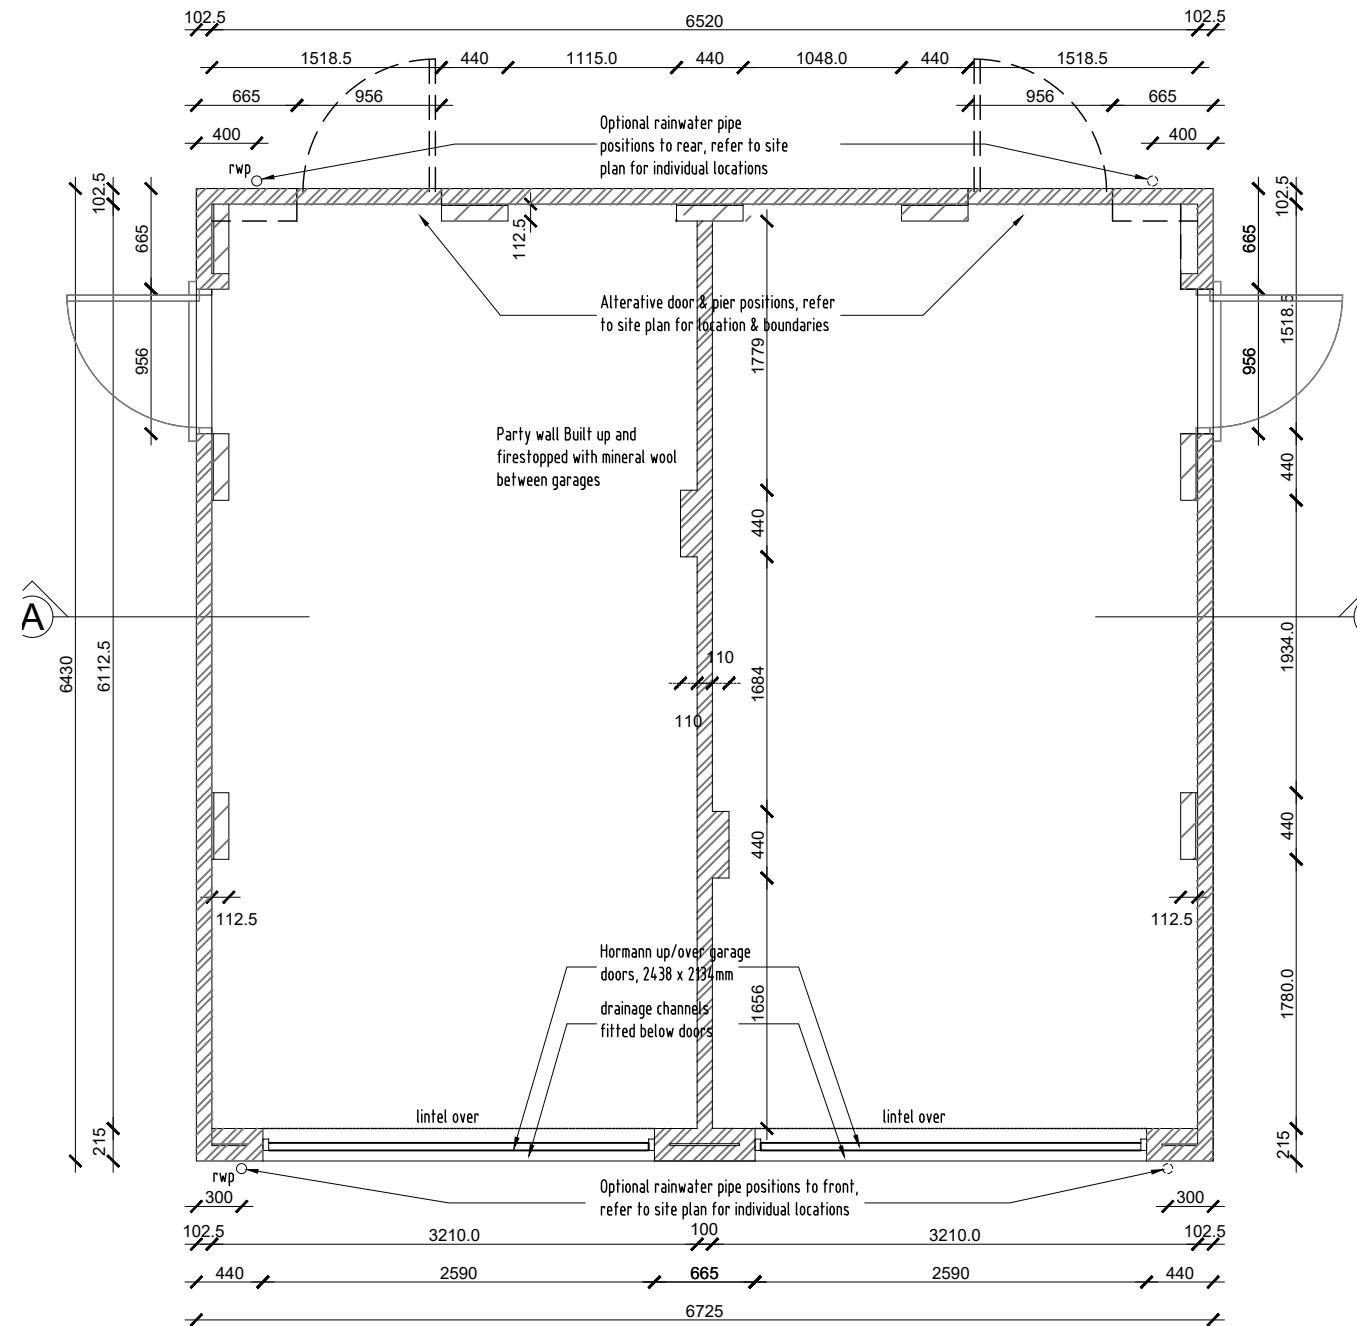


Plan

PROJECT TITLE: Group House Type GP2 Single Skin Garage	
DRAWING TITLE: Ground Floor Plan	
DRAWING SCALE: 1:50 @ A3	
DRAWN BY: DMC	CHECKED BY: -
DRAWING STATUS: Construction	DRAWING DATE: Sept 2022
DRAWING NUMBER: GP2- 03 [AS]	DRAWING REVISION: A
DESIGN DEPARTMENT	
	
JELSON LTD 370 LOUGHBOROUGH ROAD LEICESTER LE4 5PR Tel: 0116 2661541 - Fax: 0116 2664589 - Web: www.jelson.co.uk	

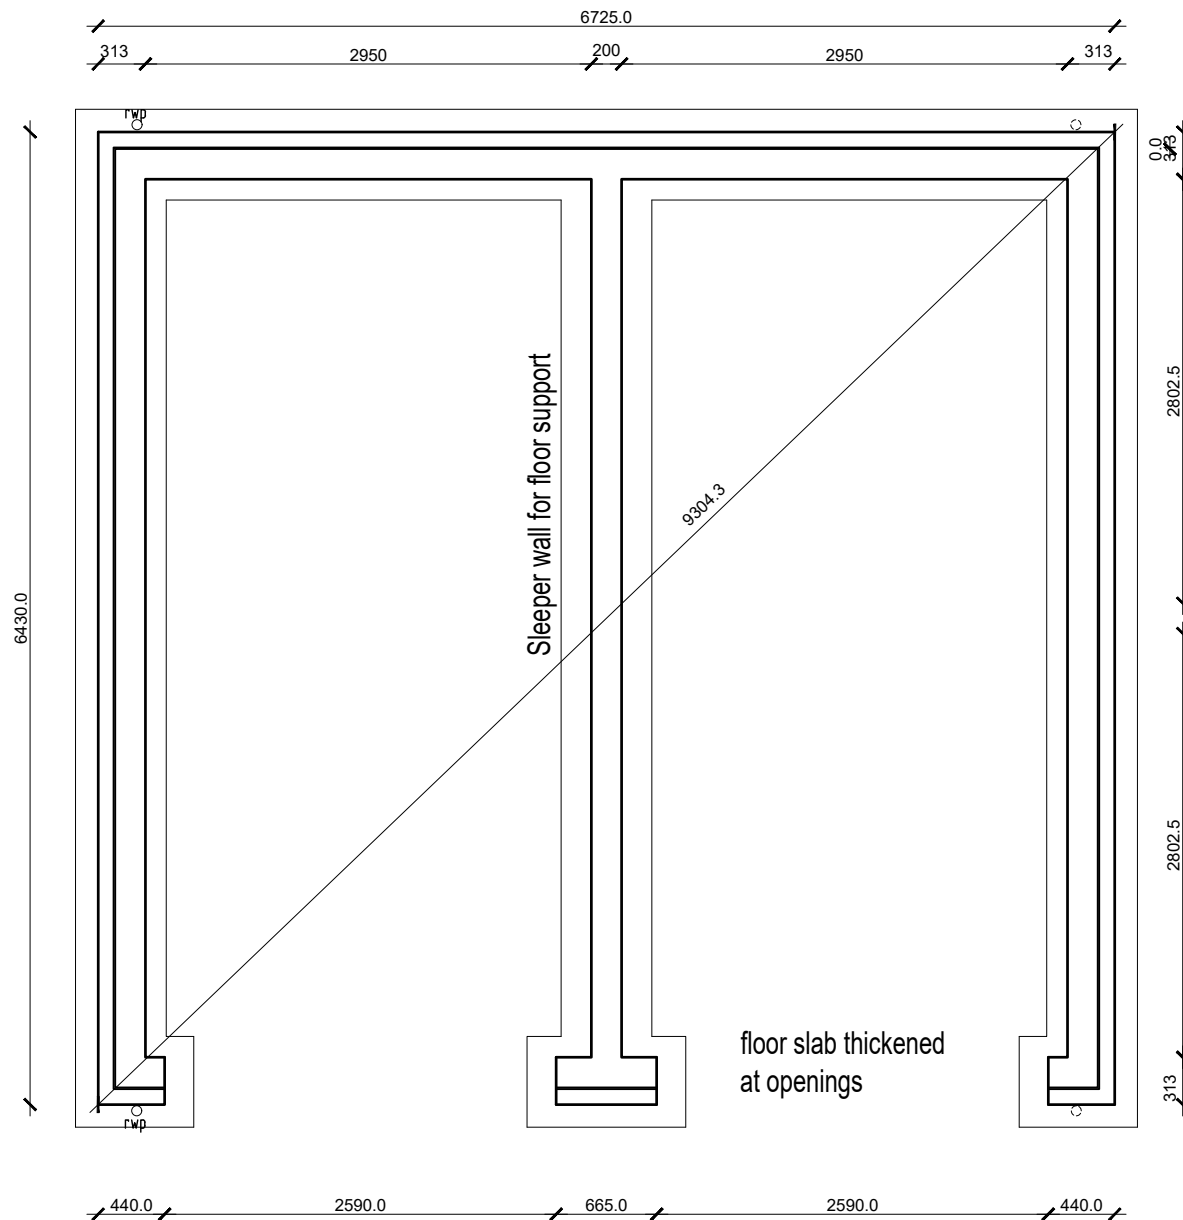


Foundations (Suspended Slab)

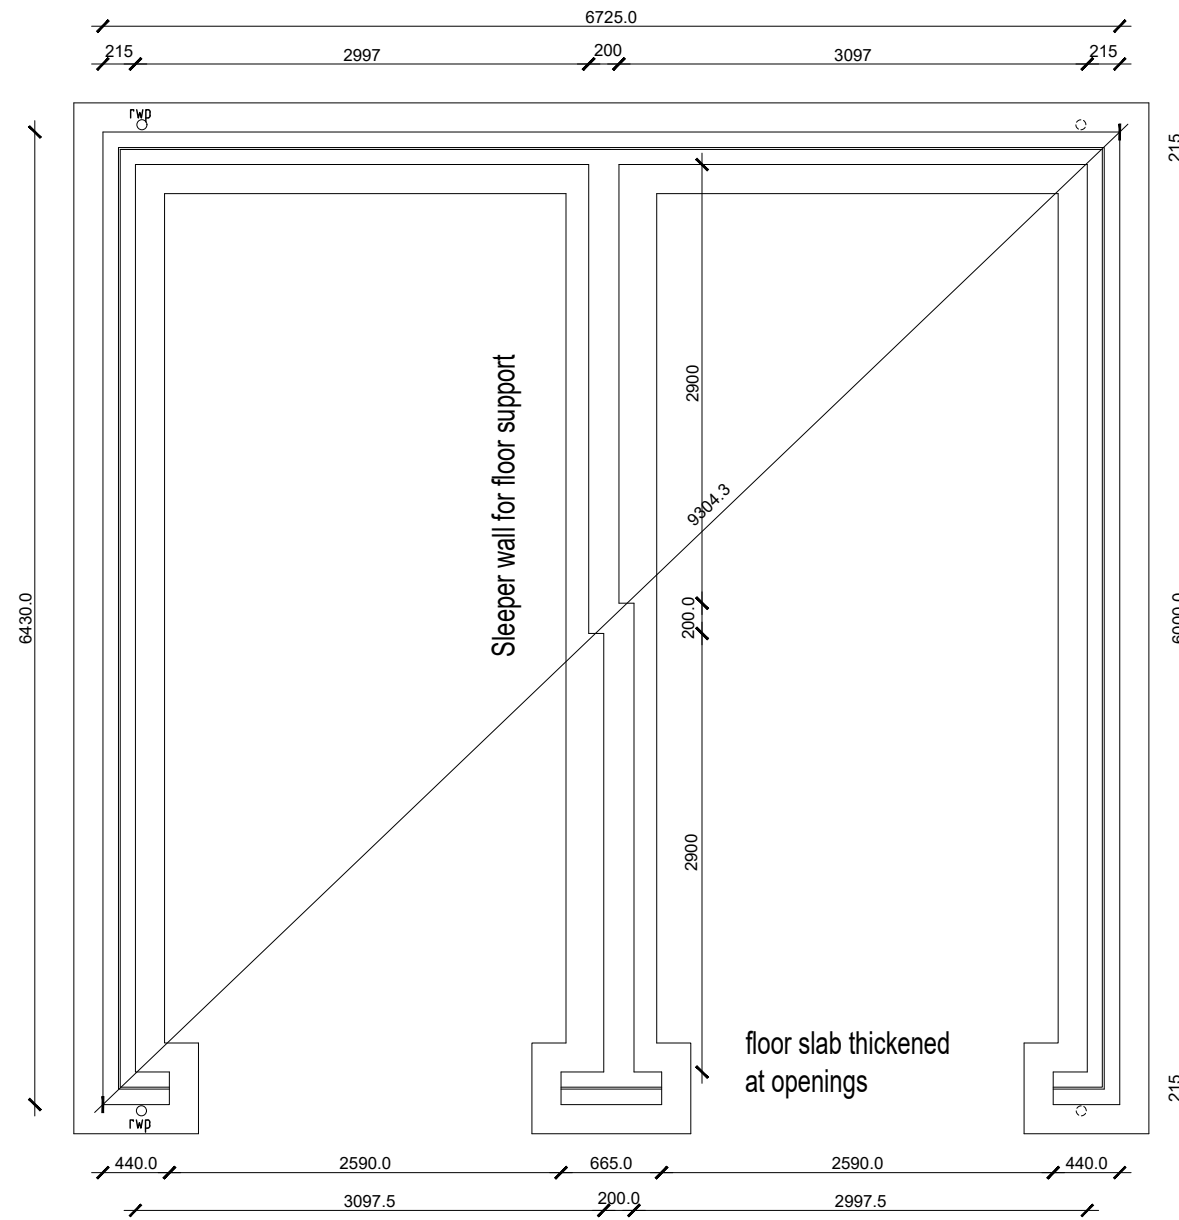

Foundations (Beam & Block)


PROJECT TITLE: Group House Type	
GP2 Single Skin Garage	
DRAWING TITLE: Foundation Plan	
DRAWING SCALE: 1:50 @ A3	
DRAWN BY: DMC	CHECKED BY: -
DRAWING STATUS: Construction	DRAWING DATE: Sept 2022
DRAWING NUMBER: GP2- 04 [AS]	DRAWING REVISION: C
DESIGN DEPARTMENT	
	
JELSON LTD 370 LOUGHBOROUGH ROAD LEICESTER LE4 5PR Tel: 0116 2661541 - Fax: 0116 2664589 - Web: www.jelson.co.uk	

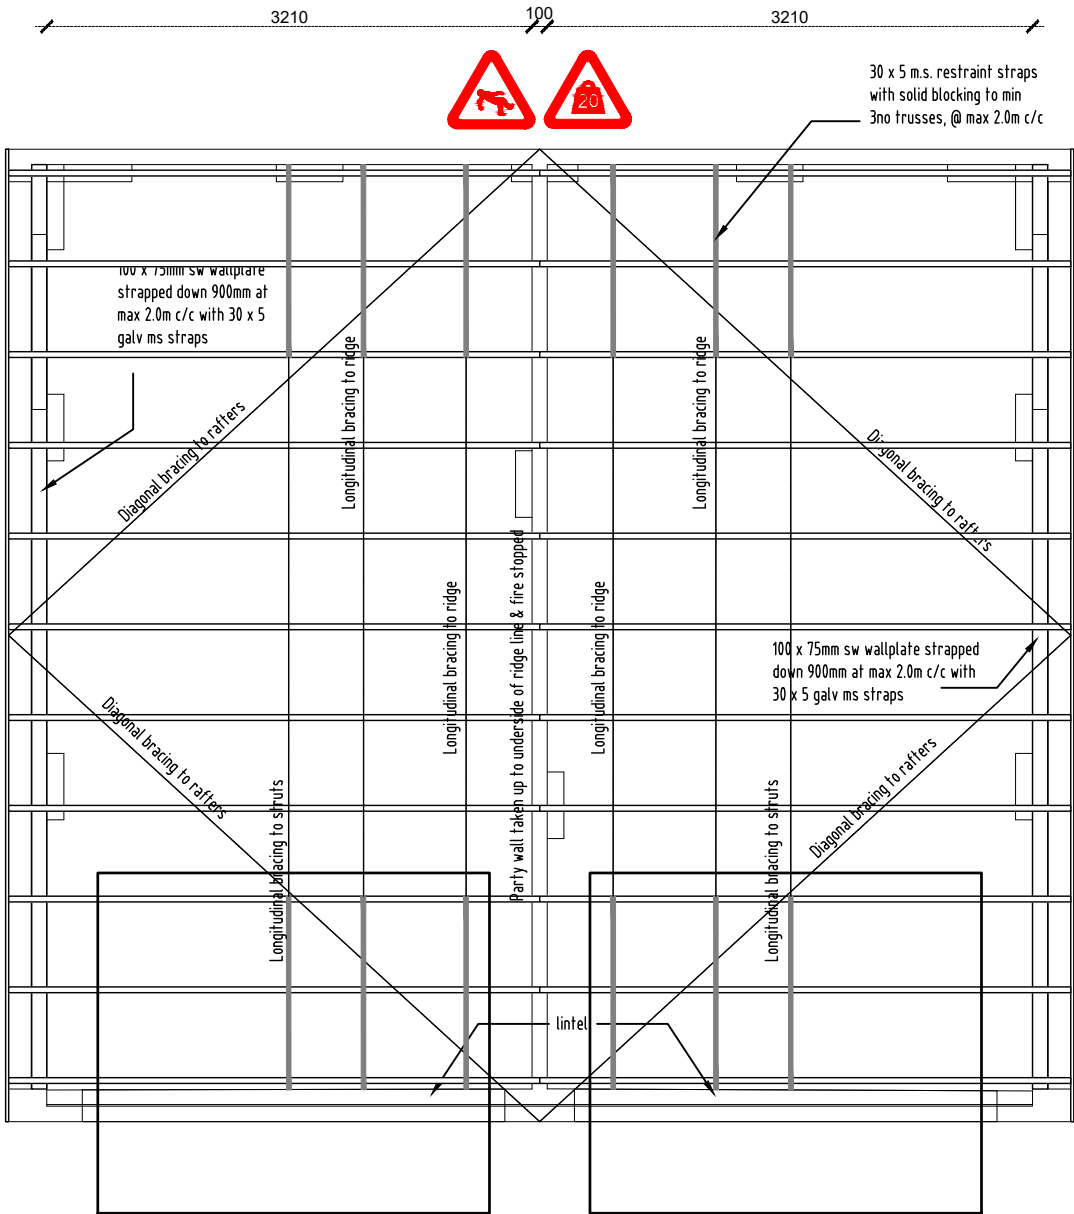


Roof Plan 30 degree pitch

Note:- Indicative roof plan to be read in conjunction with roof truss manufacturers drawings & details

PROJECT TITLE: Group House Type GP2 Single Skin Garage	
DRAWING TITLE: Roof Truss Plan	
DRAWING SCALE: 1:50 @ A3	
DRAWN BY: DMC	CHECKED BY: -
DRAWING STATUS: Construction	DRAWING DATE: Sept 2022
DRAWING NUMBER: GP2- 05 [AS]	DRAWING REVISION: A
DESIGN DEPARTMENT	
	
JELSON LTD 370 LOUGHBOROUGH ROAD LEICESTER LE4 5PR Tel: 0116 2661541 - Fax: 0116 2664589 - Web: www.jelson.co.uk	

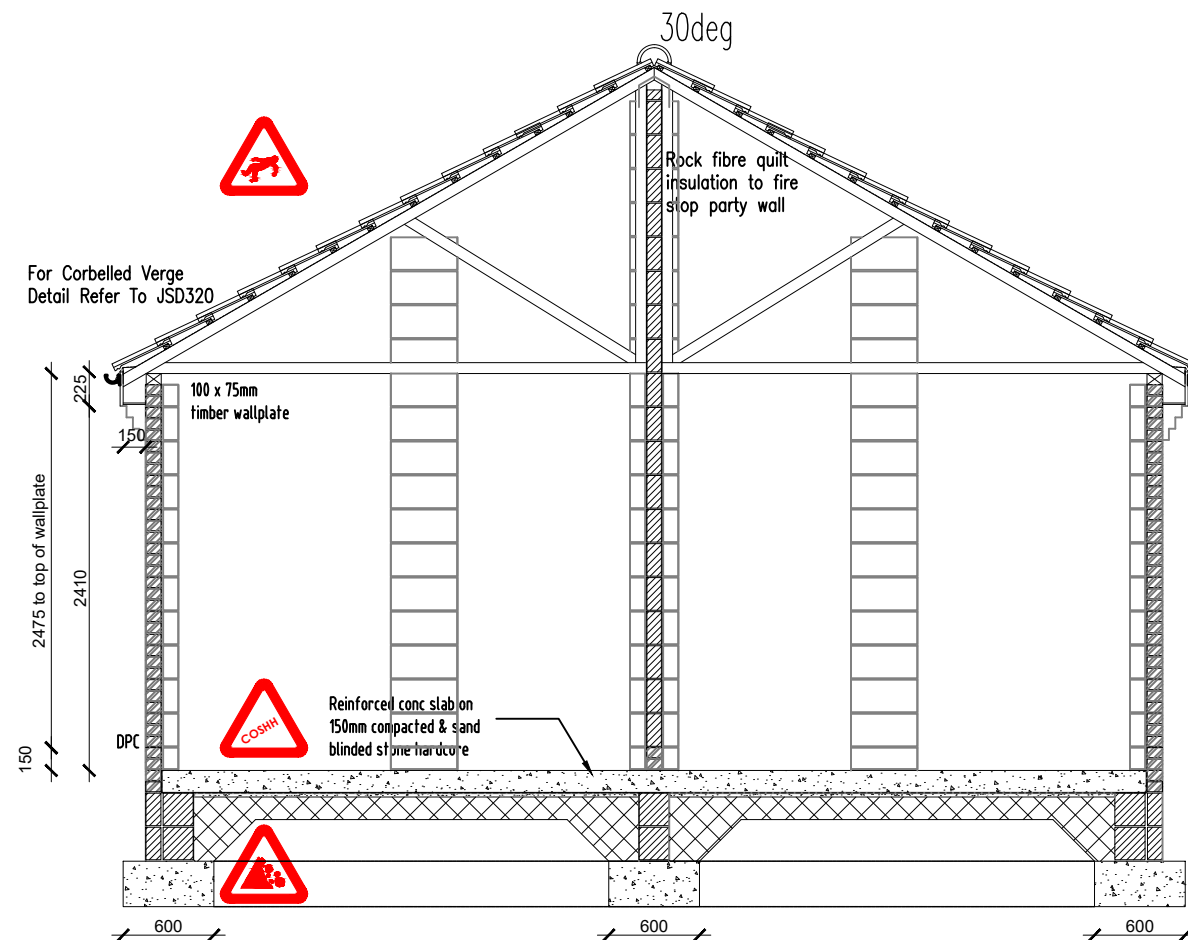

Section

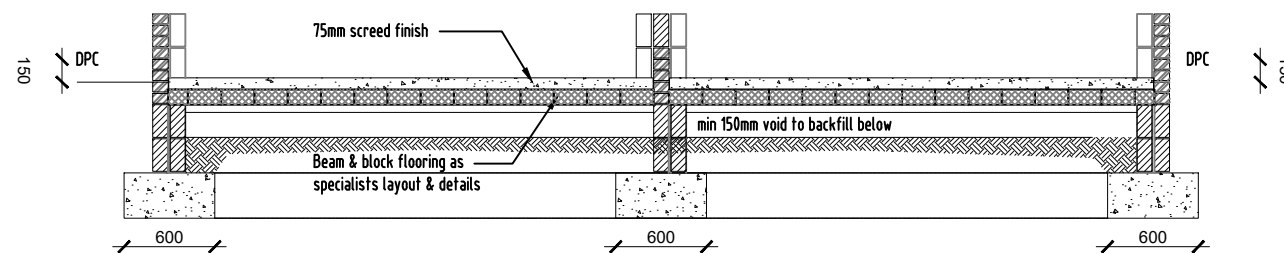

Alt. Beam & Block Floor Construction

PROJECT TITLE: Group House Type	
GP2 Single Skin Garage	
DRAWING TITLE: Section A-A	
DRAWING SCALE: 1:50 @ A3	
DRAWN BY: DMC	CHECKED BY: -
DRAWING STATUS: Construction	DRAWING DATE: Sept 2022
DRAWING NUMBER: GP2- 06 [AS]	DRAWING REVISION: D
DESIGN DEPARTMENT	
	
JELSON LTD 370 LOUGHBOROUGH ROAD LEICESTER LE4 5PR Tel: 0116 2661541 - Fax: 0116 2664589 - Web: www.jelson.co.uk	

HEALTH & SAFETY AWARENESS POINTS:	
	UNUSUAL HAZARD. SEE SPECIFIC RISK ASSESSMENTS.
	HAZARDS OF MATERIALS COLLAPSING. SEE RISK ASSESSMENT ON EXCAVATIONS.
	HAZARDS OF HAZARDOUS MATERIALS. SEE RISK ASSESSMENT AND COSHH SHEETS.
	HAZARDS OF FALLING. SEE RISK ASSESSMENTS ON WORKING AT HEIGHT.
	MANUAL HANDLING HAZARDS. SEE RISK ASSESSMENT ON MANUAL HANDLING.

PROJECT TITLE:
Group House Type

GP2 Single Skin Garage

DRAWING TITLE:
Health and Safety

DRAWING SCALE:
1:50 @ A3

DRAWN BY:
DMC

DRAWING STATUS:
Construction

DRAWING NUMBER:
GP2- 07 [AS]

CHECKED BY:
-

DRAWING DATE:
Sept 2022


DRAWING REVISION:
-

DESIGN DEPARTMENT



JELSON LTD
370 LOUGHBOROUGH ROAD
LEICESTER
LE4 5PR

Tel: 0116 2661541 - Fax: 0116 2664589 - Web: www.jelson.co.uk

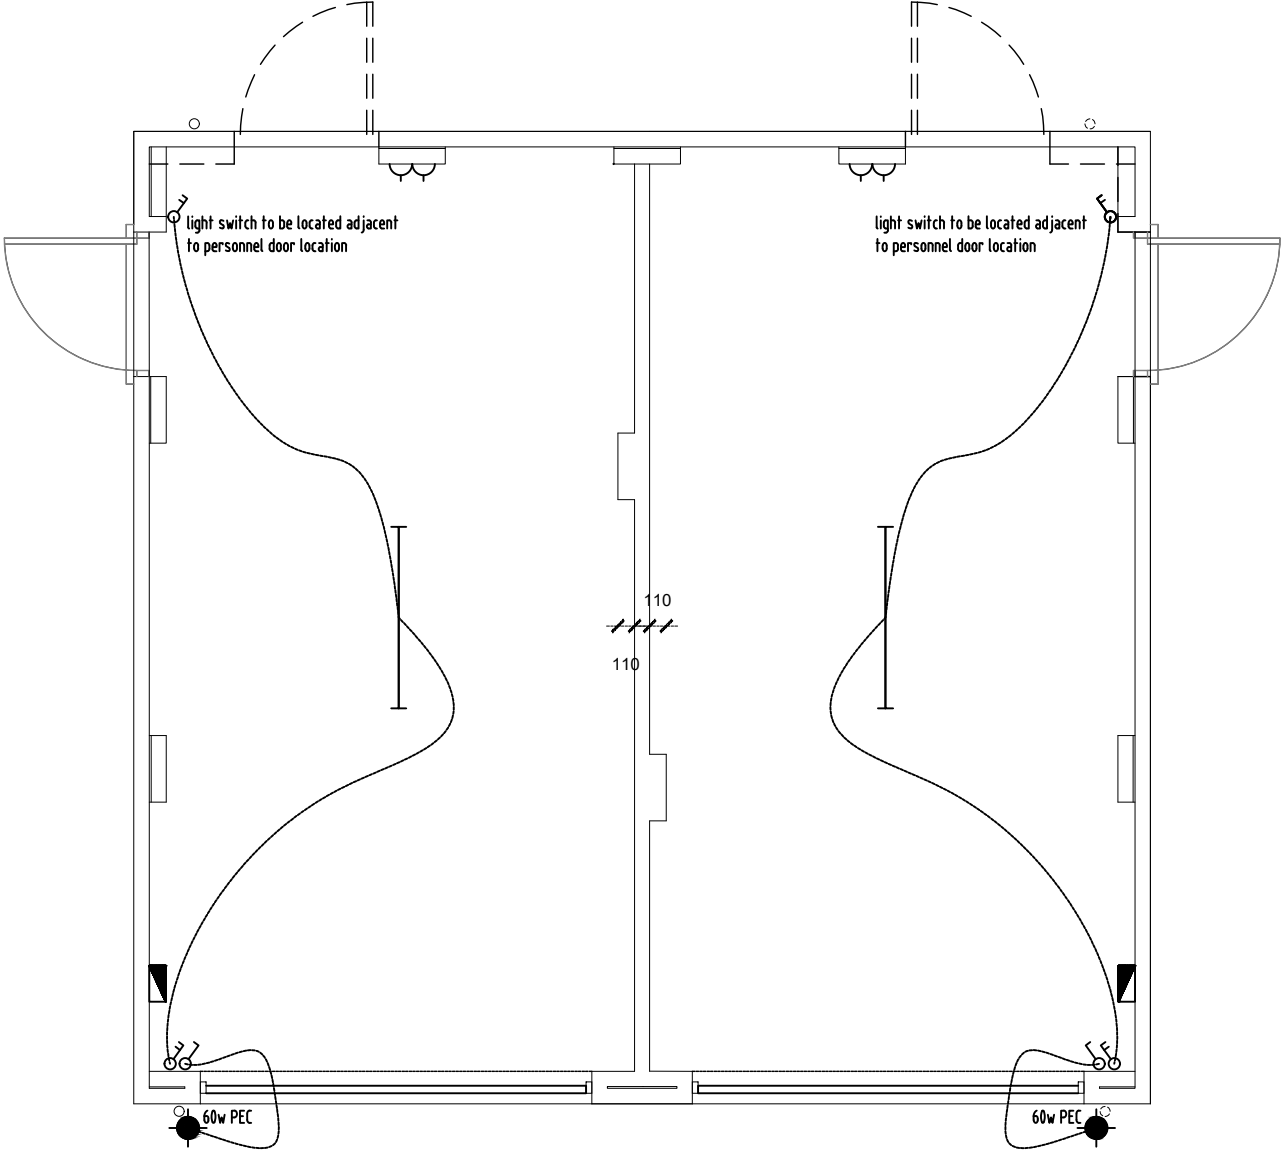

Electrical Legend	
	switched socket, double
	single switch
	two way switch
	consumer unit
	flourescent light
	energy saving light fitting
	E.S.L. ceiling

PROJECT TITLE: Group House Type GP2 Single Skin Garage	
DRAWING TITLE: Ground Floor MEP Plan	
DRAWING SCALE: 1:50 @ A3	
DRAWN BY: DMC	CHECKED BY: -
DRAWING STATUS: Construction	DRAWING DATE: Sept 2022
DRAWING NUMBER: GP2- 08 [AS]	DRAWING REVISION: -
DESIGN DEPARTMENT	
	
JELSON LTD 370 LOUGHBOROUGH ROAD LEICESTER LE4 5PR Tel: 0116 2661541 - Fax: 0116 2664589 - Web: www.jelson.co.uk	