

Drawing Pack Revision


Revision	Description	By:	Date
C01	Construction issue	DAH	15.02.23
C02	Section amended to suit drawing and truss details	DK	07.11.24

House Type Working Drawings Sheet List


Drawing	Title	Revision	Revision Date
01	Index Page	A	07.11.24
02	Elevations	-	-
03	Ground Floor	-	-
04	Foundation Plan	-	-
05	Roof Truss Plan	-	-
06	Section 'A'	A	07.11.24
07	Health and Safety	-	-
08	MEP Ground Floor	-	-

PROJECT TITLE: Group House Type GS2 Single Skin Garage	
DRAWING TITLE: Information Sheet	
DRAWING SCALE: 1:50 @ A3	
DRAWN BY: DAH	CHECKED BY: -
DRAWING STATUS: Construction	DRAWING DATE: Sept 2022
DRAWING NUMBER: GS2- 01 [AS]	DRAWING REVISION: A
DESIGN DEPARTMENT	
	
JELSON LTD 370 LOUGHBOROUGH ROAD LEICESTER LE4 5PR Tel: 0116 2661541 - Fax: 0116 2664589 - Web: www.jelson.co.uk	


Elevations

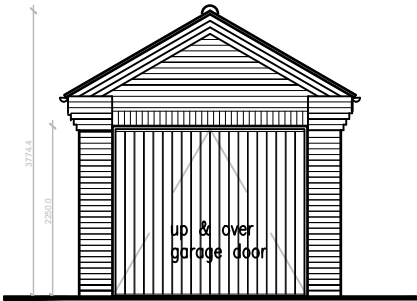


Front

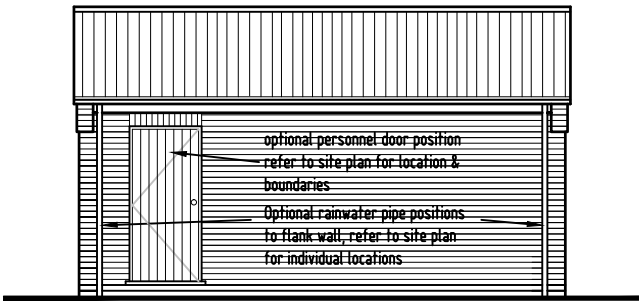

Side

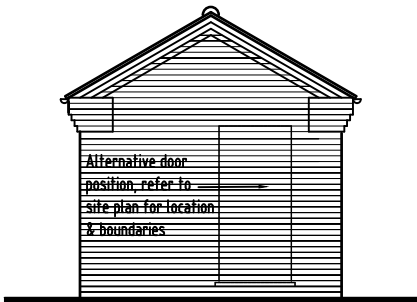

Rear

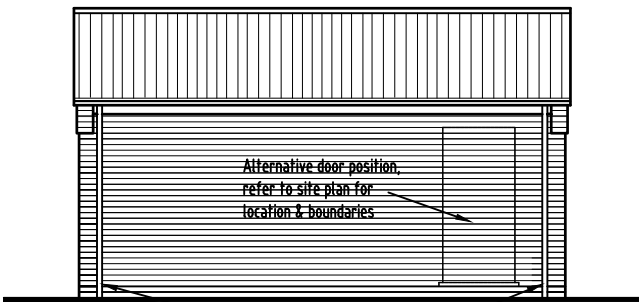

Side

PROJECT TITLE:

Group House Type

GS2 Single Skin Garage

DRAWING TITLE:

Elevations

DRAWING SCALE:

1:100 @ A3

DRAWN BY:

DAH

CHECKED BY:

-

DRAWING STATUS:

Construction

DRAWING DATE:

Sept 2022

DRAWING NUMBER:

GS2- 02 [AS]

DRAWING REVISION:

-

DESIGN DEPARTMENT



JELSON LTD

370 LOUGHBOROUGH ROAD

LEICESTER


LE4 5PR

Tel: 0116 2661541 - Fax: 0116 2664589 - Web: www.jelson.co.uk


Block Type Key

- 3.5 N/mm² "INTERLYTE" solid blockwork.
- 7.0 N/mm² "INTERLYTE" solid blockwork.
- 3.5 N/mm² "INTERLYTE ULTRA" solid blockwork.
- 7.0 N/mm² "INTERLYTE ULTRA" solid blockwork.
- 3.5 N/mm² "OPTILYTE" solid blockwork.
- 7.0 N/mm² "OPTILYTE" solid blockwork.

Note:- Generic specification only.
The construction drawings allways take precedence
over the specification. Should confusion arise then
contact the design department for confirmation.

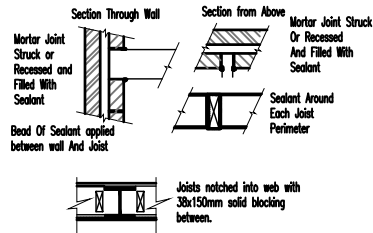

Built in Joists Details

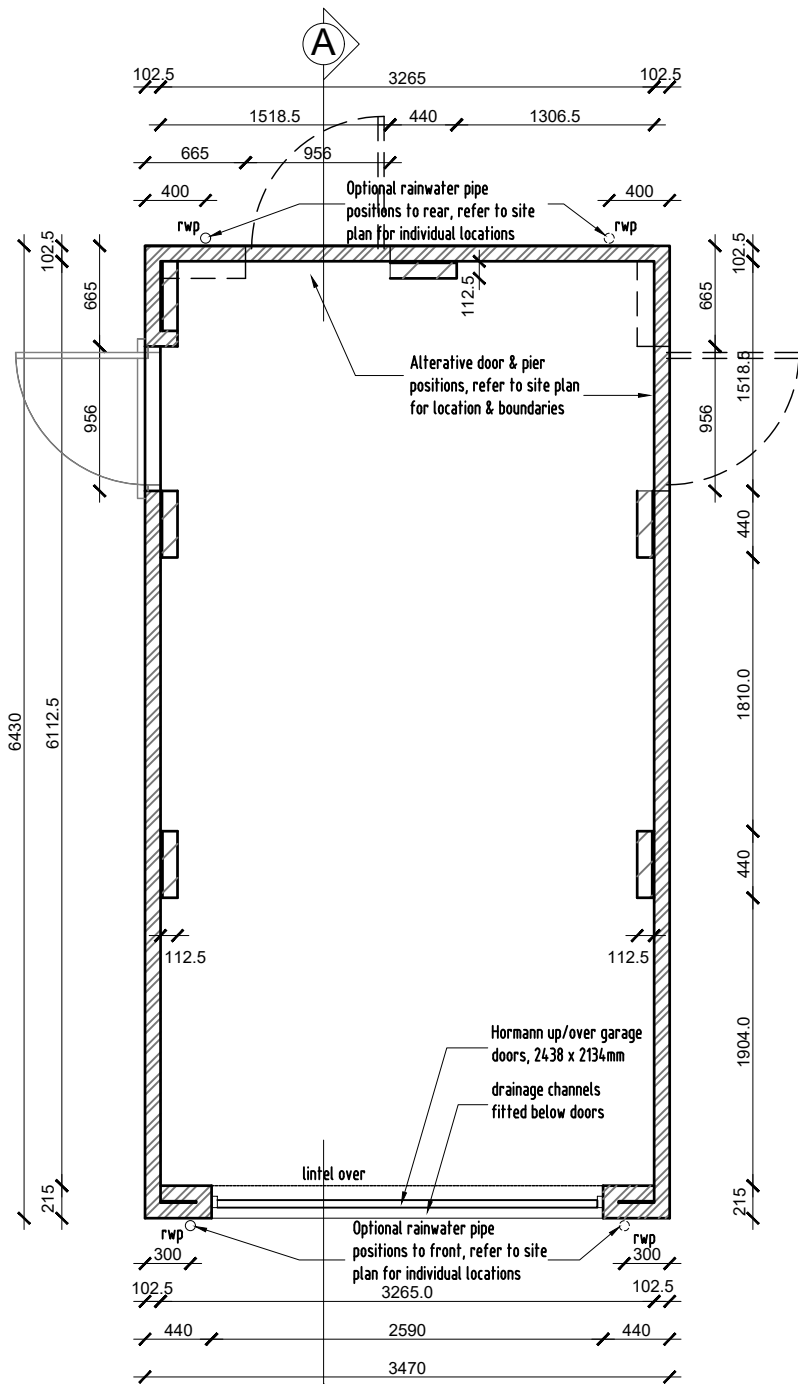

Plan A

PROJECT TITLE:
Group House Type

GS2 Single Skin Garage

DRAWING TITLE:
Ground Floor Plan

DRAWING SCALE:
1:50 @ A3

DRAWN BY:
DAH

DRAWING STATUS:
Construction

DRAWING NUMBER:
GS2- 03

CHECKED BY:
-


DRAWING DATE:
Sept 2022

DRAWING REVISION:
-

DESIGN DEPARTMENT




JELSON LTD
370 LOUGHBOROUGH ROAD
LEICESTER
LE4 5PR
Tel: 0116 2661541 - Fax: 0116 2664589 - Web: www.jelson.co.uk

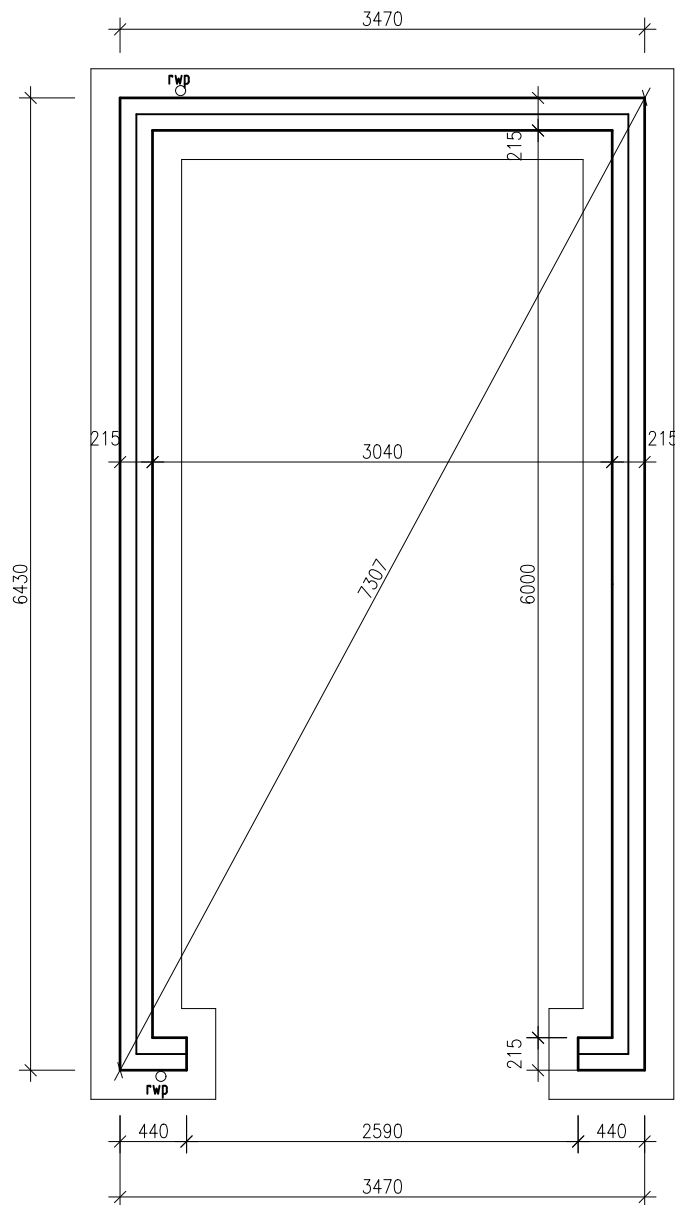

Foundations



PROJECT TITLE: Group House Type GS2 Single Skin Garage	
DRAWING TITLE: Foundation Plan	
DRAWING SCALE: 1:50 @ A3	
DRAWN BY: DAH	CHECKED BY: -
DRAWING STATUS: Construction	DRAWING DATE: Sept 2022
DRAWING NUMBER: GS2- 04 [AS]	DRAWING REVISION: -
DESIGN DEPARTMENT	
	
JELSON LTD 370 LOUGHBOROUGH ROAD LEICESTER LE4 5PR Tel: 0116 2661541 - Fax: 0116 2664589 - Web: www.jelson.co.uk	

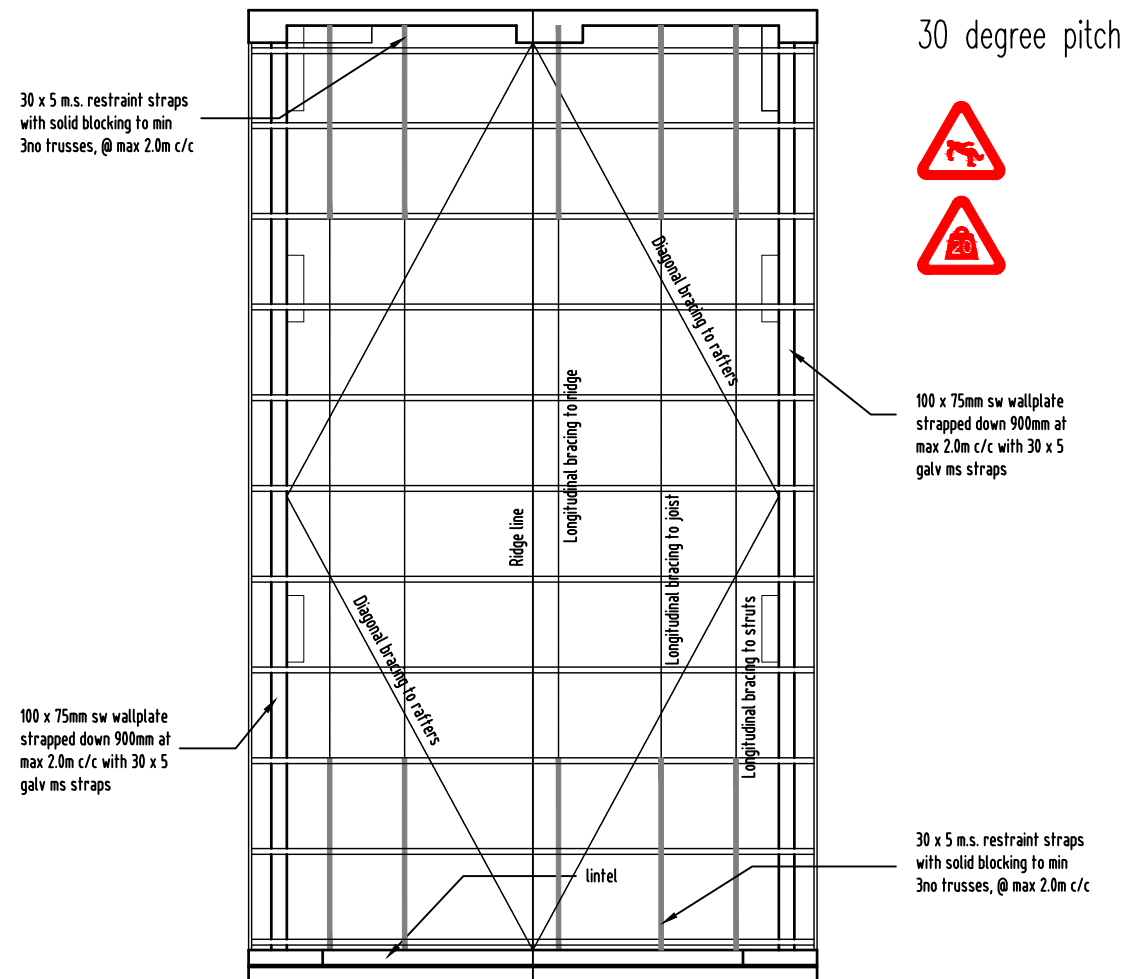

Roof Plan

Note:- Indicative roof plan to be read in conjunction with roof truss manufacturers drawings & details

PROJECT TITLE: Group House Type GS2 Single Skin Garage	
DRAWING TITLE: Roof Truss Plan	
DRAWING SCALE: 1:50 @ A3	
DRAWN BY: DAH	CHECKED BY: -
DRAWING STATUS: Construction	DRAWING DATE: Sept 2022
DRAWING NUMBER: GS2- 05 [AS]	DRAWING REVISION: -
DESIGN DEPARTMENT	
	
JELSON LTD 370 LOUGHBOROUGH ROAD LEICESTER LE4 5PR Tel: 0116 2661541 - Fax: 0116 2664589 - Web: www.jelson.co.uk	

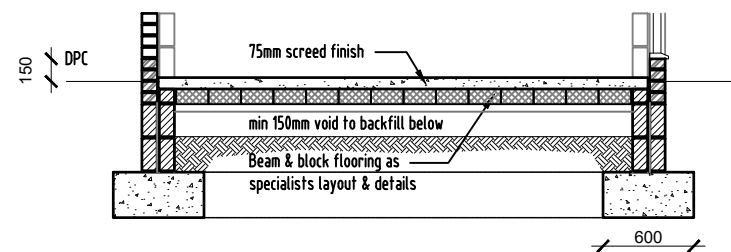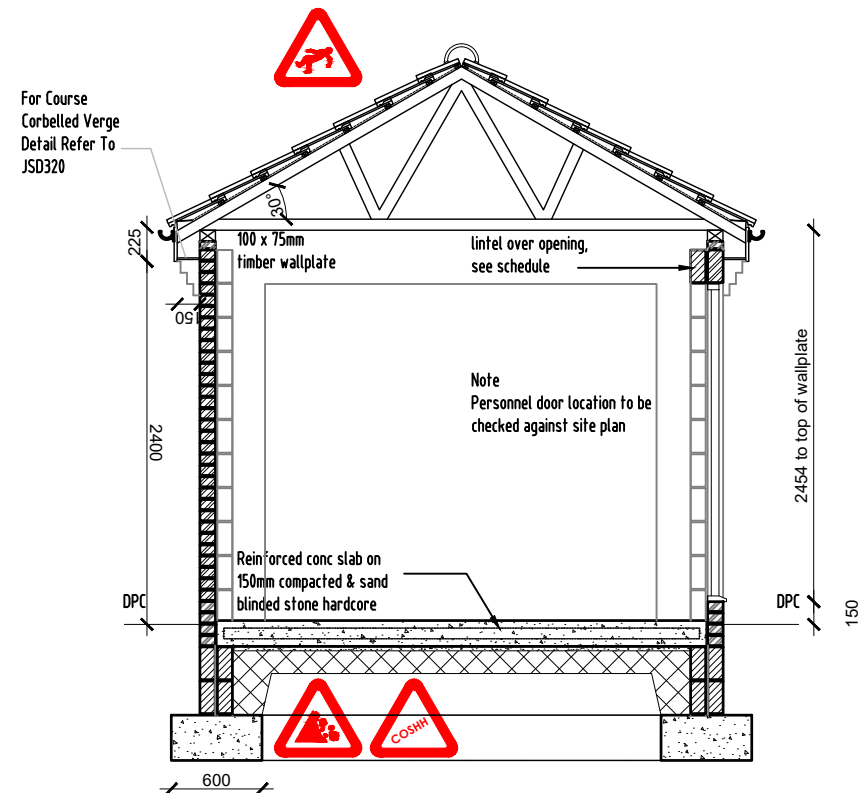

Section

PROJECT TITLE: Group House Type GS2 Single Skin Garage	
DRAWING TITLE: Section A-A	
DRAWING SCALE: 1:50 @ A3	
DRAWN BY: DAH	CHECKED BY: -
DRAWING STATUS: Construction	DRAWING DATE: Sept 2022
DRAWING NUMBER: GS2- 06 [AS]	DRAWING REVISION: A
DESIGN DEPARTMENT	
	
JELSON LTD 370 LOUGHBOROUGH ROAD LEICESTER LE4 5PR Tel: 0116 2661541 - Fax: 0116 2664589 - Web: www.jelson.co.uk	

HEALTH & SAFETY AWARENESS POINTS:	
	UNUSUAL HAZARD. SEE SPECIFIC RISK ASSESSMENTS.
	HAZARDS OF MATERIALS COLLAPSING. SEE RISK ASSESSMENT ON EXCAVATIONS.
	HAZARDS OF HAZARDOUS MATERIALS. SEE RISK ASSESSMENT AND COSHH SHEETS.
	HAZARDS OF FALLING. SEE RISK ASSESSMENTS ON WORKING AT HEIGHT.
	MANUAL HANDLING HAZARDS. SEE RISK ASSESSMENT ON MANUAL HANDLING.

PROJECT TITLE:
Group House Type

GS2 Single Skin Garage

DRAWING TITLE:
Health and Safety

DRAWING SCALE:
1:50 @ A3

DRAWN BY:
DAH

DRAWING STATUS:
Construction

DRAWING NUMBER:
GS2- 07 [AS]

CHECKED BY:
-

DRAWING DATE:
Sept 2022


DRAWING REVISION:
-

DESIGN DEPARTMENT



JELSON LTD
370 LOUGHBOROUGH ROAD
LEICESTER
LE4 5PR

Tel: 0116 2661541 - Fax: 0116 2664589 - Web: www.jelson.co.uk

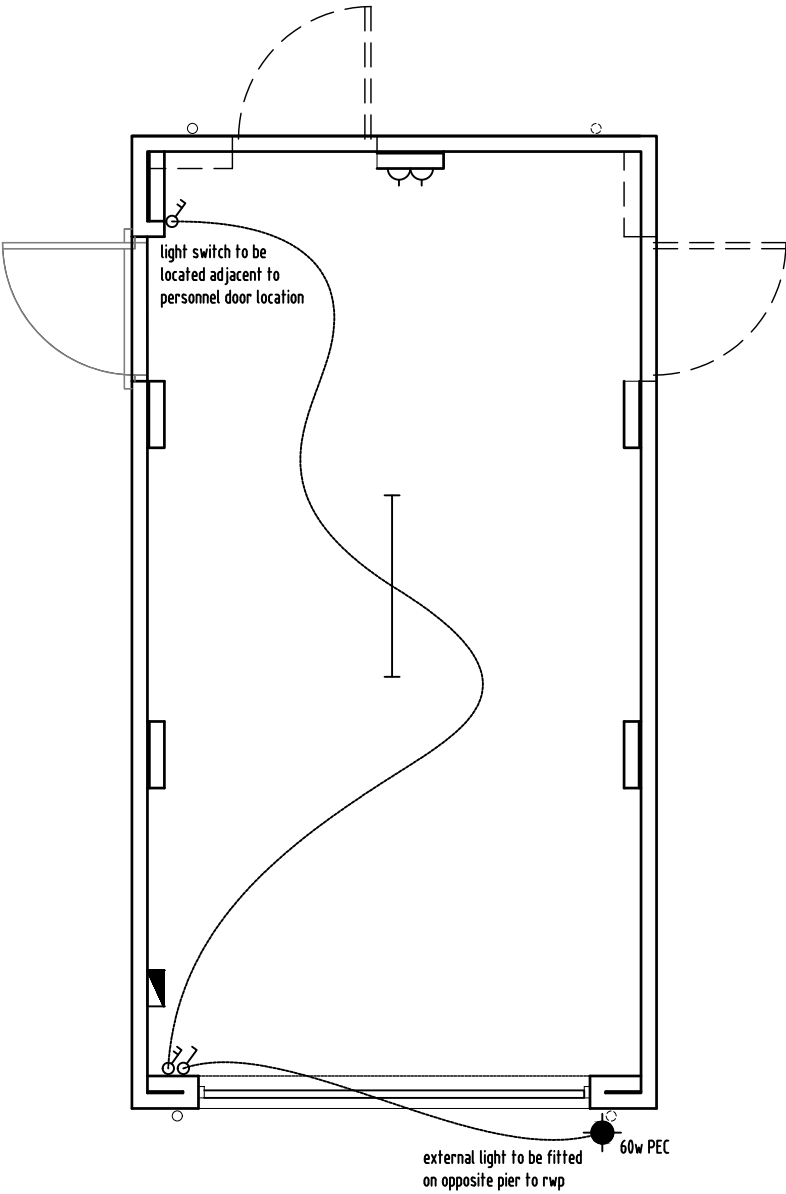

Electrical Legend	
	switched socket, double
	single switch
	two way switch
	consumer unit
	fluorescent light
	energy saving light fitting
	E.S.L. ceiling

PROJECT TITLE:

Group House Type

GS2

Single Skin Garage

DRAWING TITLE:

Ground Floor MEP Plan

DRAWING SCALE:

1:50 @ A3

DRAWN BY:

DAH

CHECKED BY:

-

DRAWING STATUS:

Construction

DRAWING DATE:

Sept 2022

DRAWING NUMBER:

GS2- 08 [AS]

DRAWING REVISION:

-

DESIGN DEPARTMENT



JELSON LTD

370 LOUGHBOROUGH ROAD

LEICESTER

LE4 5PR

Tel: 0116 2661541 - Fax: 0116 2664589 - Web: www.jelson.co.uk