


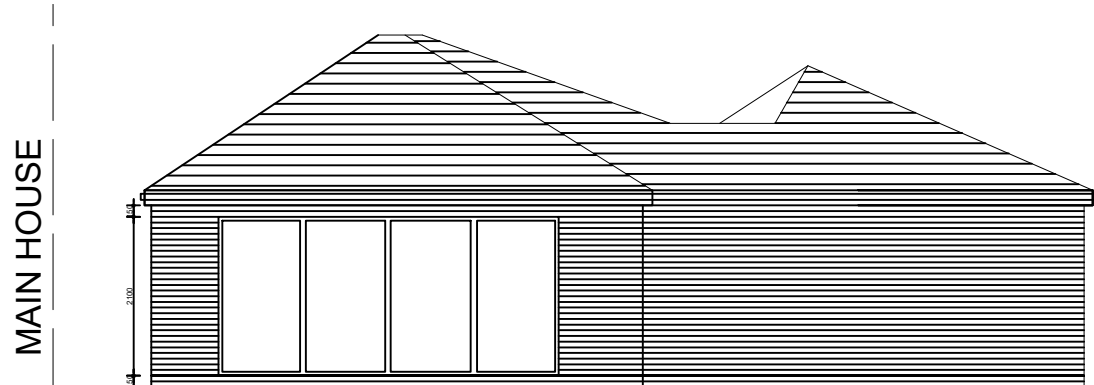


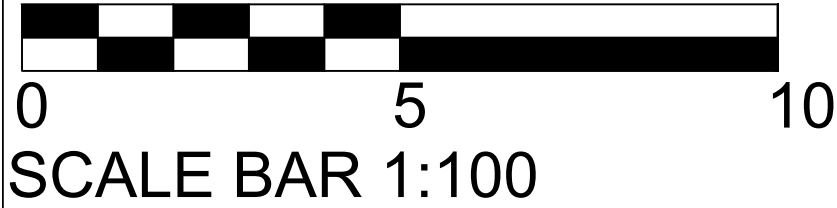


REAR ELEVATION

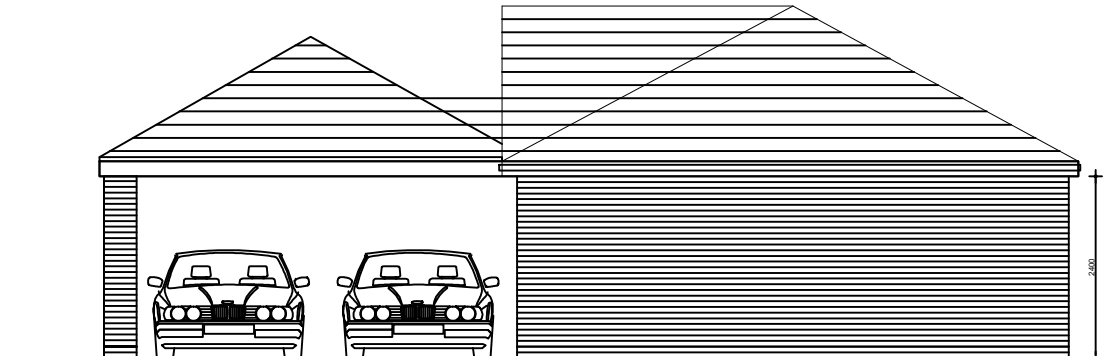

SIDE ELEVATION

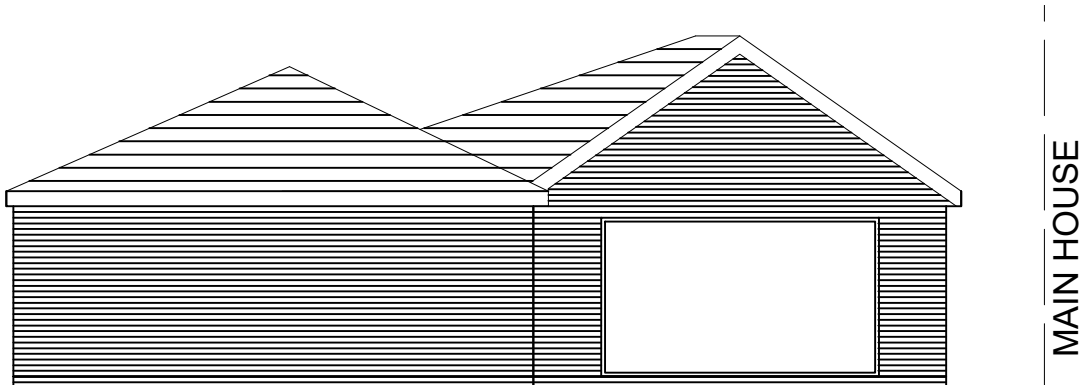

FRONT ELEVATION

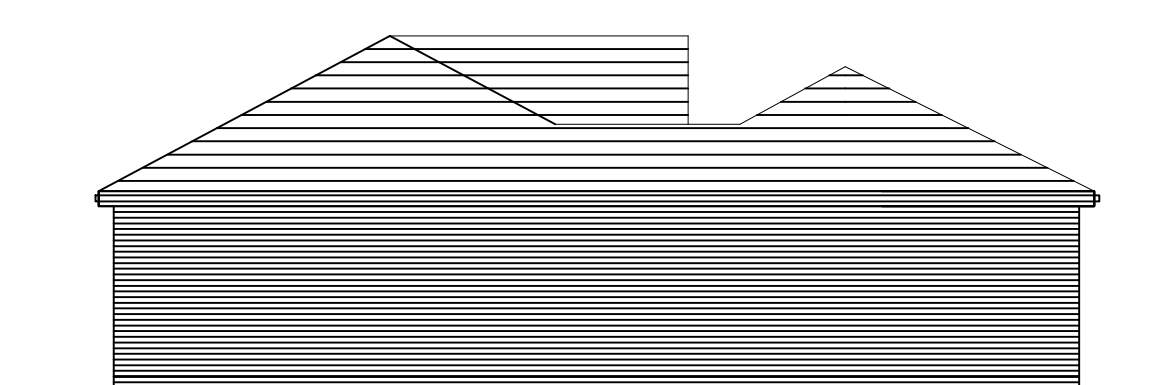

SIDE ELEVATION

CLIENT Mr T Prime	
PROJECT 22 Bosworth rd Barlestone CV13 0EL	
DESCRIPTION OF WORKS PROPOSED GARAGE CAR PORT AND ANNEXE	
SHEET TITLE PROPOSED ELEVATIONS	
SCALE 1:100@A3	
DATE DEC 2025	DWG No. 003.3
612 612 PROPERTIES LTD. REGISTERED COMPANY NO 10006212. Tel: 01530 600612 Website: www.612properties.co.uk THIS DRAWING IS COPYRIGHT. THIS DRAWING AND THE BUILDING WORKS DEPICTED ARE THE COPYRIGHT OF 612 PROPERTIES LIMITED AND MAY NOT BE REPRODUCED OR AMENDED EXCEPT BY WRITTEN PERMISSION. NO LIABILITY WILL BE ACCEPTED FOR AMENDMENTS MADE BY OTHER PERSONS.	