


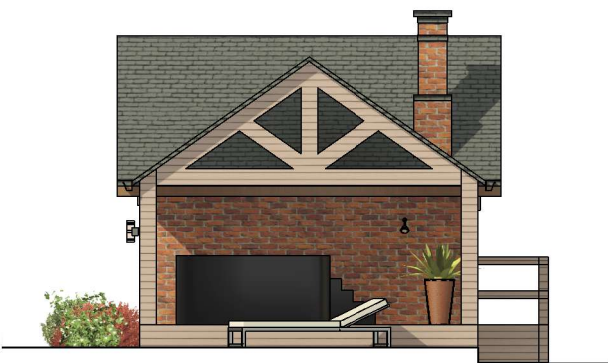

Front Elevation




Side Elevation



Rear Elevation




Side Elevation

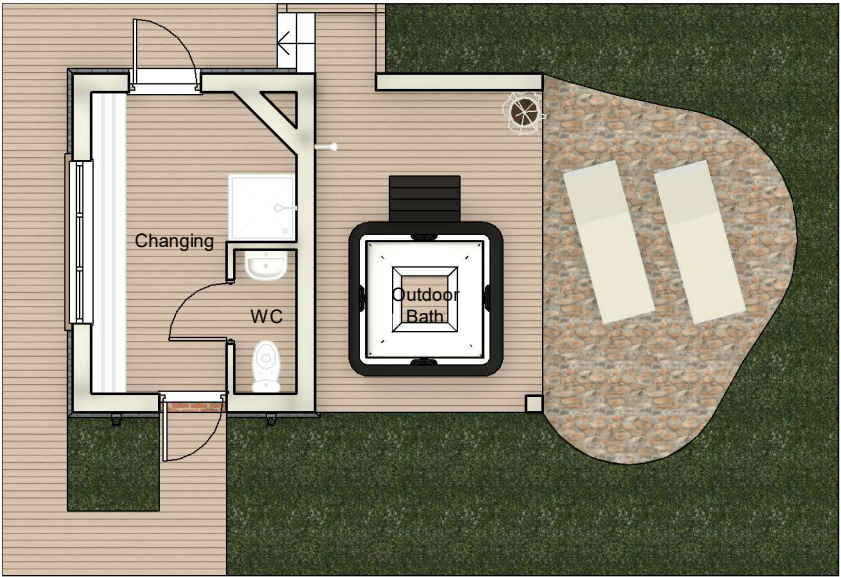

Ground Floor Plan



3D View

 

Client Hotchkiss			
Project Station House Shackerstone CV13 6NW	Scale 1:100	Sheet A3	Job No. 25 / 126
	Date Feb 2026		
Drawing Proposed - Outbuilding	Author MO	Checked by LW	Drawing No. 05
THE COPYRIGHT OF THIS DRAWING IS VESTED IN HAYWARD ARCHITECTS LTD. REPRODUCTION IN ANY FORM, EITHER IN WHOLE OR IN PART IS FORBIDDEN WITHOUT THE PRIOR WRITTEN PERMISSION OF THE COPYRIGHT HOLDER. DO NOT SCALE FROM DRAWING AND ONLY FIGURED DIMENSIONS ARE TO BE USED			

HAYWARD
architects

19 Station Road
Hinckley
Leicestershire
LE10 1AW

Tel: 01455 635 665
www.haywardarchitects.co.uk

Drawing Status
Scheme