



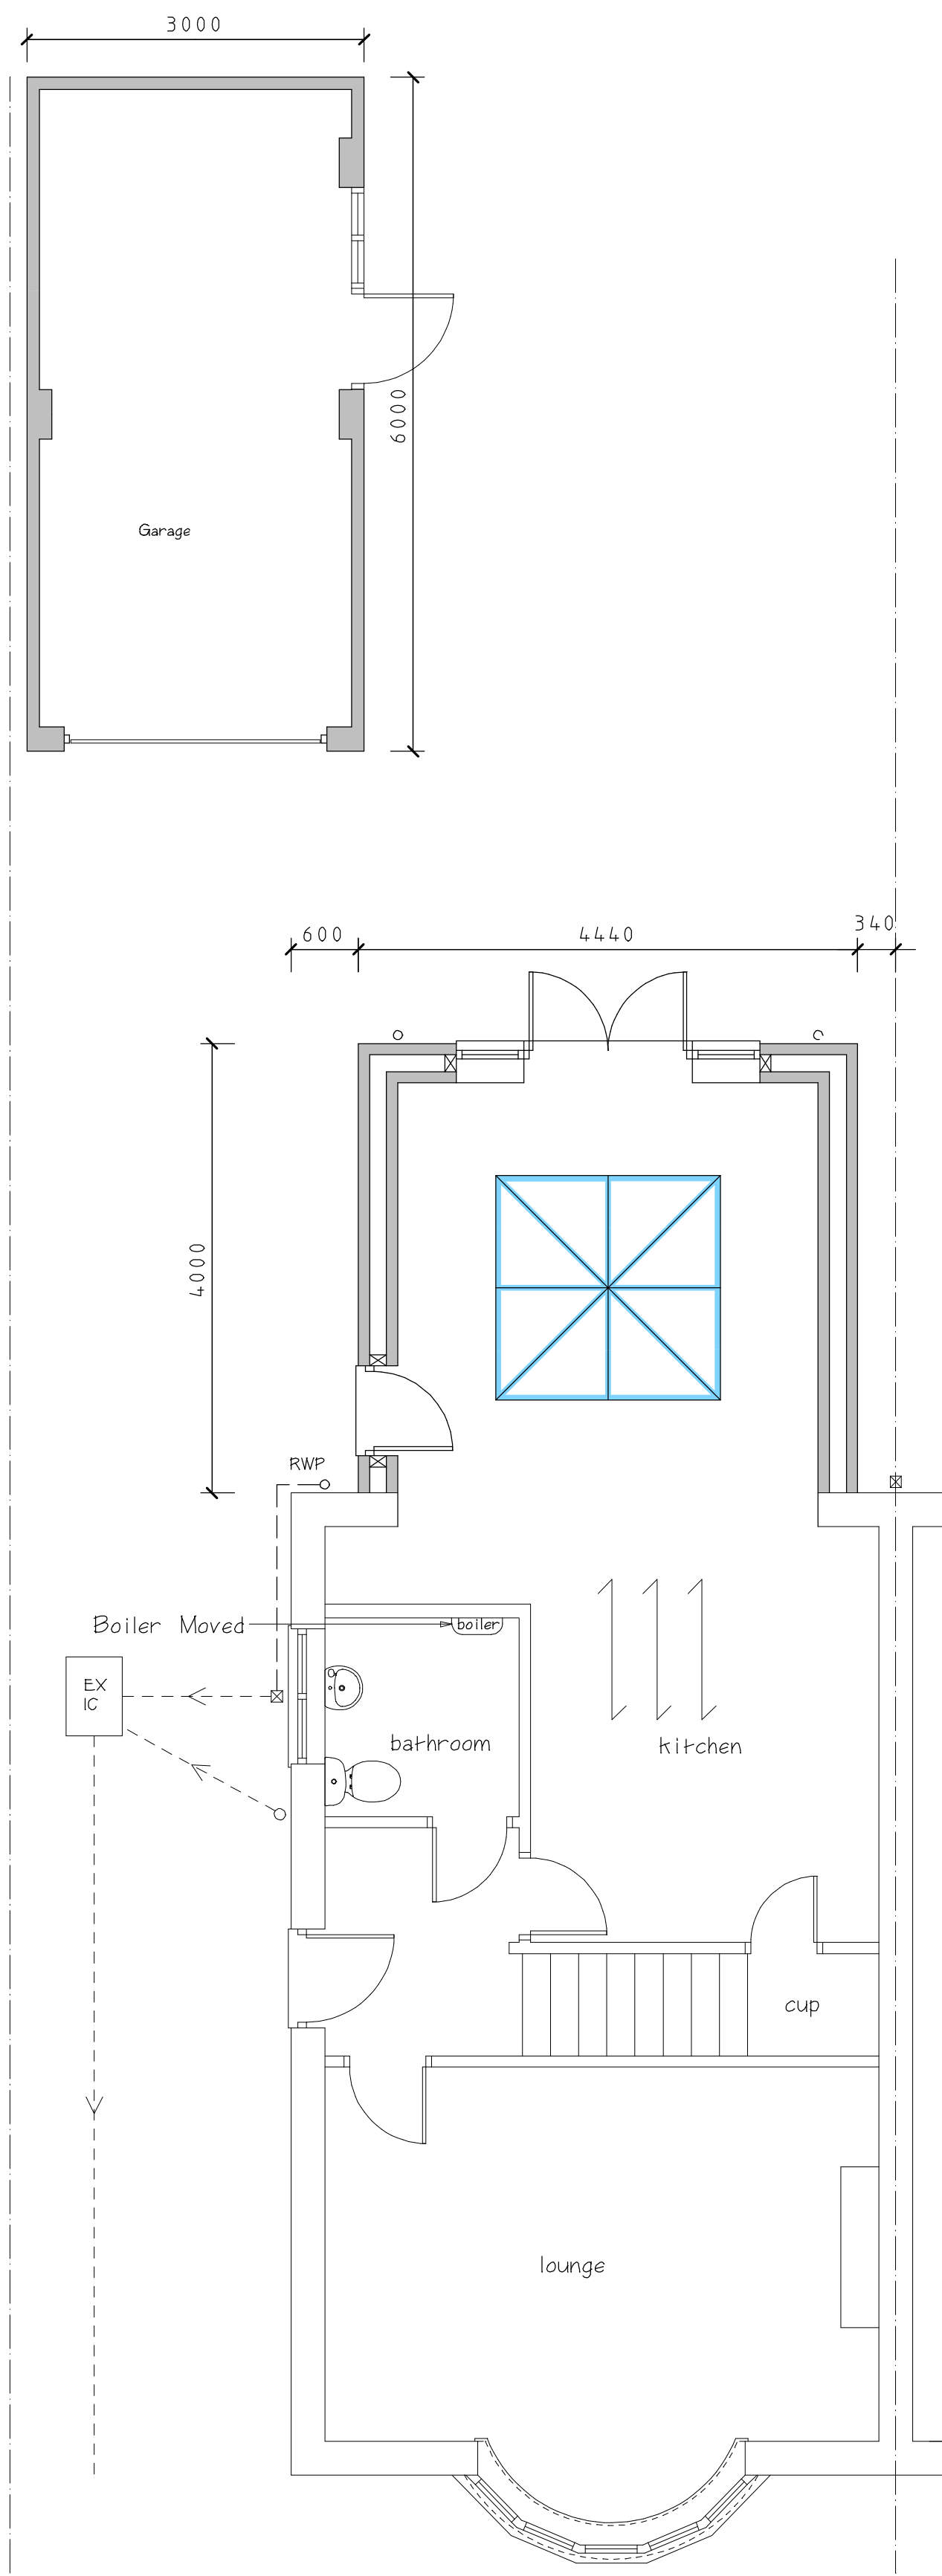

Proposed Ground Floor Plan

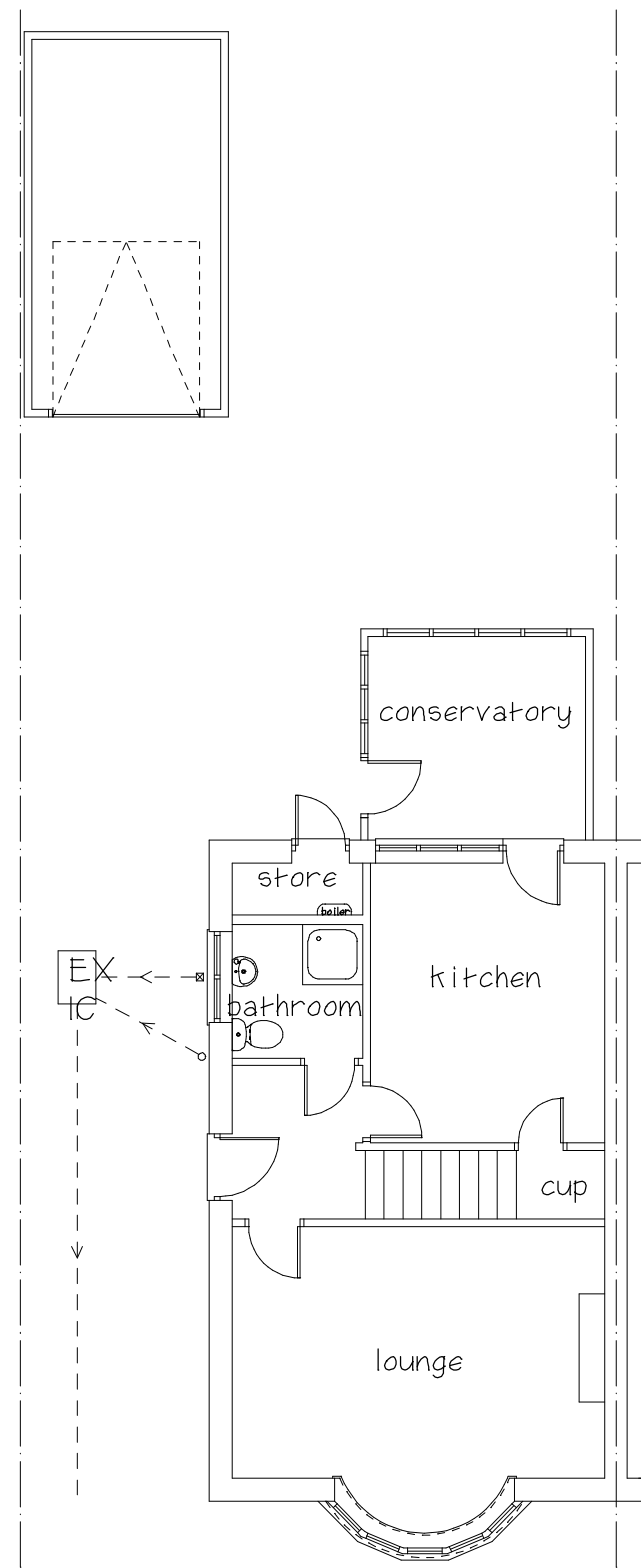


Existing Ground Floor Plan



Existing Rear Elevation



Existing Elevation To No 17

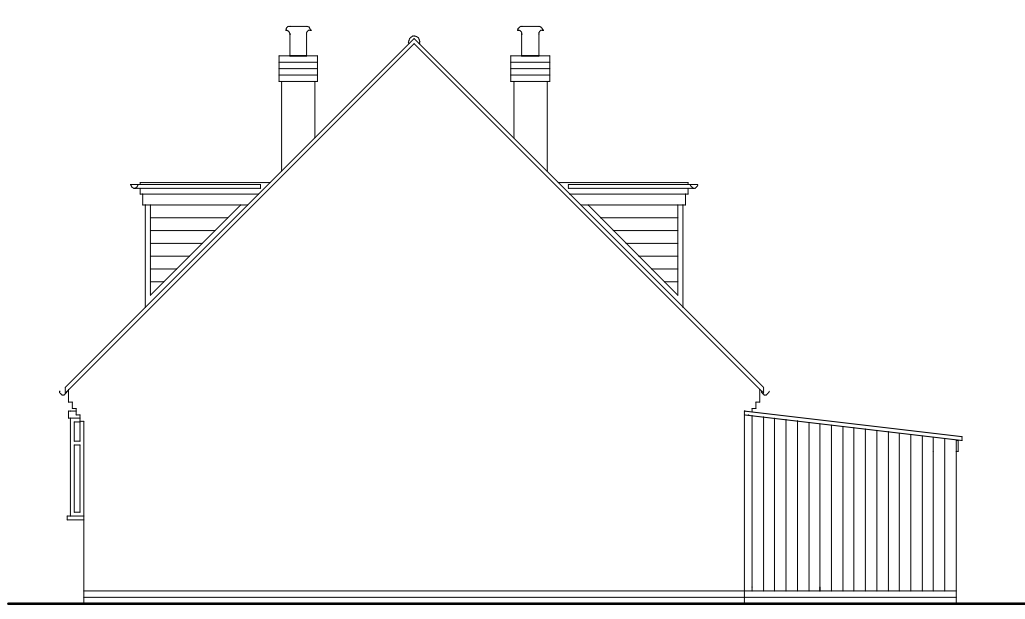


Existing Elevation To No 21




Proposed Rear Elevation




Proposed Elevation To No 17

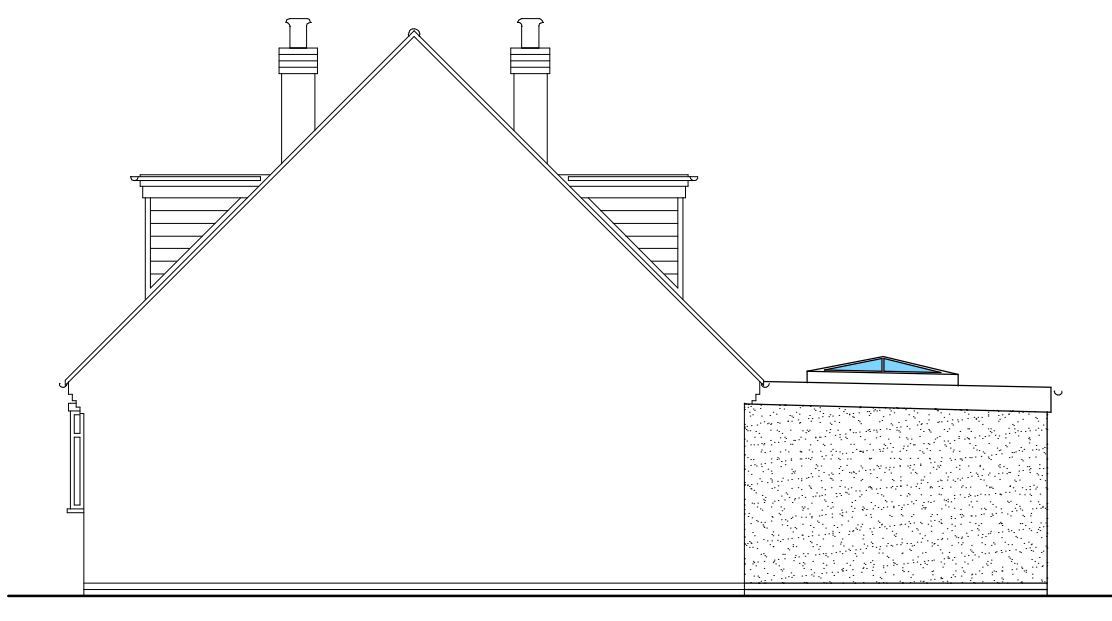


Proposed Elevation To No 21

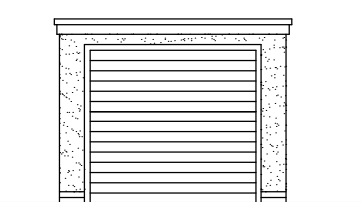


Garage Front Elevation

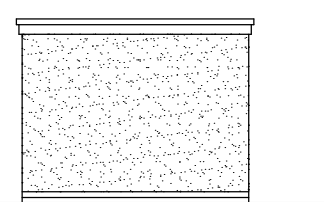



Garage Rear Elevation

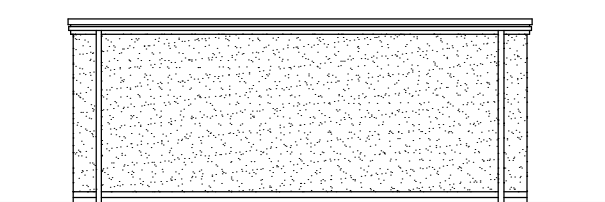

Garage Elevation To Garden

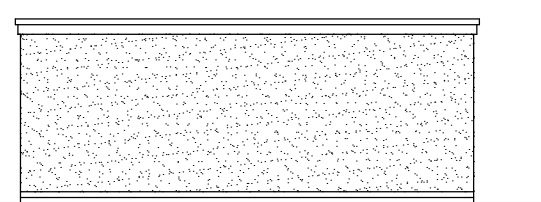

Garage Elevation To Boundary

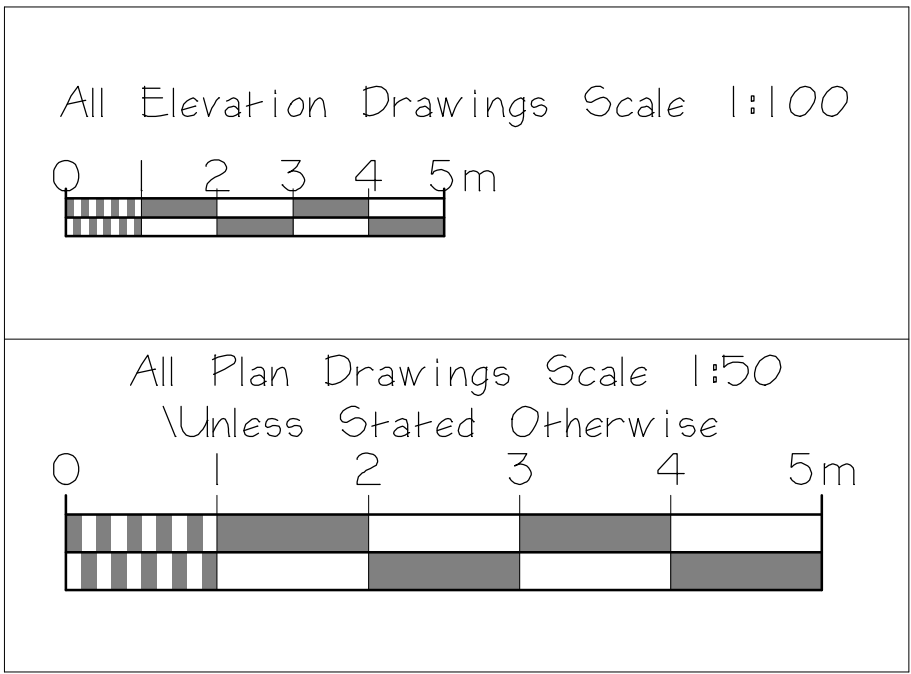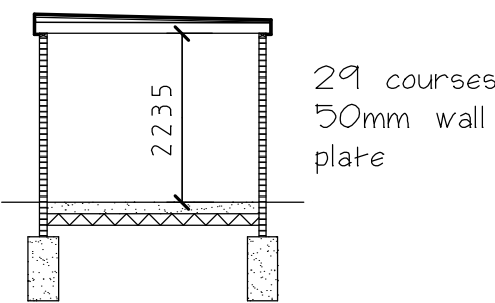

Scale Bars

CLIENT			
Mr & Mrs Parsons			
JOB TITLE			
19 The Fairway Burbage Leicester LE10 2TY			
DRAWING TITLE			
Proposed Extension To The Rear Of Semi Detached House			
SCALE	SHEET	DATE	DRAWN BY
1:50 & 1:100	A1	Feb 2026	A Moore
ANDREW MOORE ARCHITECTURAL SERVICES Tel; 07973397765 Email;andrewmoore@workmail.com			
DRG NO		SHEET NO	
1724			