



NOTES
All dimensions must be checked on site and not scaled from this drawing.


1/5

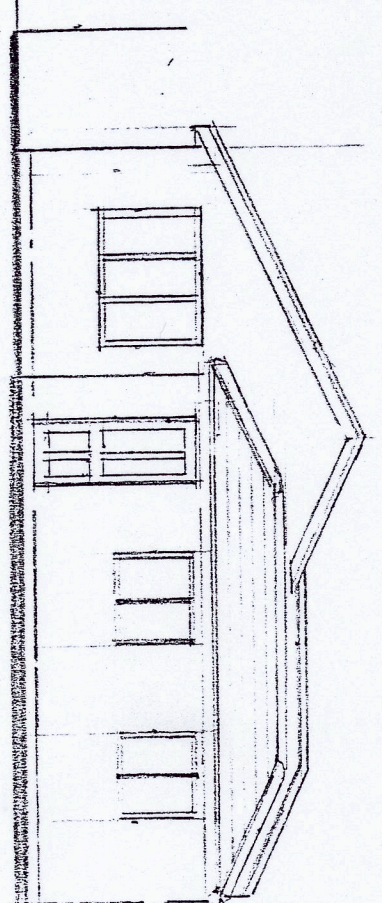


PROPOSED FRONT ELEVATION

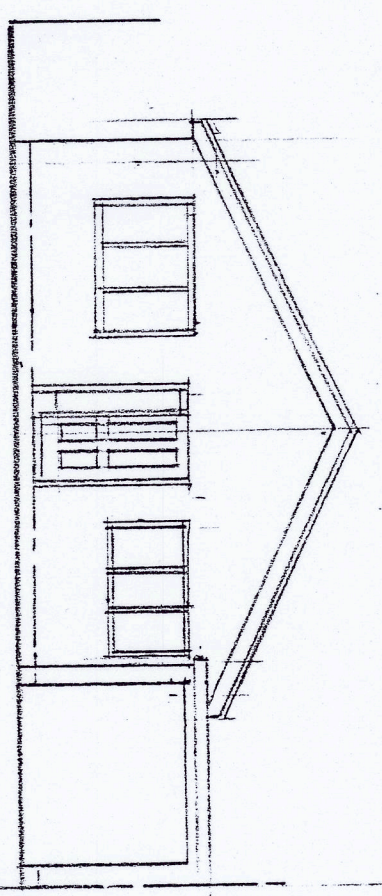


EXISTING FRONT ELEVATION

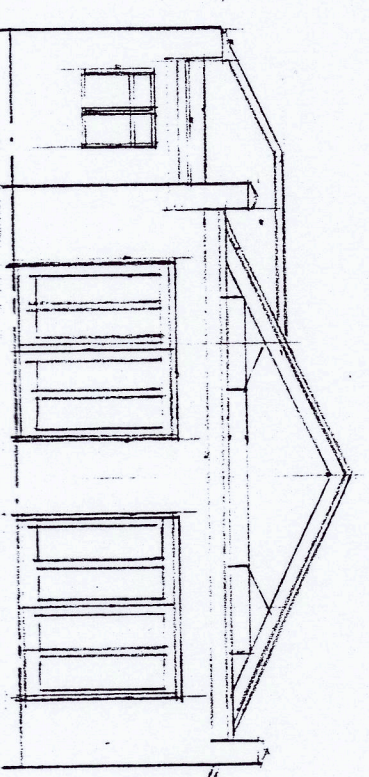


PROPOSED REAR ELEVATION

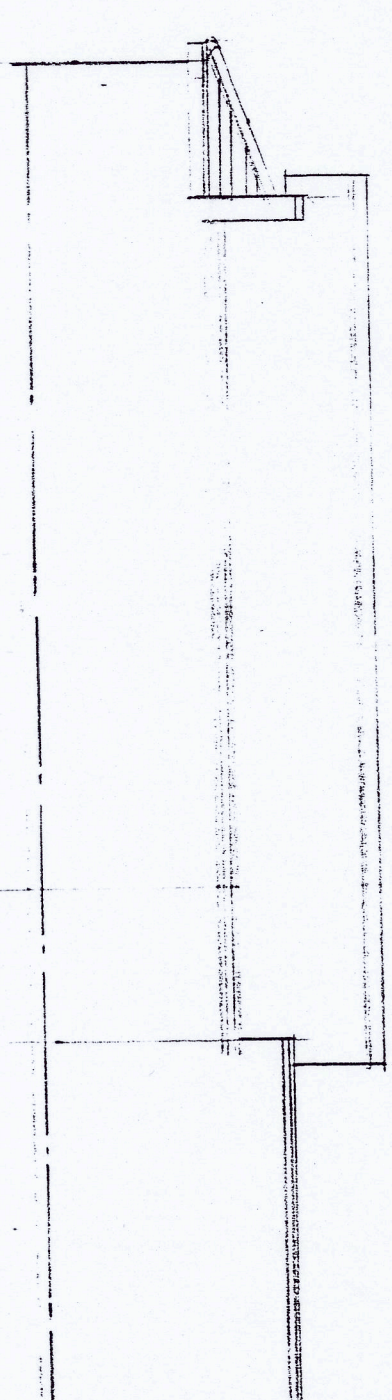


PROPOSED SIDE ELEVATION

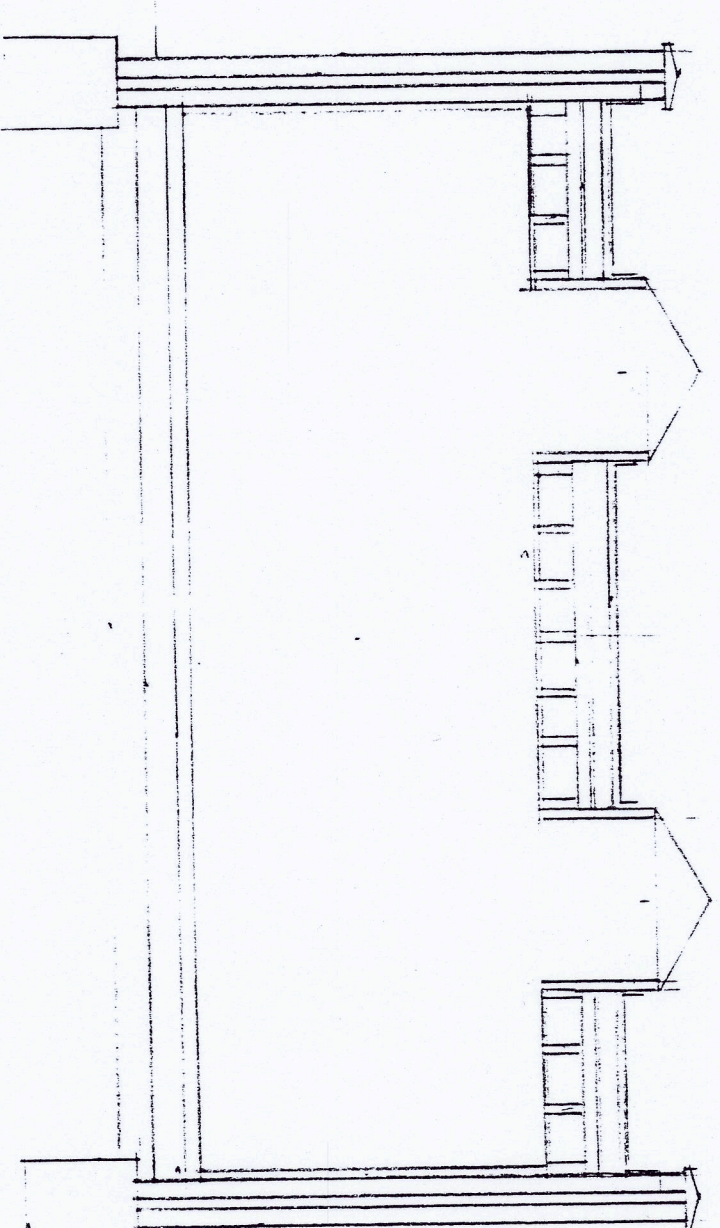


Section AA

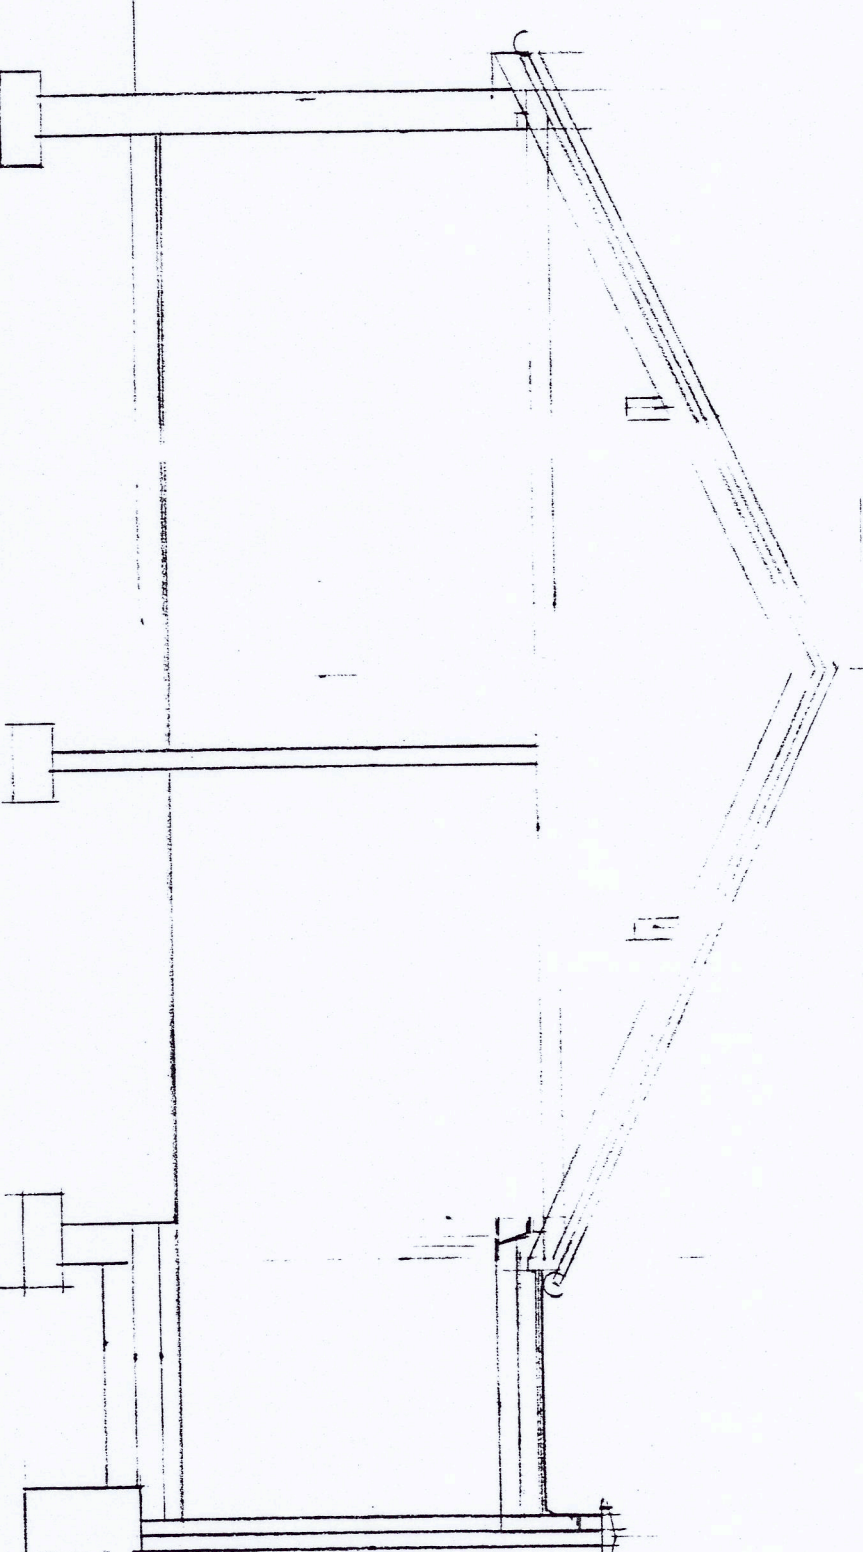


Section BB

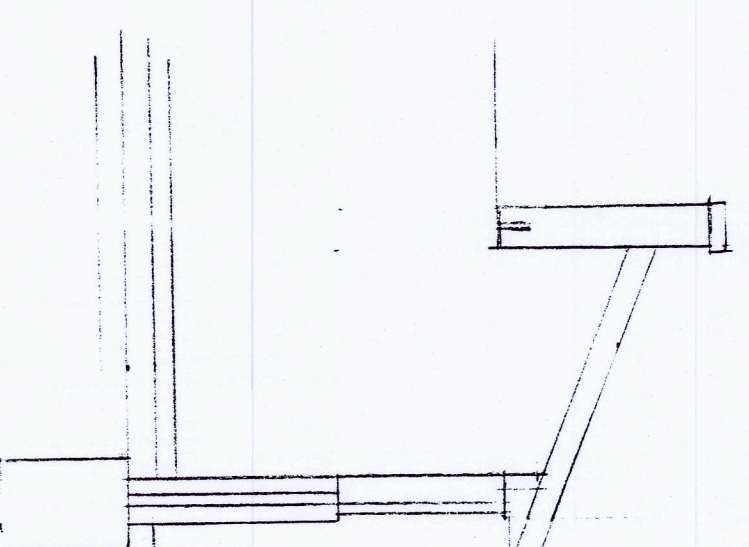

Section CC

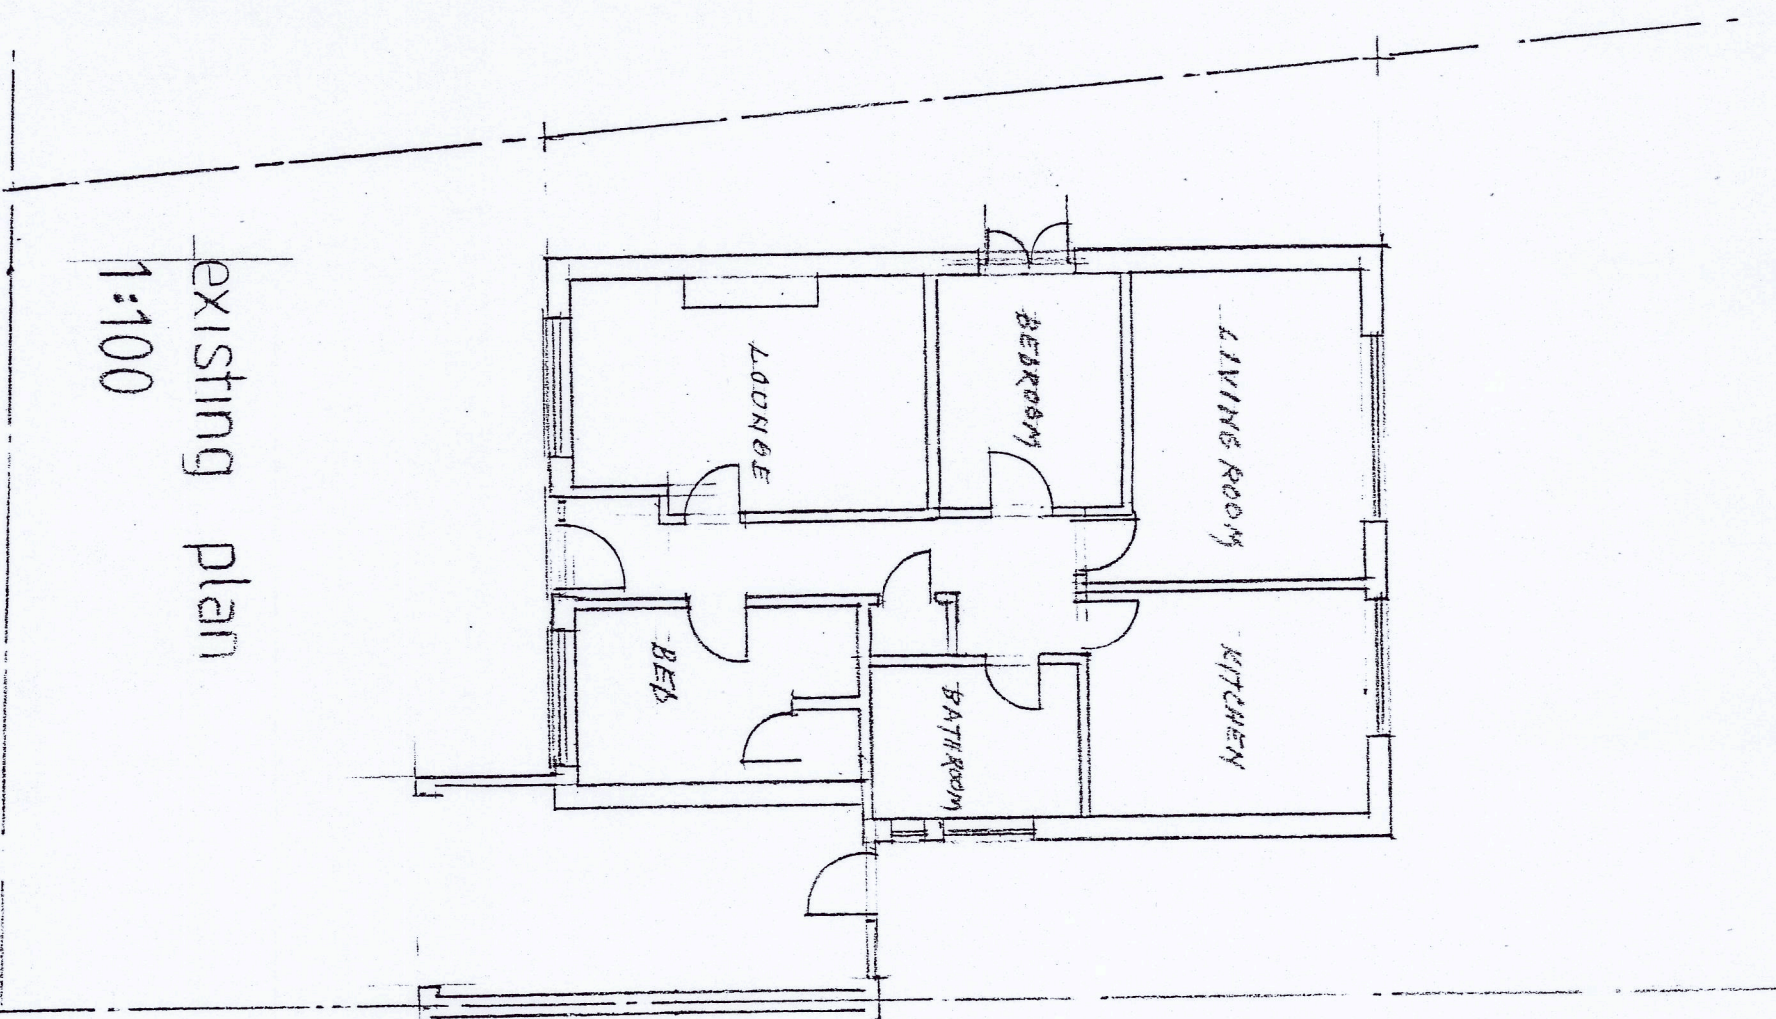

existing plan
1:100

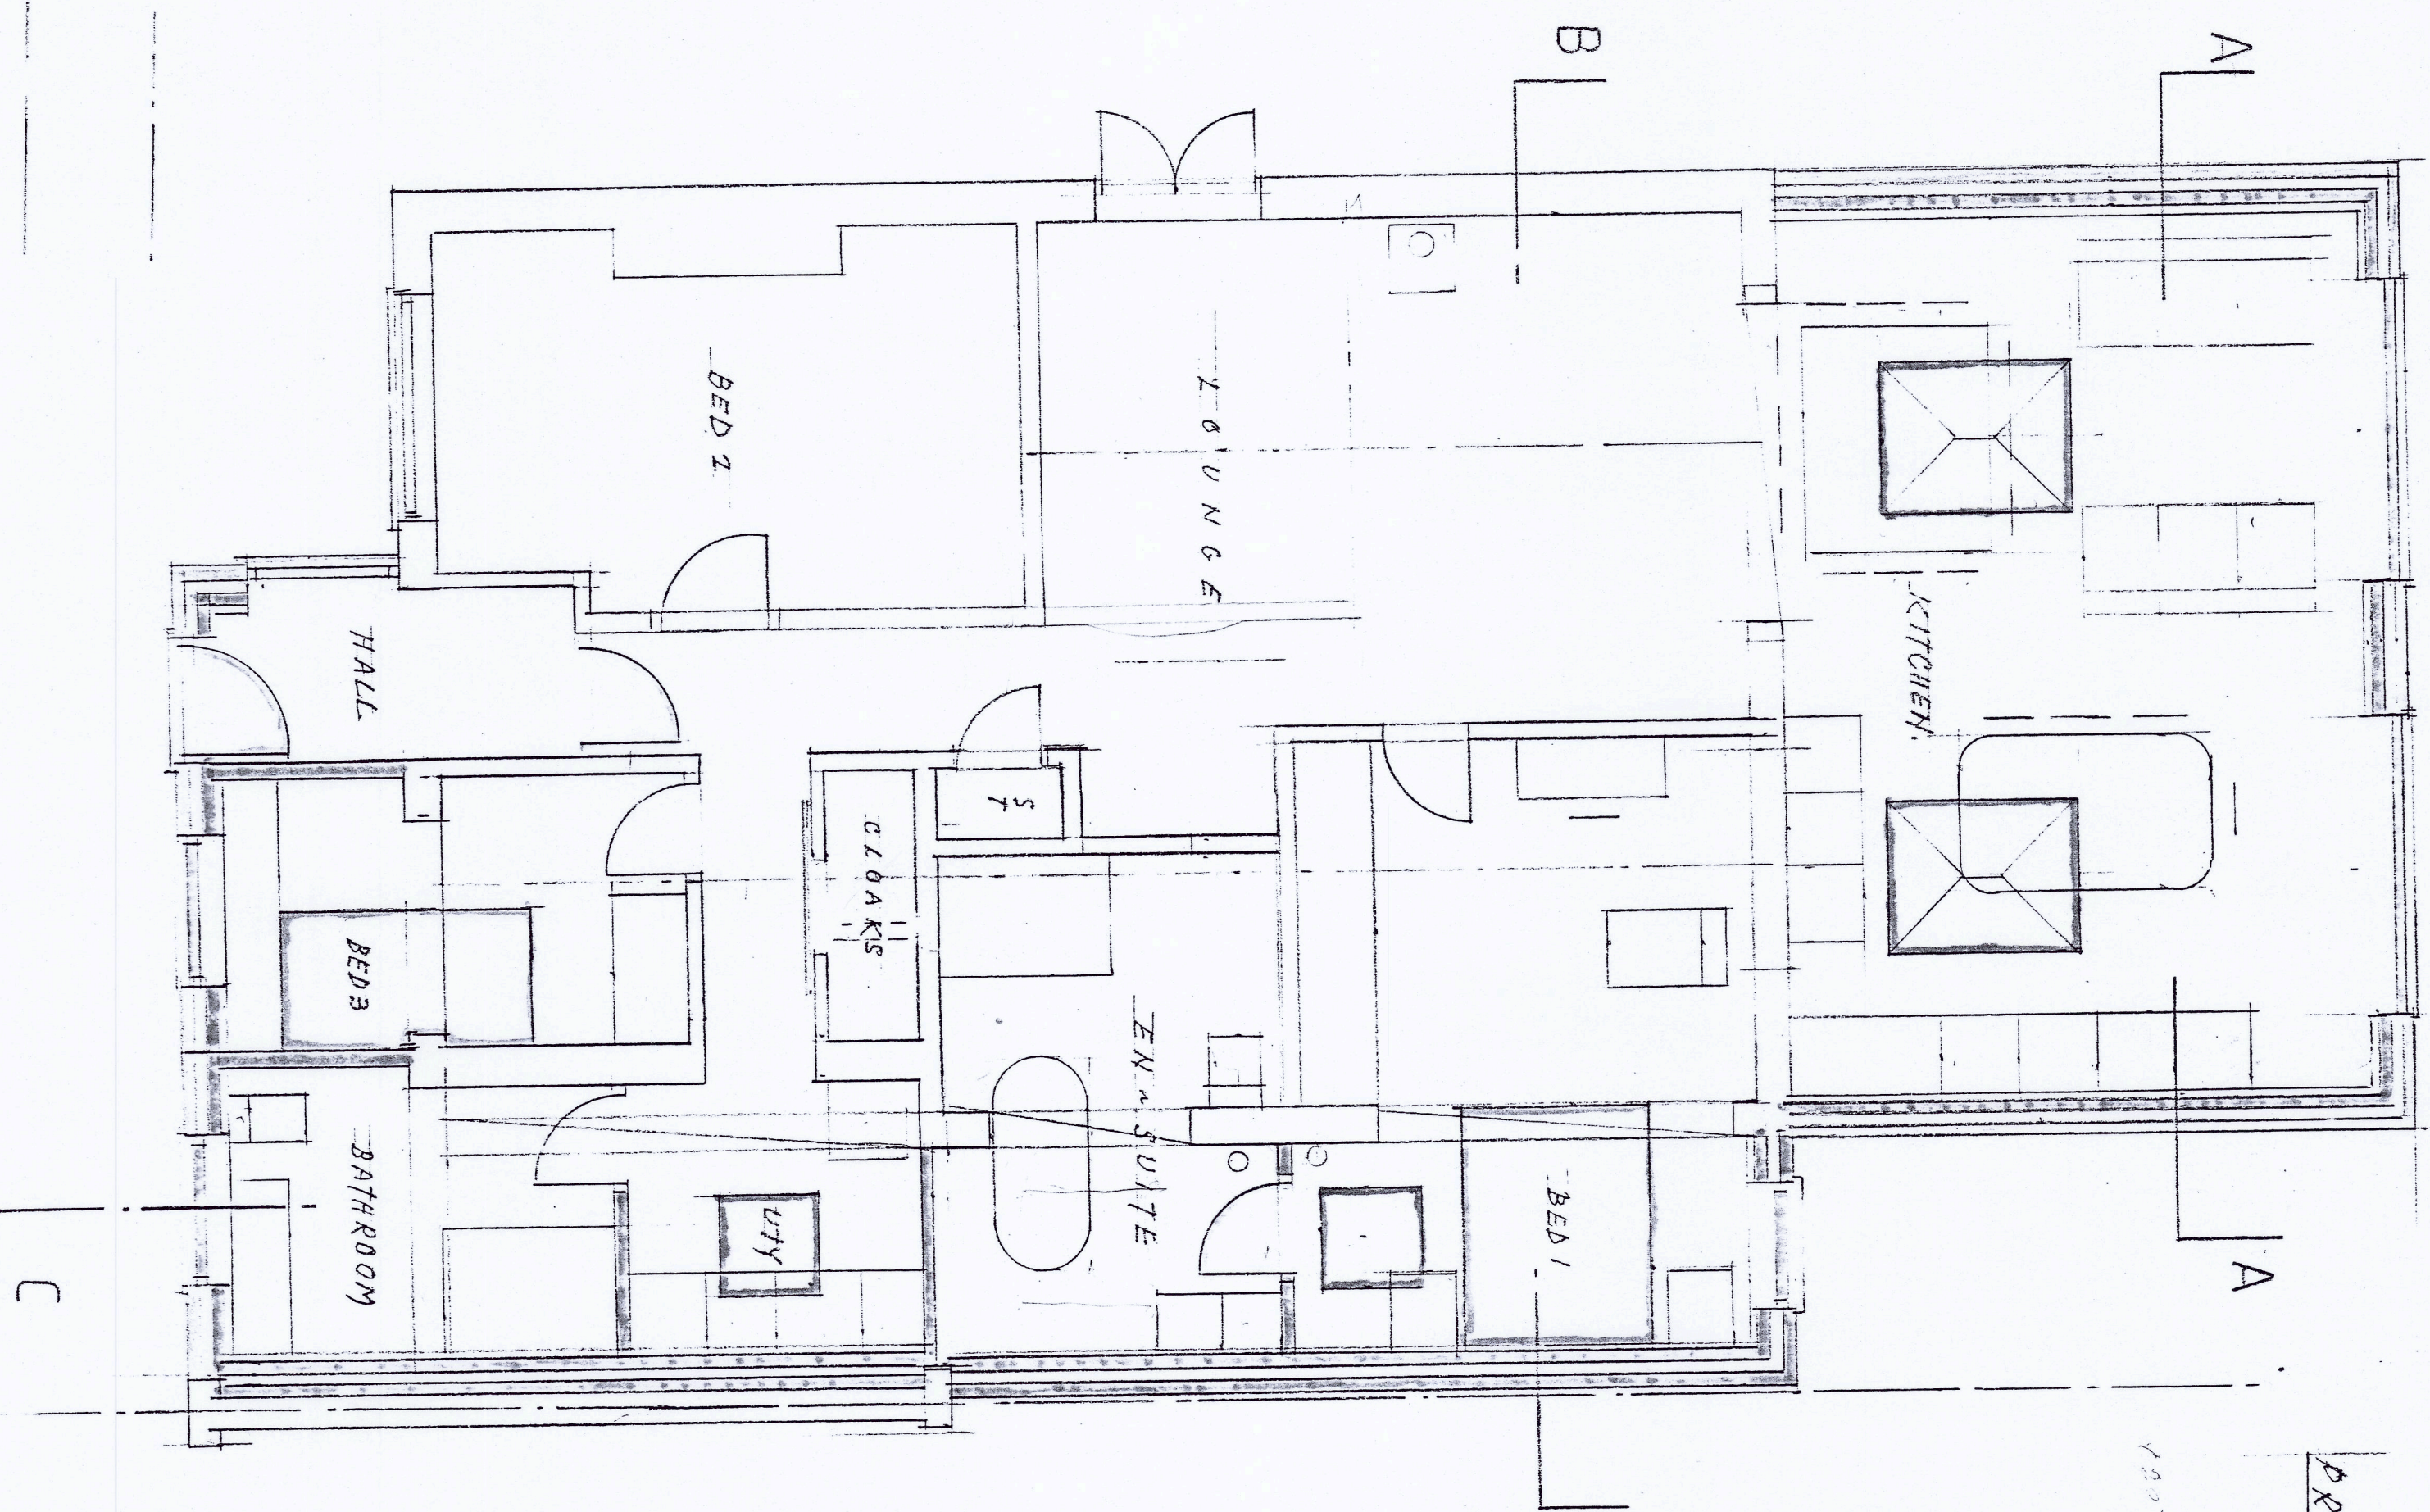

PROPOSED PLAN
1:50

DEAN ROAD WEST

Revisions	Date
A	
B	
C	
D	
E	

© copyright

Client

Job Title

39, DEAN ROAD WEST,
HINCKLEY,
LEICS. LE10 1QB

Drawing Title

PROPOSED EXTENSIONS
& ALTERATIONS TO
DETACHED BUNGALOW

E117A 0732774440

Scale 1:50 & 1:100

Date 04/07/2023 Drawn by B.J. HINKLEYSON

01455-273057

Dwg No. 14540 Rev.