




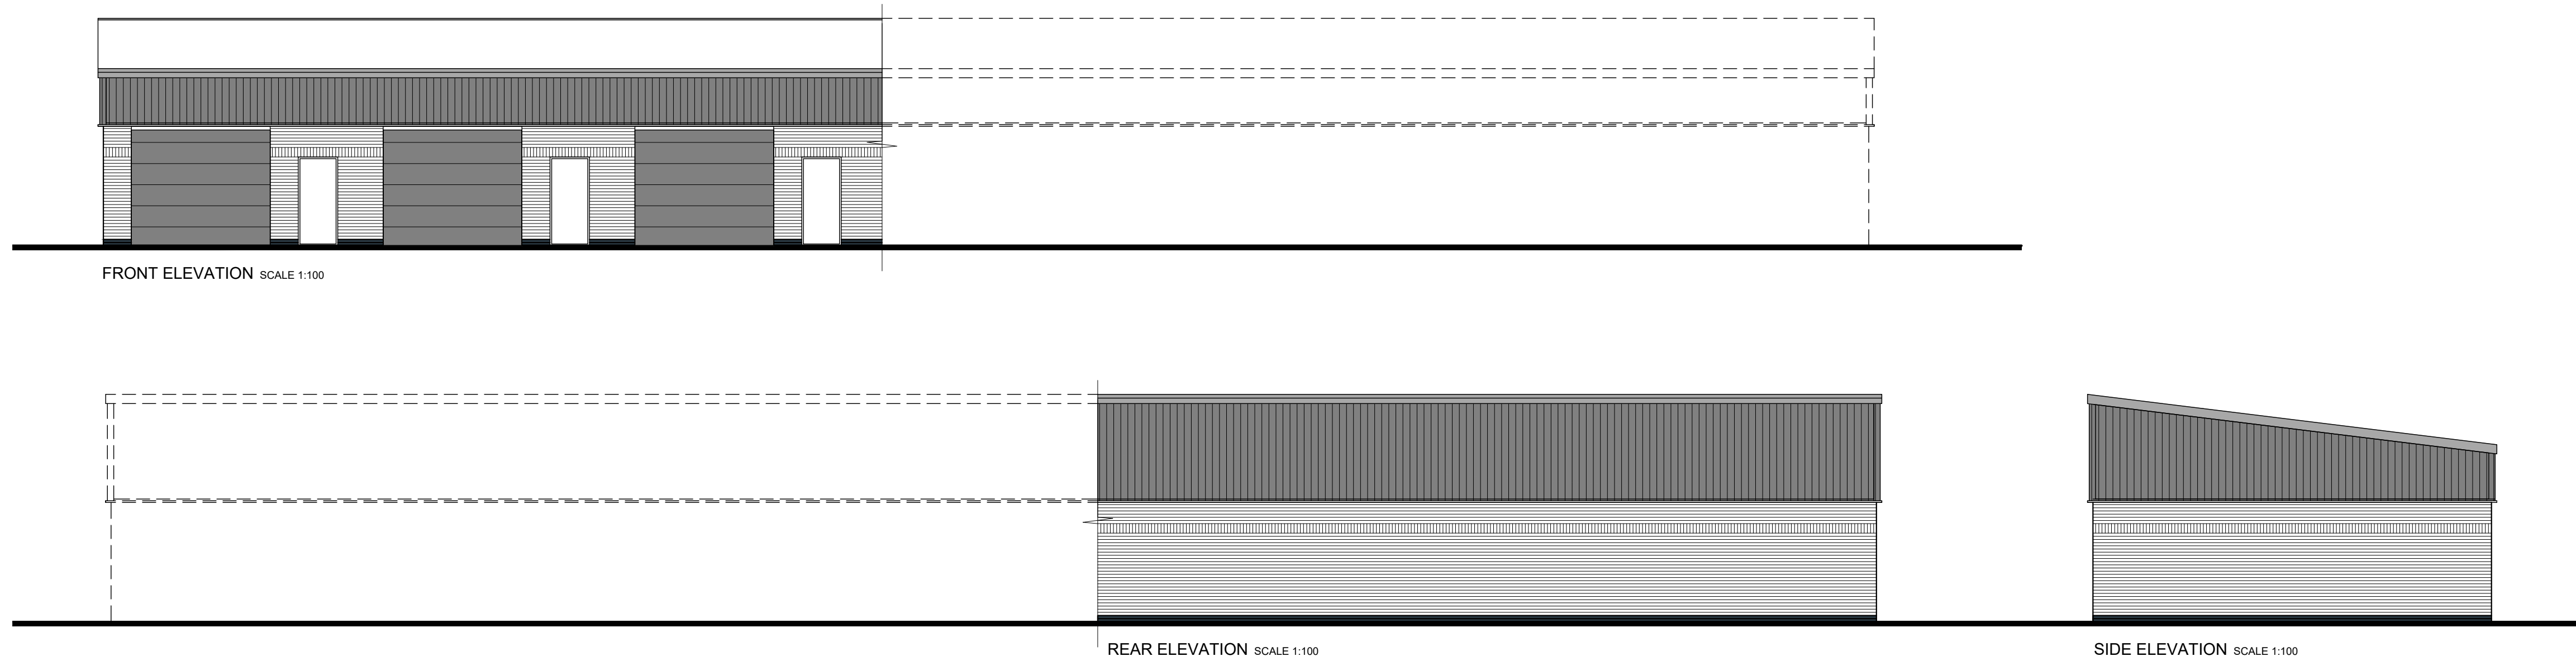

Existing Elevations Scale 1:100

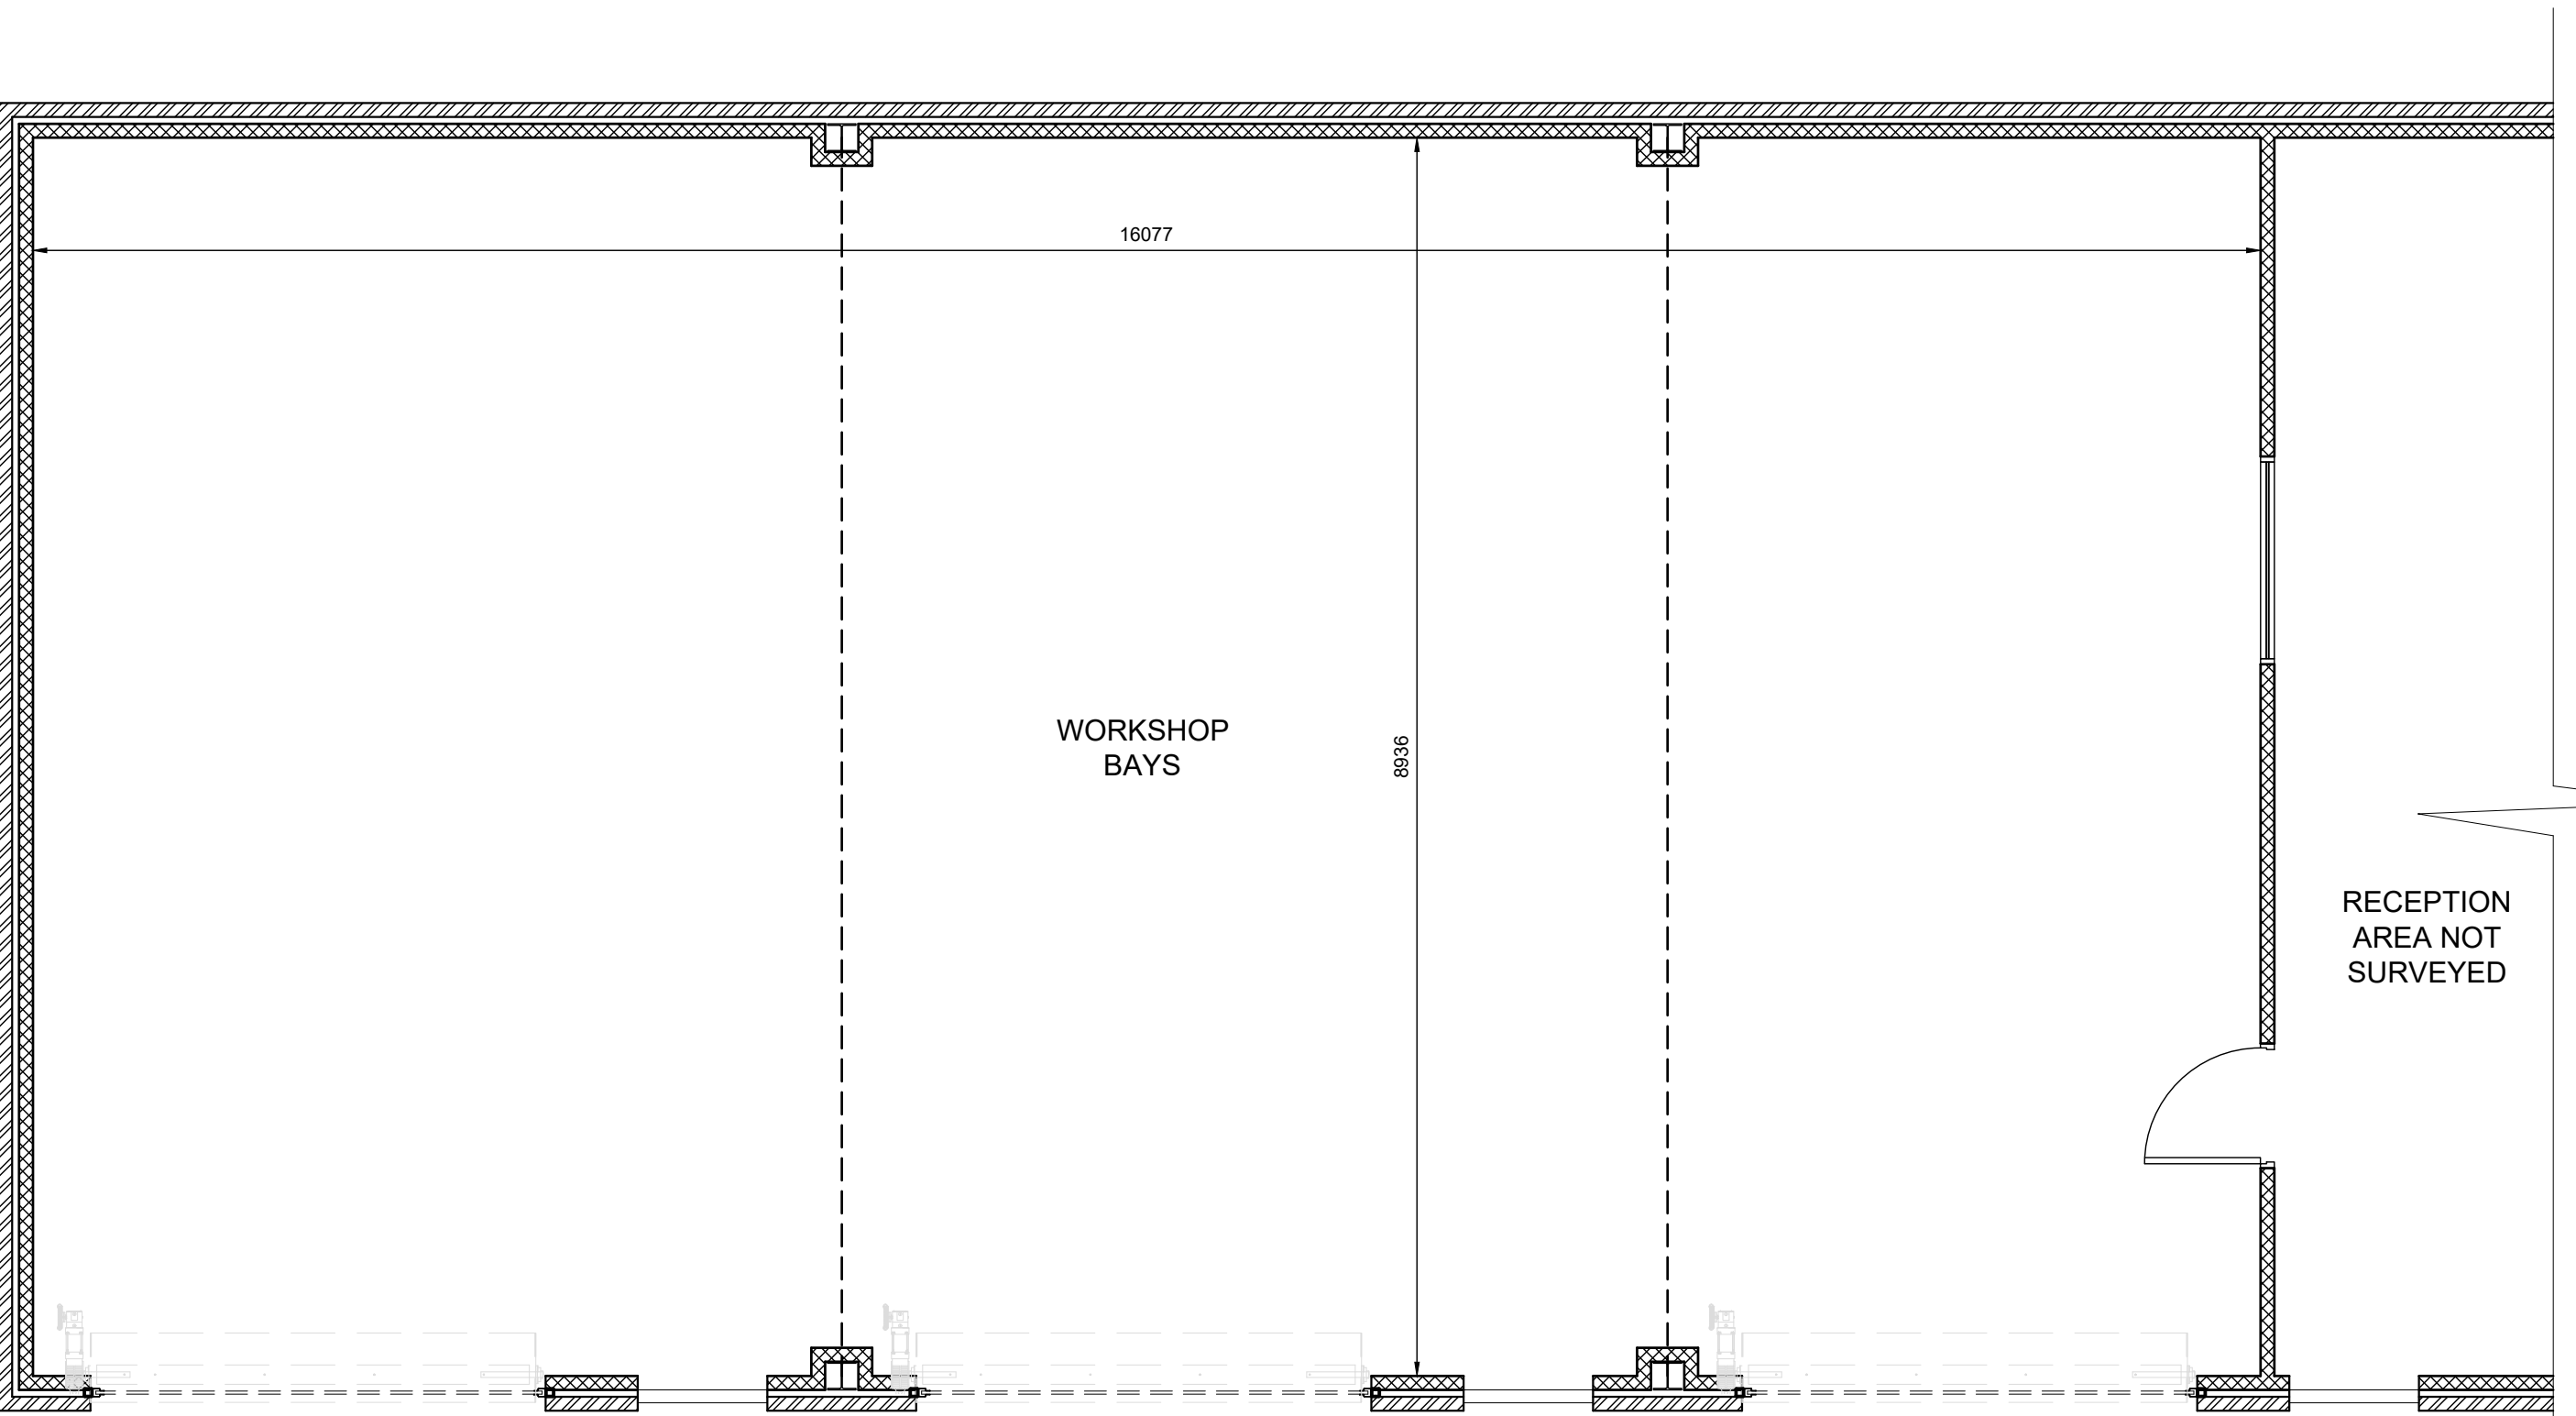

EXISTING FLOOR PLAN SCALE 1:50
Existing Floor Plans Scale 1:50

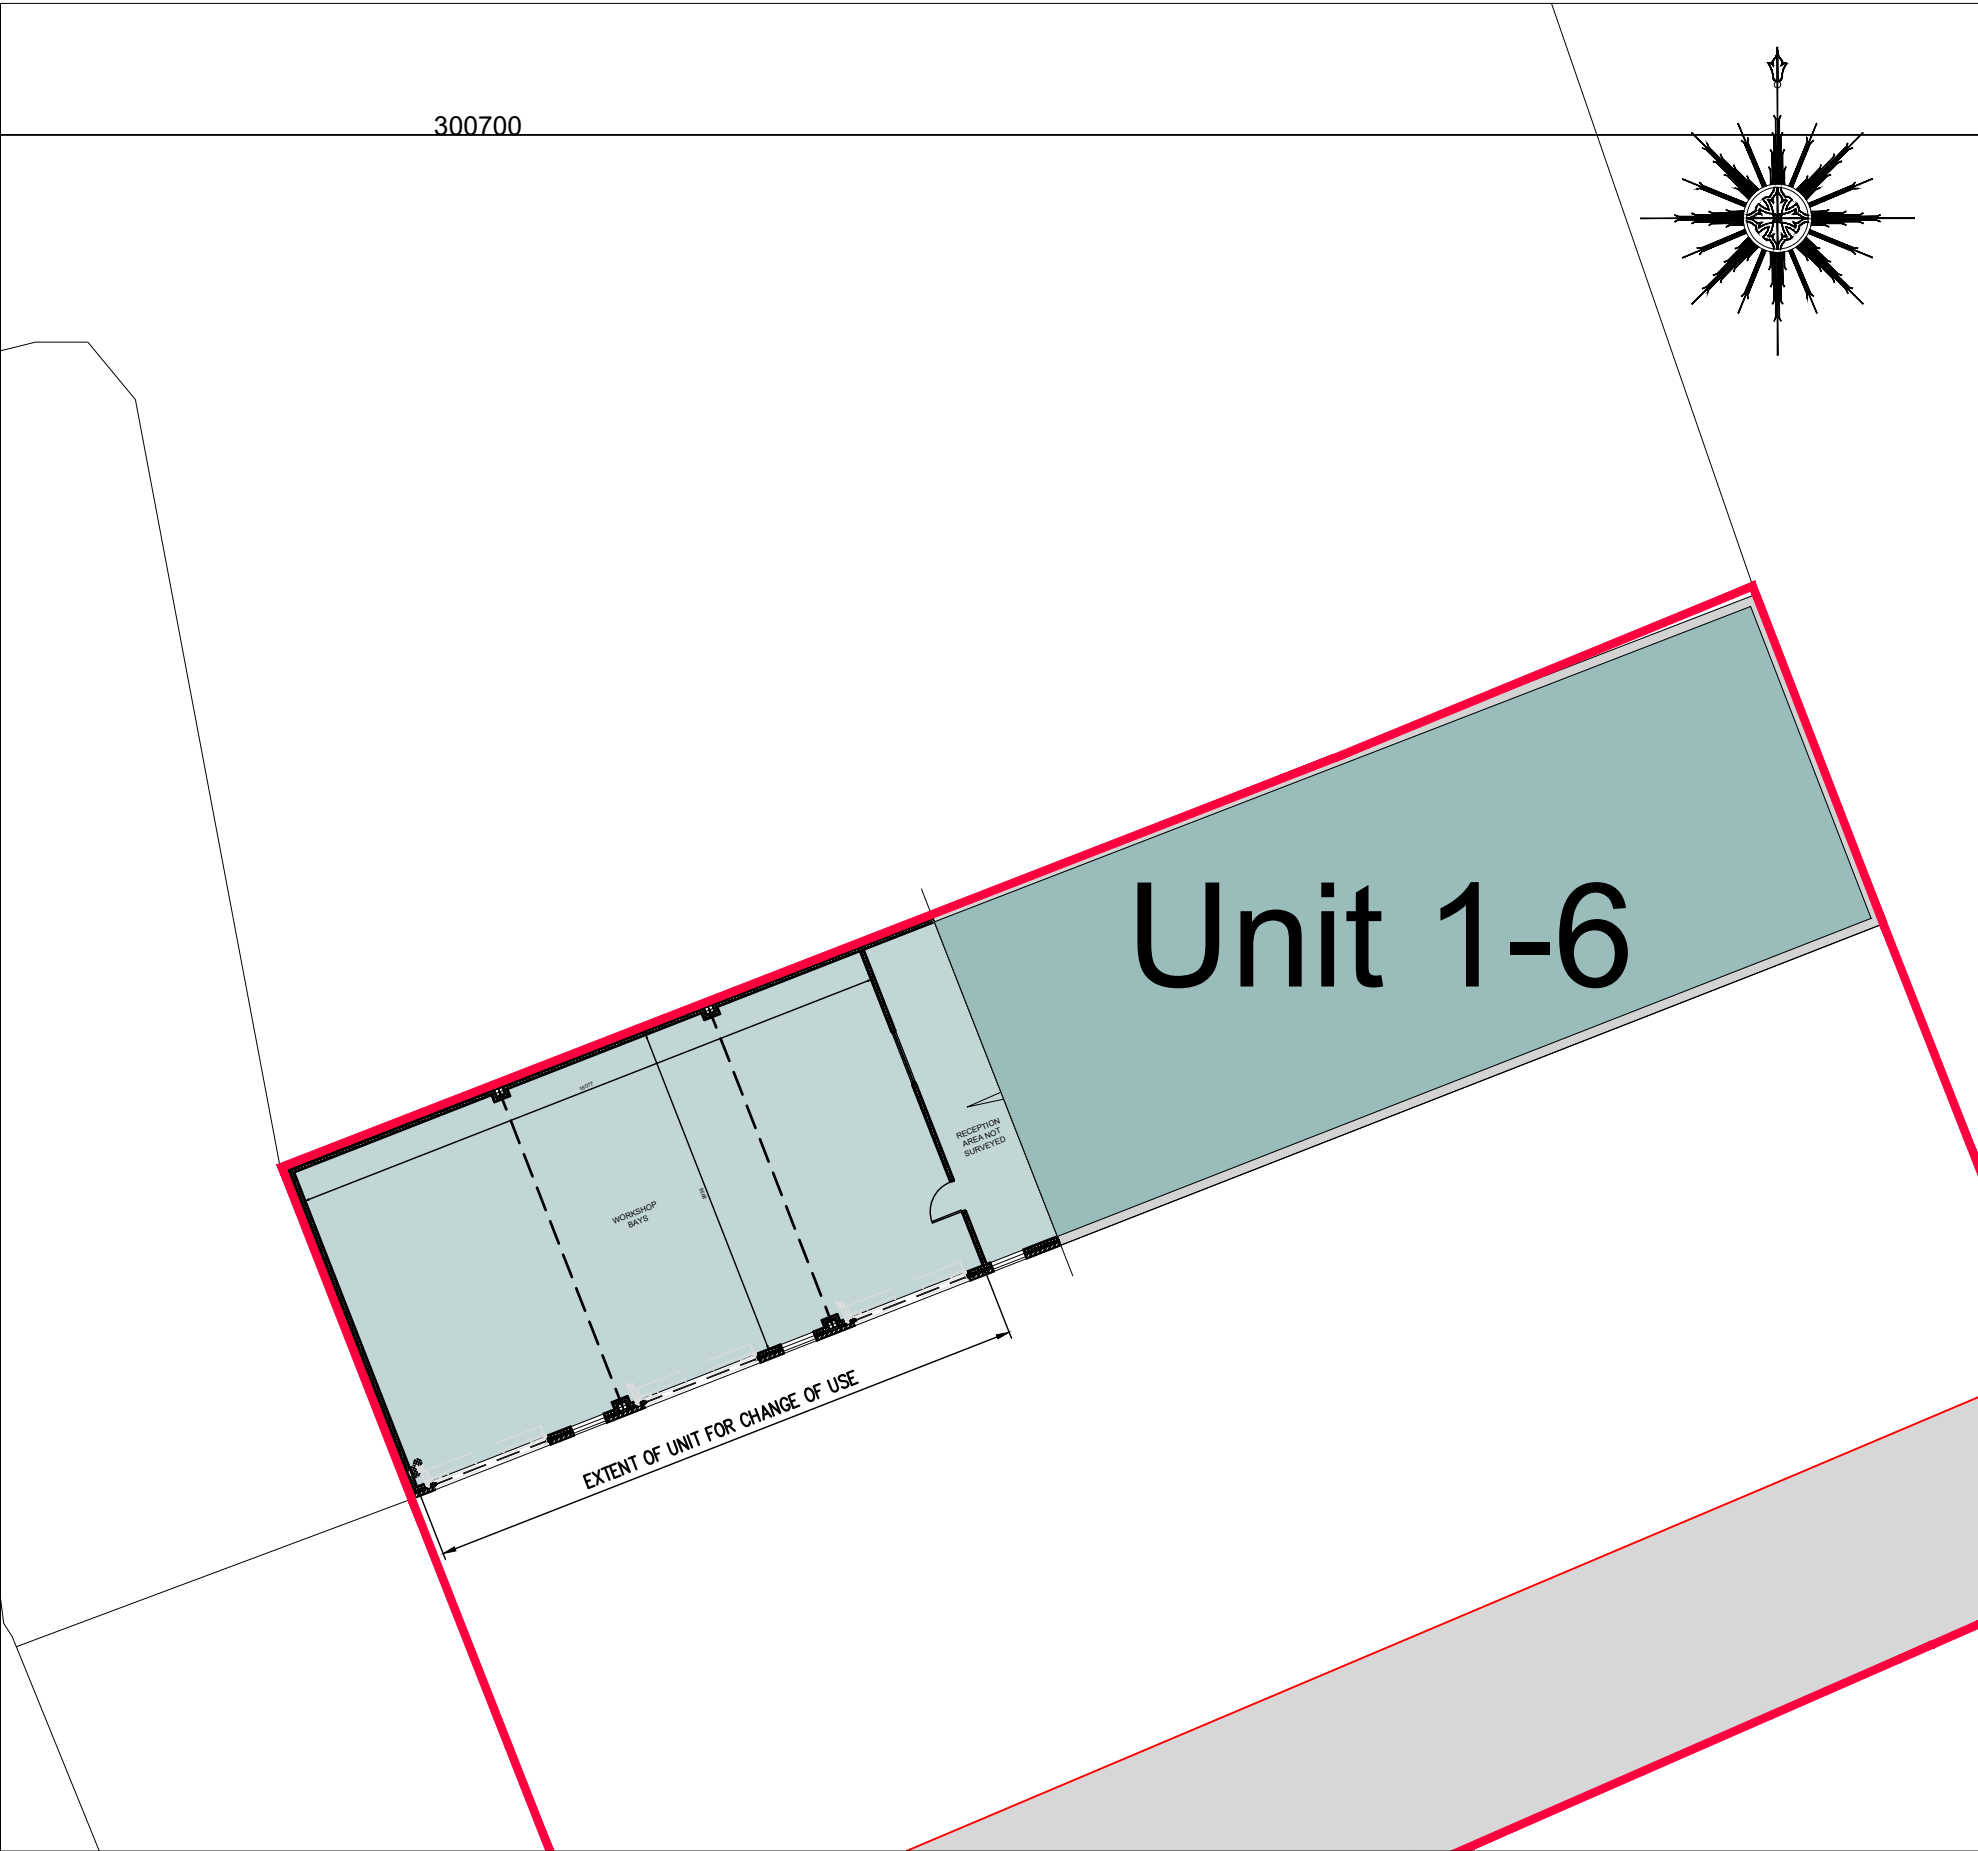

Existing Site Plan Scale 1:100

CLIENT:
Mr Barry Burrell
Mallory Performance
1-6 Mallory Park Race Circuit
Church Road
Kirby Mallory
Leicestershire LE9 7QE

PROJECT:
Change of Use at:
Mallory Performance

DRAWING: 1337.MP.24.003
ISSUE: A
DATE: Dec 2024
SCALE: 1:50, 1:100 & 1:200
PLANNING APPLICATION:
EXISTING PLANS AND ELEVATIONS

UTOPIA
ARCHITECTURAL DESIGN STUDIO