





Front Elevation



Side Elevation

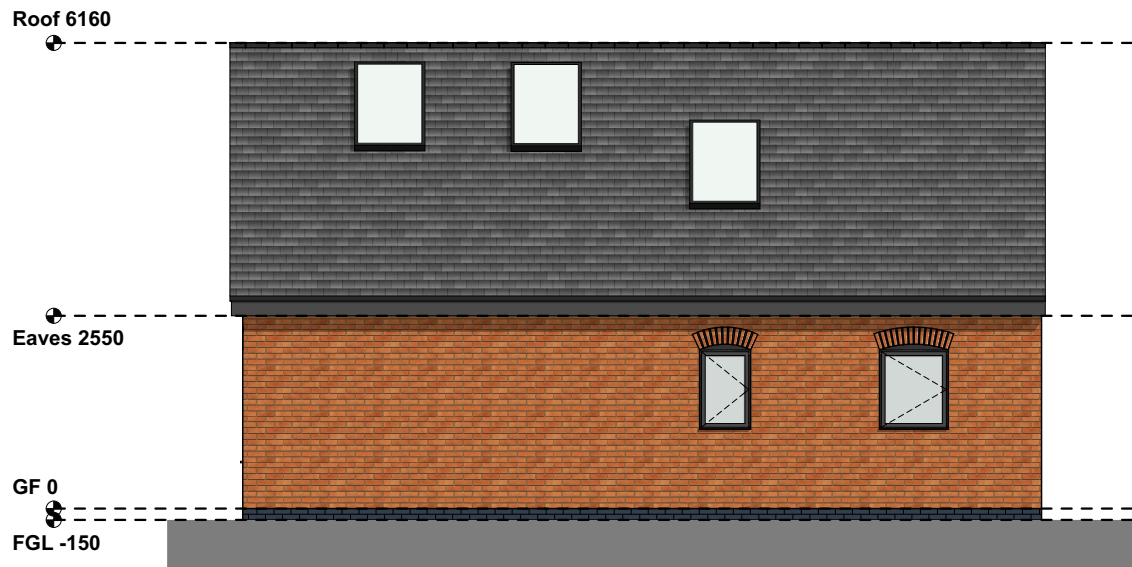

Rear Elevation

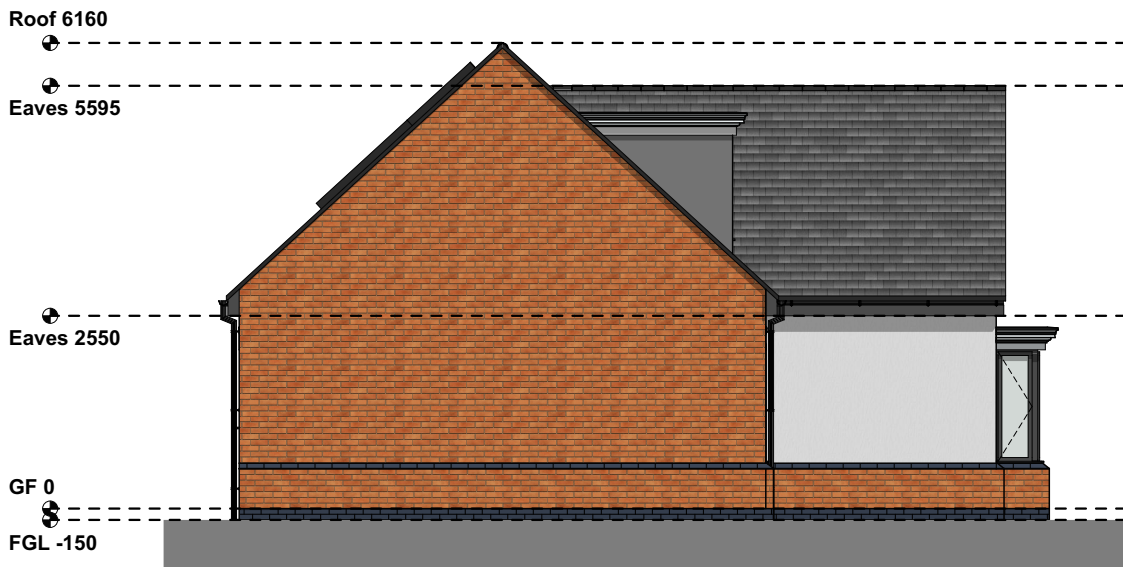

Side Elevation




Indicative 3D Visual




Indicative 3D Visual



Indicative 3D Visual

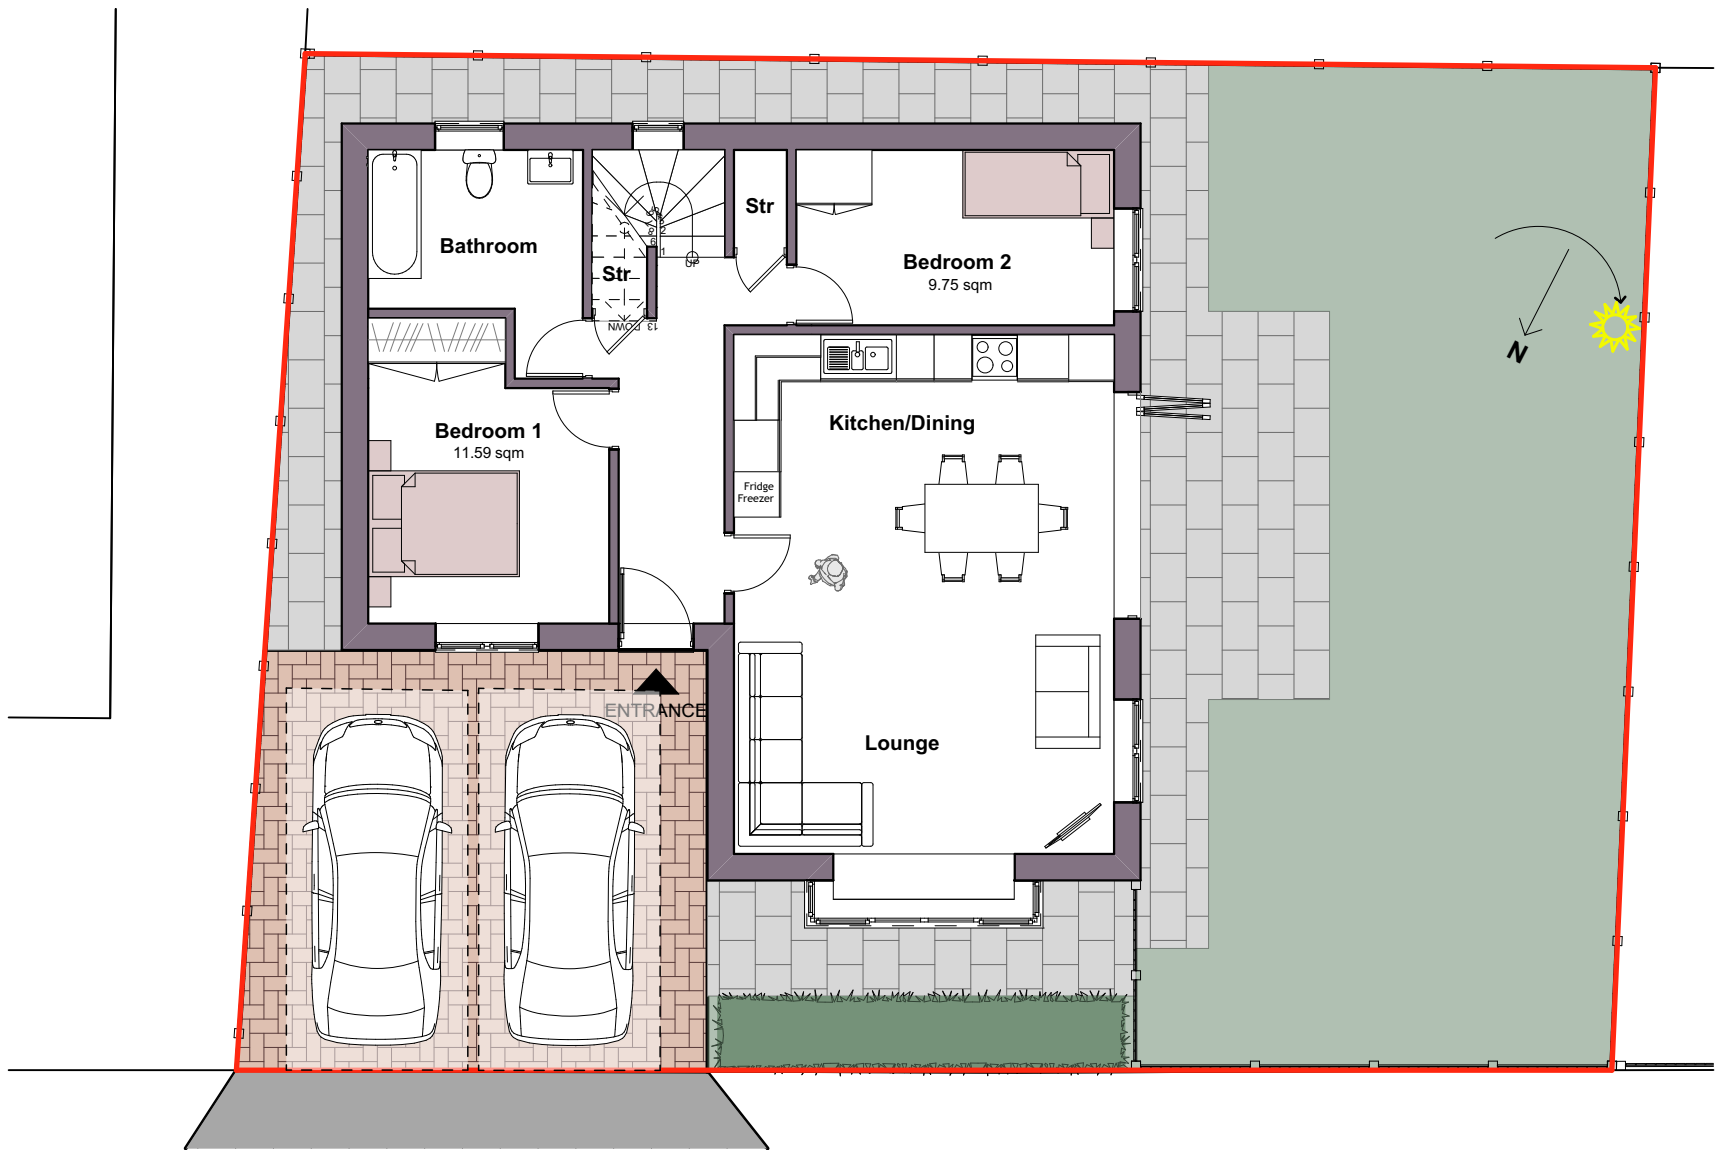

Ground Floor

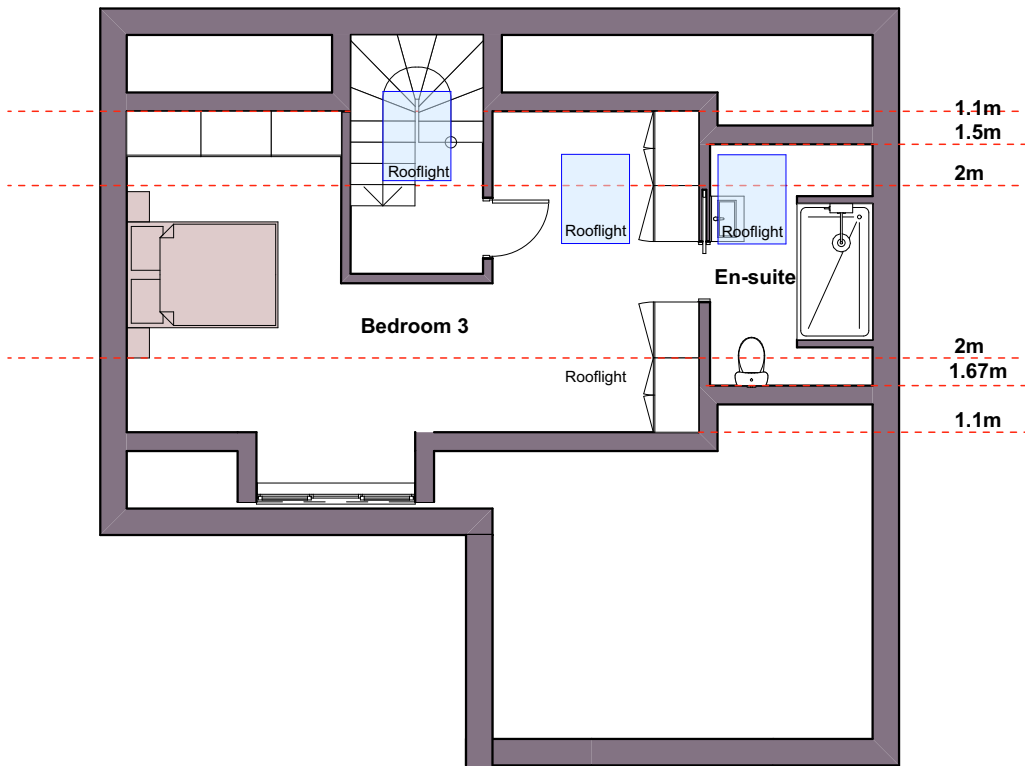

First Floor

Please Note:

- This drawing may be printed and scaled FOR PLANNING PURPOSES.
- All dimensions to be CHECKED ON SITE and any DISCREPANCY reported to Design Three Sixty.
- The site boundary shown is the best assumed from available data & does NOT represent legal ownership.
- All dimensions in mm unless otherwise stated.

Revisions.

DESIGN THREE SIXTY

E: info@designthreesixty.co.uk
T: +44 (0) 7904 224864
W: www.designthreesixty.co.uk

Project:
New Detached Bungalow

Land adjacent to
29 Elizabeth Road,
Hinckley,
LE10 0QY

Client:
Mr Johny Roux


Drawing Title:

Proposed Layout and Elevations

Drawing by: IG / KF
Checked by: IG / KF

Date: 16-11-2024
Scale: 1:100 @A2

Drawing Number: 182-01
Revision: A / B / C / D / E / F / G / H / I / J / K

 

Scale Bar 1:100