





EXISTING FRONT ELEVATION

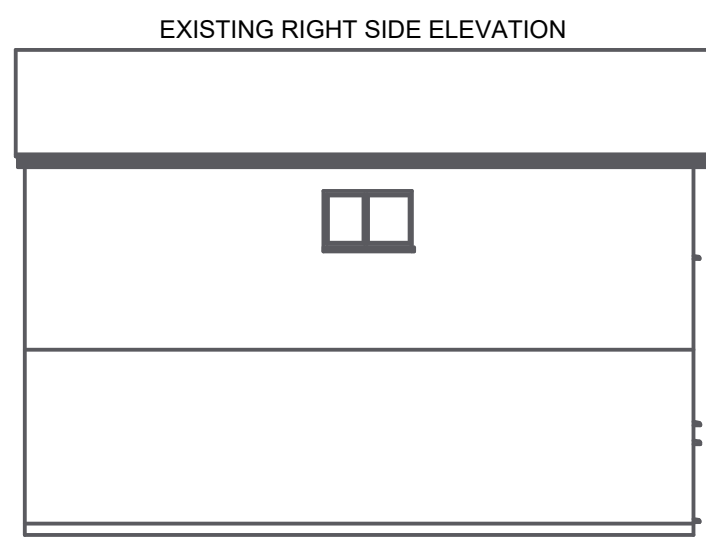

EXISTING RIGHT SIDE ELEVATION




EXISTING REAR ELEVATION

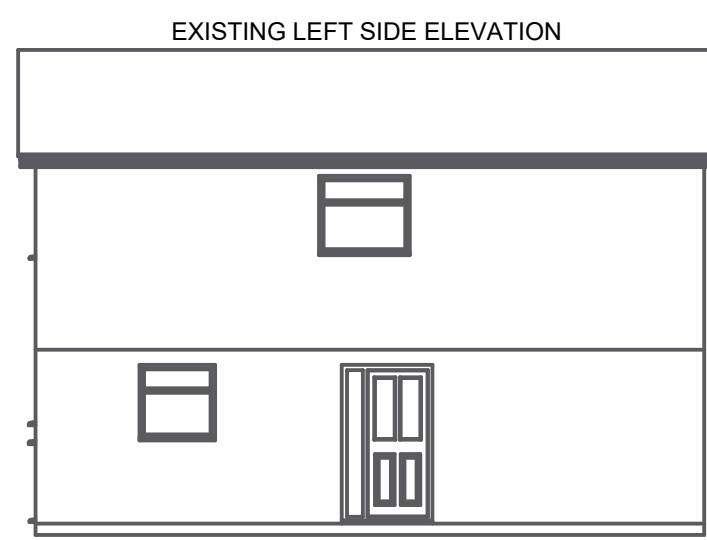

EXISTING LEFT SIDE ELEVATION




PROPOSED FRONT ELEVATION

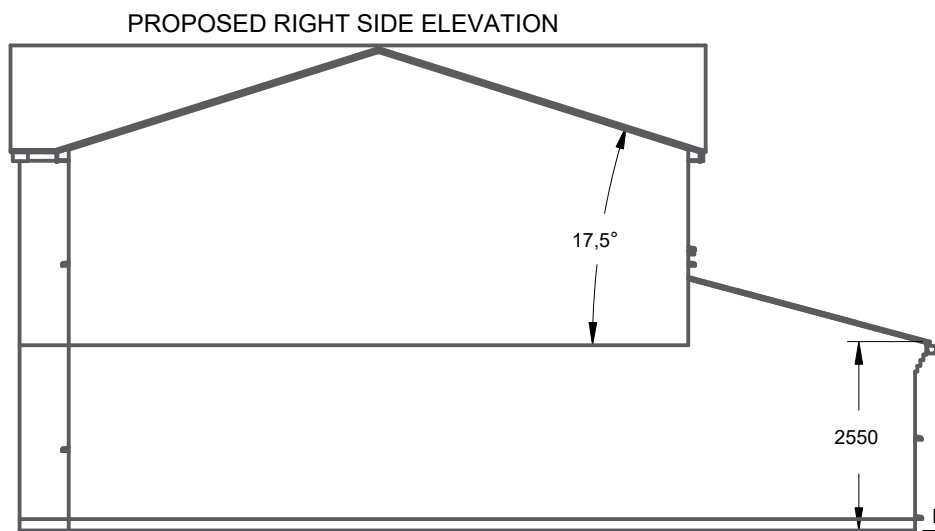


PROPOSED RIGHT SIDE ELEVATION




PROPOSED REAR ELEVATION

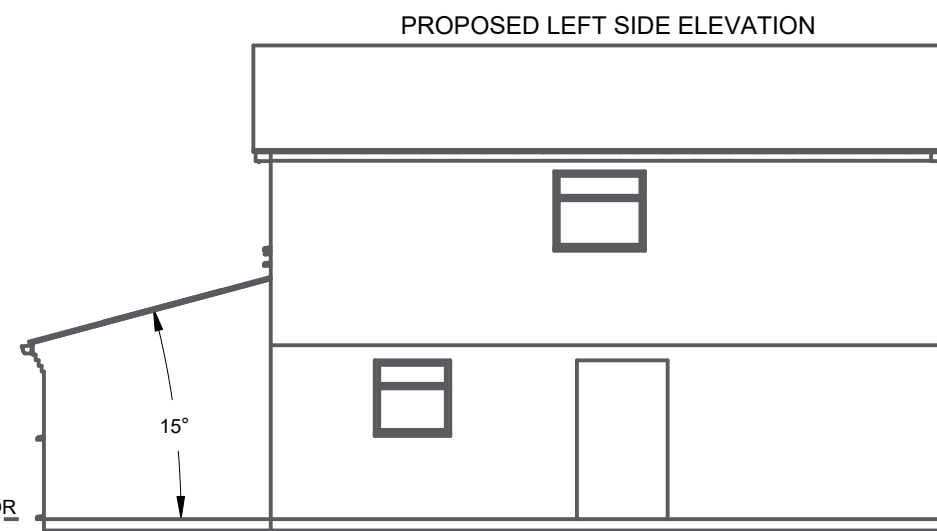


PROPOSED LEFT SIDE ELEVATION

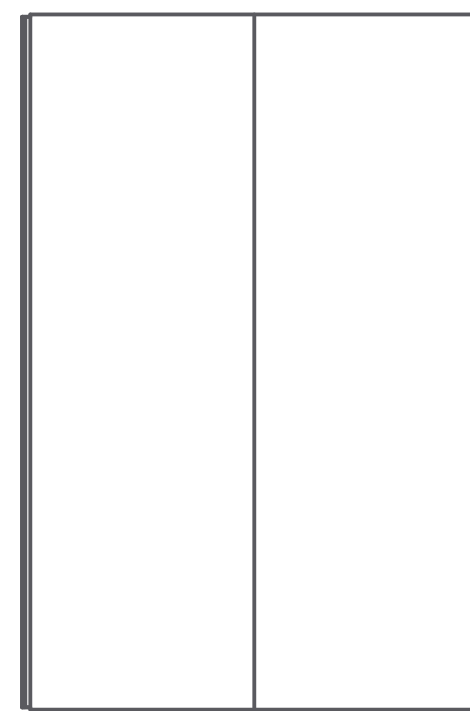


EXISTING PLAN VIEW
SCALE 0.010

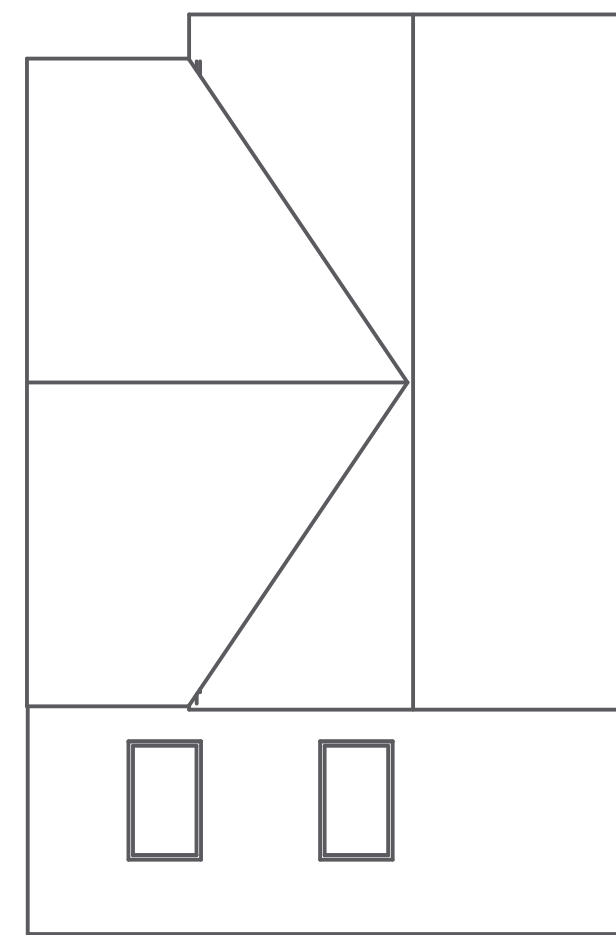


PROPOSED PLAN VIEW
SCALE 0.010

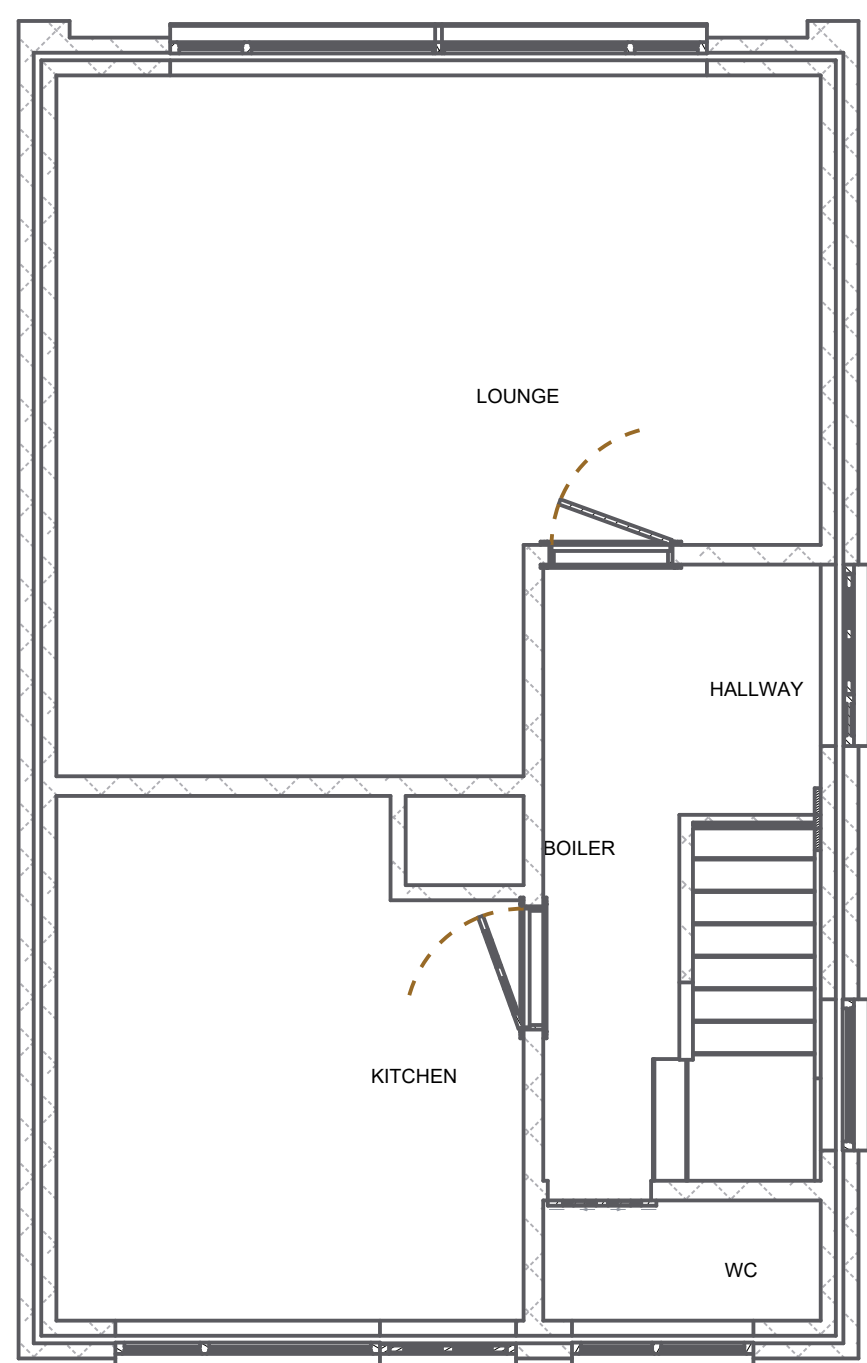


EXISTING GROUND FLOOR PLAN
SECTION A-A
SCALE 1:50
SCALE 0.020

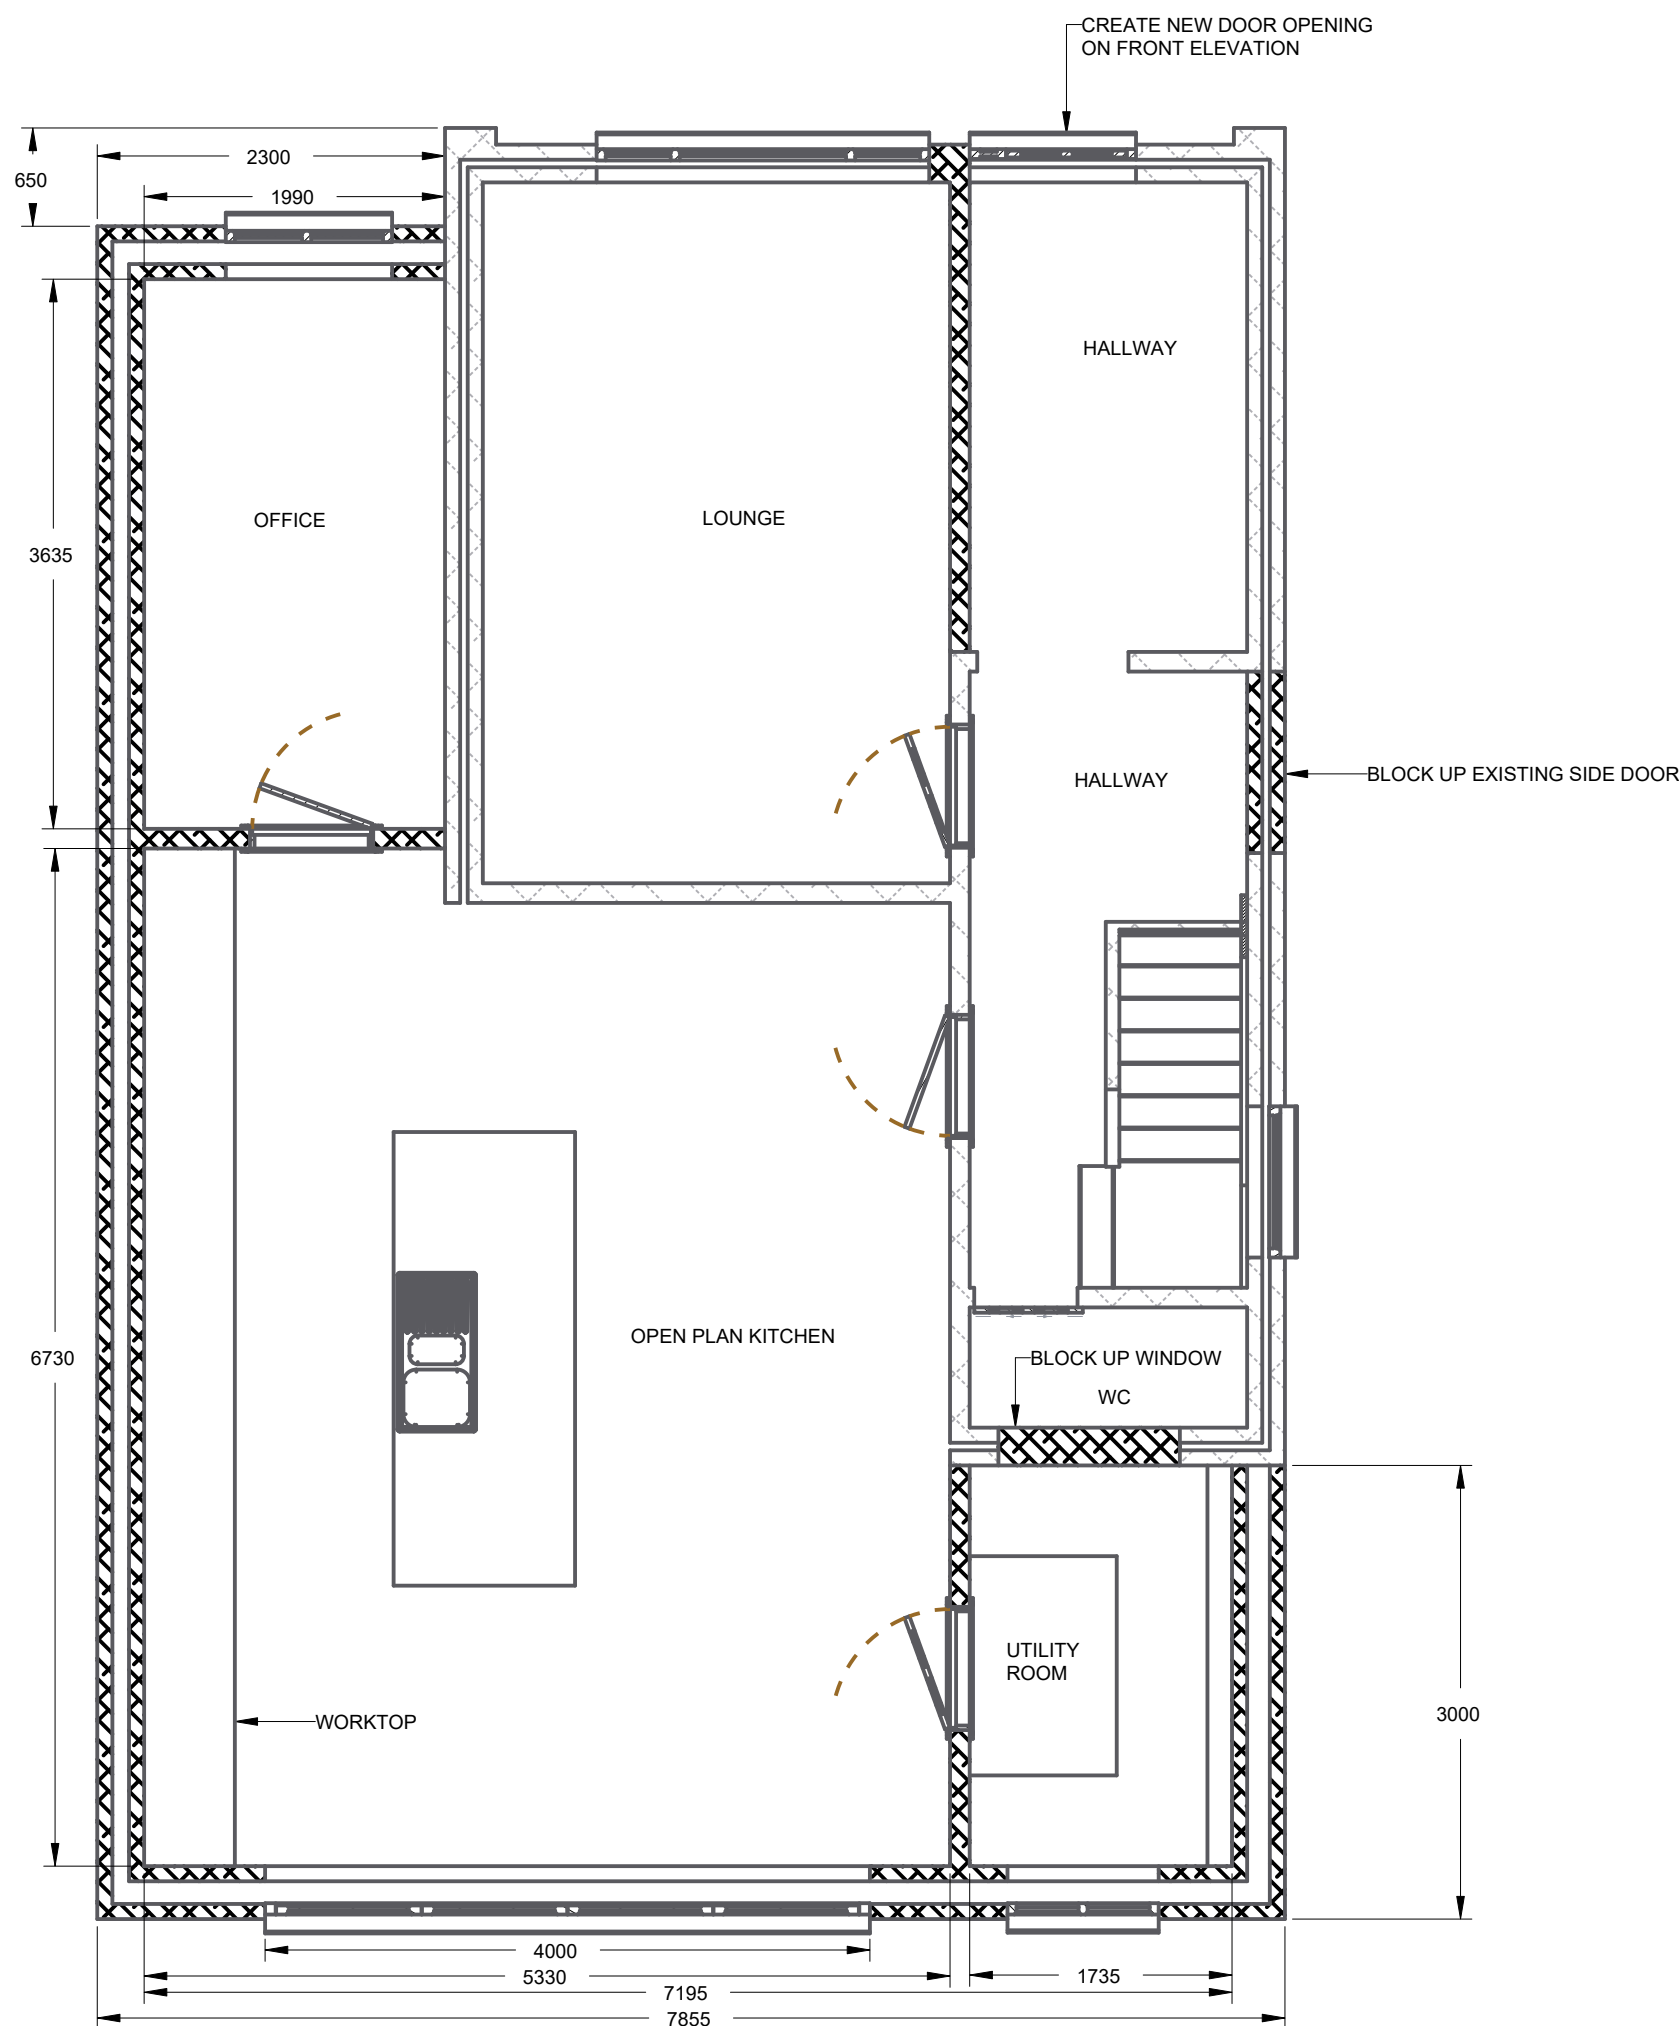

PROPOSED GROUND FLOOR PLAN
SECTION B-B
SCALE 1:50
SCALE 0.020

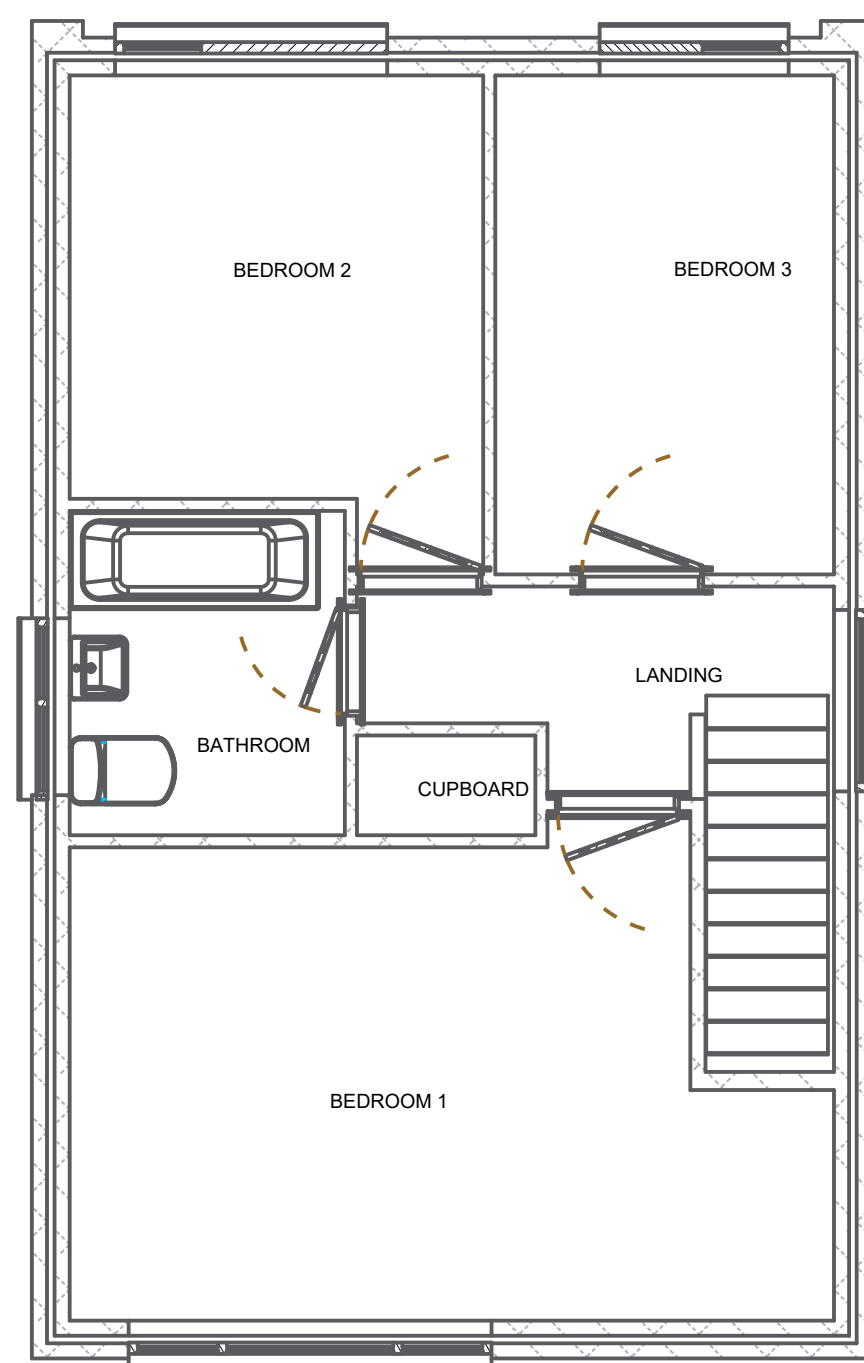


EXISTING FIRST FLOOR PLAN
SECTION C-C
SCALE 1:50
SCALE 0.020

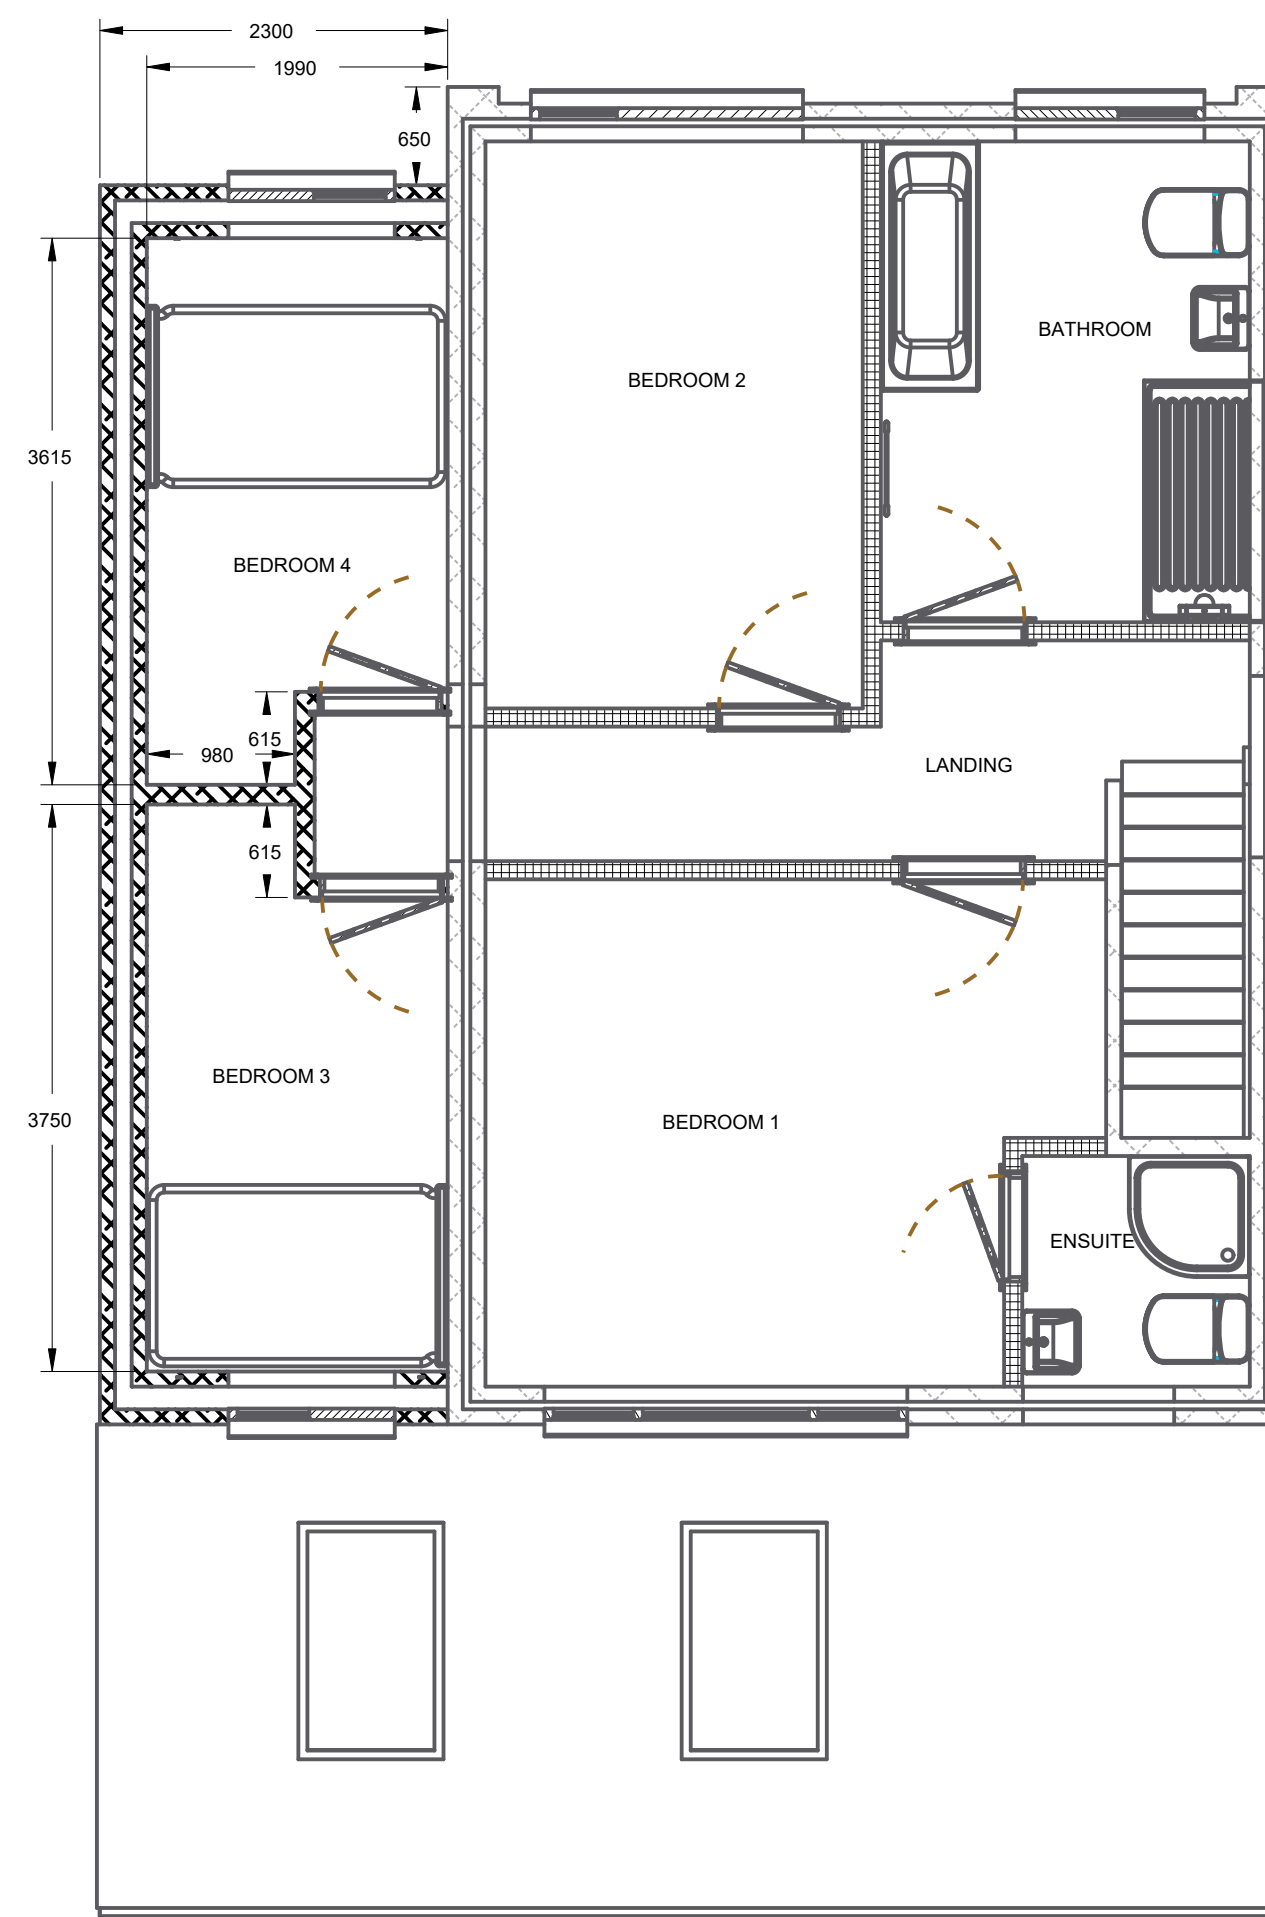


PROPOSED FIRST FLOOR PLAN
SECTION D-D
SCALE 1:50
SCALE 0.020

0.1 M INCREMENTS
SCALE 1:100
SCALE 0.010

0.1 M INCREMENTS
SCALE 1:50
SCALE 0.020

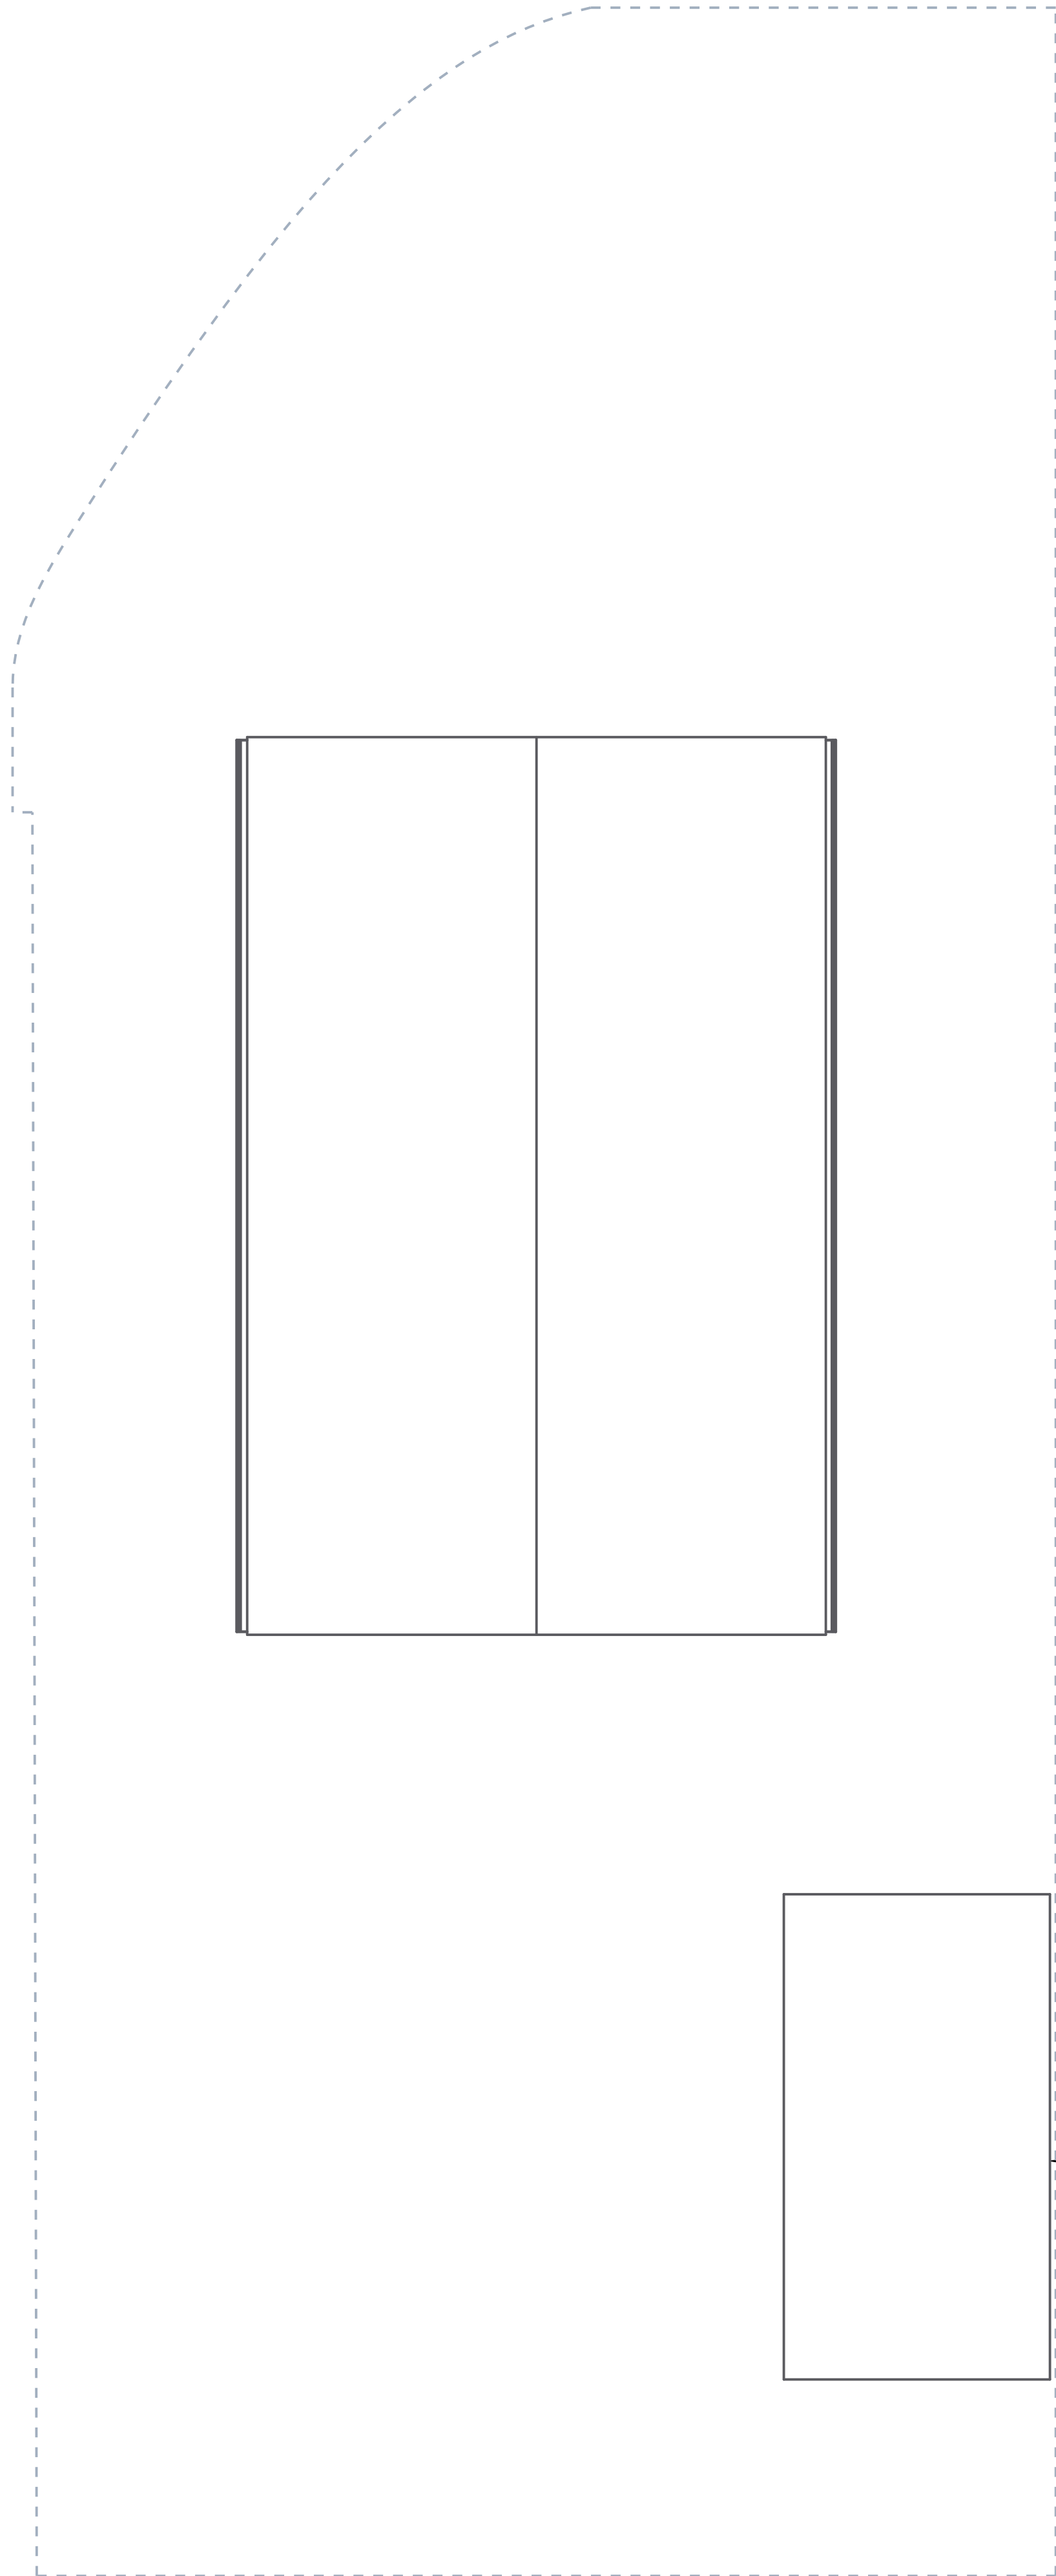

EXISTING PLAN VIEW
SCALE 1:50
SCALE 0.020

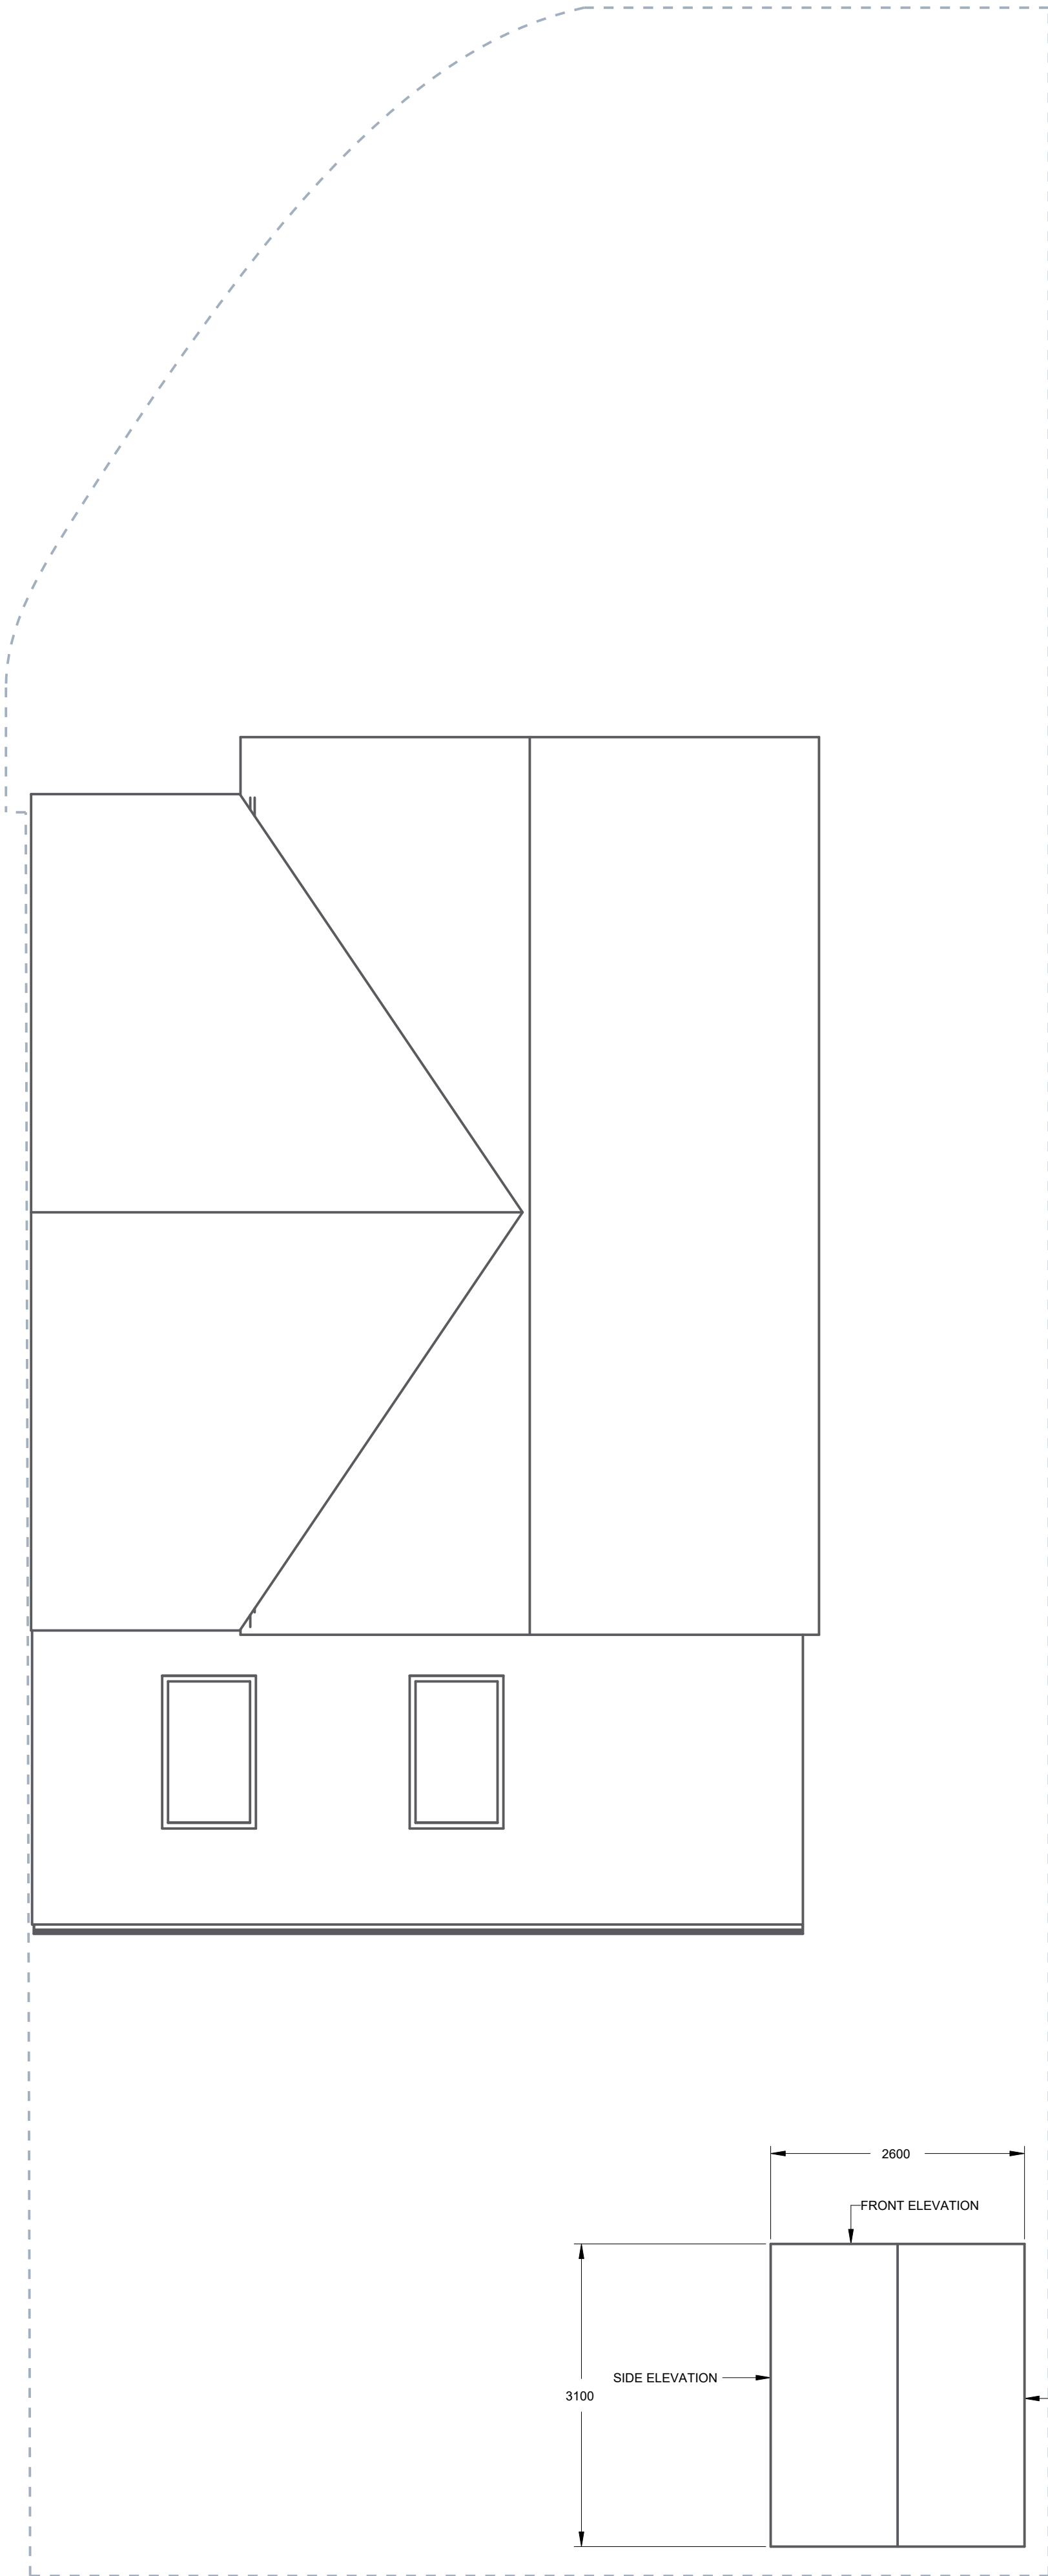

PROPOSED PLANE VIEW
SCALE 1:50
SCALE 0.020

