




Block A

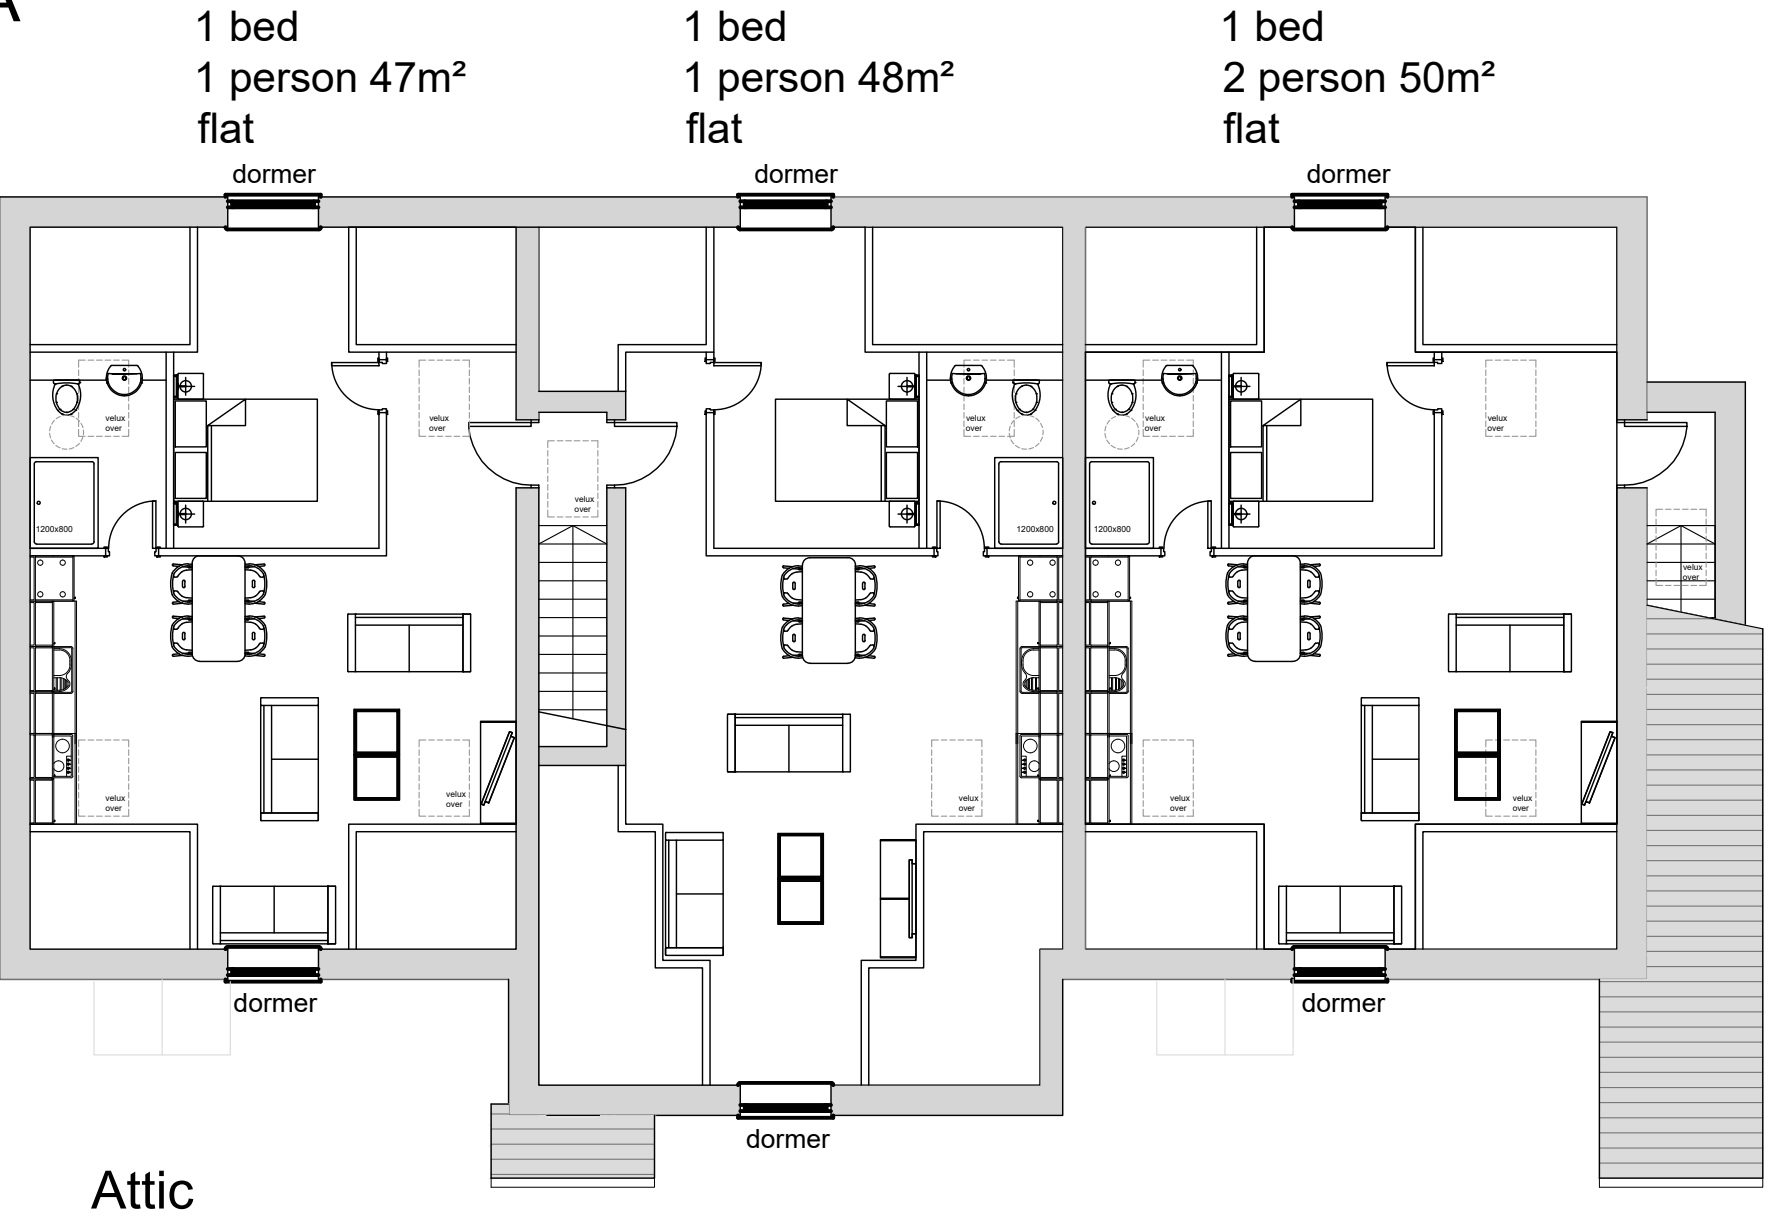


Block B

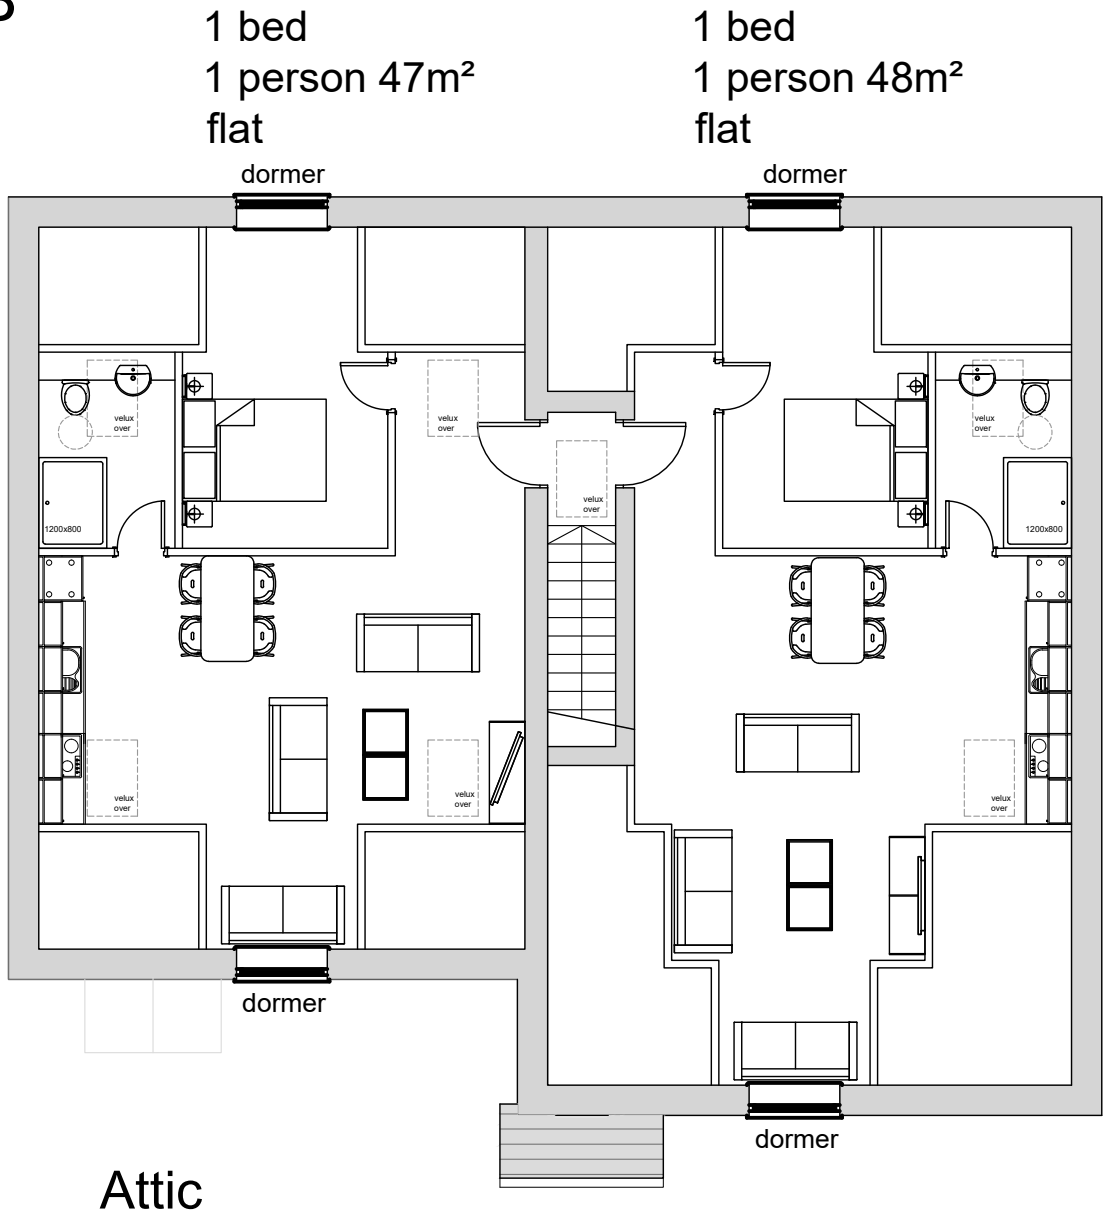


Block A

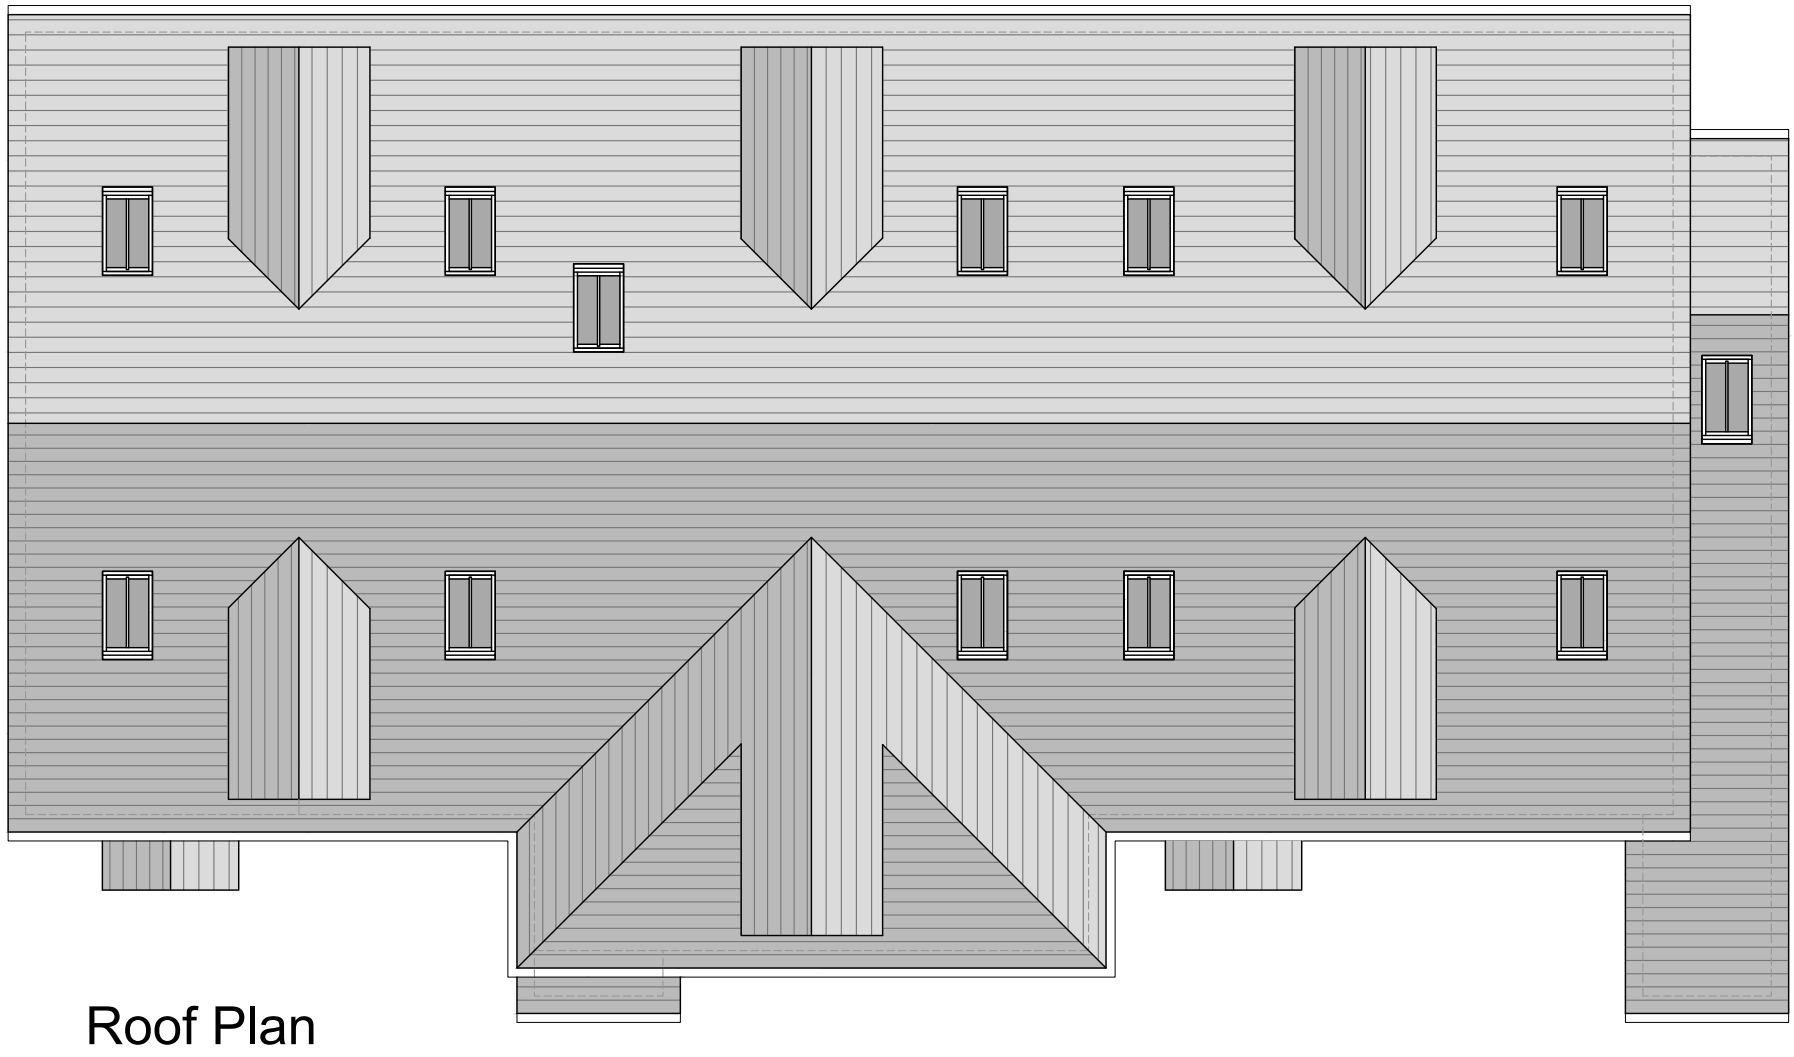


Block A

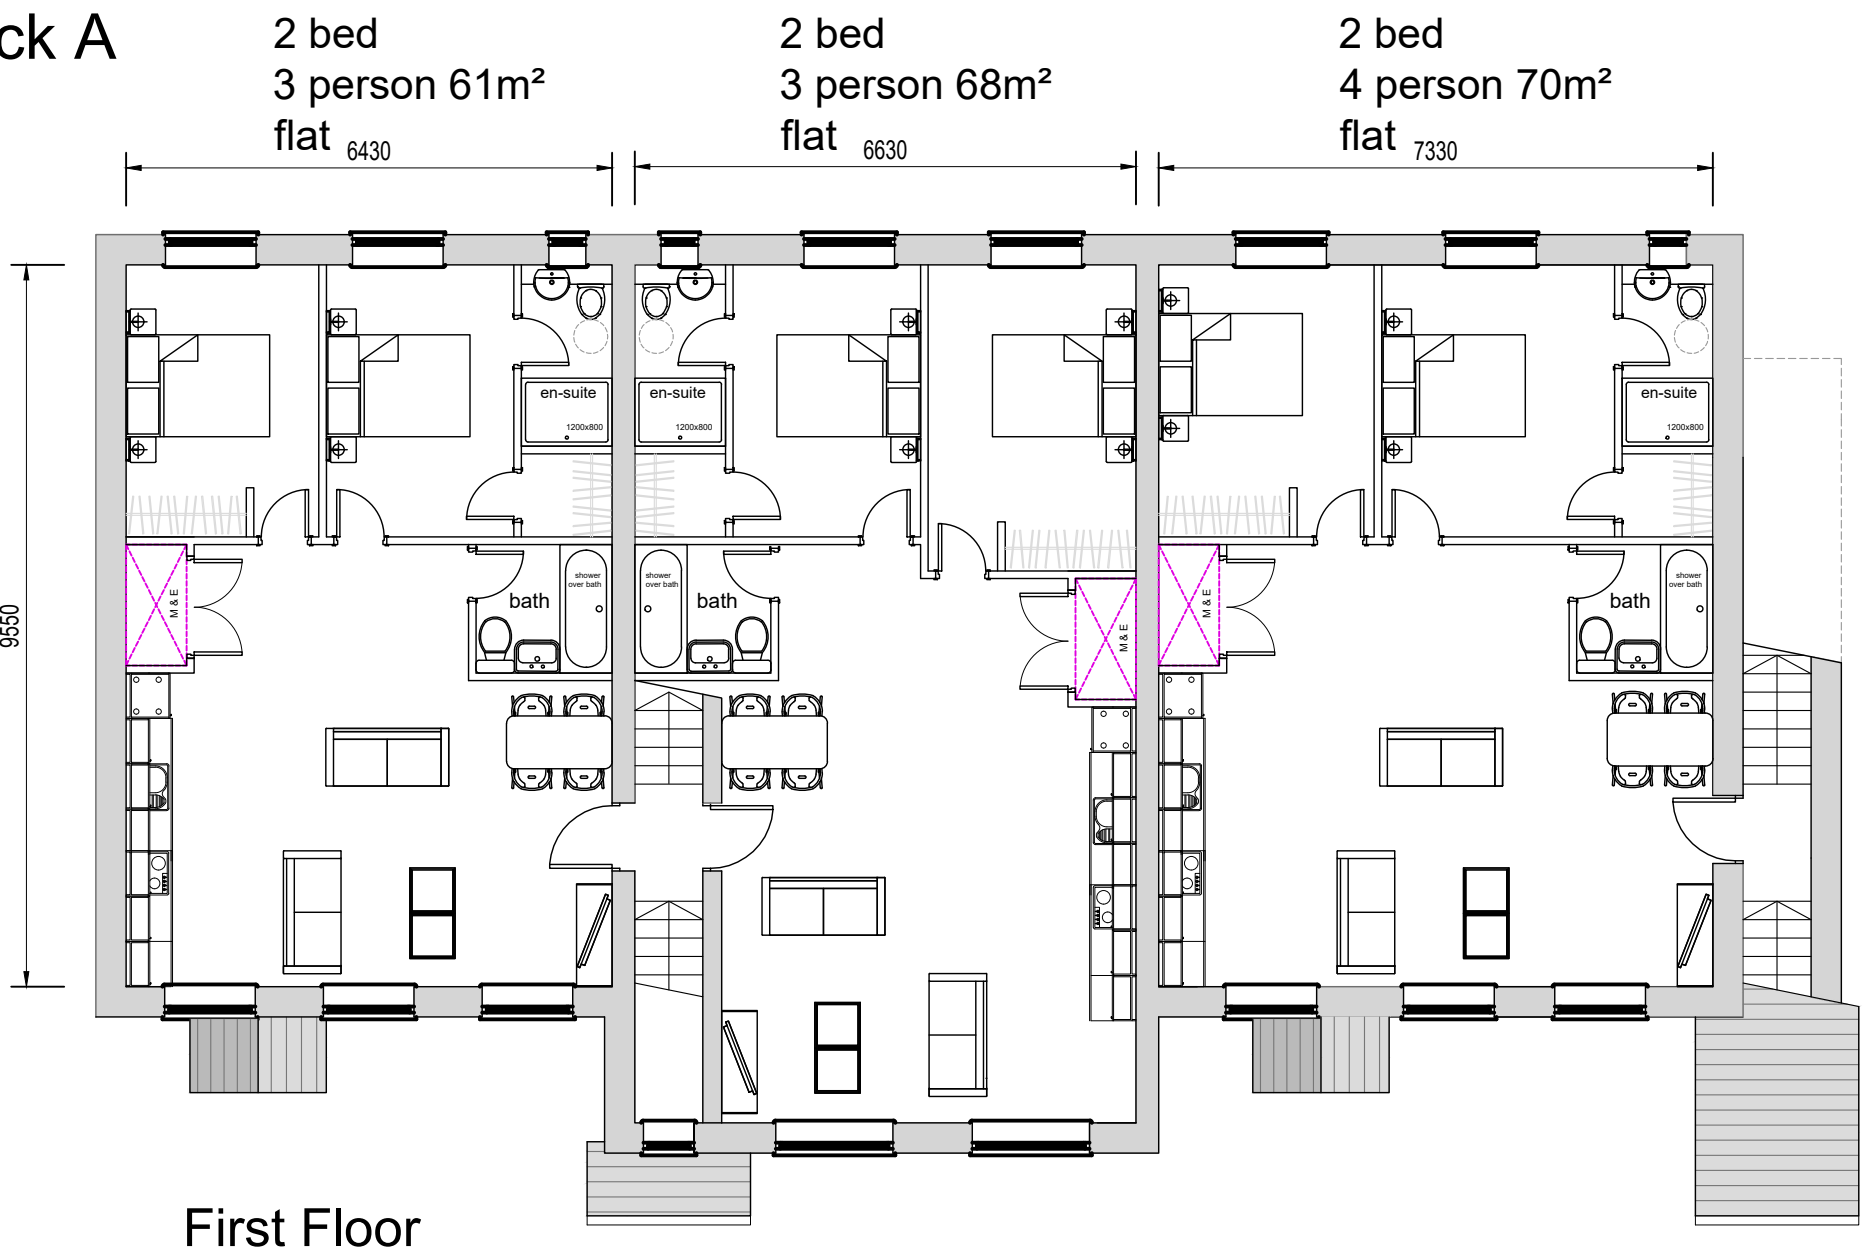

Block B

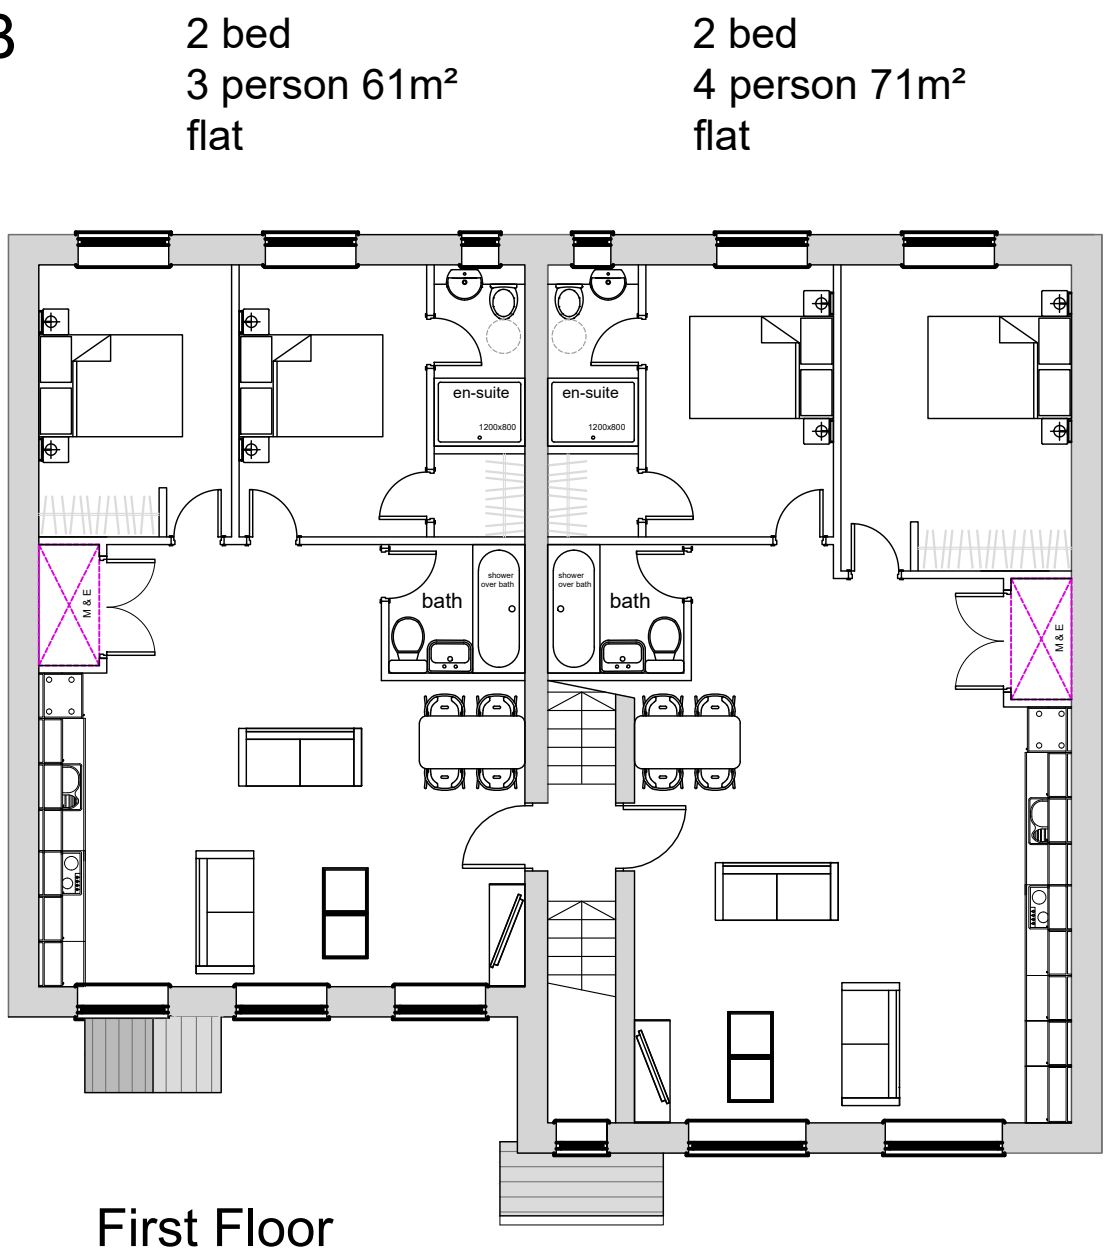


Block B

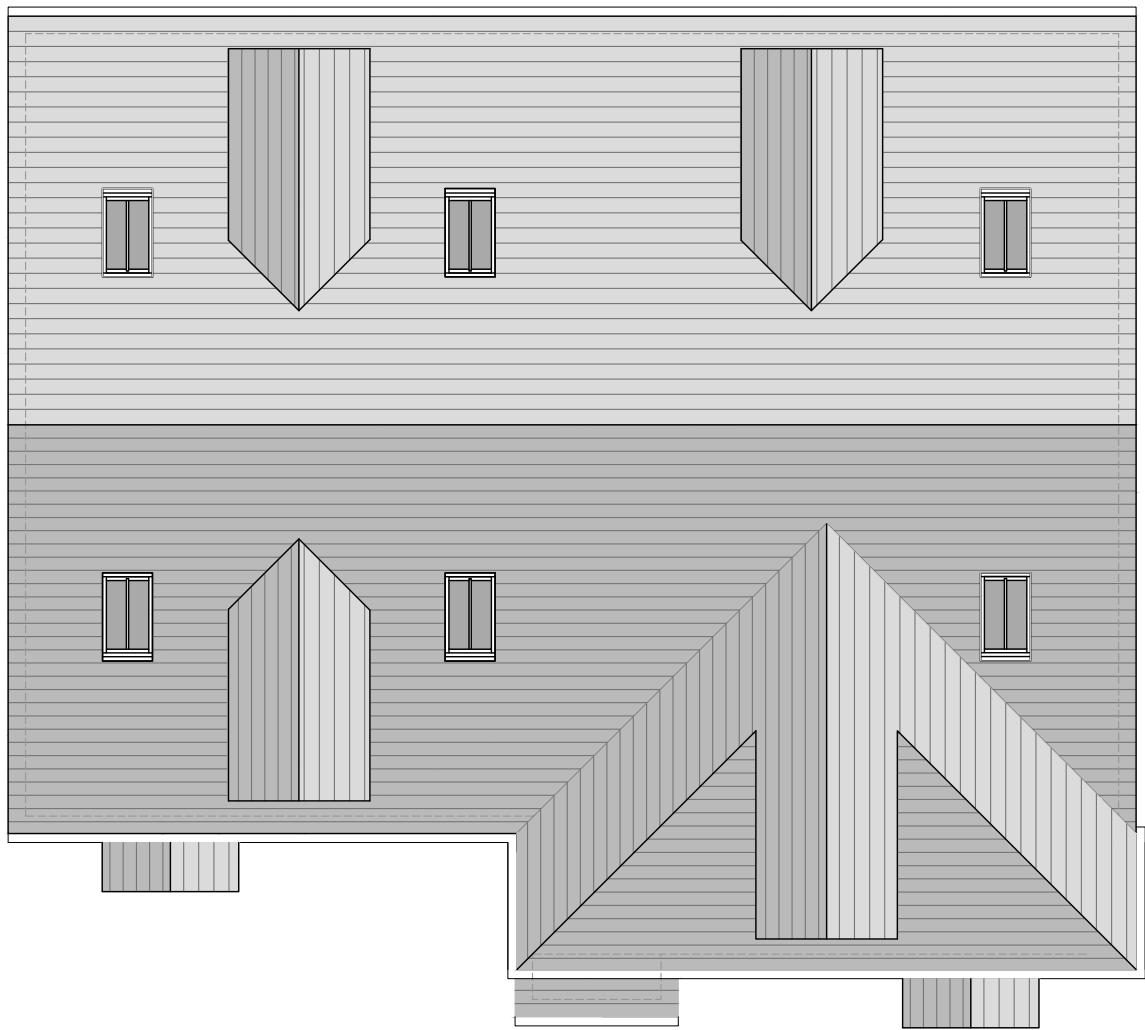

Block A




Block B

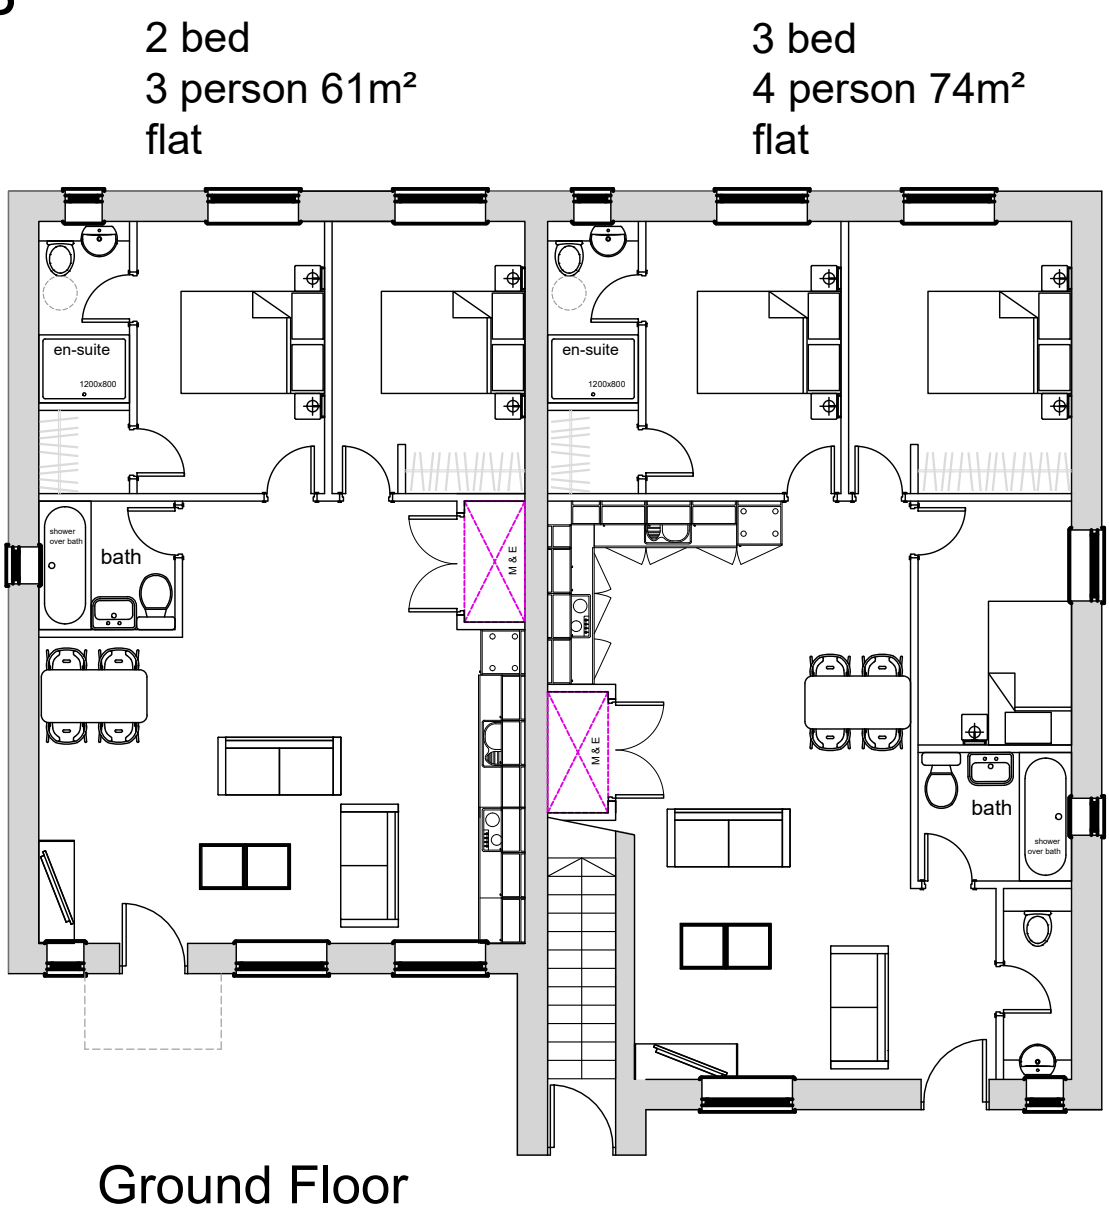

Accommodation Schedule

5 x 1 bed apartments
7 x 2 bed apartments
2 x 3 bed apartments

14 Apartments total

 

REVISION	DATE	NOTES	CHK
----------	------	-------	-----

FOR PLANNING

Client

Habitat Excel Ltd.

Project

STAFFORD STREET, BARWELL

Drawing Title

Proposed Floor Plans
Blocks A and B

Drawn	Checked	Paper Size	Scale	Date
PA	PT	A1	1:100	Nov 23

Project No.	Drawing No.	Revision
23-002	302	-