




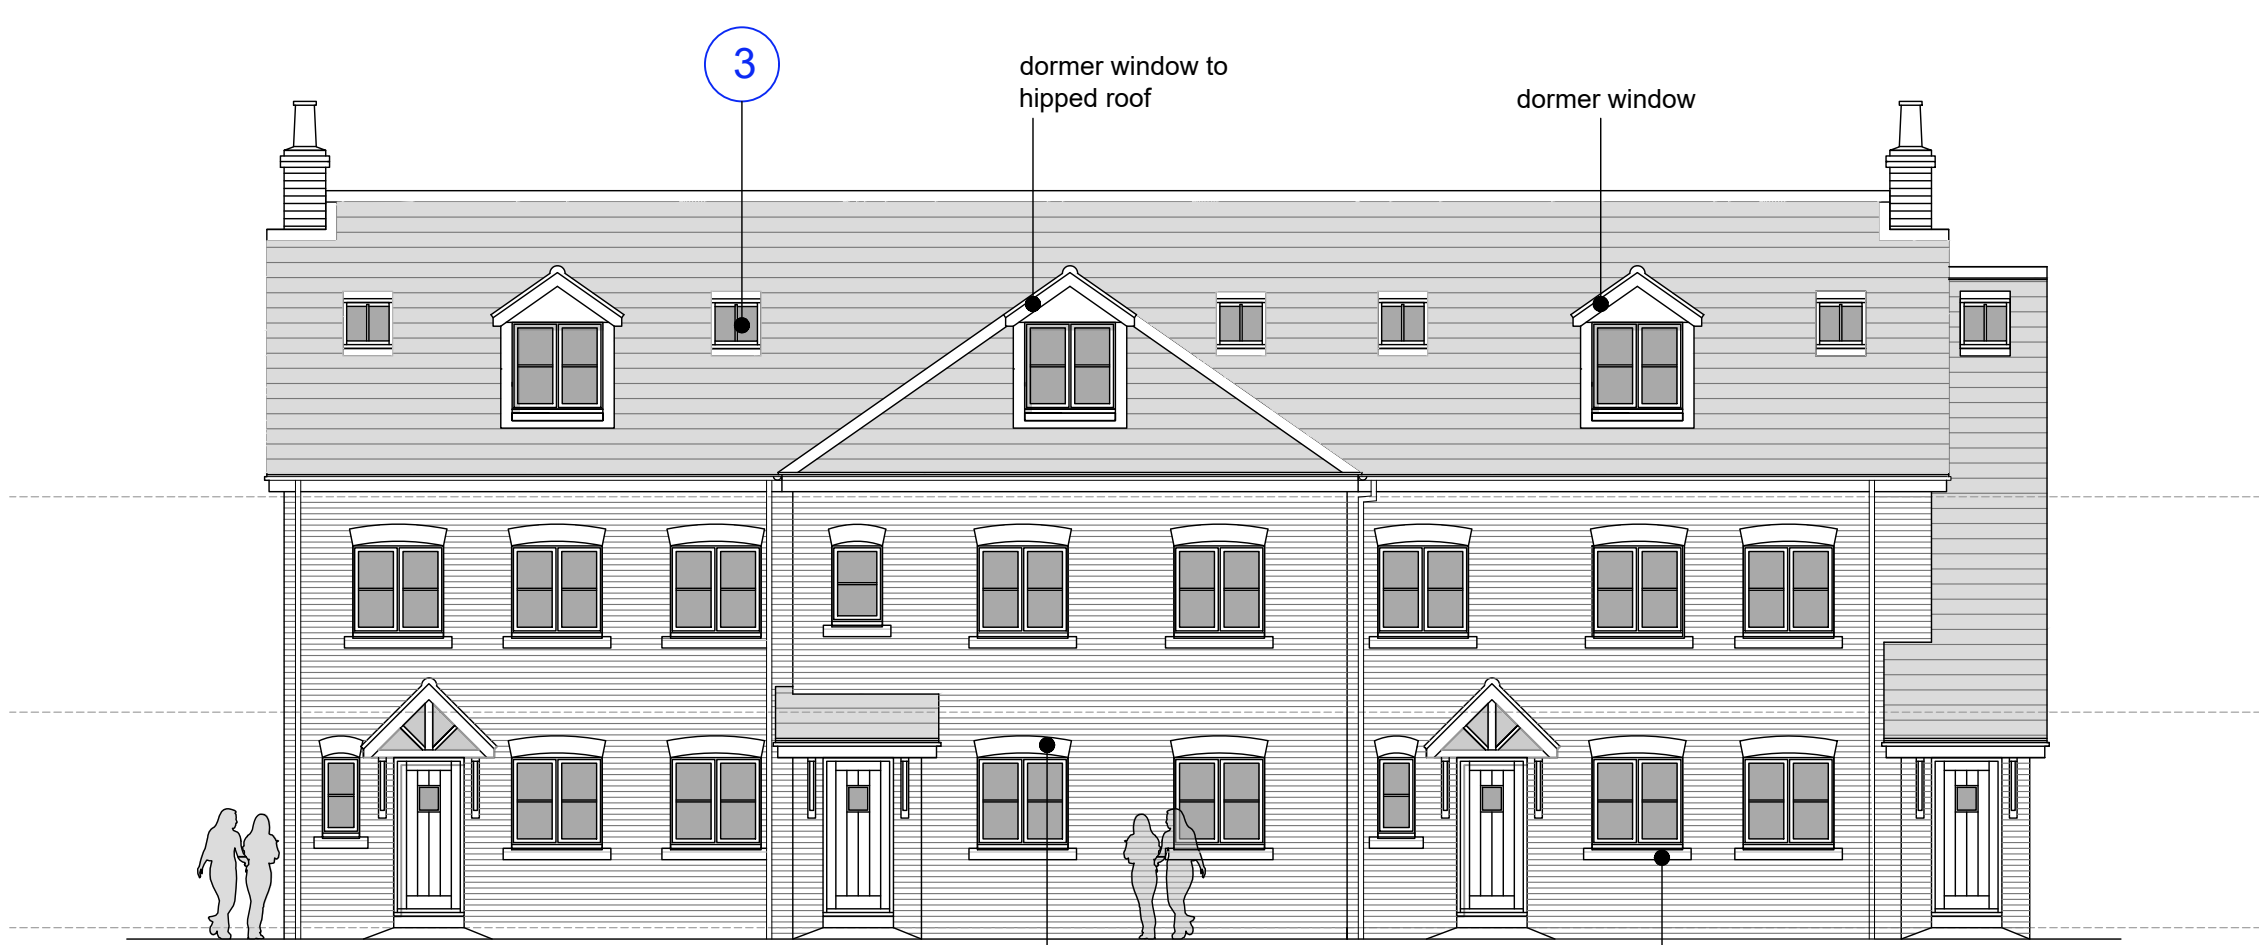

Block A - West Elevation

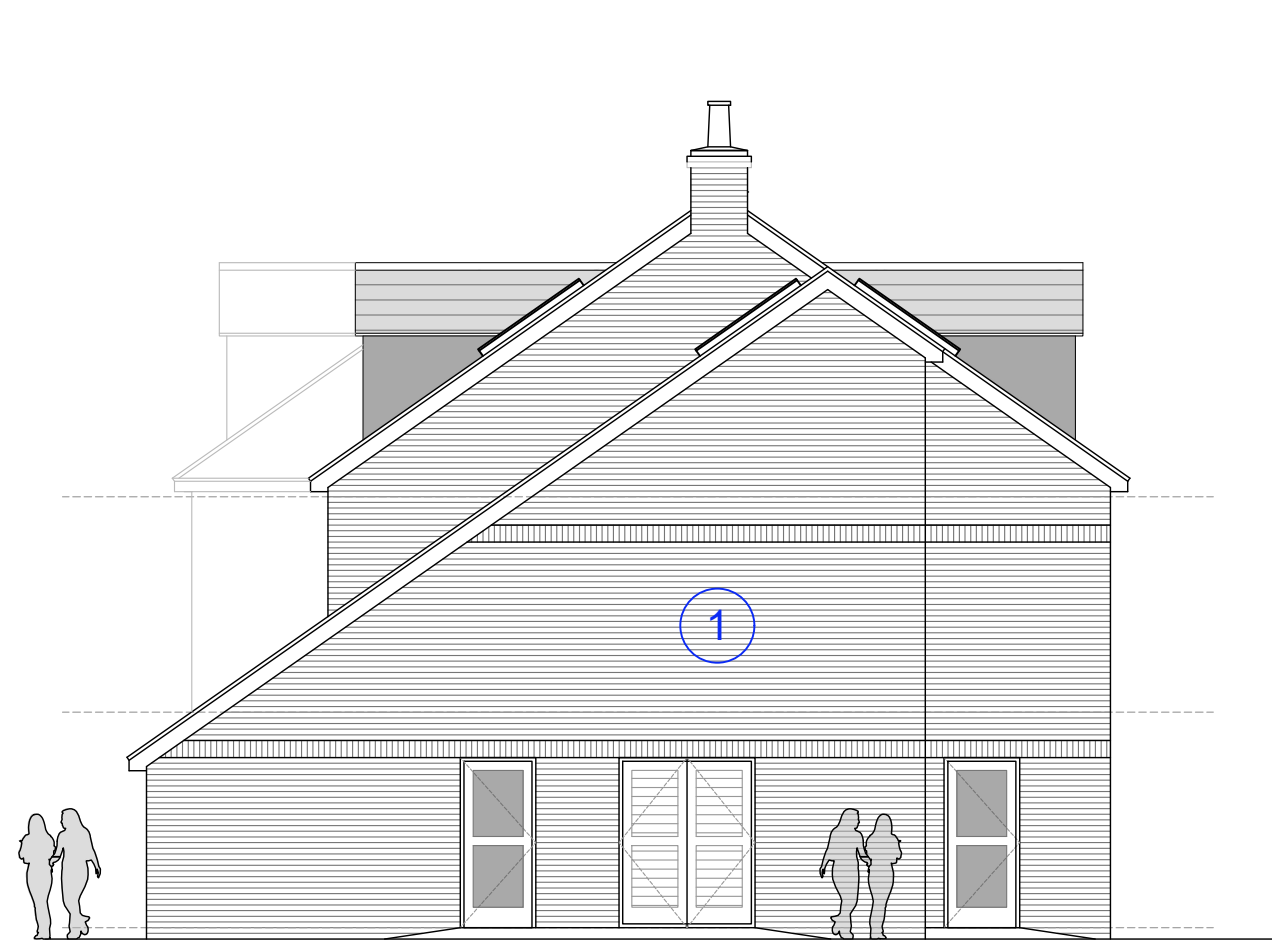


Block A - South Elevation

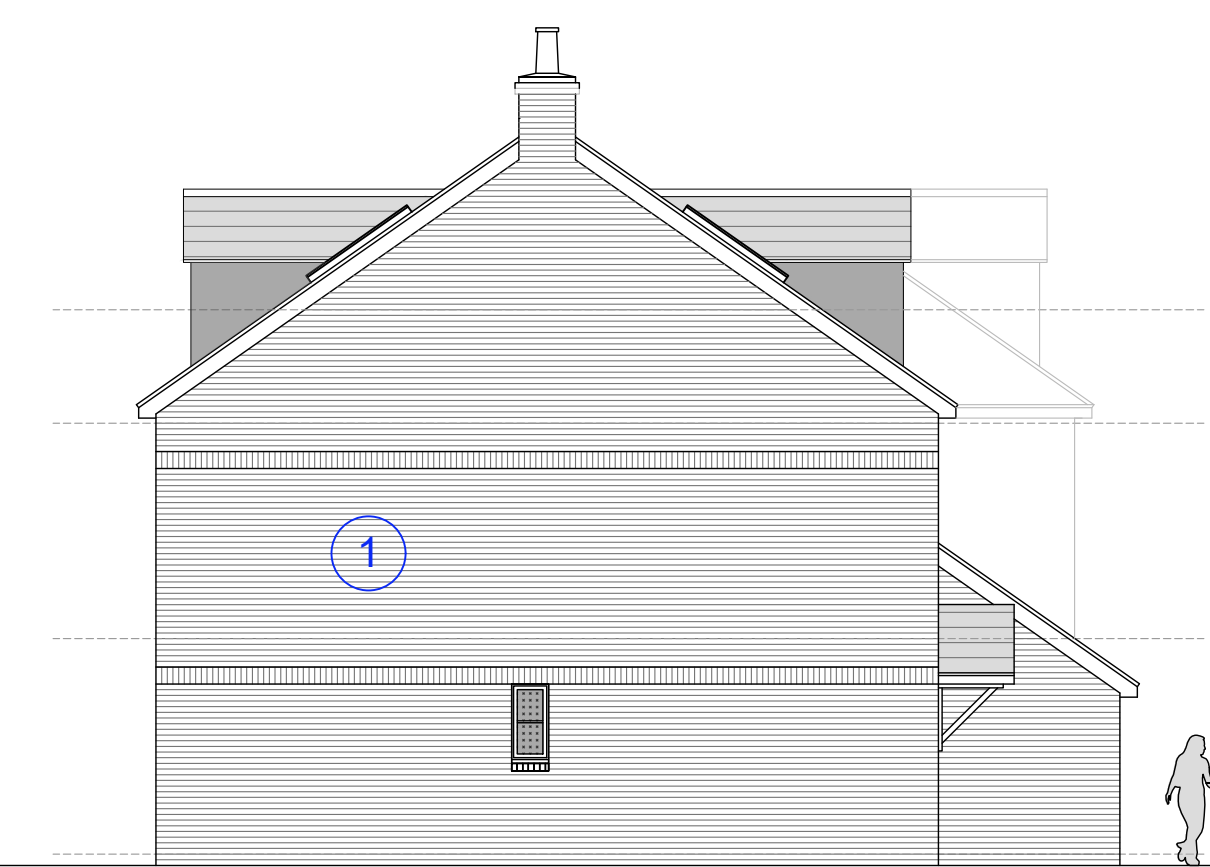


Block A - North Elevation




Block A - East Elevation

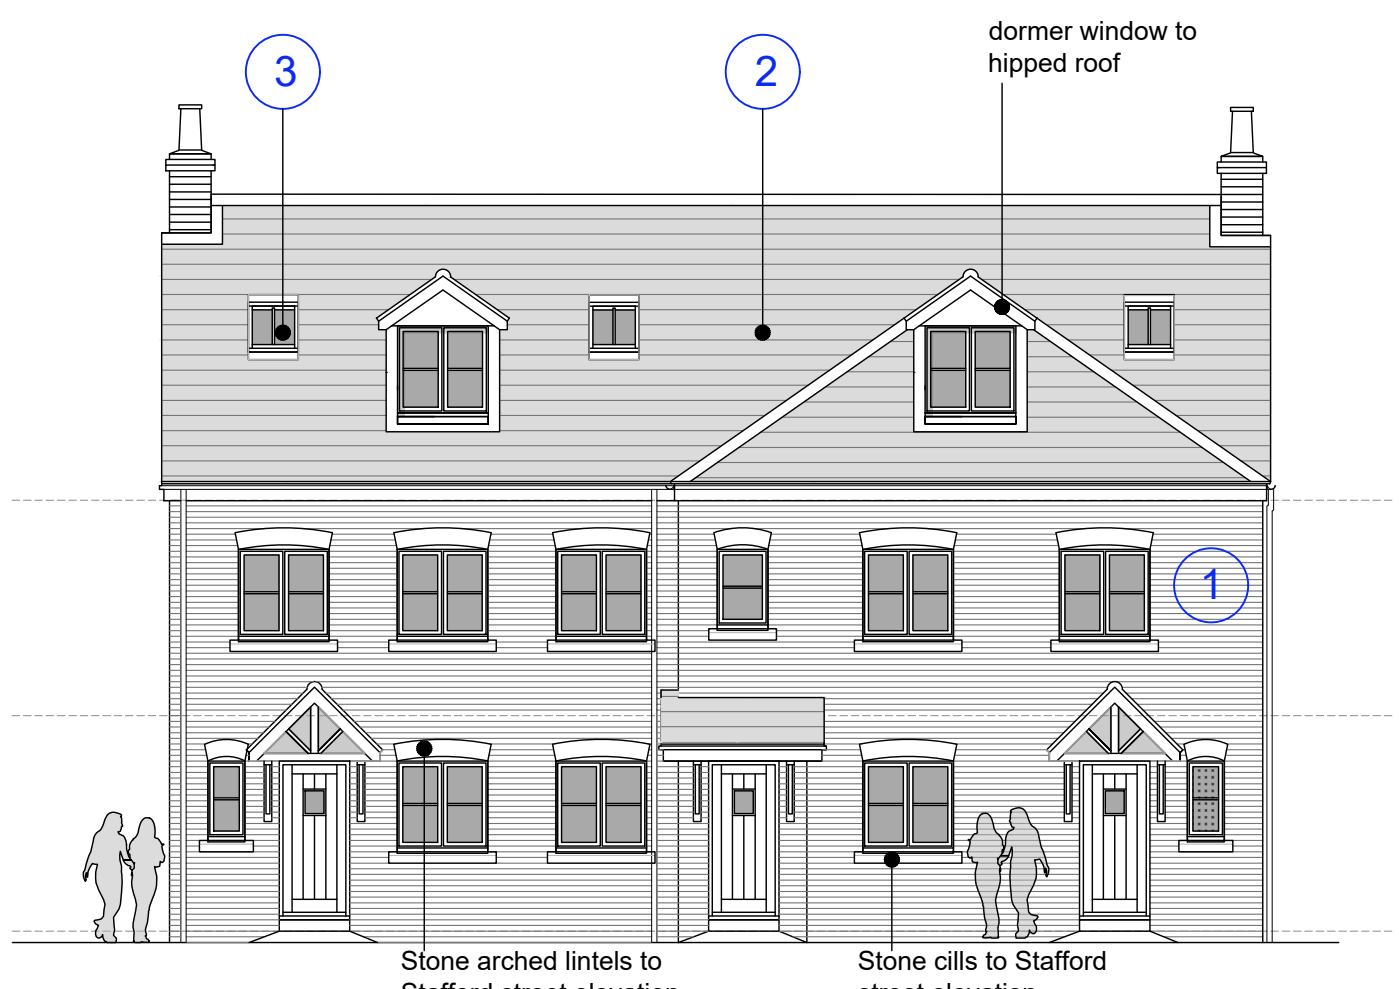

Block B - West Elevation

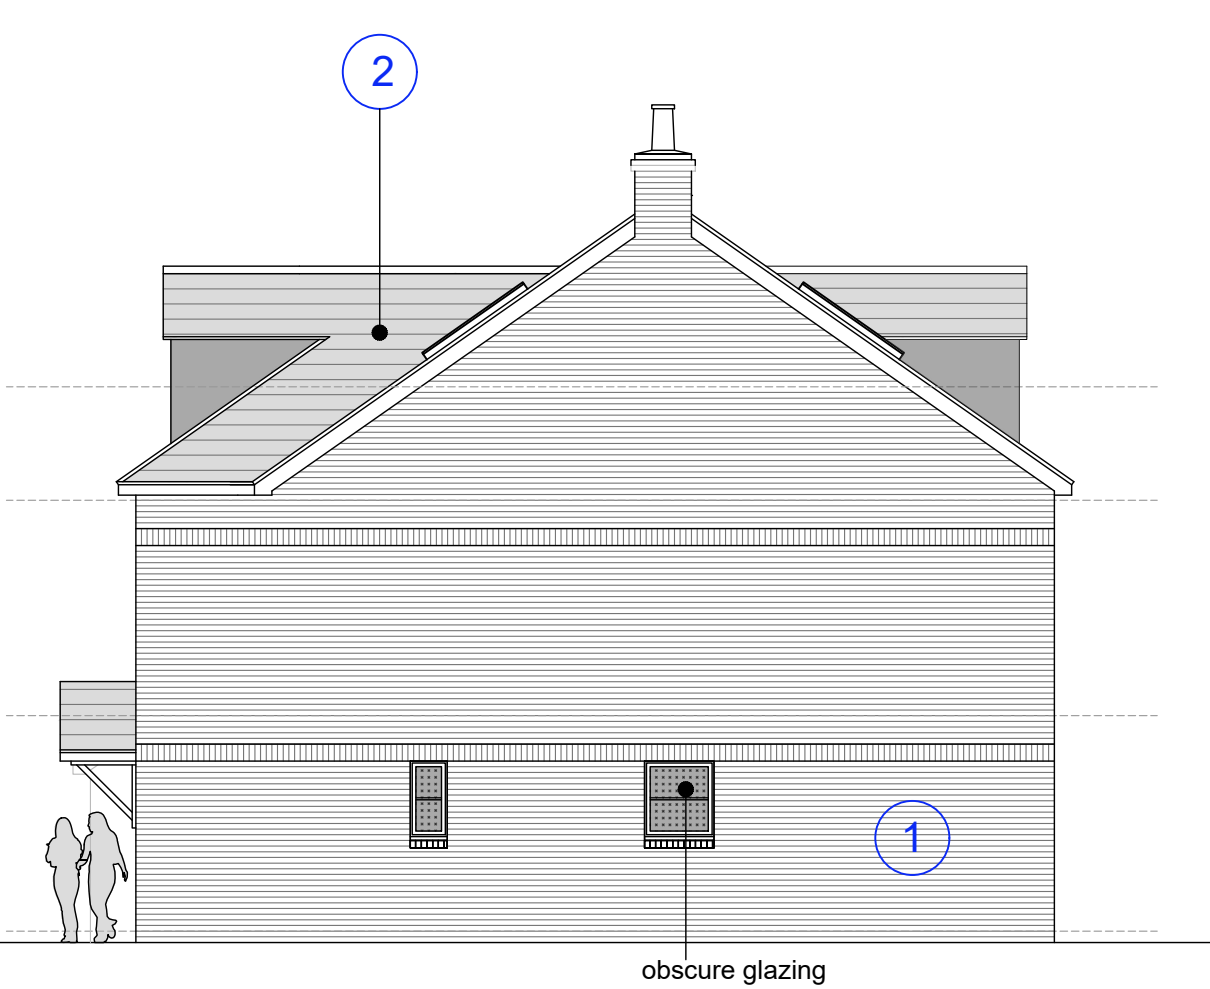


Block B - South Elevation

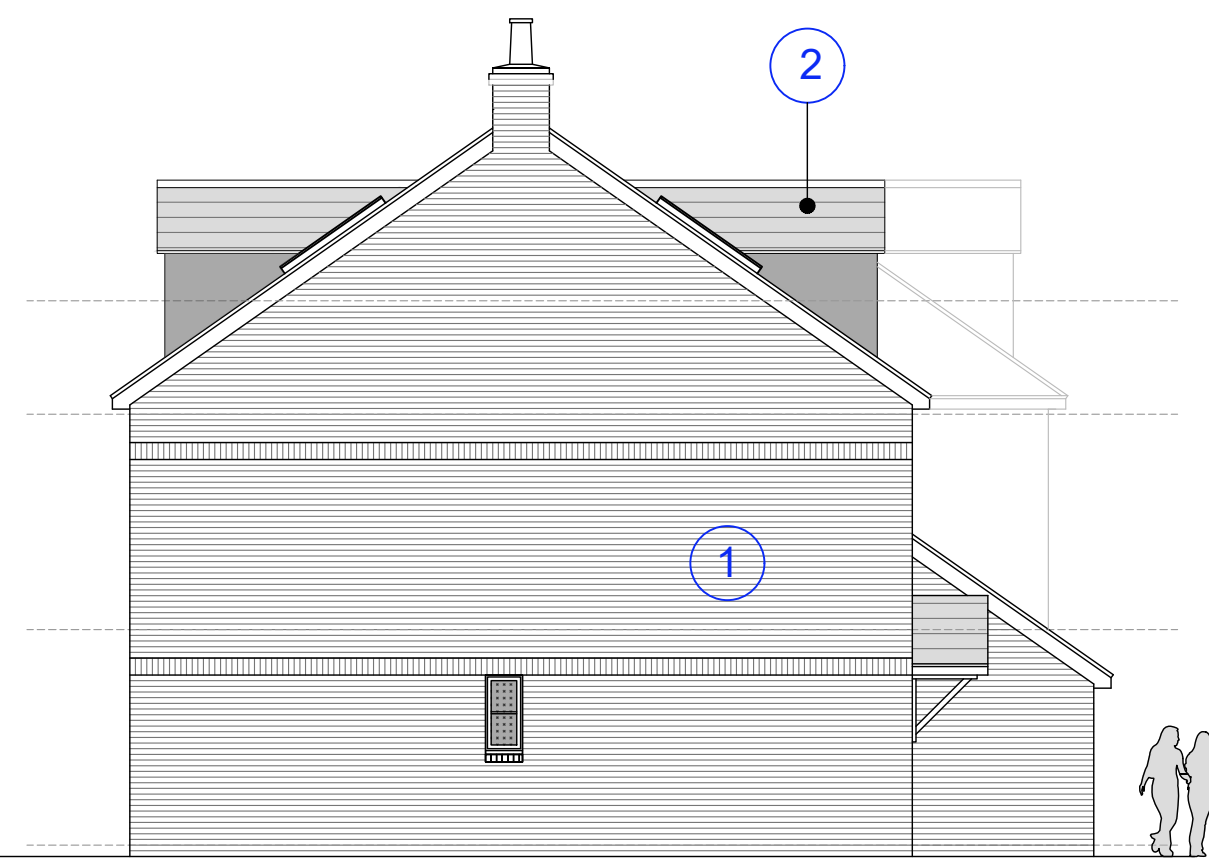

Block B - North Elevation



Block B - East Elevation

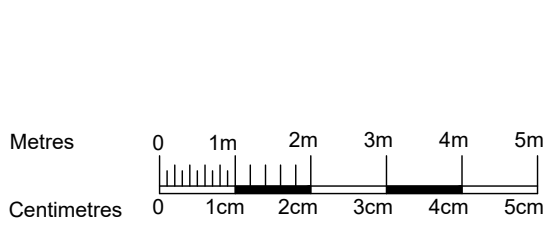

1:100

The copyright of this drawing is vested with AP Engineering Design Ltd and must not be copied or reproduced without the consent of the company.
Figured dimensions only to be taken from this drawing. DO NOT SCALE.
All contractors must visit the site and be responsible for checking all setting out dimensions and notifying the architect of any discrepancies prior to any manufacture or construction work.
NOTES:

Materials

1. Facing brickwork
 2. Slate (look a like) roof tiles
 3. Conservation type rooflights
- Window frames, doors, gutters & down pipes in Anthracite grey RAL 7016.
- Brick types TBC by condition, subject to availability at time of ordering.

REVISION	DATE	NOTES	CHK
FOR PLANNING			
Client Habitat Excel Ltd.			
Project STAFFORD STREET, BARWELL			
Drawing Title Proposed Elevations Blocks A and B			
Drawn PA	Checked PT	Paper Size A1	Scale 1:100
Project No. 23-002		Drawing No. 303	Date Nov 23
		Revision -	



8 Orton Road
Warton, B79 0HT
t 07491 422421