



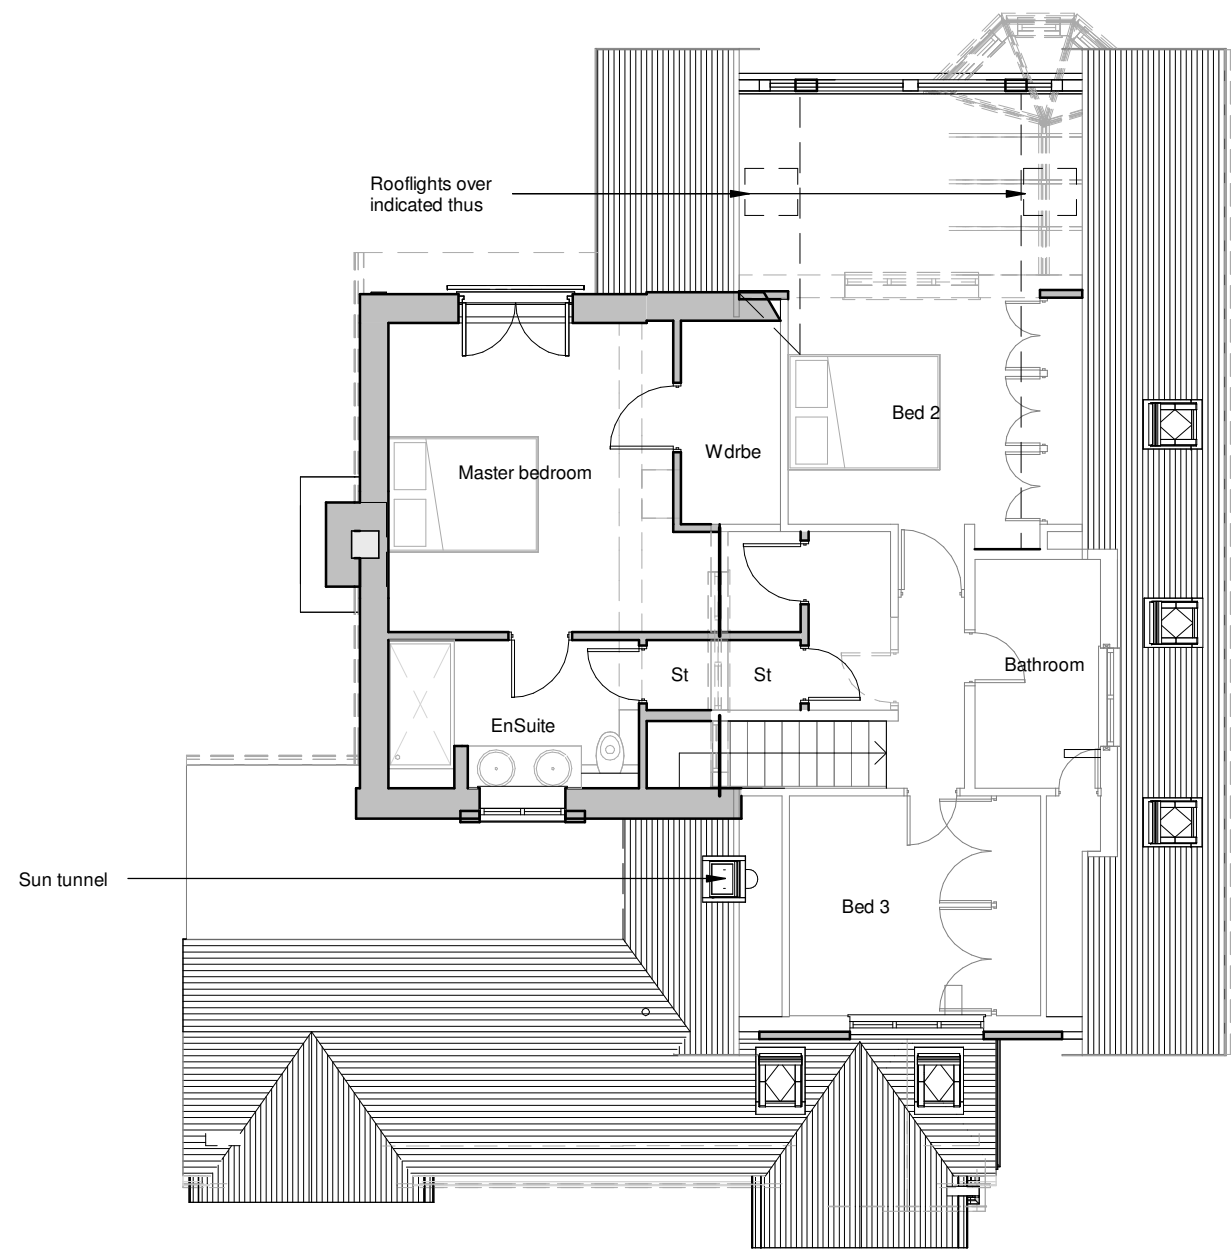

First floor plan

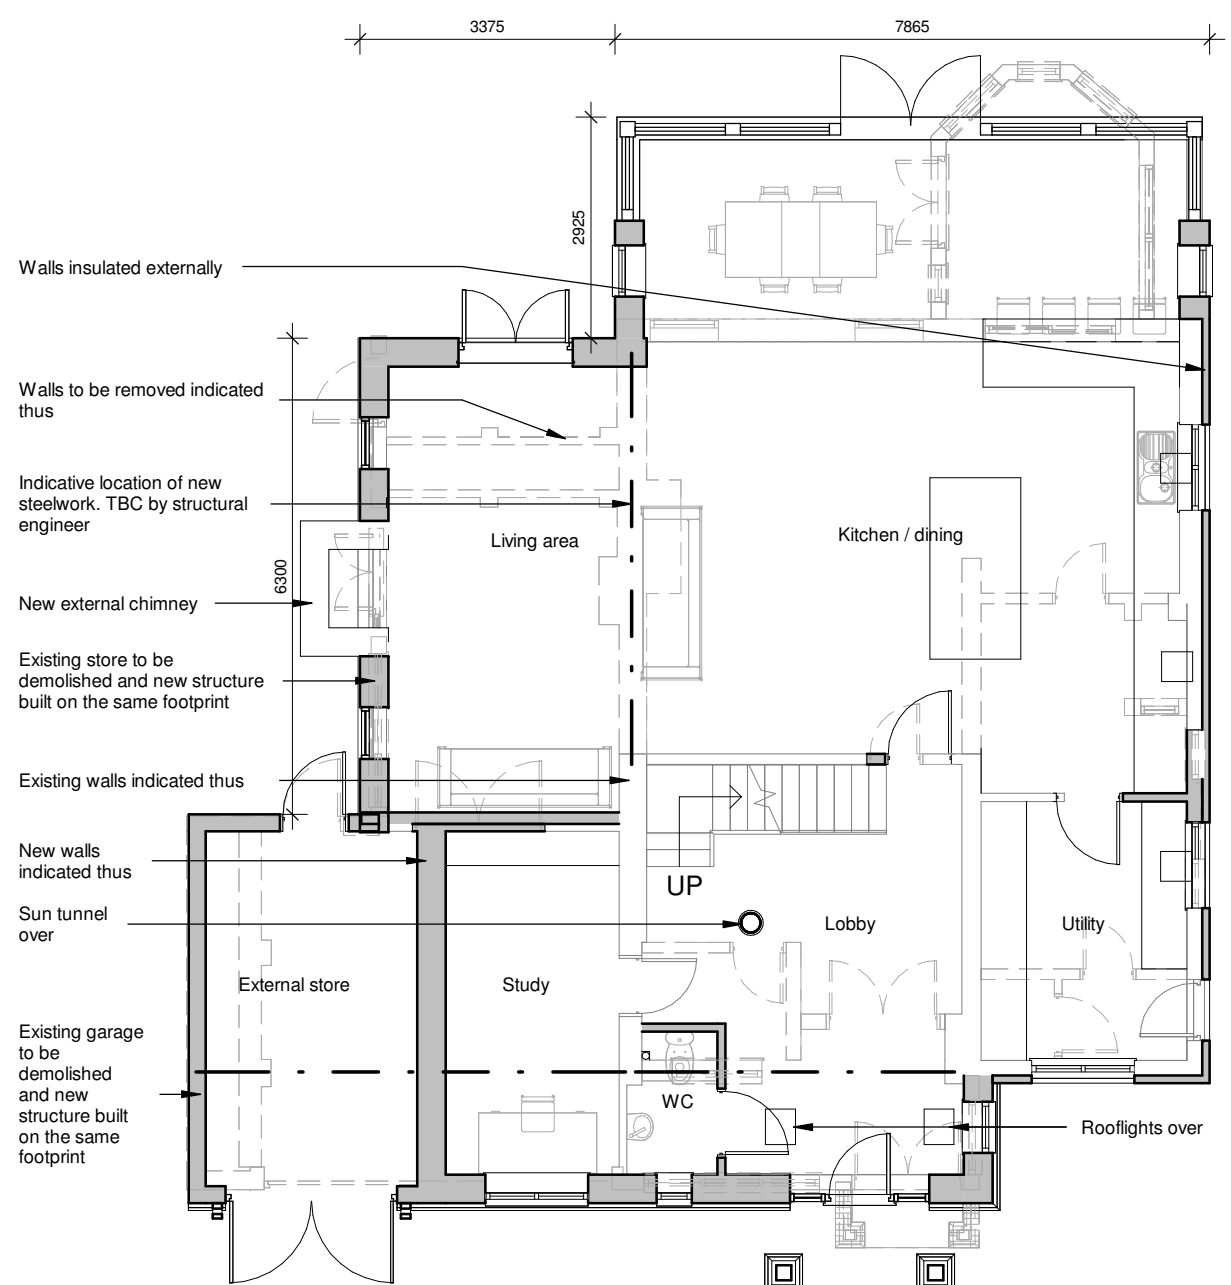

Ground floor plan




Front elevation




Side elevation



Rear elevation

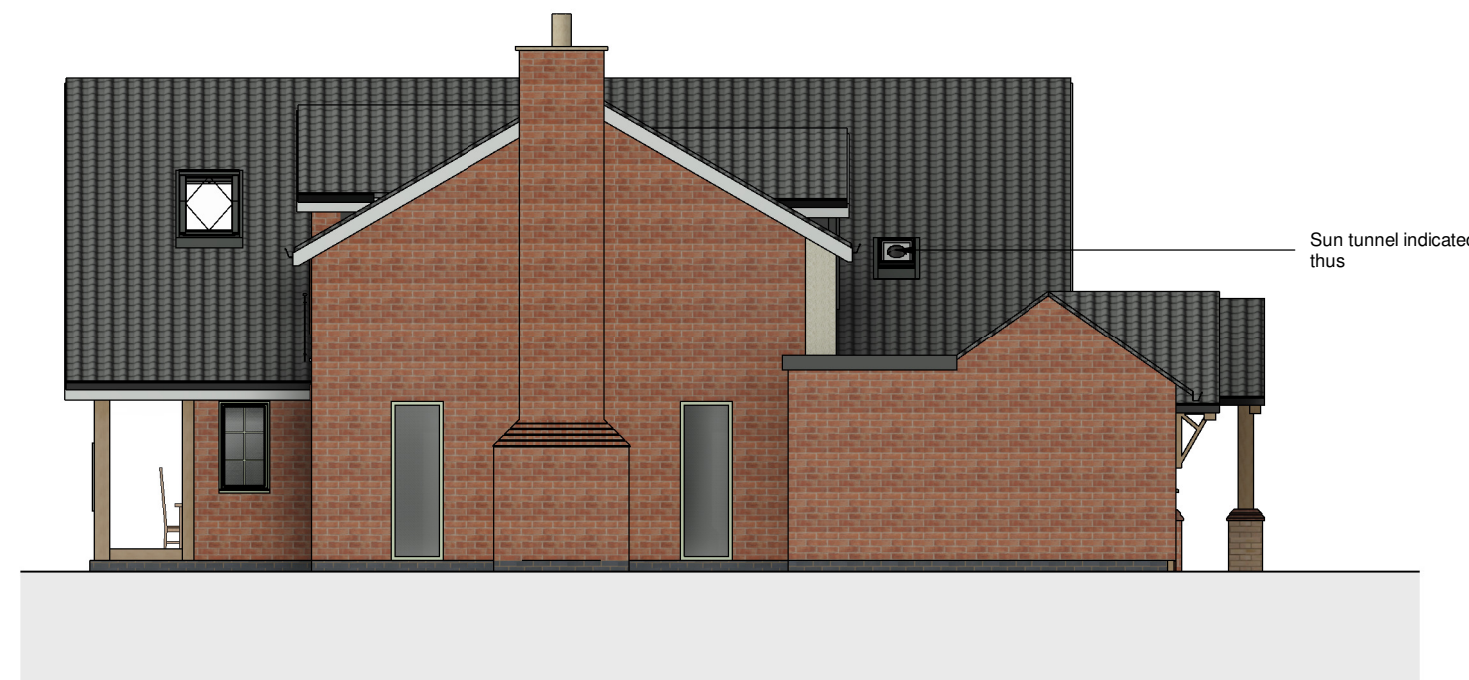

Side elevation

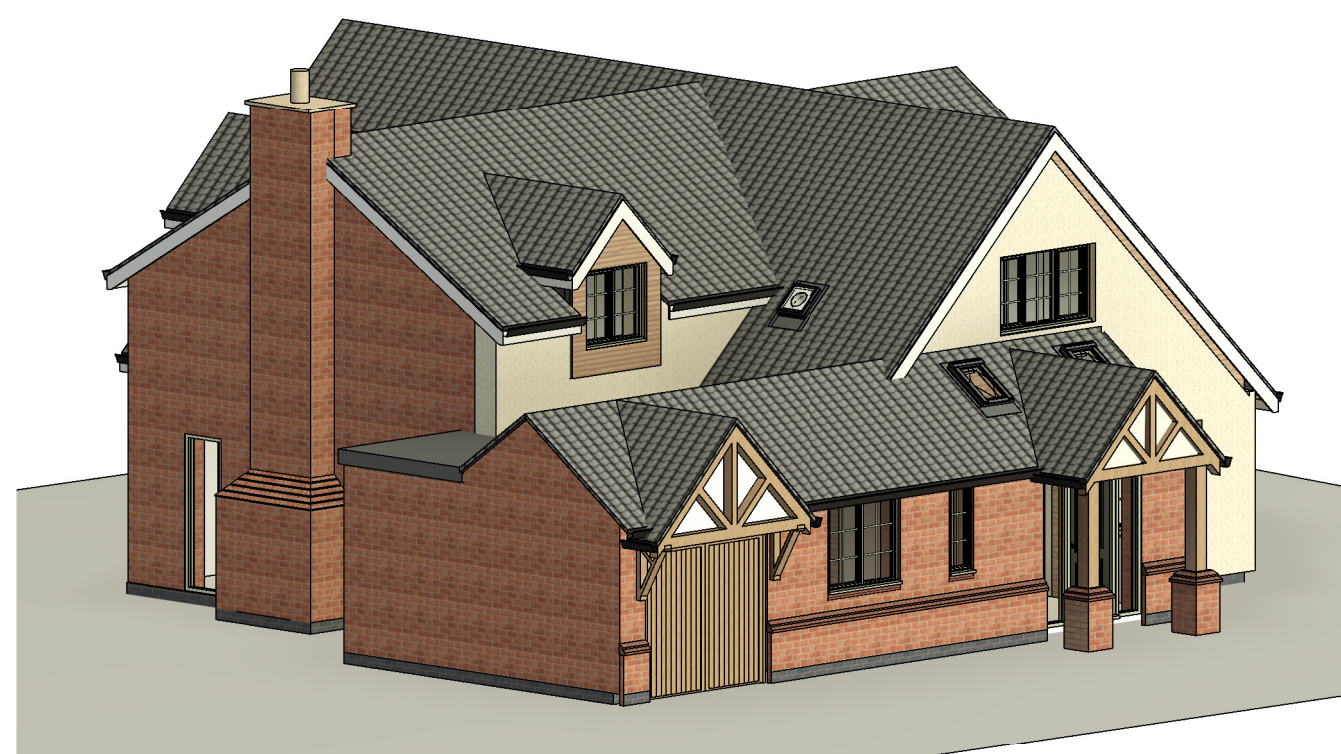

3D Front view



3D Rear view



Client Mr & Mrs Gartshore			hayward ARCHITECTS LTD 19 Station Road Hinckley Leicestershire LE10 1AW Tel: 01455 635 665 Fax: 01455 618 971 www.hayward-architects.co.uk		
Project Title Exts & Alts 75 Main St Carlton					
Drawing Title Sketch scheme 1			A2	Job No. 24/50	Drawing No. 01d
Scale 1:100	Date June 2024	Sheet			
Author ZLM	Checked by -				
THE COPYRIGHT OF THIS DRAWING IS VESTED IN HAYWARD ARCHITECTS LTD. REPRODUCTION IN ANY FORM, EITHER IN WHOLE OR IN PART IS FORBIDDEN WITHOUT THE PRIOR WRITTEN PERMISSION OF THE COPYRIGHT HOLDER. DO NOT SCALE FROM DRAWING AND ONLY FIGURED DIMENSIONS ARE TO BE USED.			Status PLANNING		