
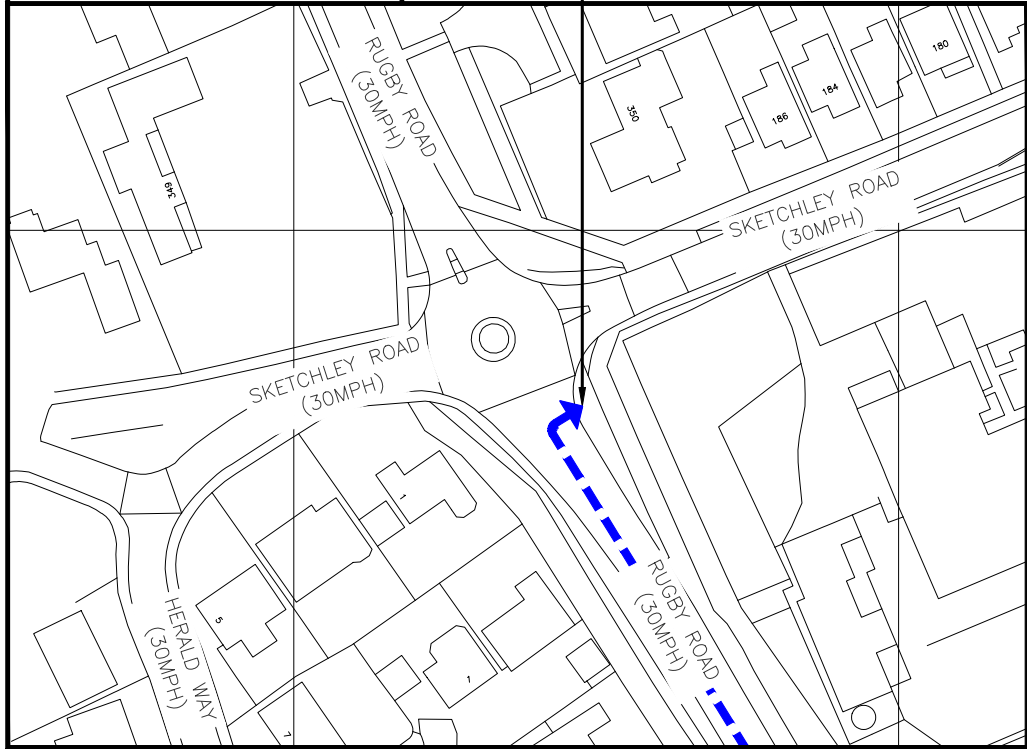


2921 00

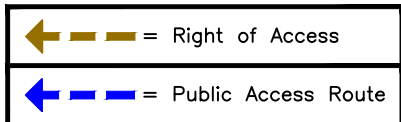

4429 00

4430 00

DETAILED SITE LOCATION

(Scale 1:1250)

Based upon Ordnance Survey map extract
with the permission of the Controller of
Her Majesty's Stationery Office.
Crown copyright.
Licence No. 100022432




SITE LOCATION

(Scale 1:50000)

Based upon Ordnance Survey map extract
with the permission of the Controller of
Her Majesty's Stationery Office.
Crown copyright.
Licence No. 100022432



SITE PHOTOGRAPH

 

ORIGINAL SCALE AT A3 - 1:1250

ALL DIMENSIONS IN METRES

ALL DIMENSIONS ARE IN mm UNLESS NOTED OTHERWISE

N.G.R E: 442948 N: 292175

DIRECTIONS TO SITE:
STRETTON BASKERVILLE BURBAGE, HINCKLEY
LE10 3JA, UK HEAD SOUTHEAST ON STRETTON
BASKERVILLE TOWARD A5 0.4 MI. EXIT THE
ROUNDAABOUT ONTO RUGBY RD/B4109 GO
THROUGH 1 ROUNDAABOUT DESTINATION WILL
BE ON THE RIGHT 0.8 MI BURBAGE
HINCKLEY, UK. THE SITE WILL BE ON THE
RIGHT HAND SIDE ON THE GRASS VERGE

NOTES:

A	Issued for Approval	BAD	IP	10.06.24
REV	MODIFICATION	BY	CH	DATE

WHP Telecoms Ltd
Faraday Court
401 Faraday Street
Birchwood Park
Warrington WA3 6GA
Tel: 01925 424100 Fax: 01925 424101
e-mail: info@whptelecoms.com

O₂
CORNERSTONE-SOUTH EAST

Cell Name	Opt.
SW RUGBY ROAD	—

Cell ID No		
CORNERSTONE	VMO2	VF
30866700	025039	N/A

Site Address / Contact Details
RUGBY ROAD
BURBAGE
HINCKLEY, LEICESTERSHIRE
LE10 2DY

Drawing Title: SITE LOCATION MAPS			
Purpose of issue: PLANNING			Dwg Rev:
Drawing Number: 100			A
Surveyed By: WHP	Original Sheet Size: A3		Pack Issue:
Drawn: BAD	Date: 10.06.24	Checked: IP	Date: 10.06.24 A

These drawings comply with VMO2 Non-Standard ICNIRP guidelines
Designed in accordance with Cornerstone documents: SDN0007 & SDN0008


EMF ACTIVE CONCESSION

TBC

Non-Standard Reason
TREE PRUNING

APPROVED DATE

TBC

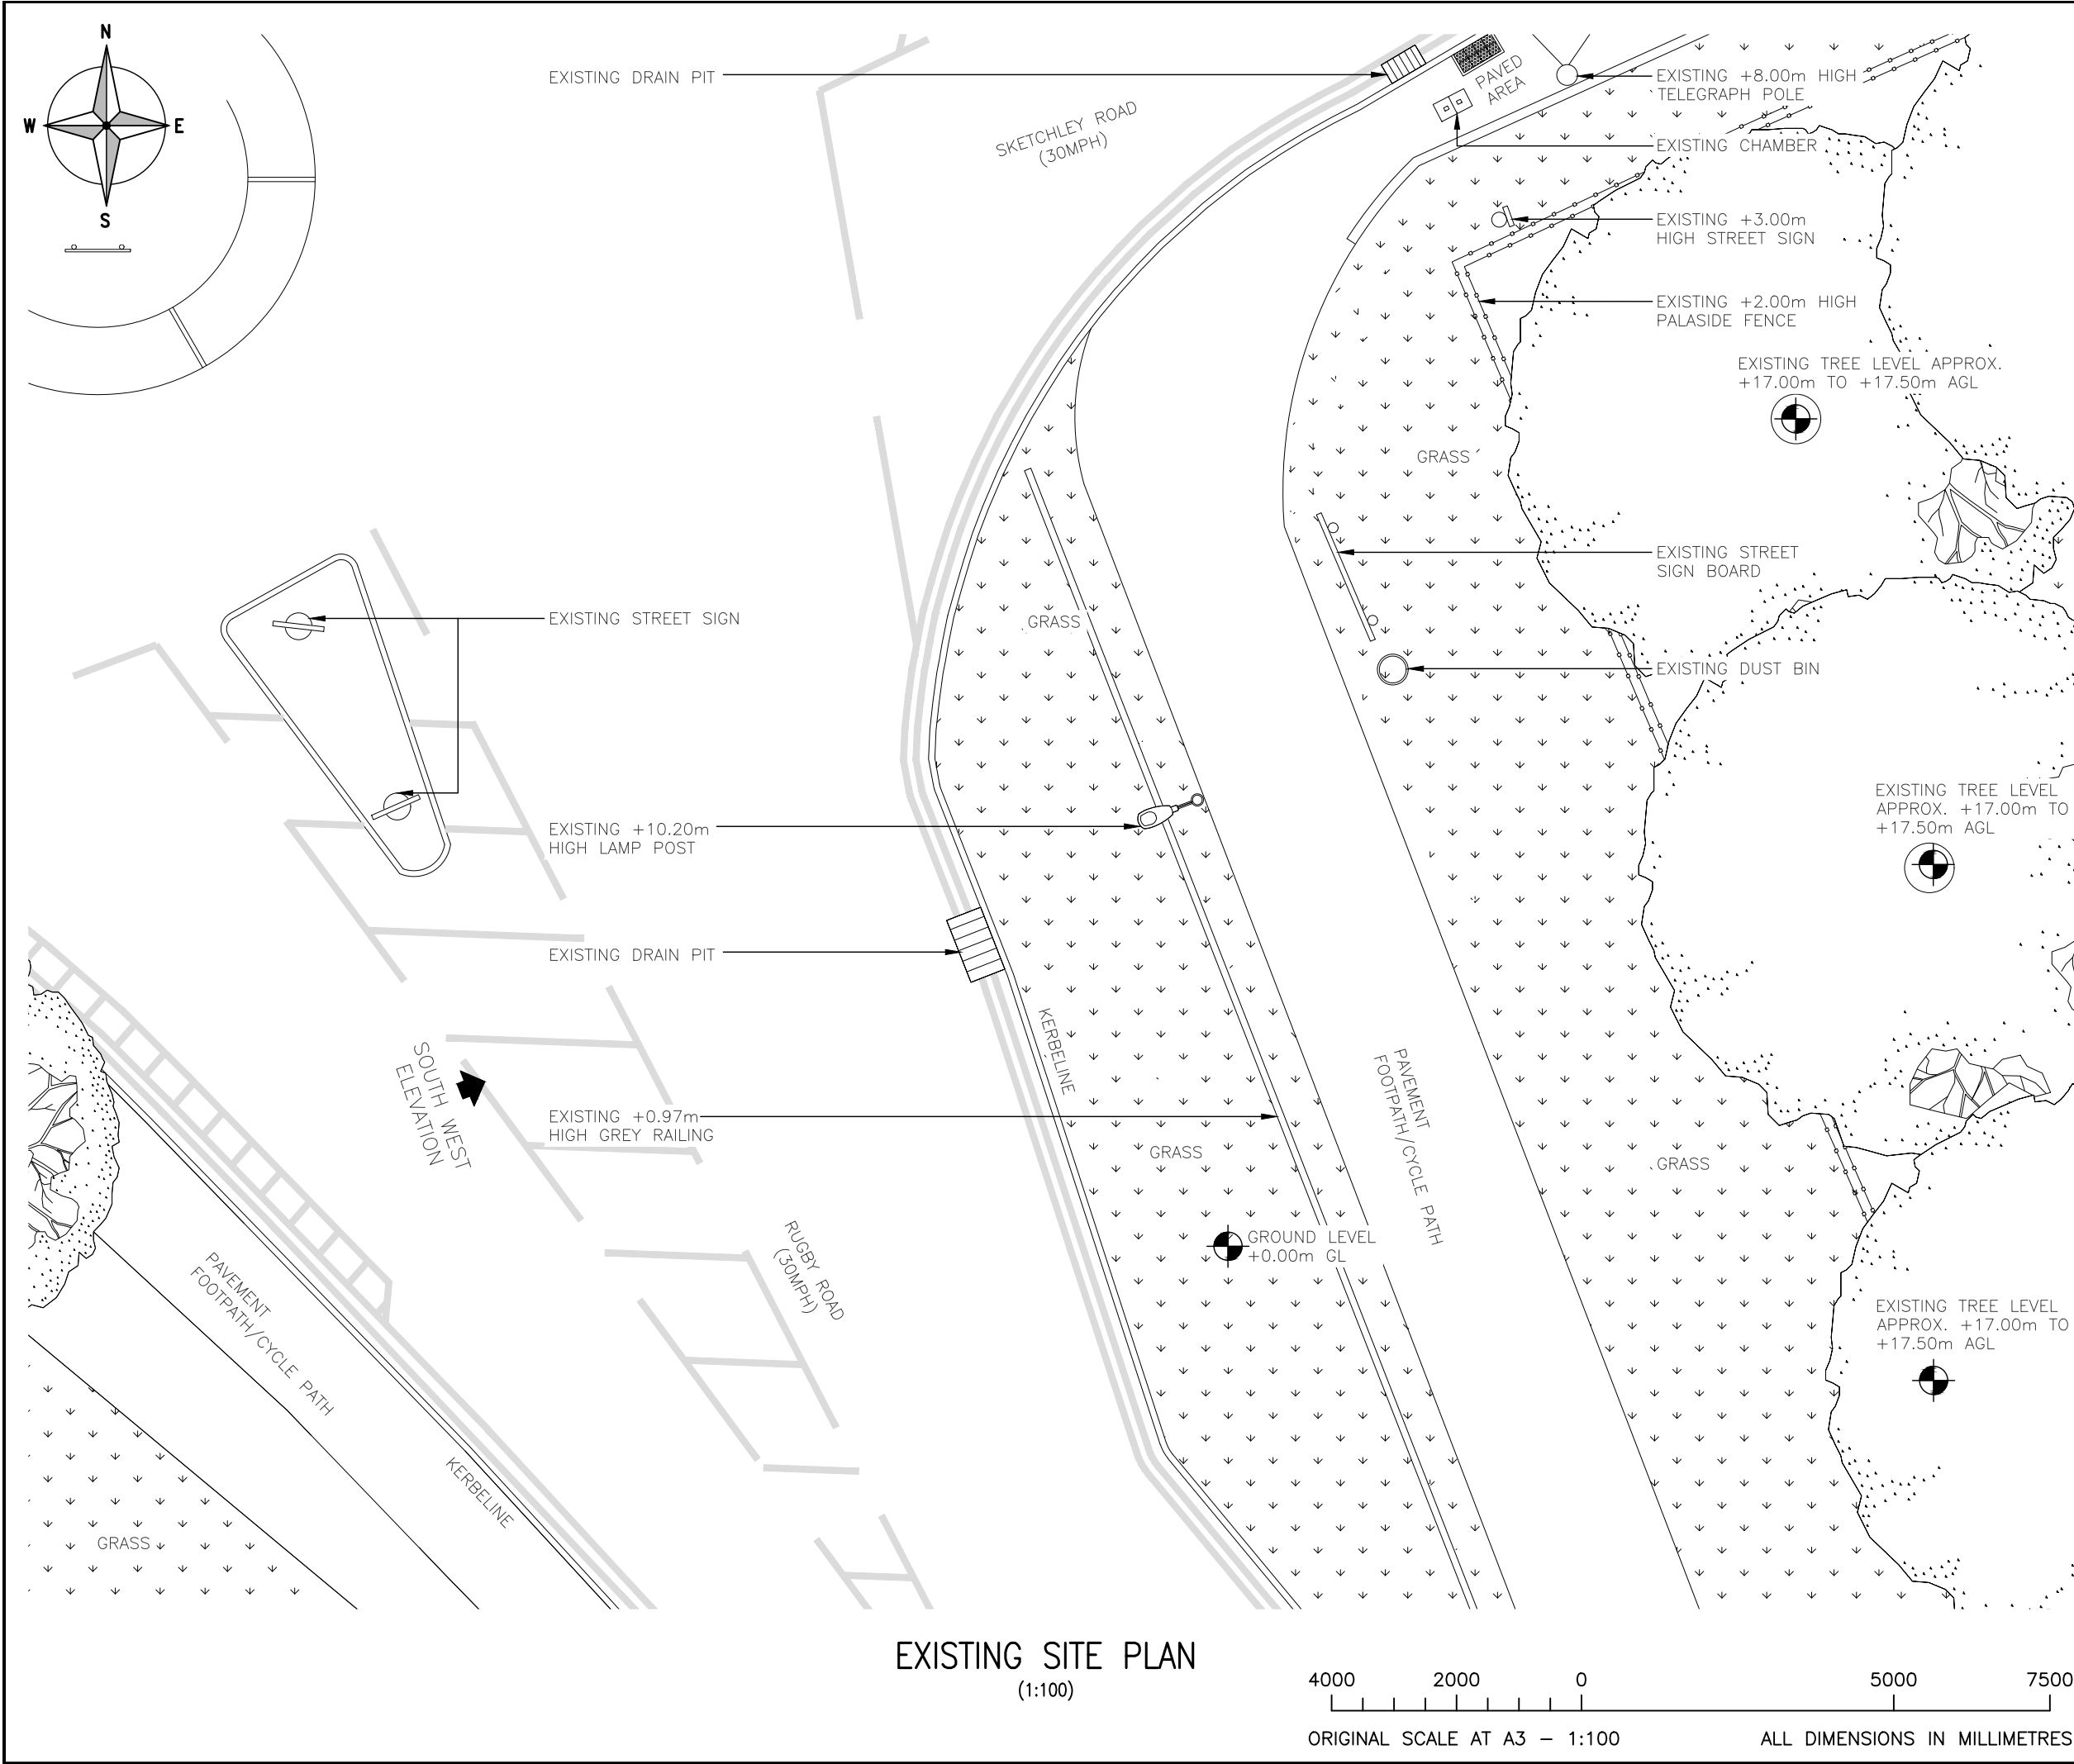

ALL DIMENSIONS ARE IN mm UNLESS NOTED OTHERWISE

N.G.R
 E: 442948
 N: 292175


NOTES:

A	Issued for Approval	BAD	IP	10.06.24
REV	MODIFICATION	BY	CH	DATE

WHP Telecoms Ltd
 Faraday Court
 401 Faraday Street
 Birchwood Park
 Warrington WA3 6GA
 Tel: 01925 424100 Fax: 01925 424101
 e-mail: info@whptelecoms.com

CORNERSTONE-SOUTH EAST

Cell Name			Opt.
SW RUGBY ROAD			-
Cell ID No			
CORNERSTONE	VMO2	VF	
30866700	025039	N/A	
Site Address / Contact Details			
RUGBY ROAD BURBAGE HINCKLEY, LEICESTERSHIRE LE10 2DY			
Drawing Title:			
EXISTING SITE PLAN			
Purpose of issue:			Dwg Rev:
PLANNING			
Drawing Number:			
200			A
Surveyed By:		Original Sheet Size:	Pack Issue:
WHP		A3	
Drawn:	Date:	Checked:	Date:
BAD	10.06.24	IP	10.06.24
			A

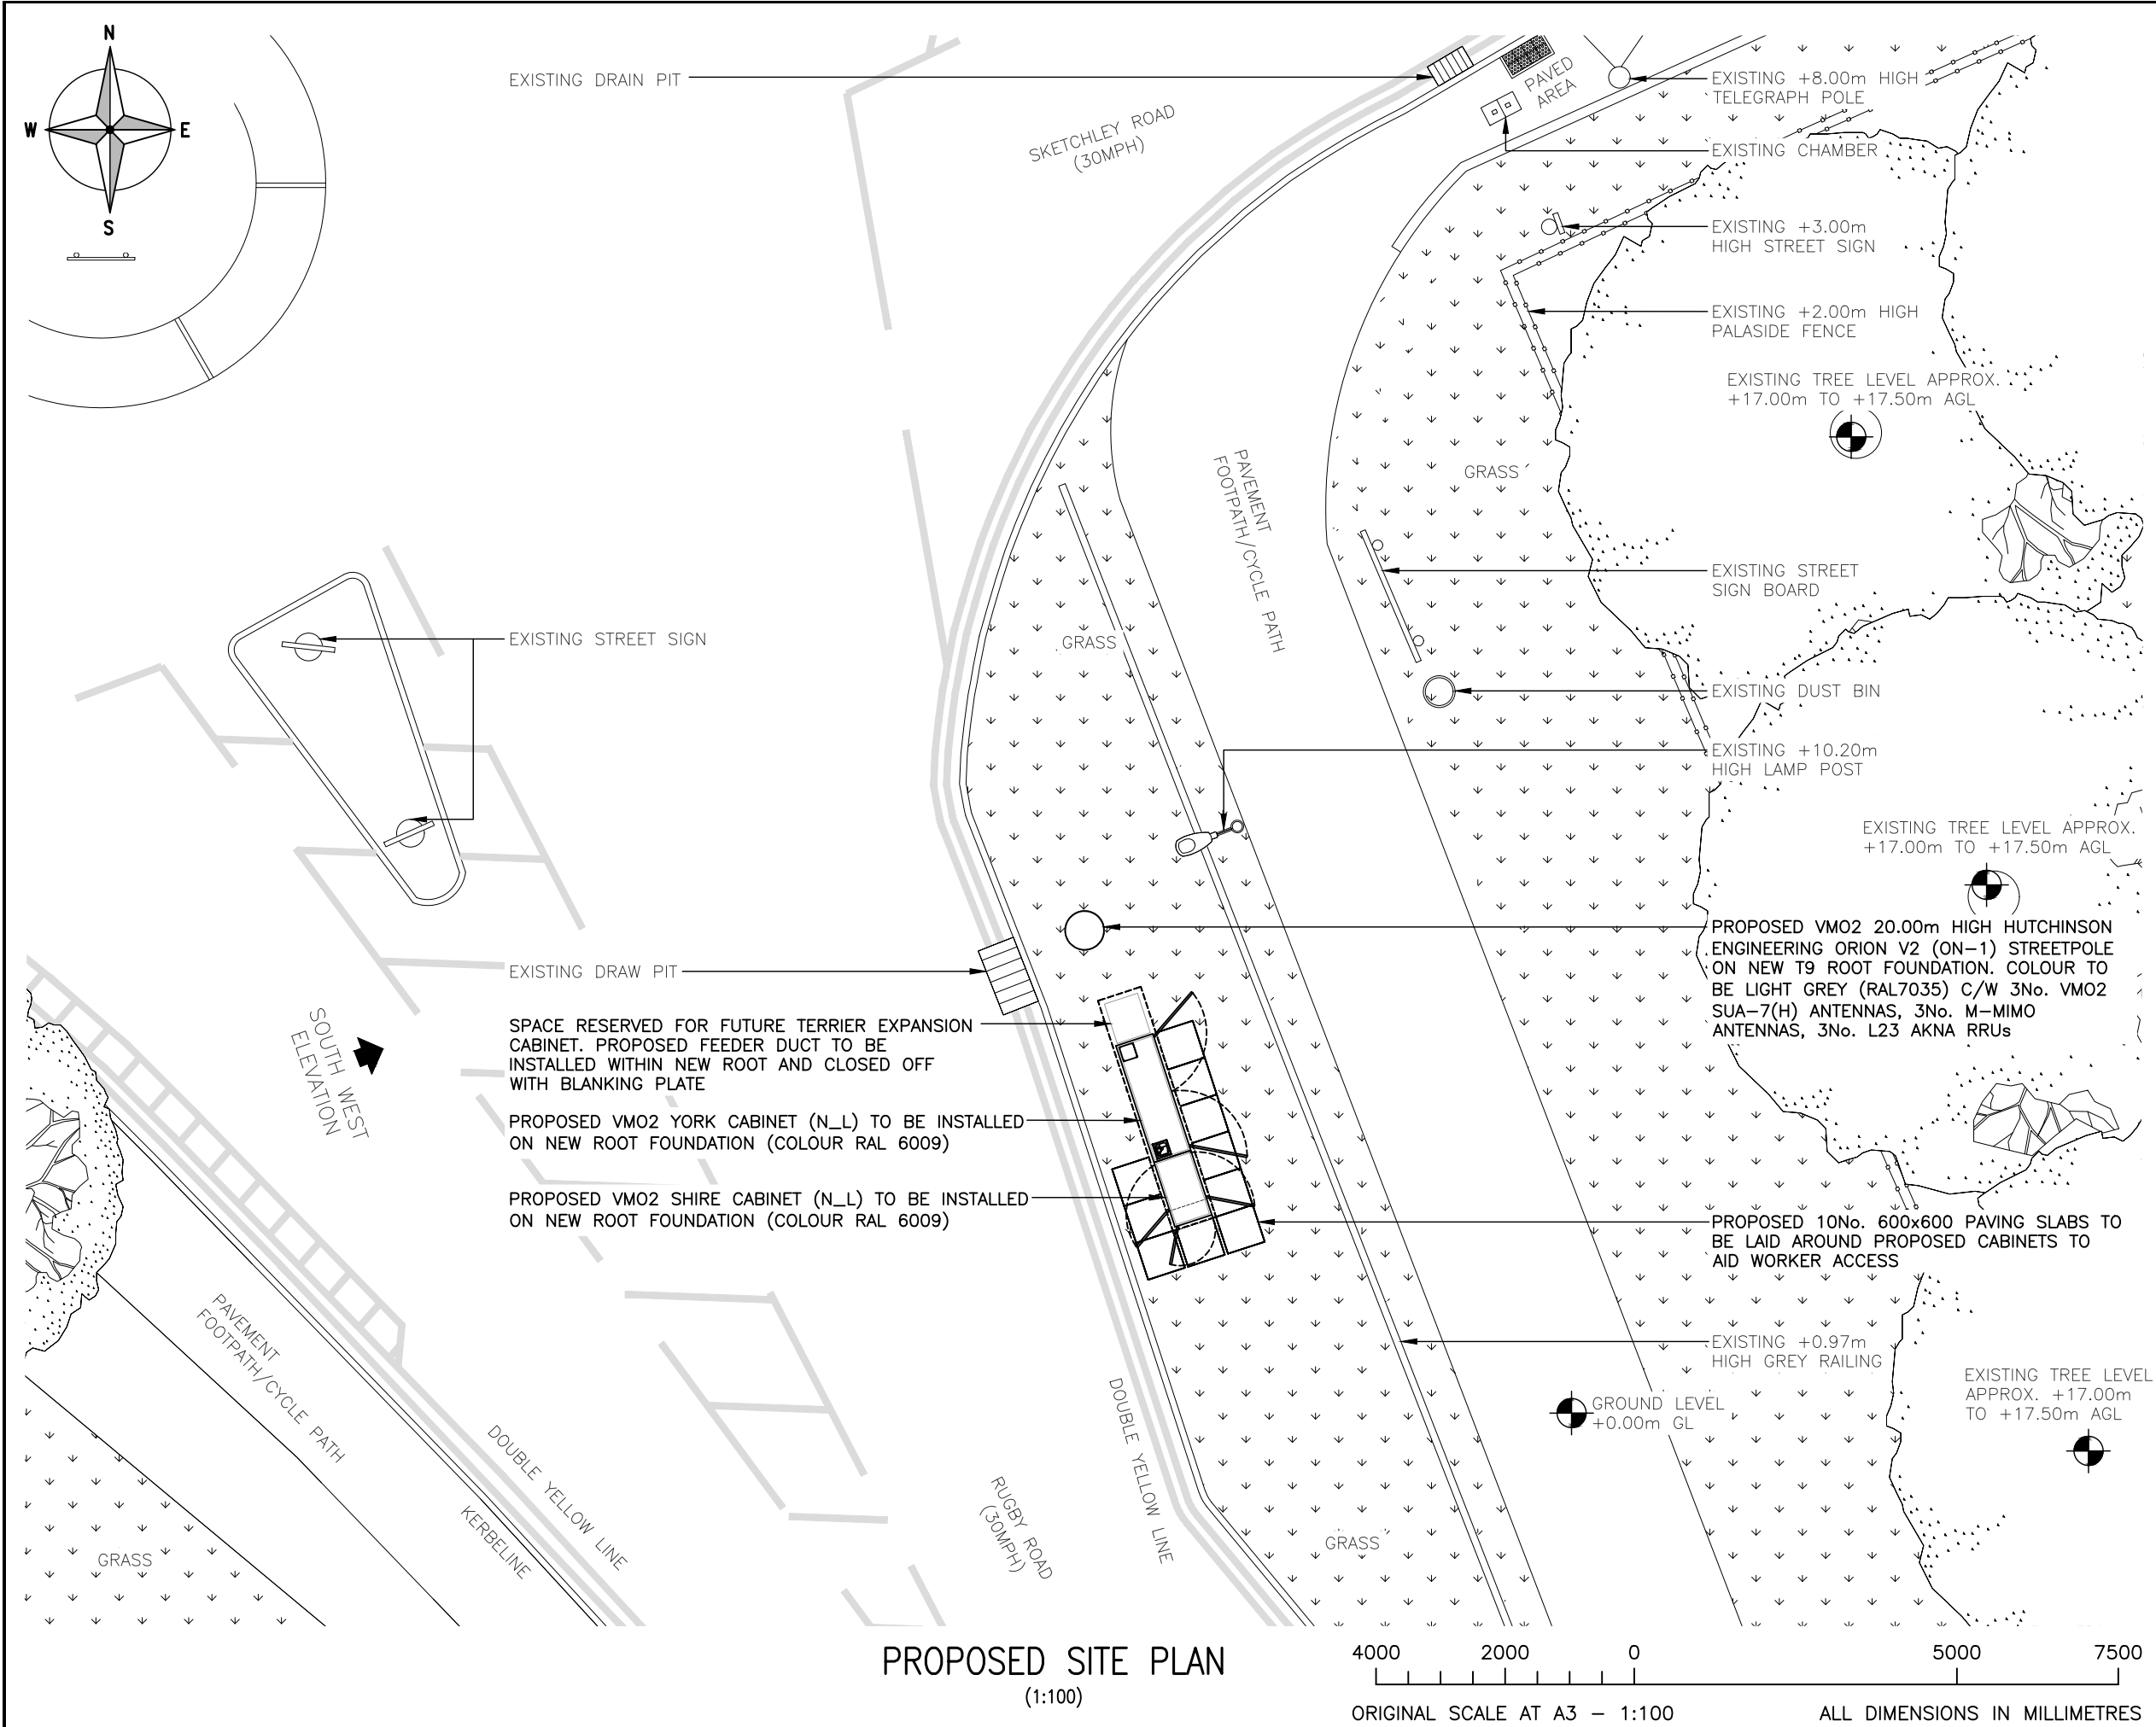

ALL DIMENSIONS ARE IN mm UNLESS NOTED OTHERWISE

N.G.R

E: 442948

N: 292175

NOTES:

A	Issued for Approval	BAD	IP	10.06.24
REV	MODIFICATION	BY	CH	DATE



WHP Telecoms Ltd

Faraday Court
401 Faraday Street
Birchwood Park
Warrington WA3 6GA
Tel: 01925 424100 Fax: 01925 424101
e-mail: info@whptelecoms.com



CORNERSTONE-SOUTH EAST

Cell Name		Opt.
SW RUGBY ROAD		-
Cell ID No		
CORNERSTONE	VMO2	VF
30866700	025039	N/A
Site Address / Contact Details		
RUGBY ROAD BURBAGE HINCKLEY, LEICESTERSHIRE LE10 2DY		
Drawing Title: PROPOSED SITE PLAN		
Purpose of issue: PLANNING		Dwg Rev:
Drawing Number: 201		A
Surveyed By: WHP		Original Sheet Size: A3
Drawn: BAD	Date: 10.06.24	Checked: IP
		Date: 10.06.24
		Pack Issue: A

These drawings comply with VMO2 Non-Standard ICNIRP guidelines
Designed in accordance with Cornerstone documents: SDN0007 & SDN0008

EMF ACTIVE CONCESSION	TBC	Non-Standard Reason TREE PRUNING
APPROVED DATE	TBC	

EXISTING TREE LEVEL APPROX.
+17.00m TO +17.50m AGL

EXISTING LAMP POST
+10.20m AGL

EXISTING TELEGRAPH POLE APPROX.
+8.00m TO +10.00m AGL

EXISTING +8.00m HIGH
TELEGRAPH POLE

EXISTING +3.00m HIGH
STREET SIGN

EXISTING STREET
SIGN BOARD

EXISTING DUST BIN

EXISTING +10.20m
HIGH LAMP POST

EXISTING +2.40m
HIGH BUSHES

EXISTING +2.00m HIGH
PALASIDE FENCE

EXISTING +0.97m
HIGH GREY RAILING

G.L.

EXISTING SOUTH WEST ELEVATION

(1:100)

4000 2000 0 5000 7500

ORIGINAL SCALE AT A3 - 1:100

ALL DIMENSIONS IN MILLIMETRES

ALL DIMENSIONS ARE IN mm UNLESS NOTED OTHERWISE

N.G.R E: 442948 N: 292175

NOTES:

A	Issued for Approval	BAD	IP	10.06.24
REV	MODIFICATION	BY	CH	DATE



WHP Telecoms Ltd
Faraday Court
401 Faraday Street
Birchwood Park
Warrington WA3 6GA
Tel: 01925 424100 Fax: 01925 424101
e-mail: info@whptelecoms.com



CORNERSTONE-SOUTH EAST


Cell Name	Opt.
SW RUGBY ROAD	-

Cell ID No		
CORNERSTONE	VMO2	VF
30866700	025039	N/A

Site Address / Contact Details

RUGBY ROAD
BURBAGE
HINCKLEY, LEICESTERSHIRE
LE10 2DY

Drawing Title: EXISTING SITE ELEVATION				
Purpose of issue: PLANNING				Dwg Rev:
Drawing Number: 300				A
Surveyed By: WHP		Original Sheet Size: A3		Pack Issue:
Drawn: BAD	Date: 10.06.24	Checked: IP	Date: 10.06.24	A

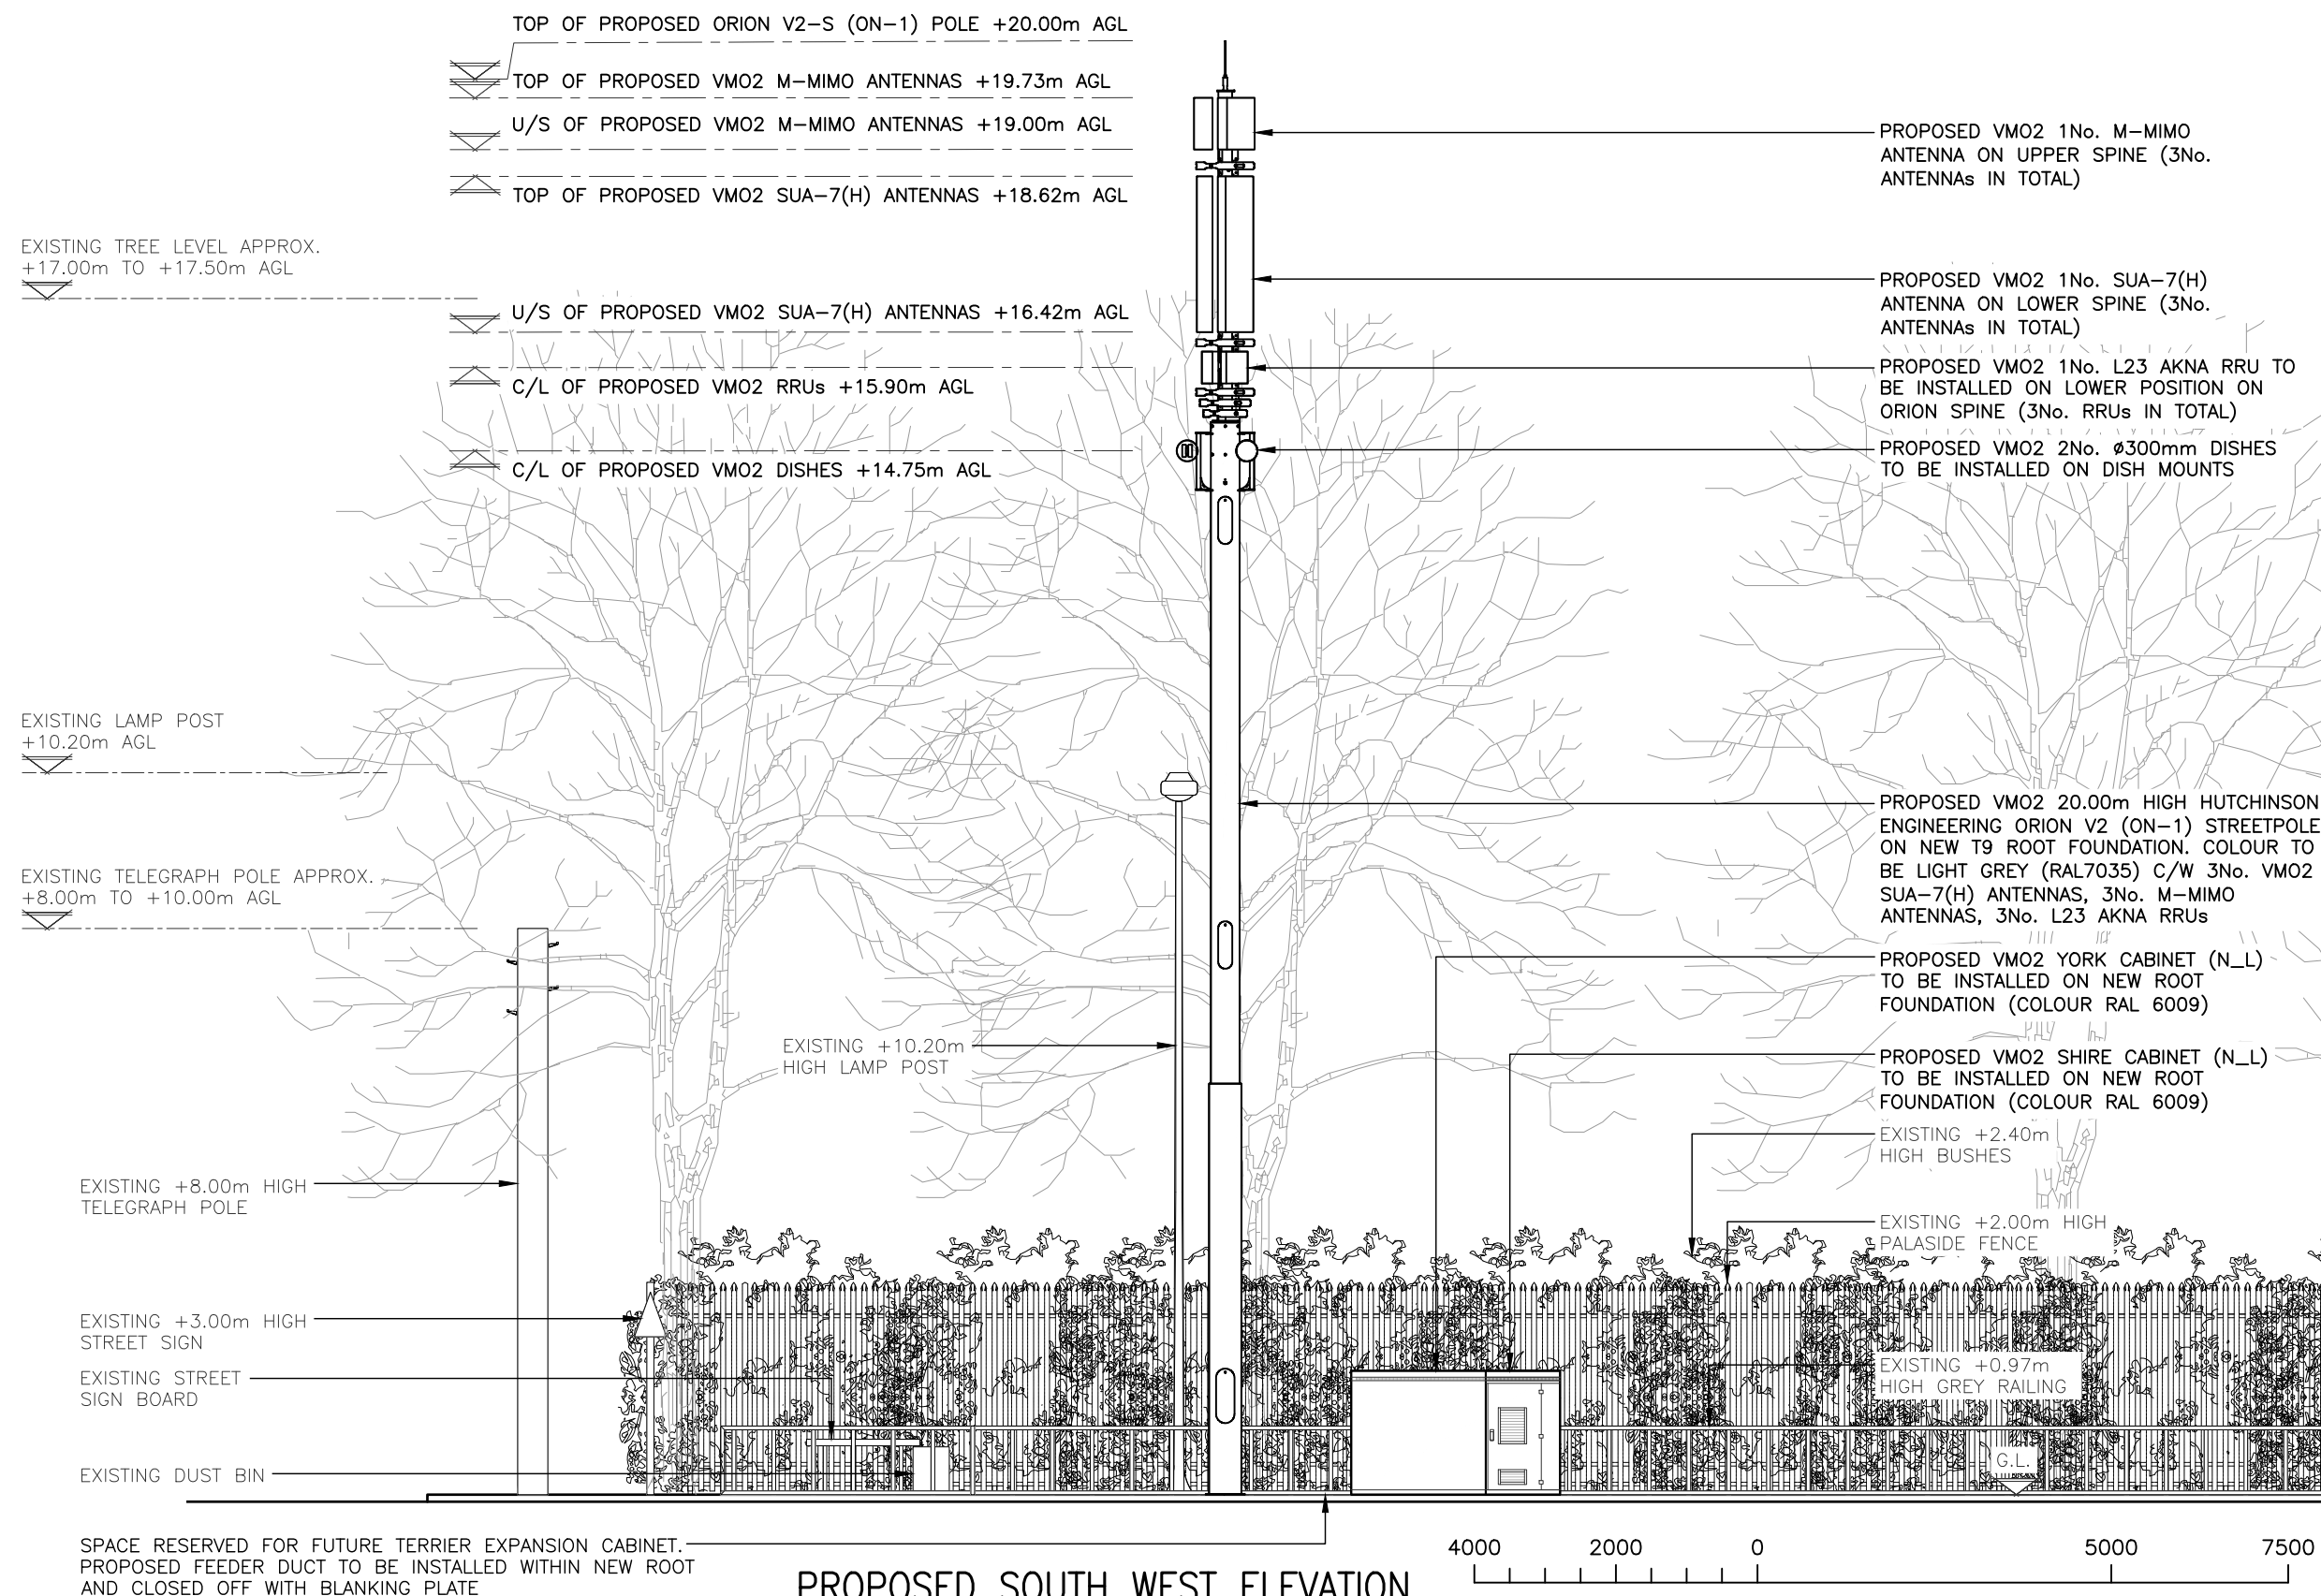


ALL DIMENSIONS ARE IN mm UNLESS NOTED OTHERWISE

N.G.R	E: 442948	N: 292175
-------	-----------	-----------

NOTES:

A	Issued for Approval	BAD	IP	10.06.24
REV	MODIFICATION	BY	CH	DATE

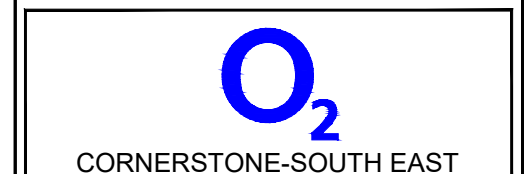

Cell Name		Opt.
SW RUGBY ROAD		-
Cell ID No		
CORNERSTONE	VMO2	VF
30866700	025039	N/A

Site Address / Contact Details

RUGBY ROAD
BURBAGE
HINCKLEY, LEICESTERSHIRE
LE10 2DY

Drawing Title:

PROPOSED SITE ELEVATION

Purpose of issue:	
-------------------	--

PLANNING

Drawing Number:

301

Surveyed By:	
--------------	--

	0
--	---

Sheet Size:

	Pack
--	------

Drawn:

Date:

Checked:	
----------	--

Date:

Issue:

These drawings comply with VMO2 Non-Standard ICNIRP guidelines
Designed in accordance with Cornerstone documents: SDN0007 & SDN0008

EMF ACTIVE CONCESSION

TBC

Non-Standard Reason	Tree Pruning

APPROVED DATE

	TBC
--	-----