



 

The Builder is to check and verify all buildings and site dimensions, levels and sewer invert levels prior to commencement of work.
Do not scale off this drawing, work to figured dimensions only.
This drawing must be read and checked with all structural and relevant specialist drawings.
The Builder is to comply in all respects with the current Building Regulations and latest Codes of Practice.
Copyright of this drawing and of work executed from it remain the property of Ian Ritchie

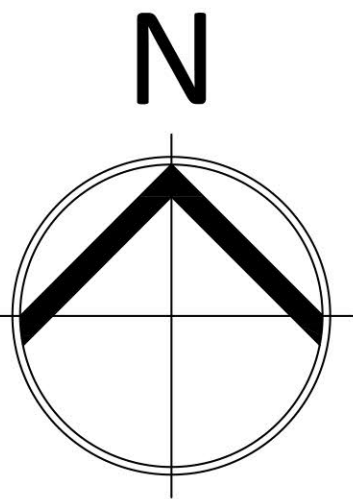


Revisions		
No.	Description	Date

Houghton House, Sheepy Road
Sibson
New Residential Development

Proposed Site Plan & Site Section

Proposed Site Plan
Scale 1:200

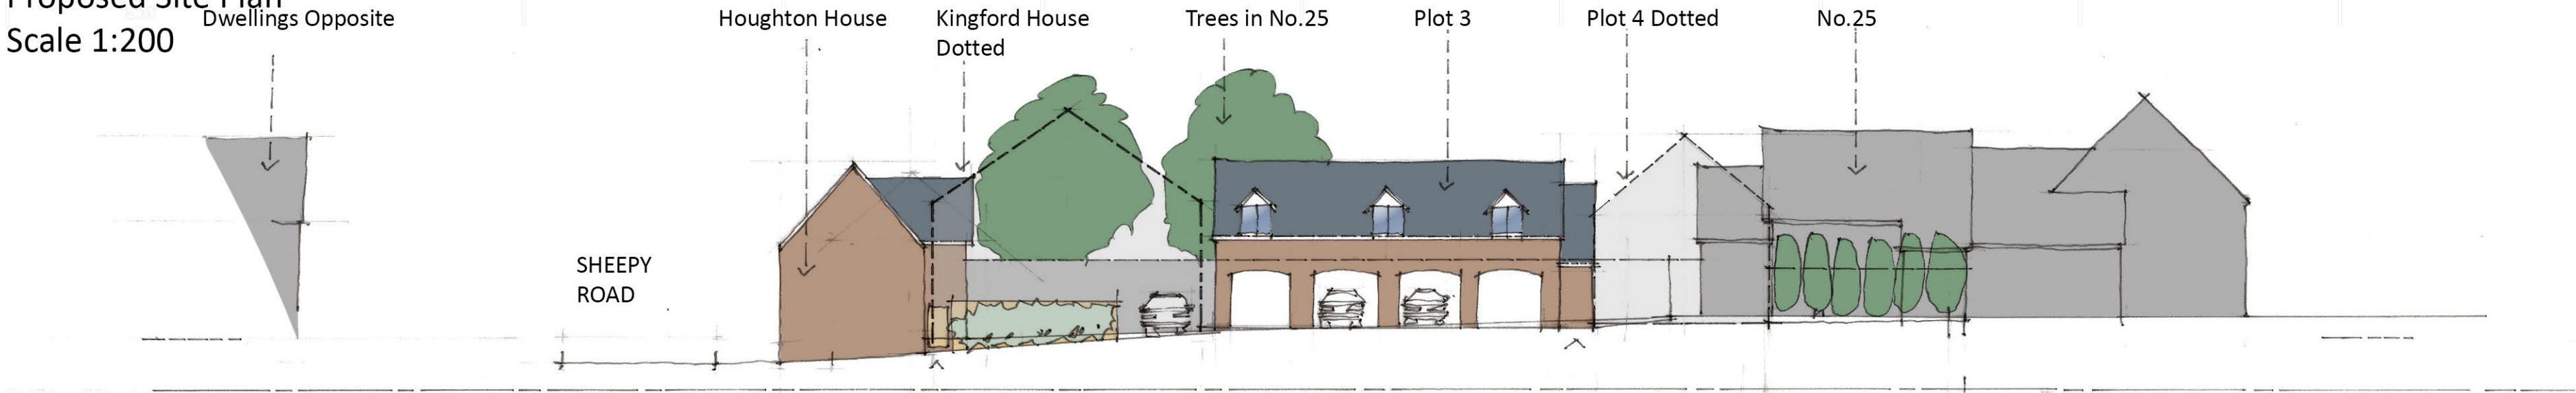

Proposed Site Section A-A
Scale 1:200

Scale	Date	Drawn	Job	Drawing
1:200	Apr 2025	IDR / MH	1001	150C