



Elevation 1



Elevation 2



Elevation 3




Elevation 4



Elevation 5



Elevation 6

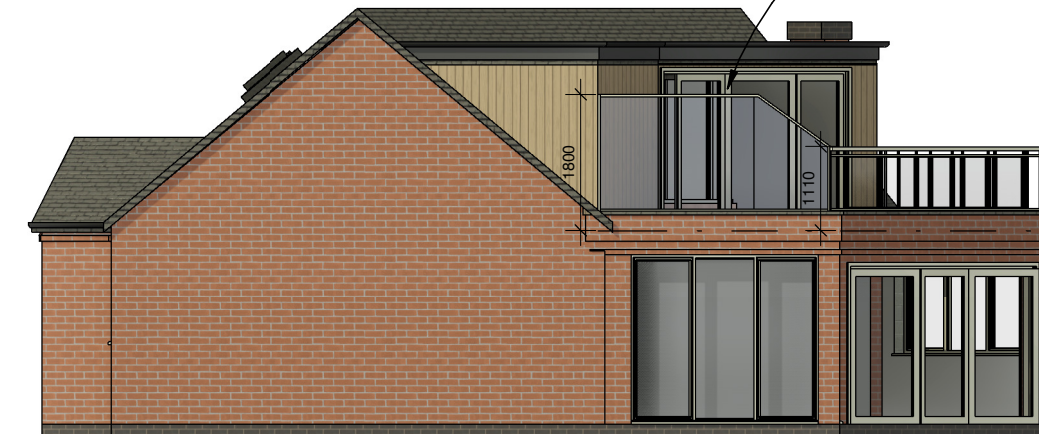


Elevation 7




First Floor Level


Ground Floor Level

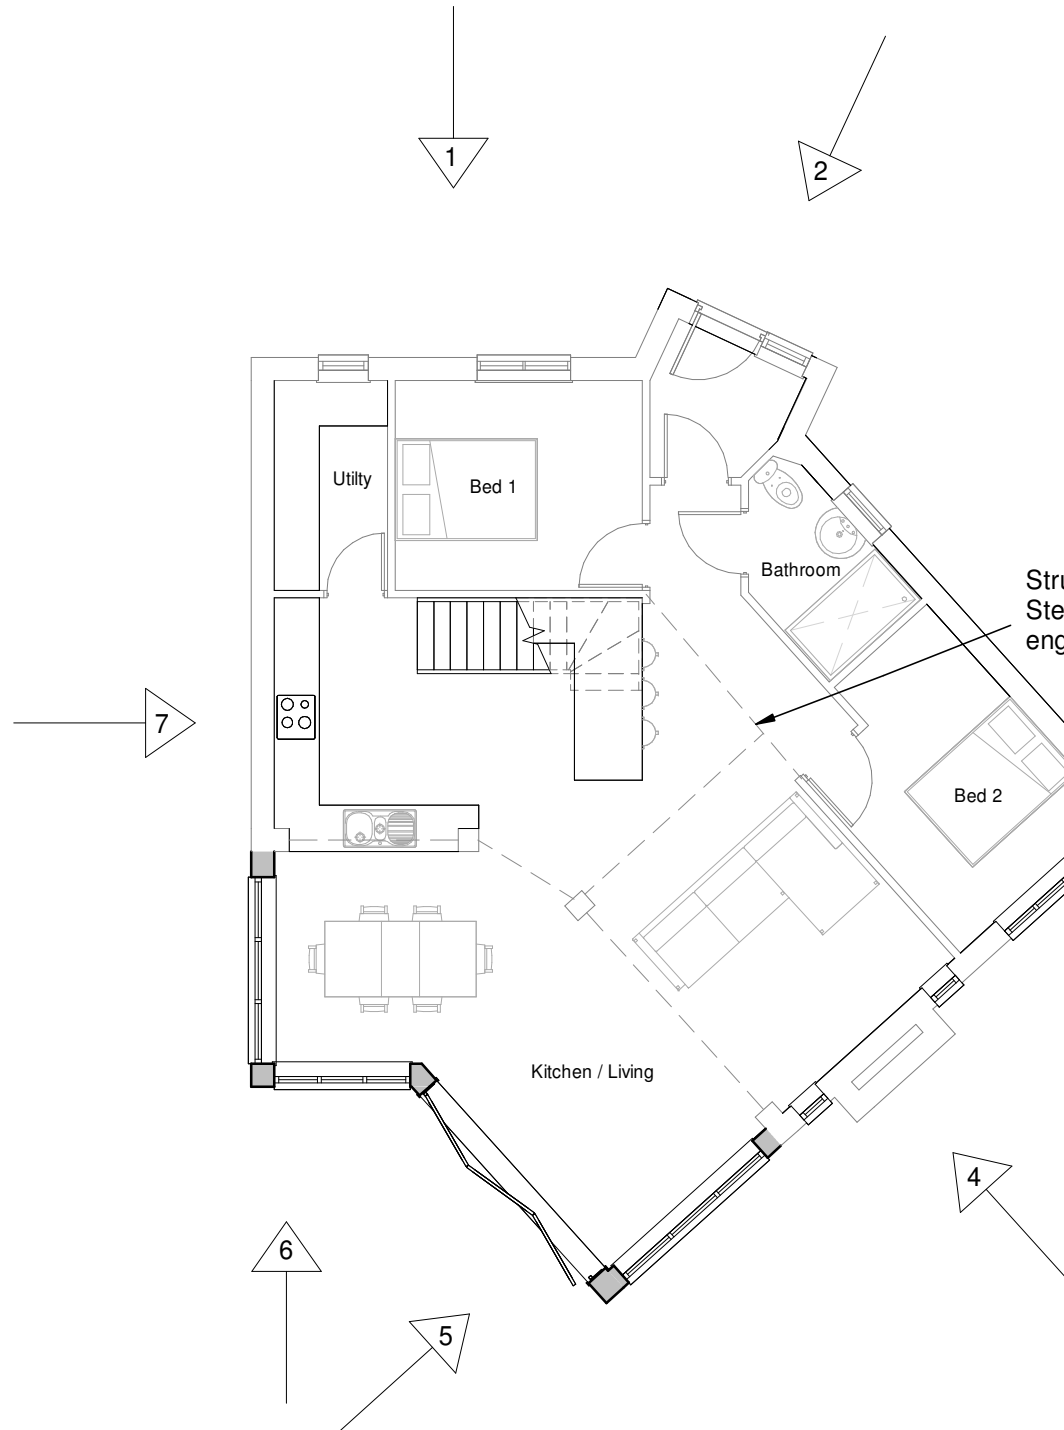


Ground Floor Plan

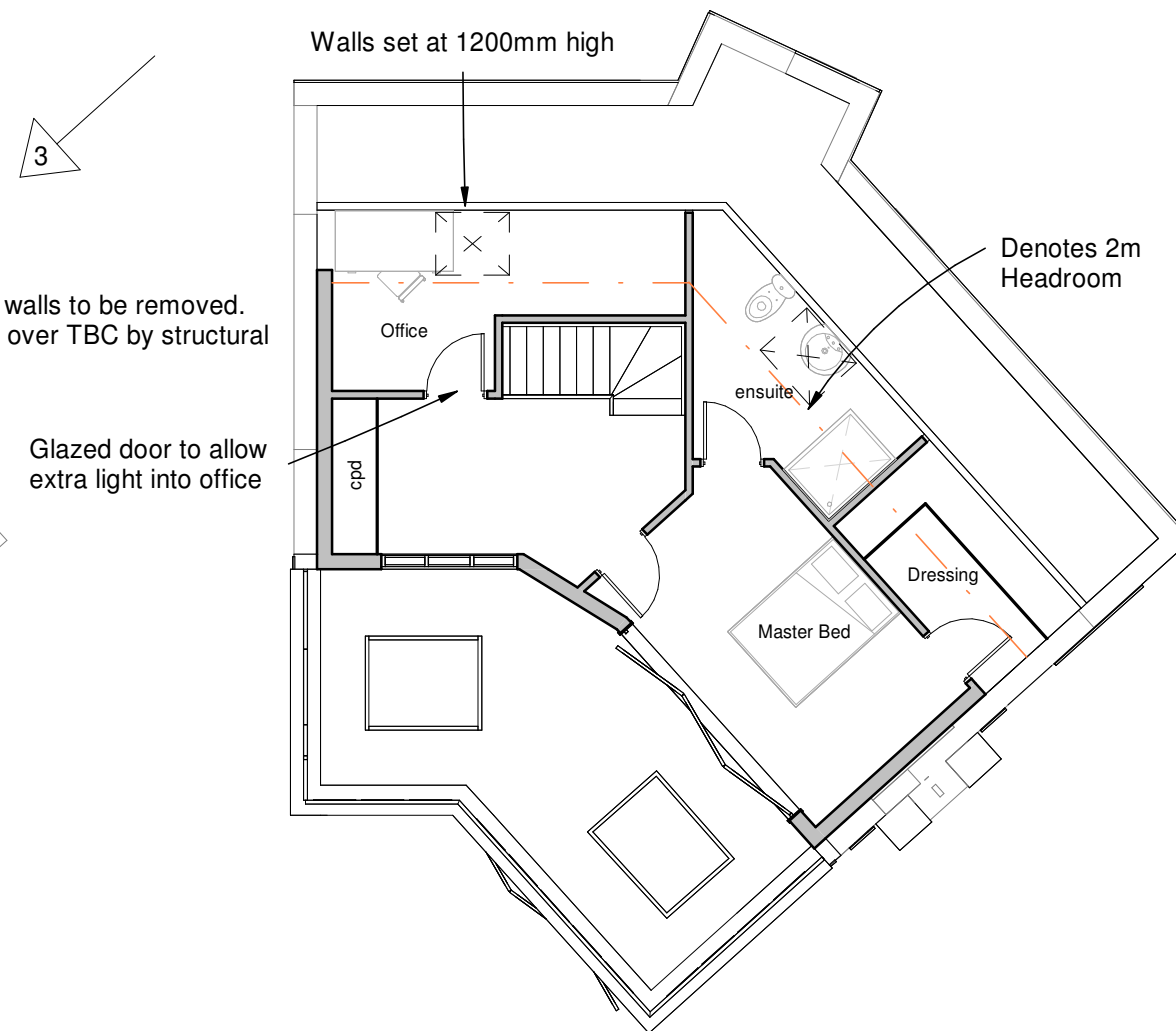

First Floor Plan

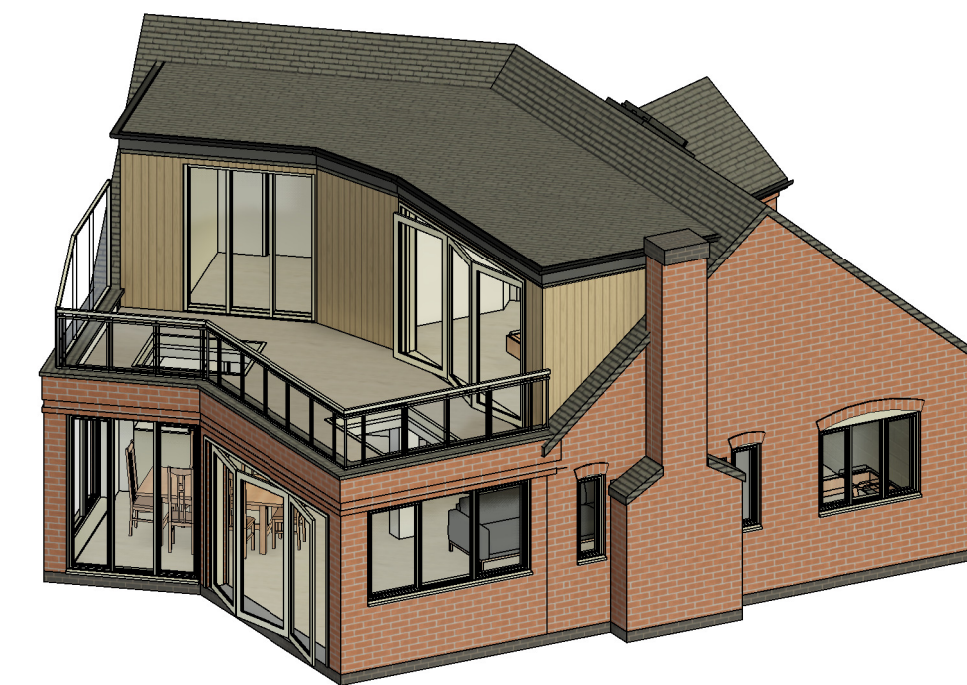

3D View

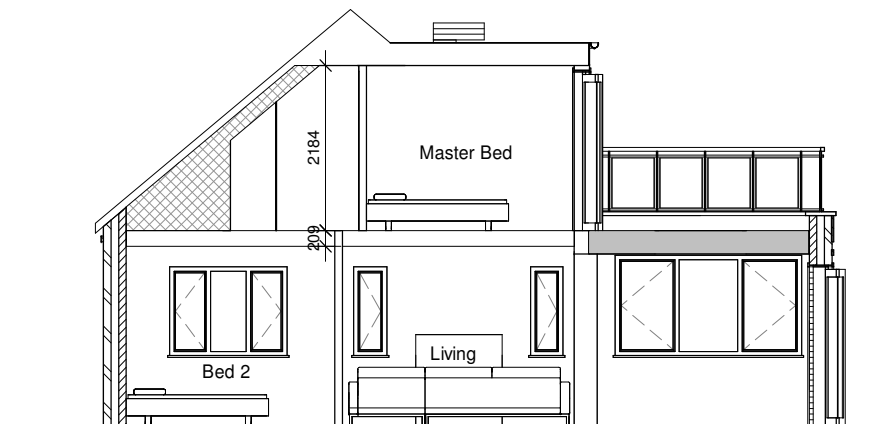

Section

hayward
ARCHITECTS LTD

19 Station Road
Hinckley
Leicestershire
LE10 1AW

Tel: 01455 635 665
Fax: 01455 618 971

www.hayward-architects.co.uk

Client Wyatt		
Project Title 45 Main Street Barton In the Beans		
Drawing Title Scheme 3		
Scale 1:100	Date March 2024	Sheet A2
Author MO	Checked by ZLM	
Job No. 24 20	Drawing No. 04 C	
Status Planning		

THE COPYRIGHT OF THIS DRAWING IS VESTED IN HAYWARD ARCHITECTS LTD.
REPRODUCTION IN ANY FORM, EITHER IN WHOLE OR IN PART IS FORBIDDEN WITHOUT
THE PRIOR WRITTEN PERMISSION OF THE COPYRIGHT HOLDER. DO NOT SCALE FROM
DRAWING AND ONLY FIGURED DIMENSIONS ARE TO BE USED