



DO NOT SCALE

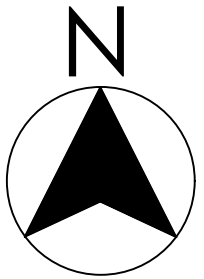

No		Note
1.		All dimensions in mm unless indicated.
Key		
		Foul Drain

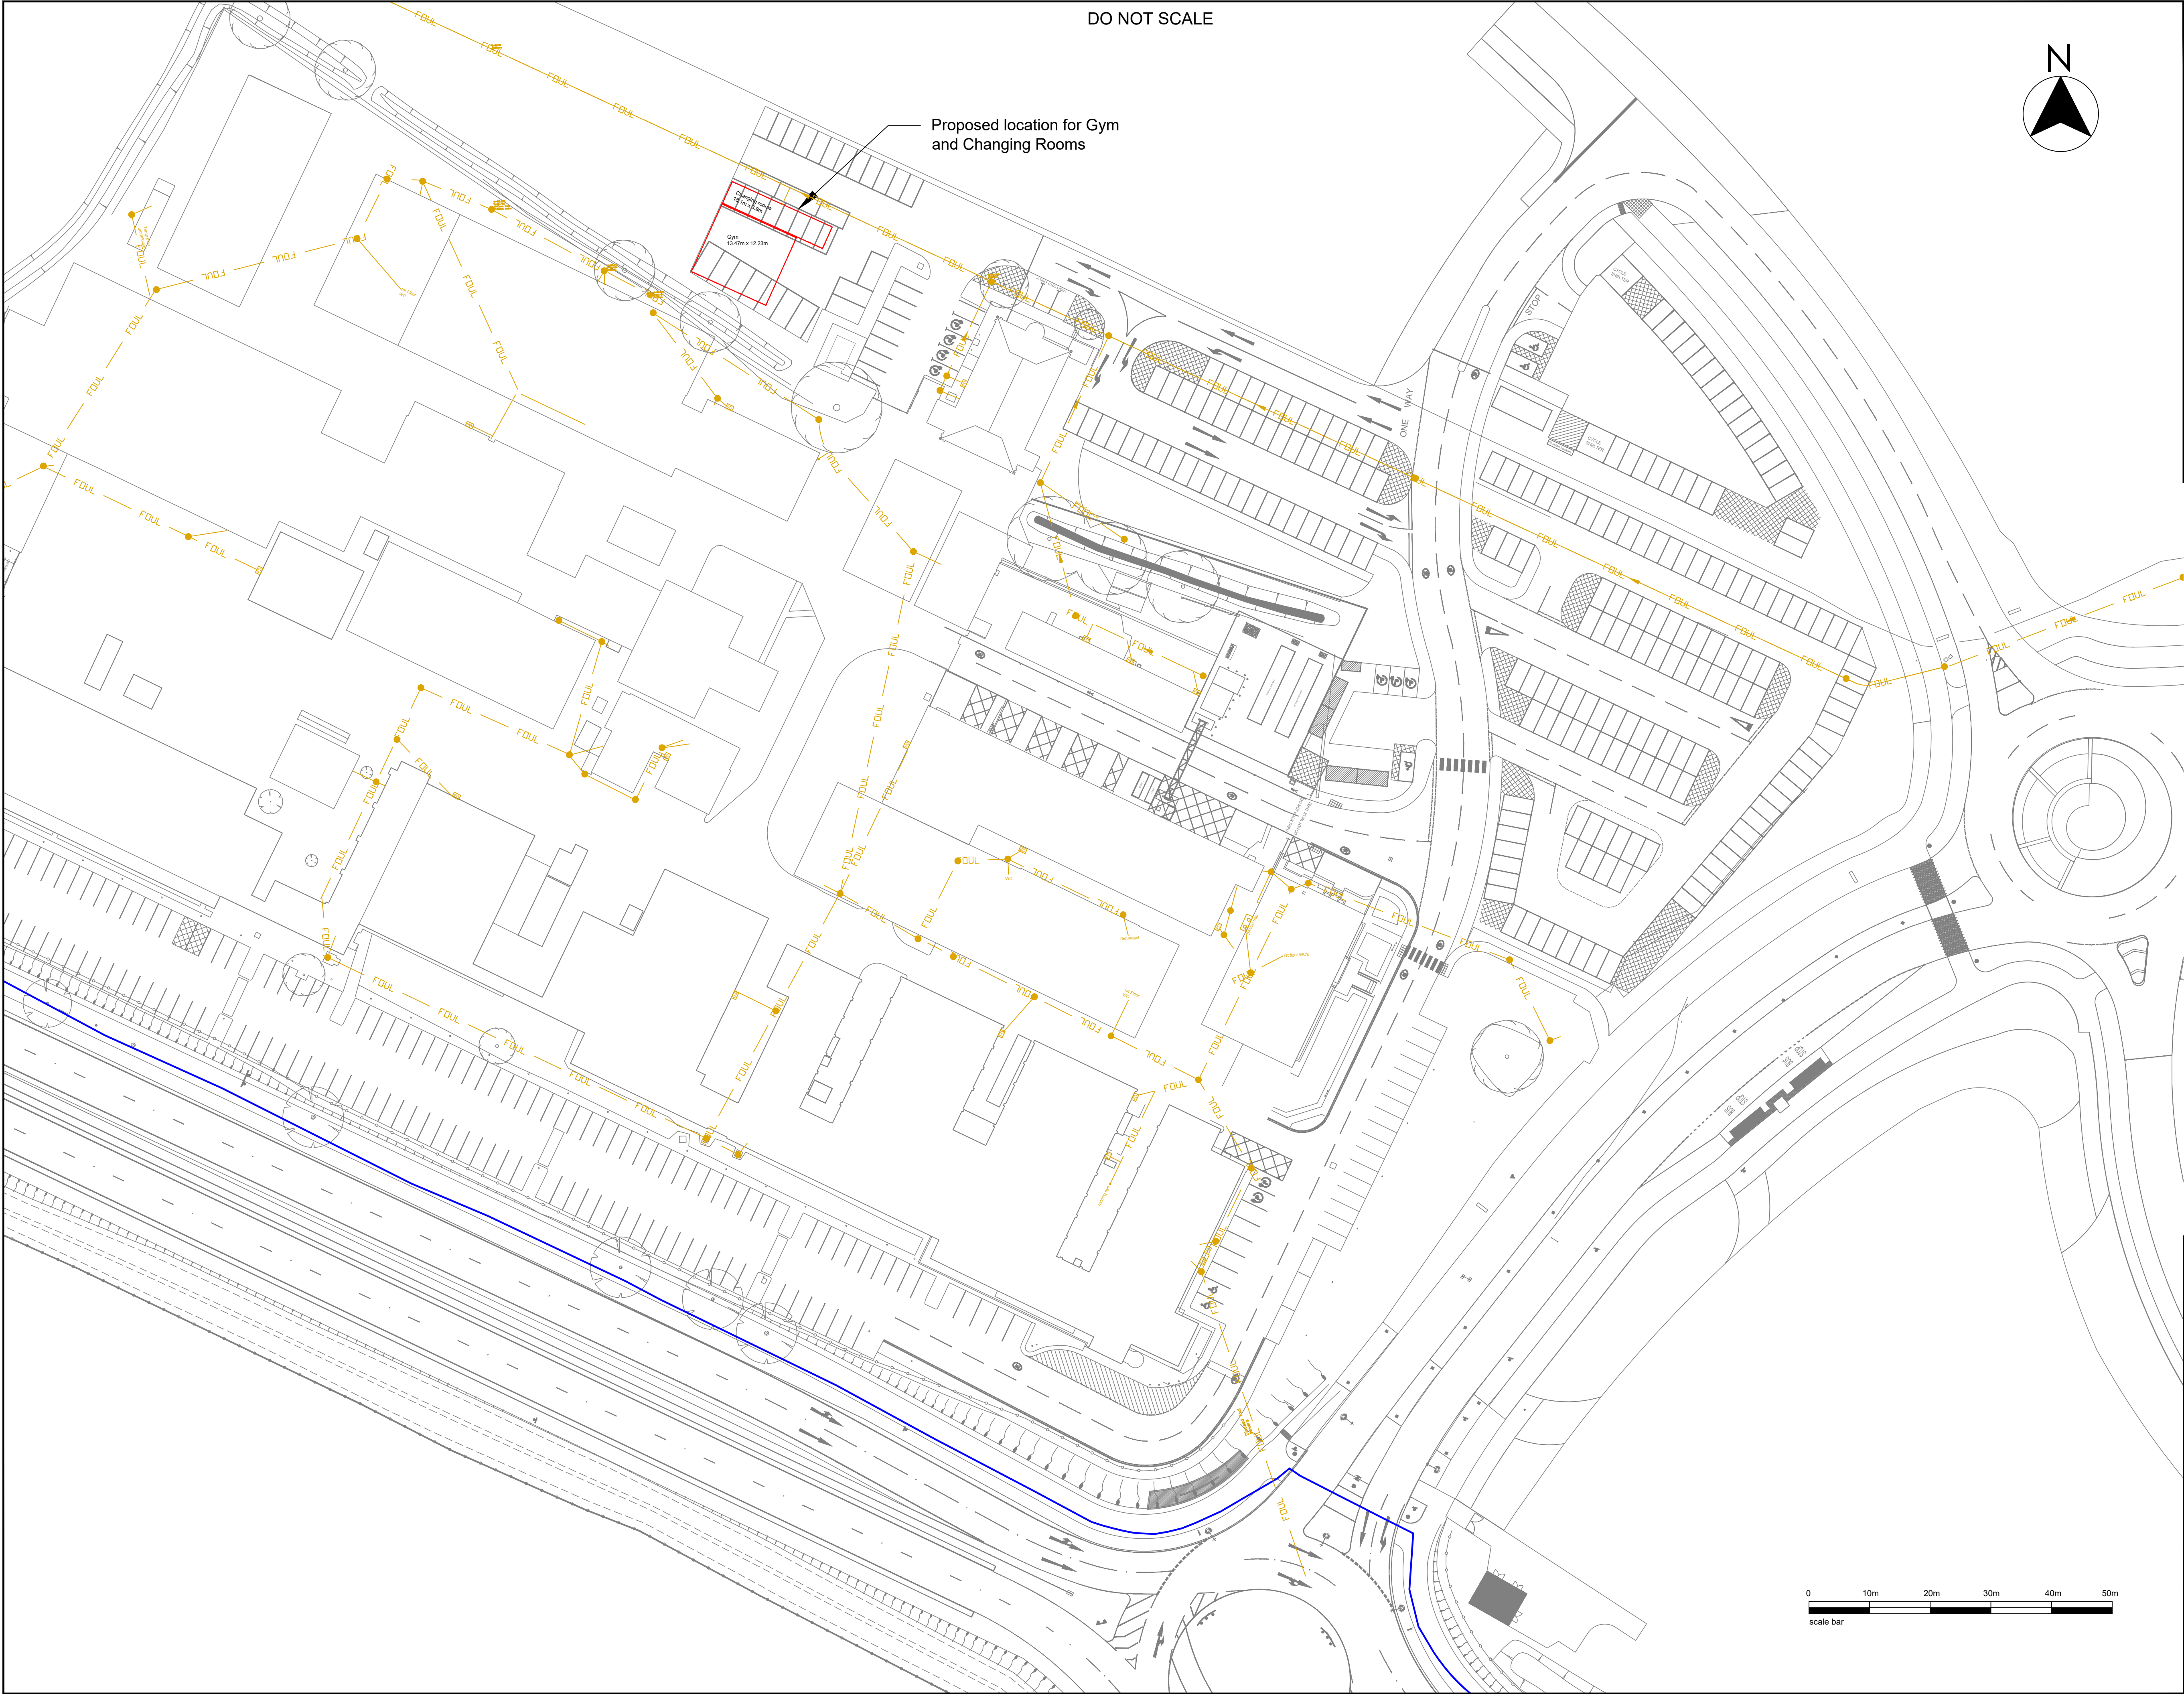

Rev	By	Date	Description	Chk'd
 Walling Street Nuneaton Warwickshire CV10 0TU England TEL +44 (0)24 7635 5000 FAX +44 (0)24 7635 8000 ESTATES MANAGEMENT © Copyright HORIBA-MIRA Ltd 2015				
Project: HORIBA-MIRA GYM & CHANGING ROOM				
Drawing Title: SITE PLAN				
A1				
Drawn	Chk'd	Appd	Status	Date
KC			Information	May 2023
Project No: 480-23-04			Scale @ A1 1:500	
Drawing No: LS/008/167				Rev

