

Mr & Mrs Kendrick
62 Princess Road
Hinckley
LE10 1EB

Two Storey Side Extension to Create
open plan Living Area and Master Bedroom


Proposed Elevations

1 : 50

2026-01-02




Proposed Rear Elevation
Scale 1:50

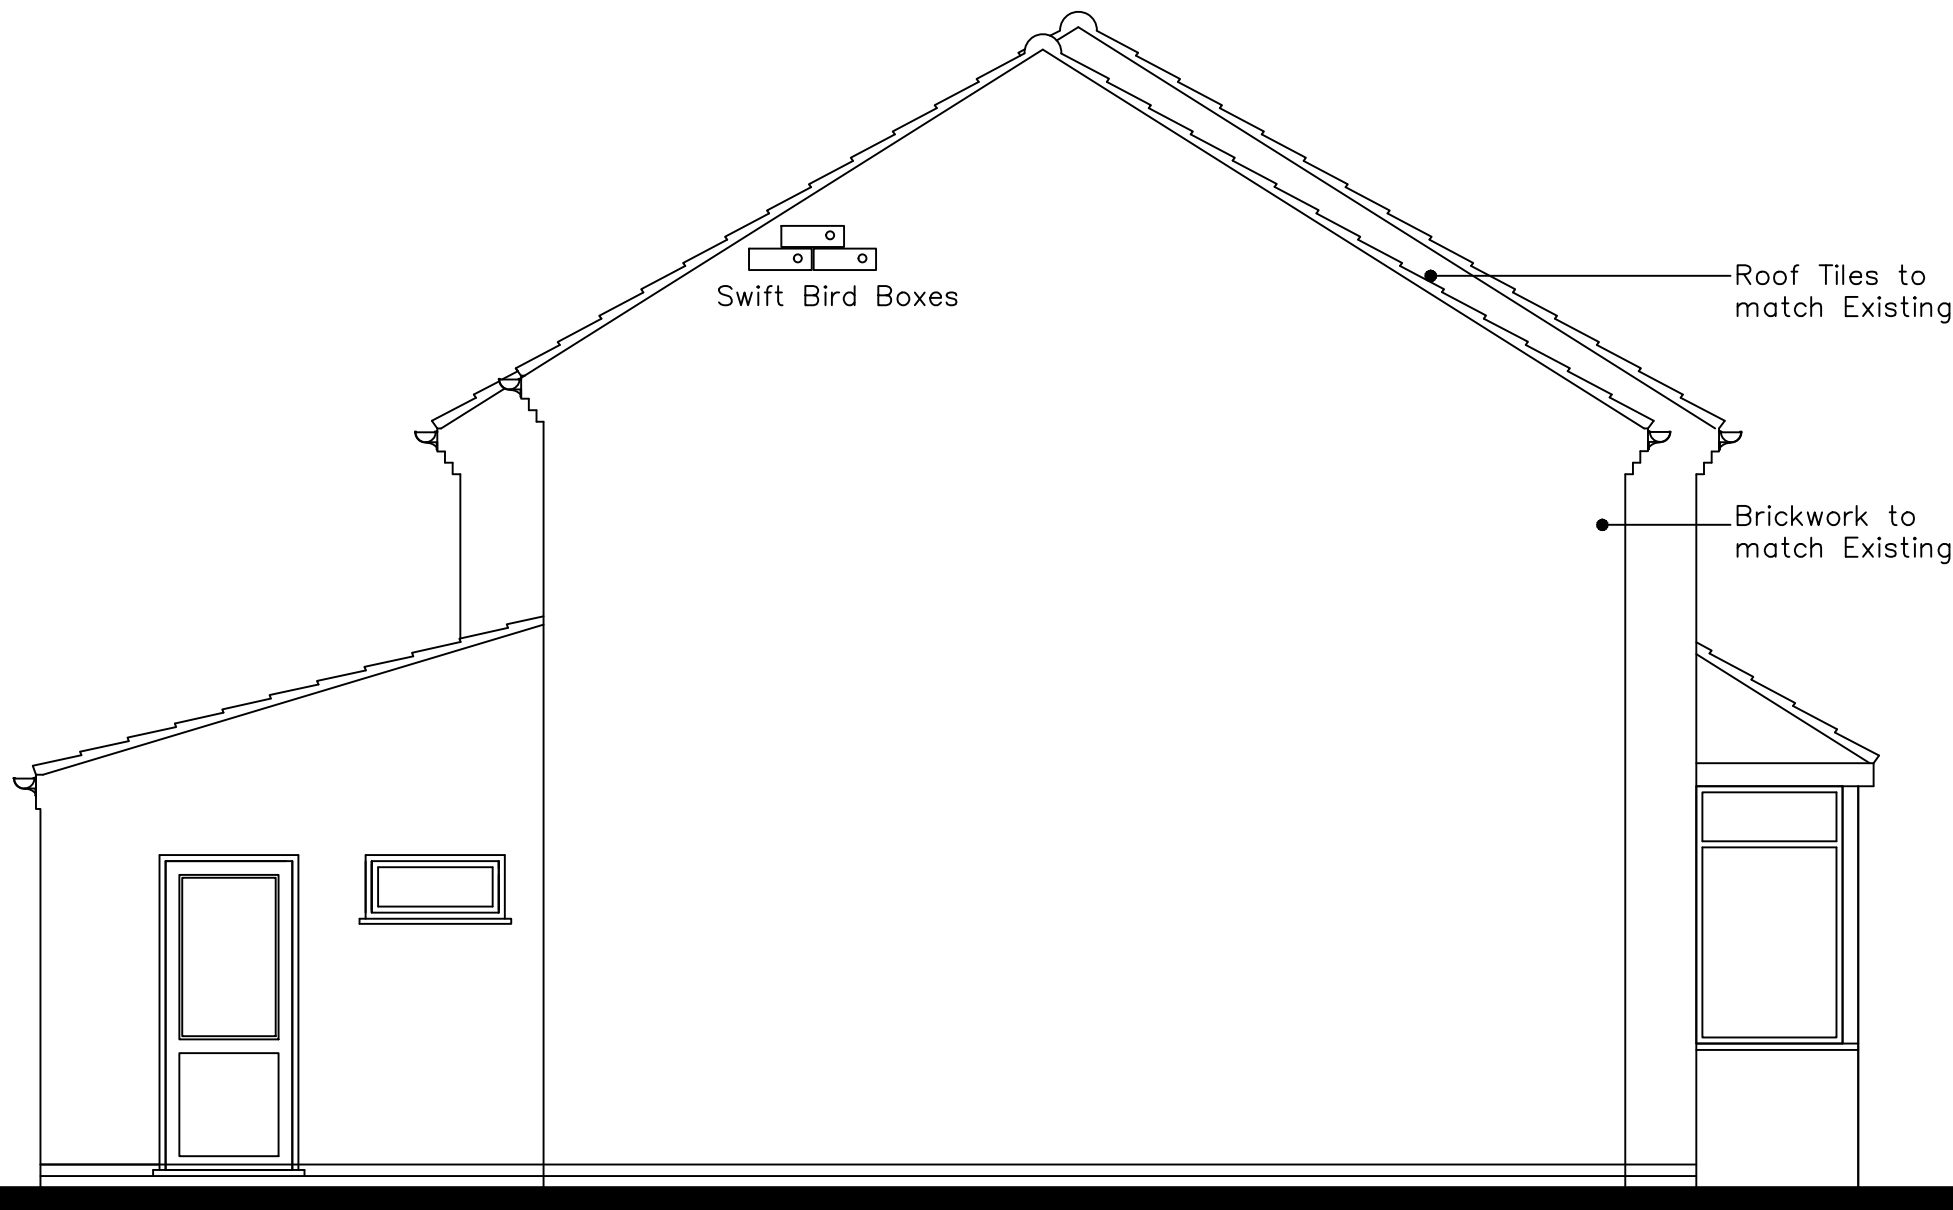

Proposed Gable Elevation
Scale 1:50



Proposed Front Elevation
Scale 1:50

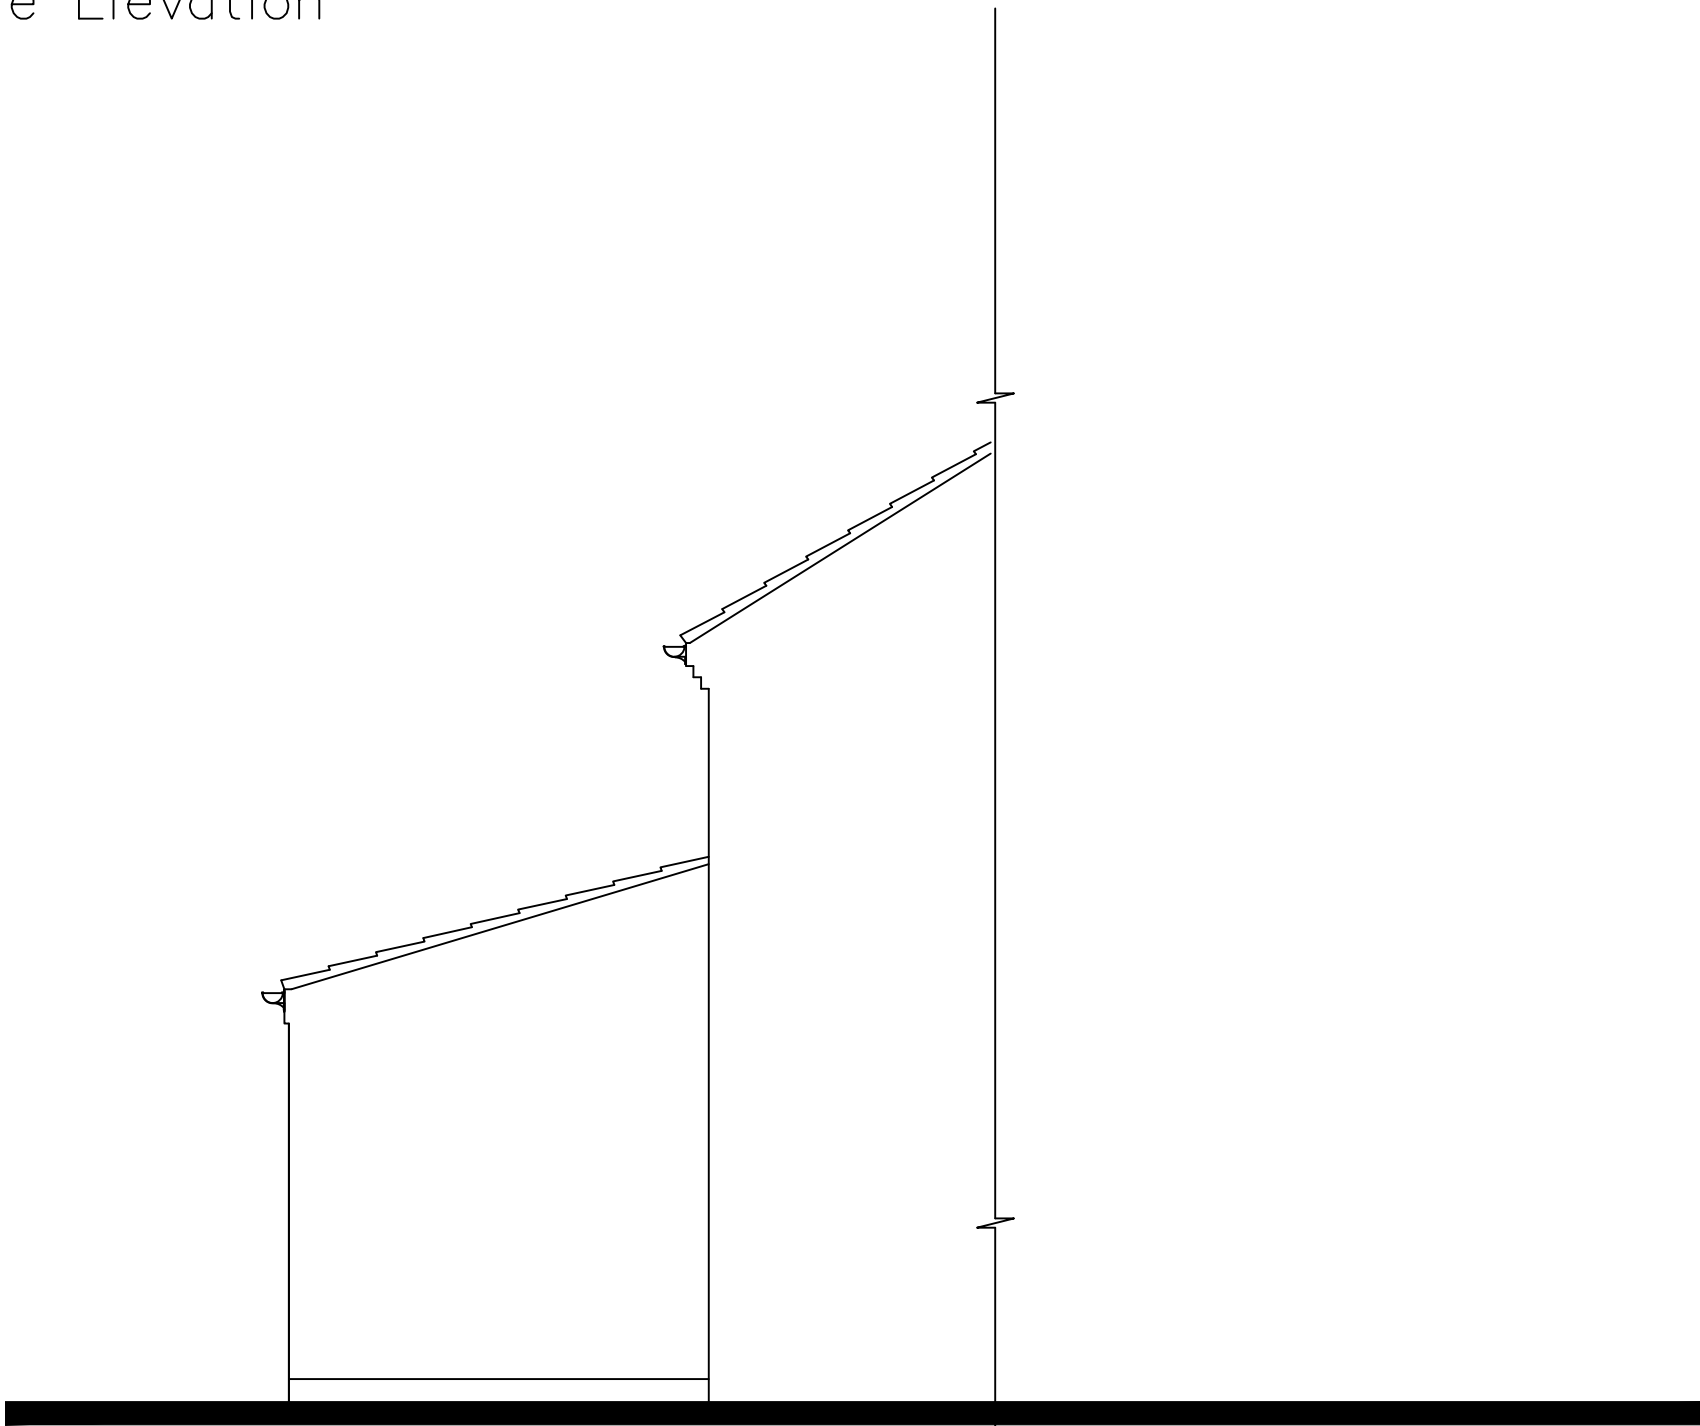

Proposed Gable Elevation
Scale 1:50

