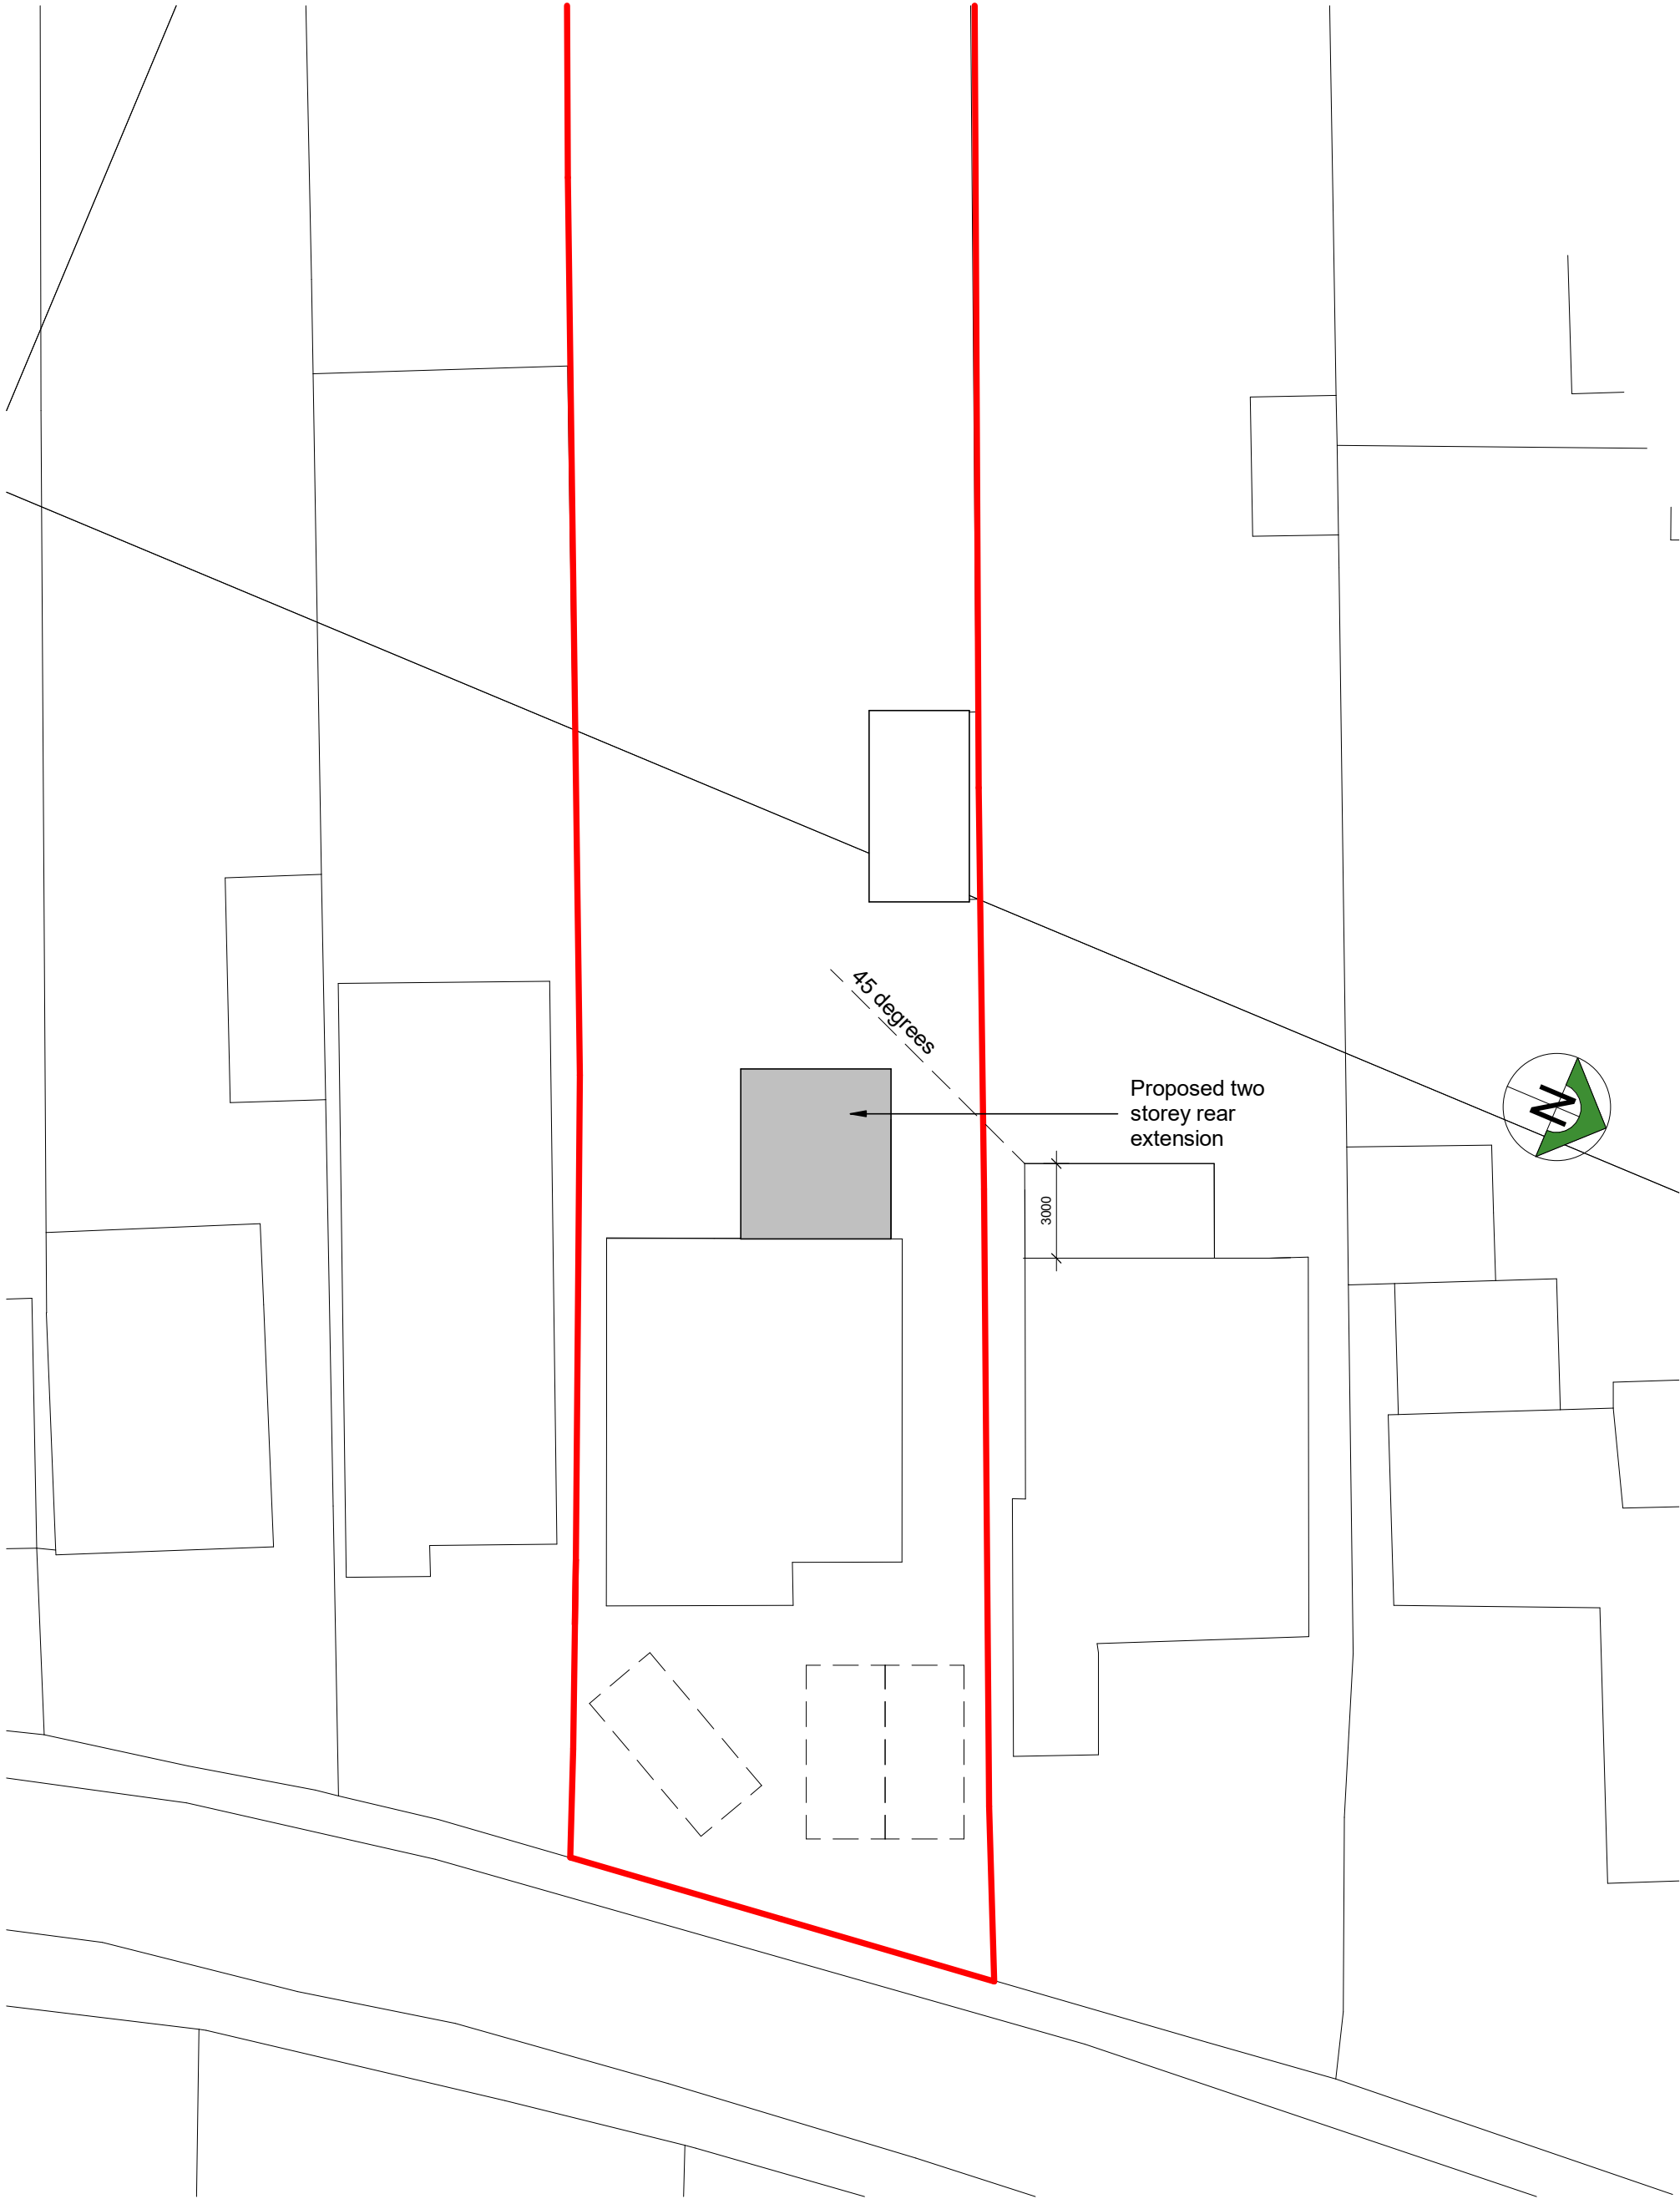


Client			
Mr & Mrs Jordan			
Project The Briary Bullfurlong Lane Burbage	Scale 1:100	Sheet A3	Job No. 25 / 51
	Date June 2025		
Drawing Proposed Site Plan	Author MO	Checked by ZM	Drawing No. 05e
THE COPYRIGHT OF THIS DRAWING IS VESTED IN HAYWARD ARCHITECTS LTD. REPRODUCTION IN ANY FORM, EITHER IN WHOLE OR IN PART IS FORBIDDEN WITHOUT THE PRIOR WRITTEN PERMISSION OF THE COPYRIGHT HOLDER. DO NOT SCALE FROM DRAWING AND ONLY FIGURED DIMENSIONS ARE TO BE USED			

HAYWARD
architects

19 Station Road
Hinckley
Leicestershire
LE10 1AW

Tel: 01455 635 665
www.haywardarchitects.co.uk