



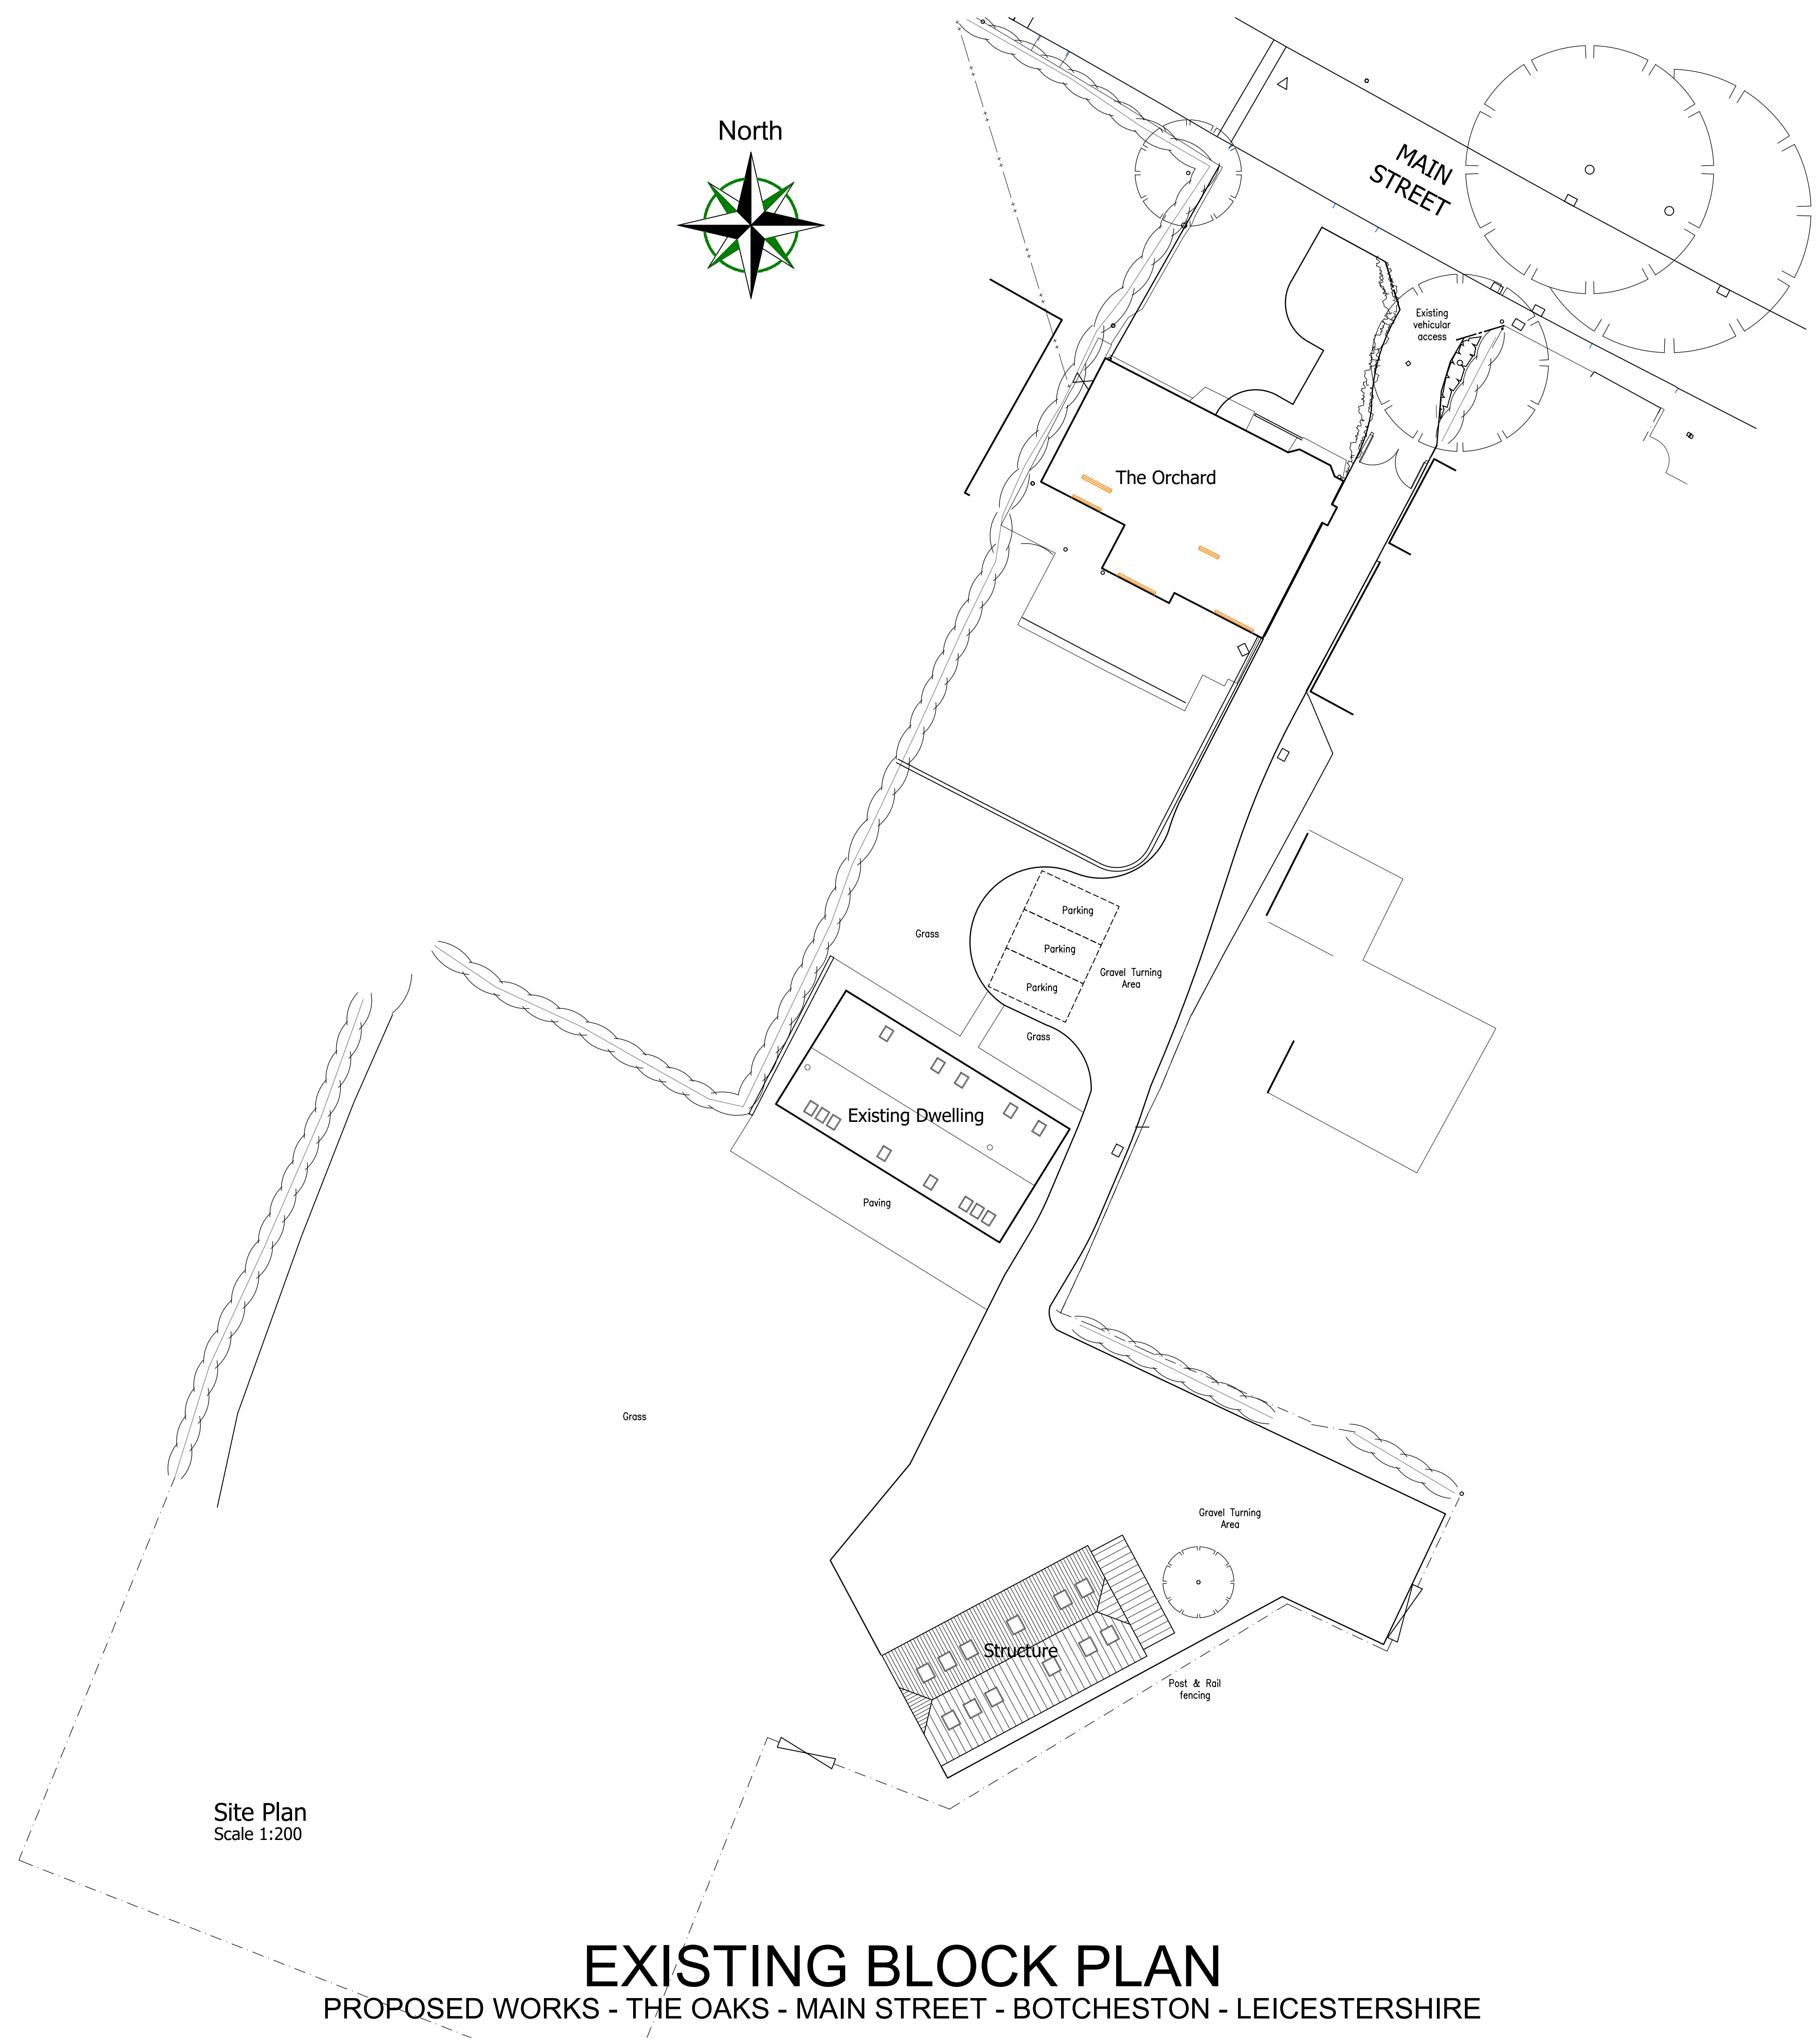

Site Plan
Scale 1:200

EXISTING BLOCK PLAN

PROPOSED WORKS - THE OAKS - MAIN STREET - BOTCHESTON - LEICESTERSHIRE

 

THIS DRAWING IS TO BE READ IN CONJUNCTION WITH:-

PLANNING DRAWING - 14.110.SK02, 03, 04

Revisions :

Figured dimensions must be taken in preference to scaled dimensions and any discrepancies are to be referred to RODESIGN DEVELOPMENTS LTD.
Contractors, subcontractors, specialist, service providers, suppliers, purchasers & their representatives must verify all details, dimensions & levels on site before commencing any work, purchase, sale or making any workshop drawings.
RODESIGN DEVELOPMENTS LTD takes no responsibility for errors and information errors, including third party information used and / or any form of Plagiarism.
All drawings are copyright of RODESIGN DEVELOPMENTS LTD.



The Glasshouse, 9 Hallam Close, Littlethorpe, Leics. LE19 2LA
Tel: 0116 2165175 Email: r3@r3ddl.com Web: www.r3ddl.com
Company Reg. No. 7657636

Project Details	
Proposed Works	
The Oaks	
Main St, Botcheston	
Leicestershire	
Drawing Title	
Planning Drawing - Sheet 1 of 4	
Existing Block Plan	
Client Details	
Mr & Mrs R. Beaumont	
Drawing No.	
14.110.SK01	
Date	Scale (A1 Size)
August 2023	1:200
Drawn by	Checked by
SR	R3D