




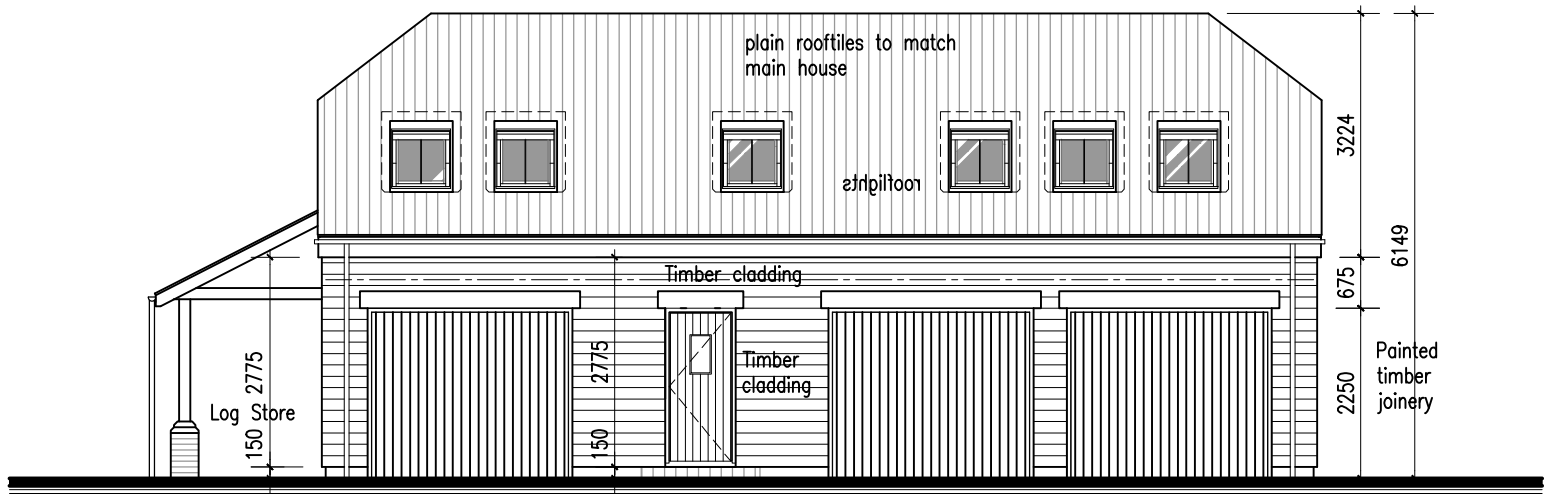


Front Elevation
Scale 1:100

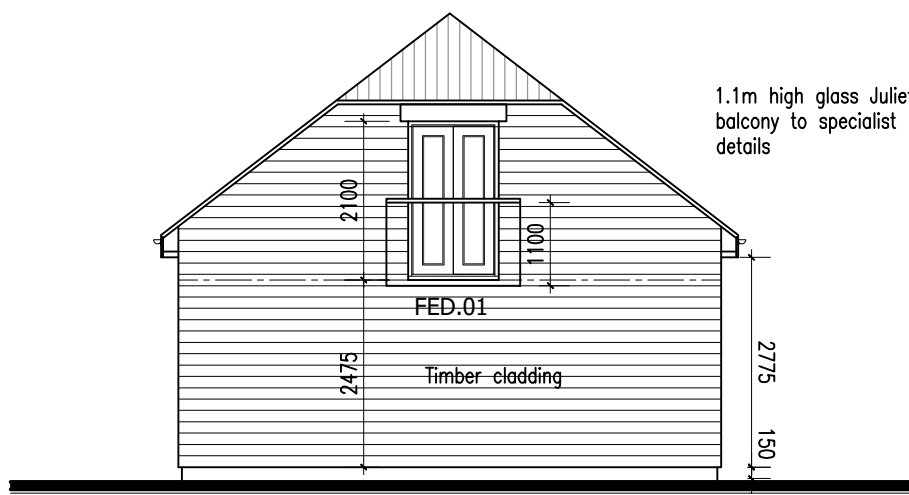


Side Elevation
Scale 1:100

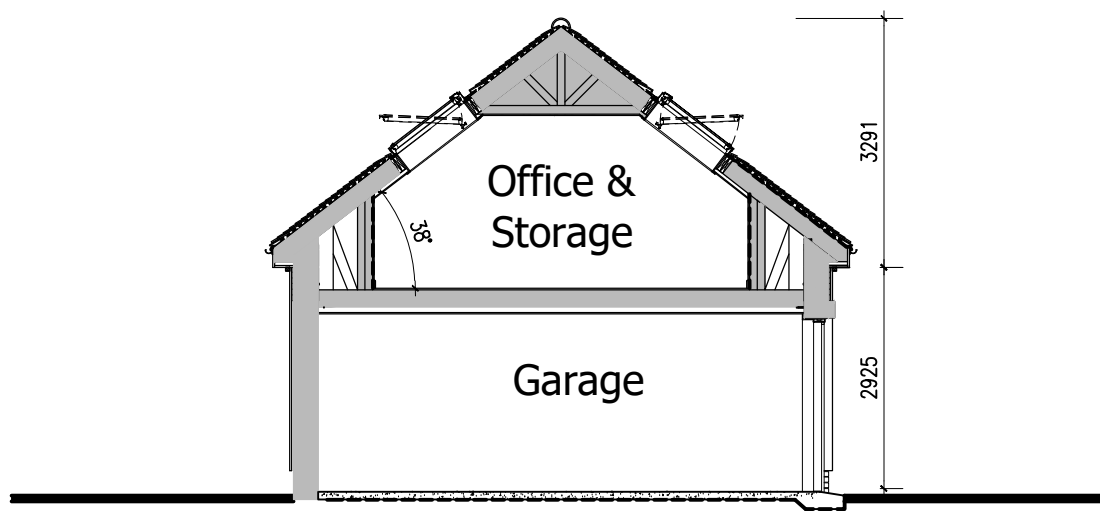


Section A-A
Scale 1:100

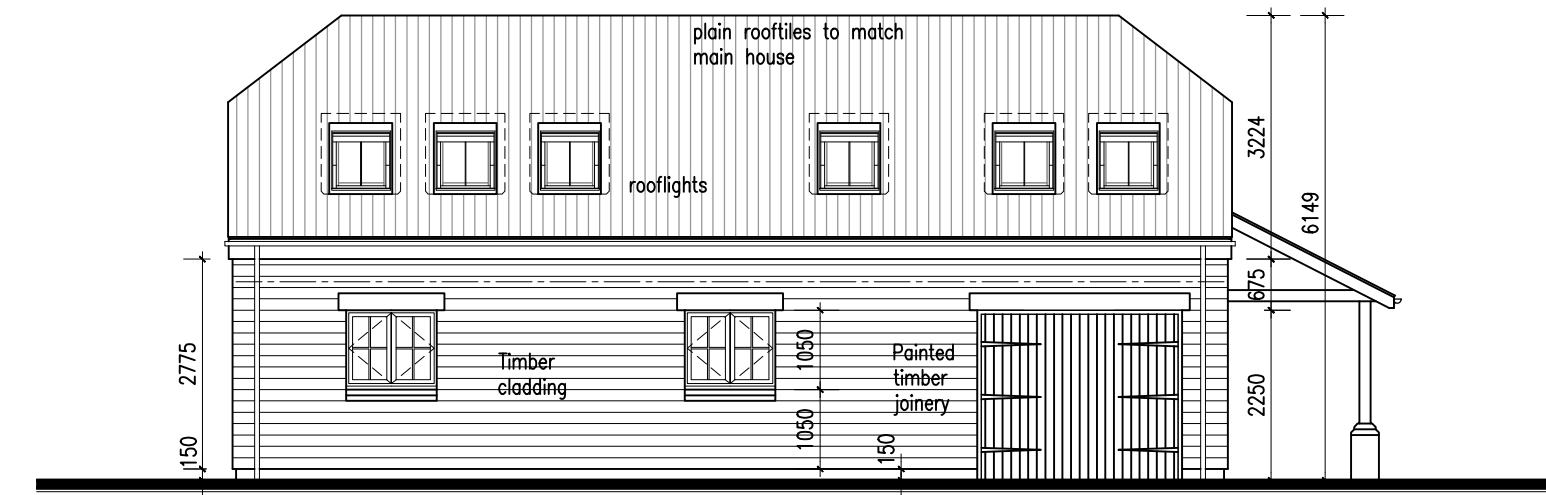


Rear Elevation
Scale 1:100

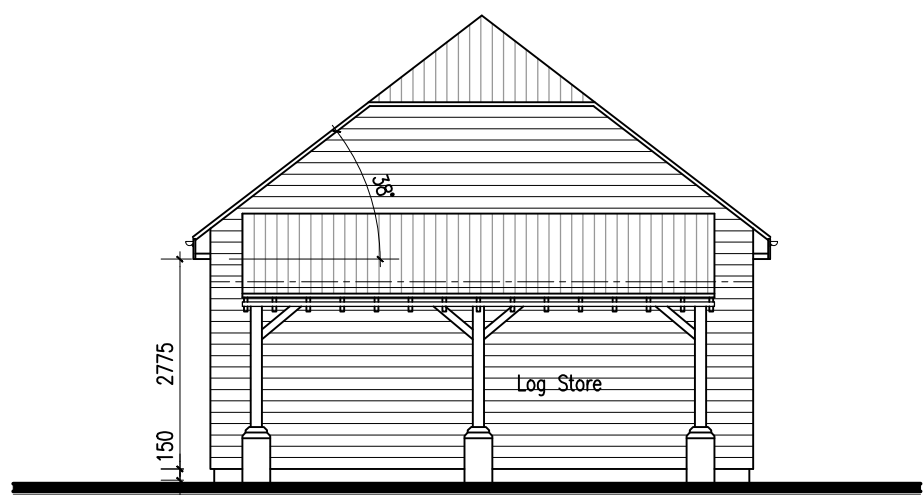

Side Elevation
Scale 1:100

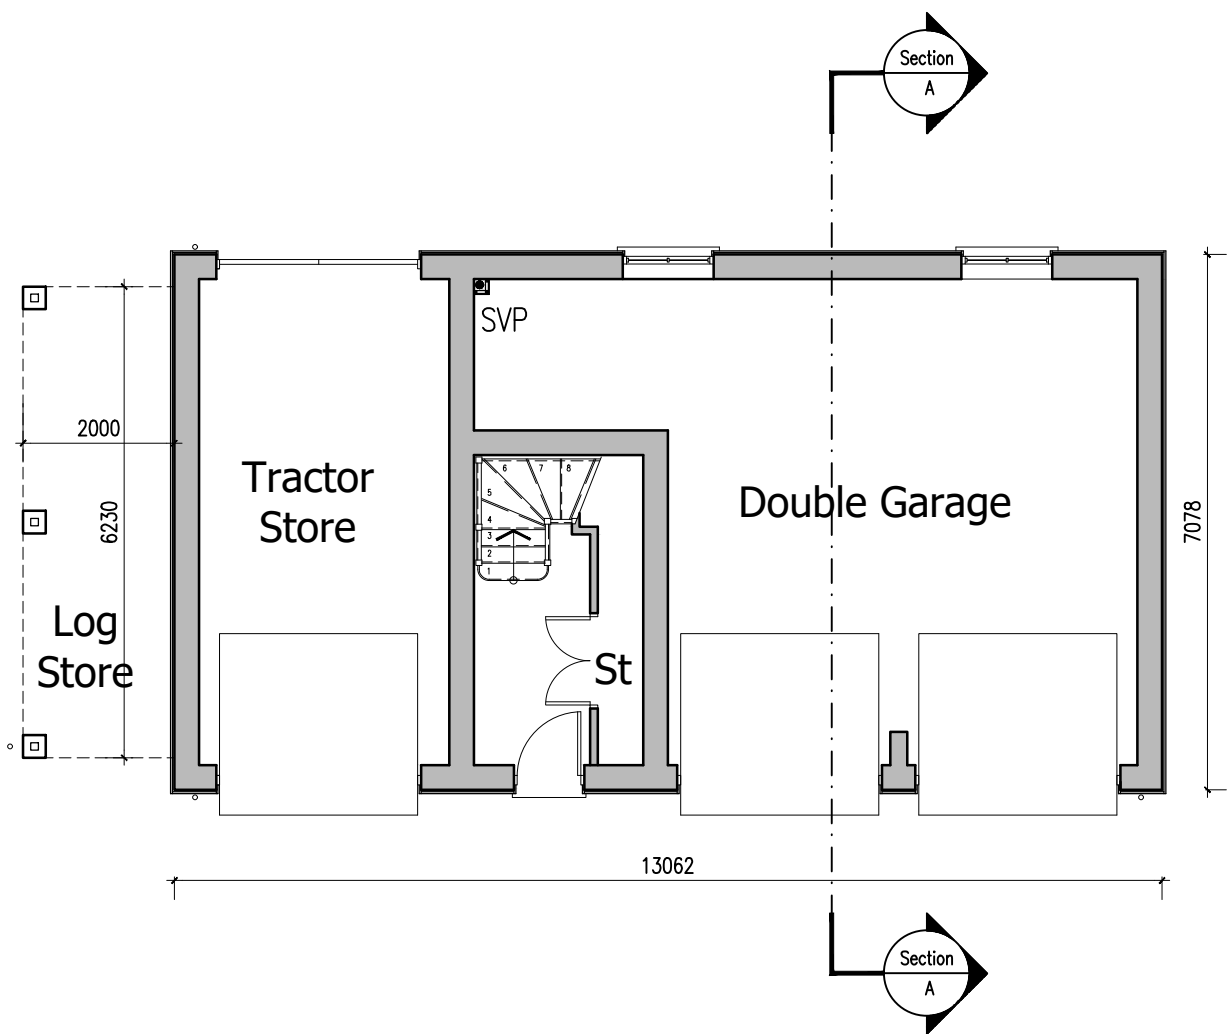

Ground Floor Plan
Scale 1:100

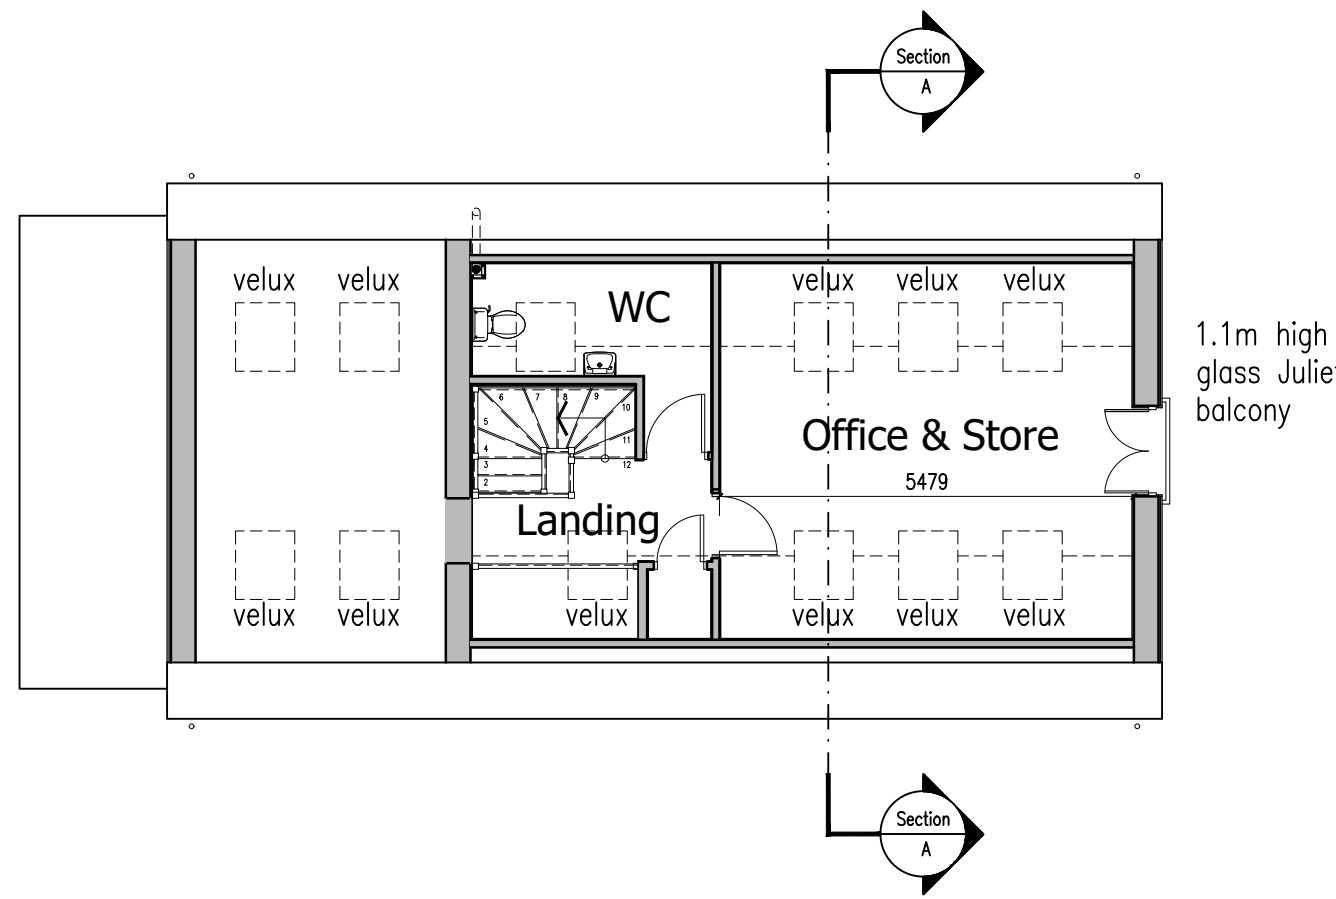

First Floor Plan
Scale 1:100

THIS DRAWING IS TO BE READ IN CONJUNCTION WITH:-

PLANNING DRAWING - 14.110.SK01, 03, 04

- Materials & Finish
- Brickwork to match main house
 - Roof tiles to match main house
 - Painted timber cladding to compliment main house
 - Painted timber joinery, colour to compliment main house
 - Timber or Oak framed canopies
 - Garage Doors - colour to compliment main house
 - Black plastic gutter & downpipes

Revisions :

Figured dimensions must be taken in preference to scaled dimensions and any discrepancies are to be referred to R3DESIGN DEVELOPMENTS LTD.
Contractors, subcontractors, specialist, service providers, suppliers, purchasers & their representatives must verify all details, dimensions & levels on site before commencing any work, purchase, sale or making any workshop drawings.
R3DESIGN DEVELOPMENTS LTD takes no responsibility for errors and information errors, including third party information used and / or any form of Plagiarism.
All drawings are copyright of R3DESIGN DEVELOPMENTS LTD.



The Glasshouse, 9 Hallam Close, Littlethorpe, Leics. LE19 2LA
Tel: 0116 2165175 Email: r3@r3ddl.com Web: www.r3ddl.com
Company Reg. No. 7657636

Project Details
Proposed Works
The Oaks
Main St, Botcheston
Leicestershire

Drawing Title
Planning Drawing - Sheet 2 of 4
Previously Approved Floor Plans & Elevs

Client Details
Mr & Mrs R. Beaumont

Drawing No.
14.110.SK02

Date
August 2023

Drawn by
SR

Scale (A1 Size)
1:100

Checked by
R3D

PREVIOUSLY APPROVED FLOOR PLANS & ELEVATIONS
PROPOSED WORKS - THE OAKS - MAIN STREET - BOTCHESTON - LEICESTERSHIRE

