


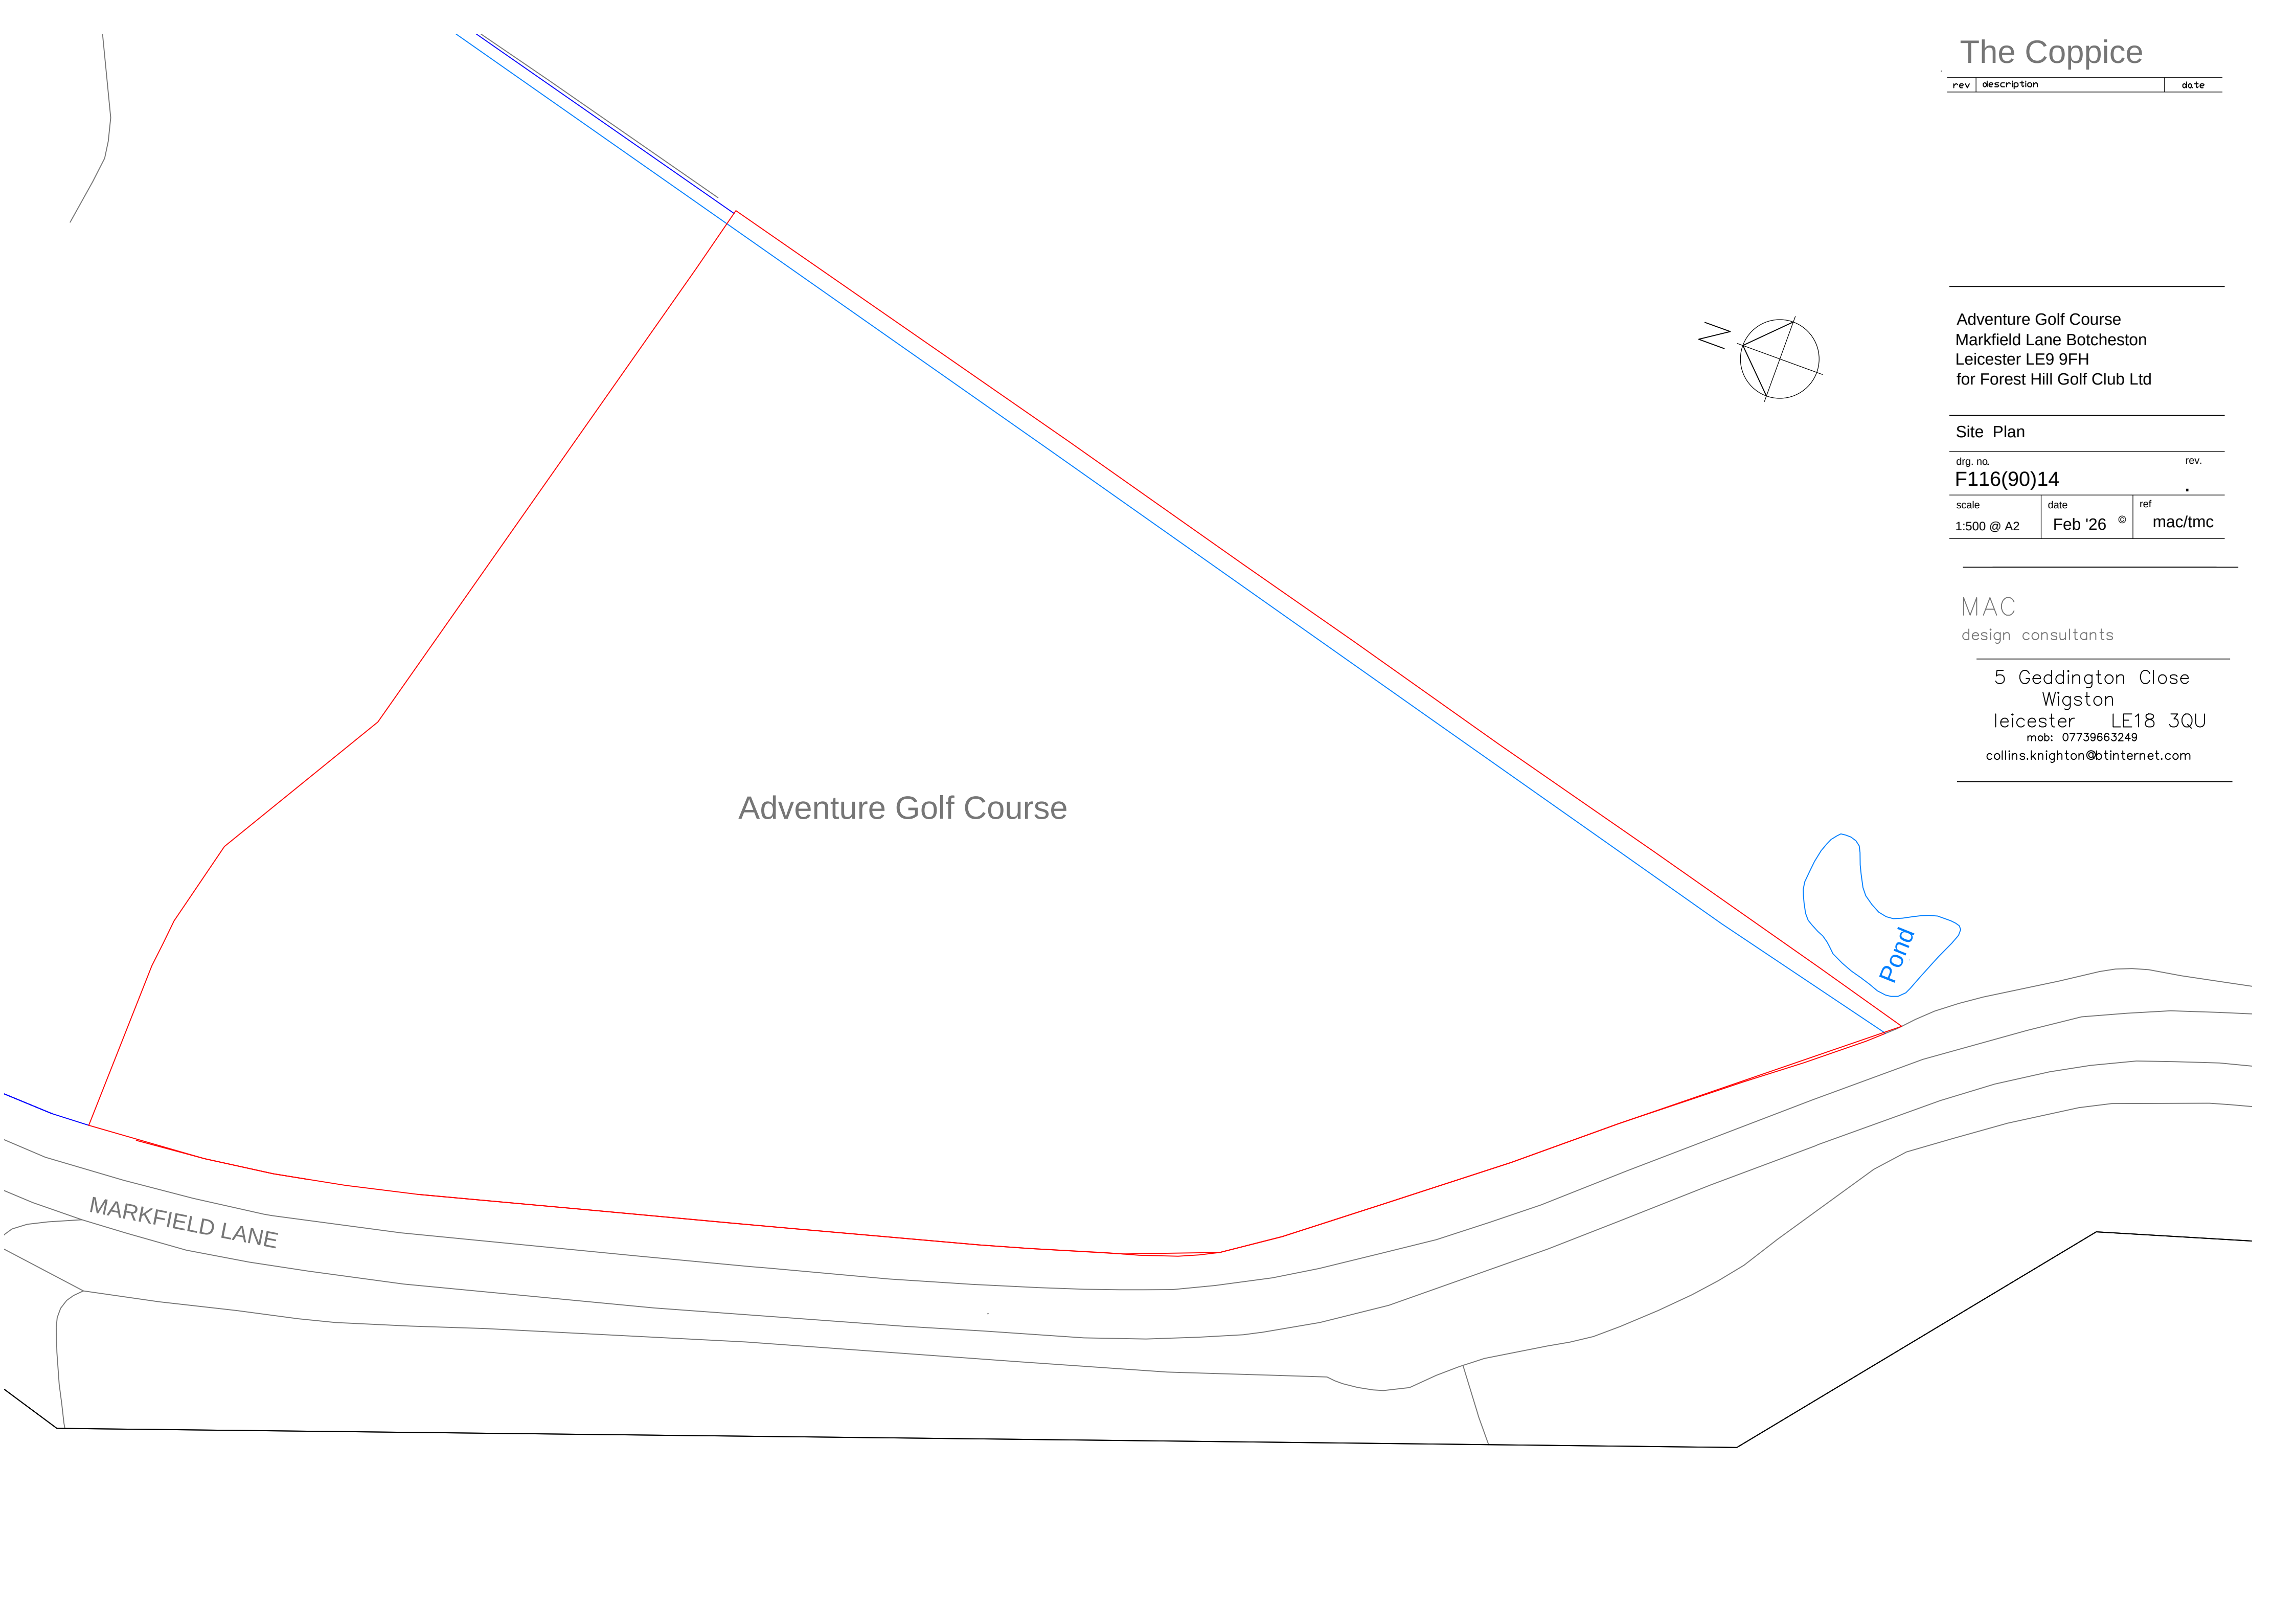

The Coppice

rev	description	date
-----	-------------	------

Adventure Golf Course
Markfield Lane Botcheston
Leicester LE9 9FH
for Forest Hill Golf Club Ltd

Site Plan

drg. no. F116(90)14		rev. .	
scale 1:500 @ A2	date Feb '26	©	ref mac/tmc

MAC
design consultants

5 Geddington Close
Wigston
leicester LE18 3QU
mob: 07739663249
collins.knighton@btinternet.com