




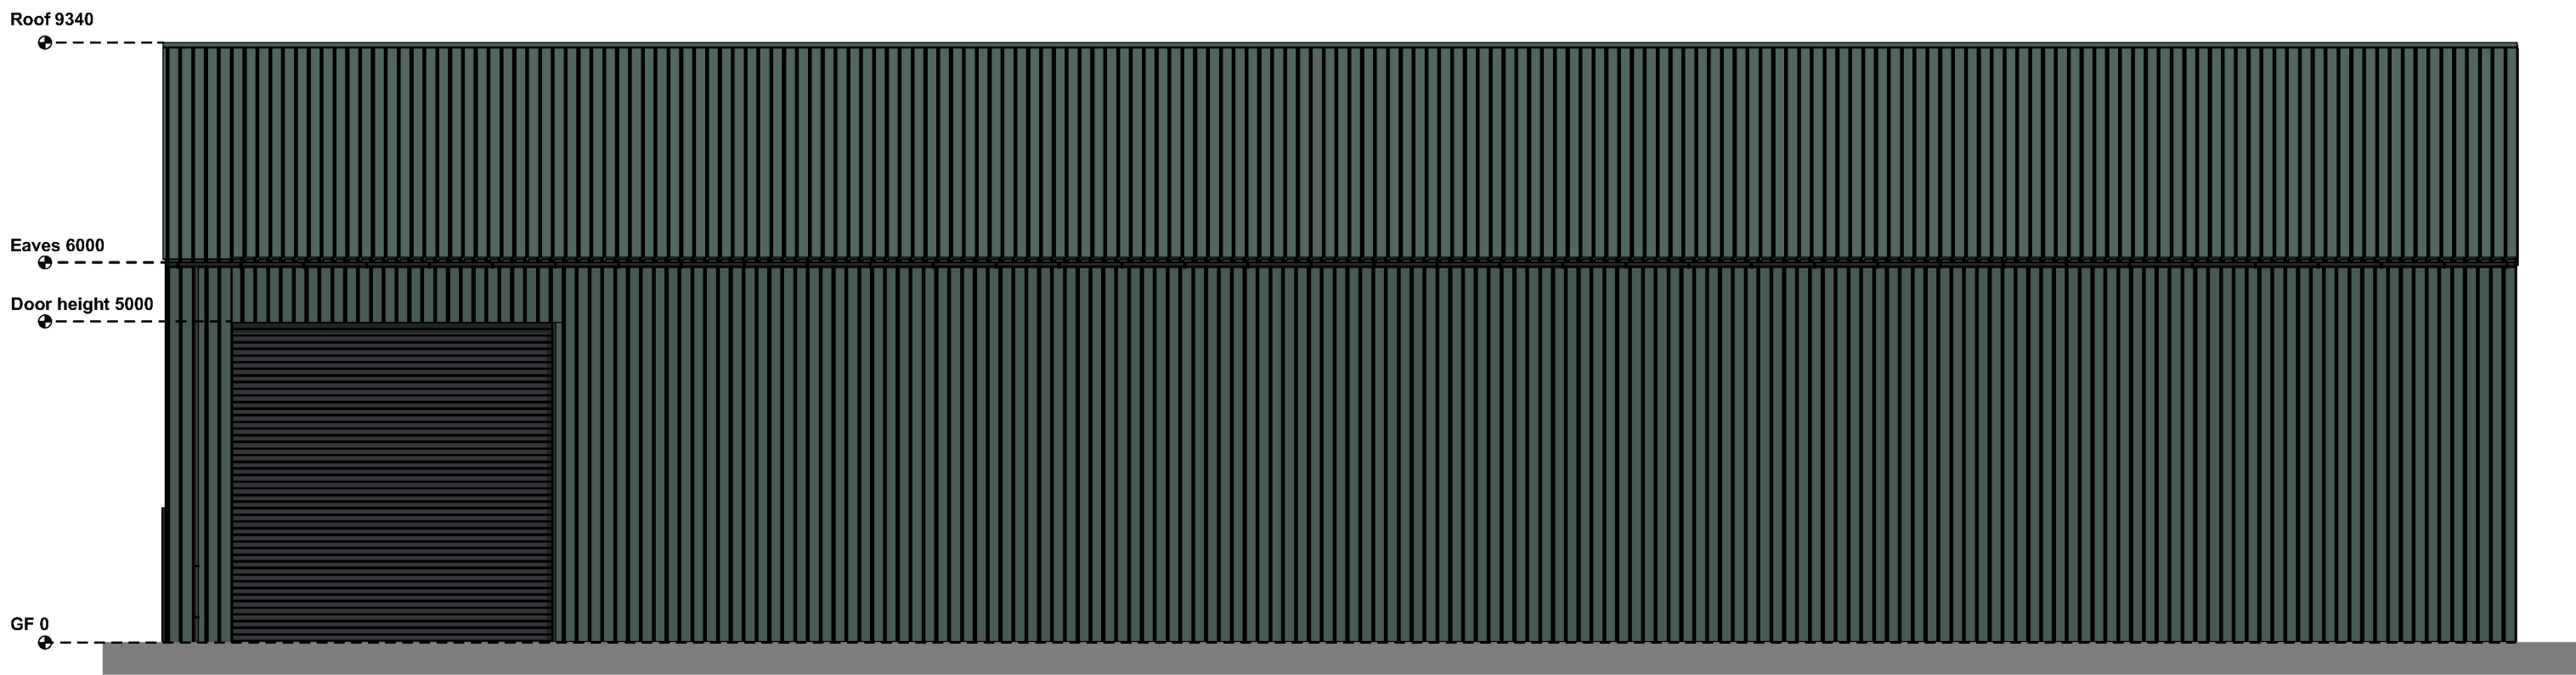


Front Elevation

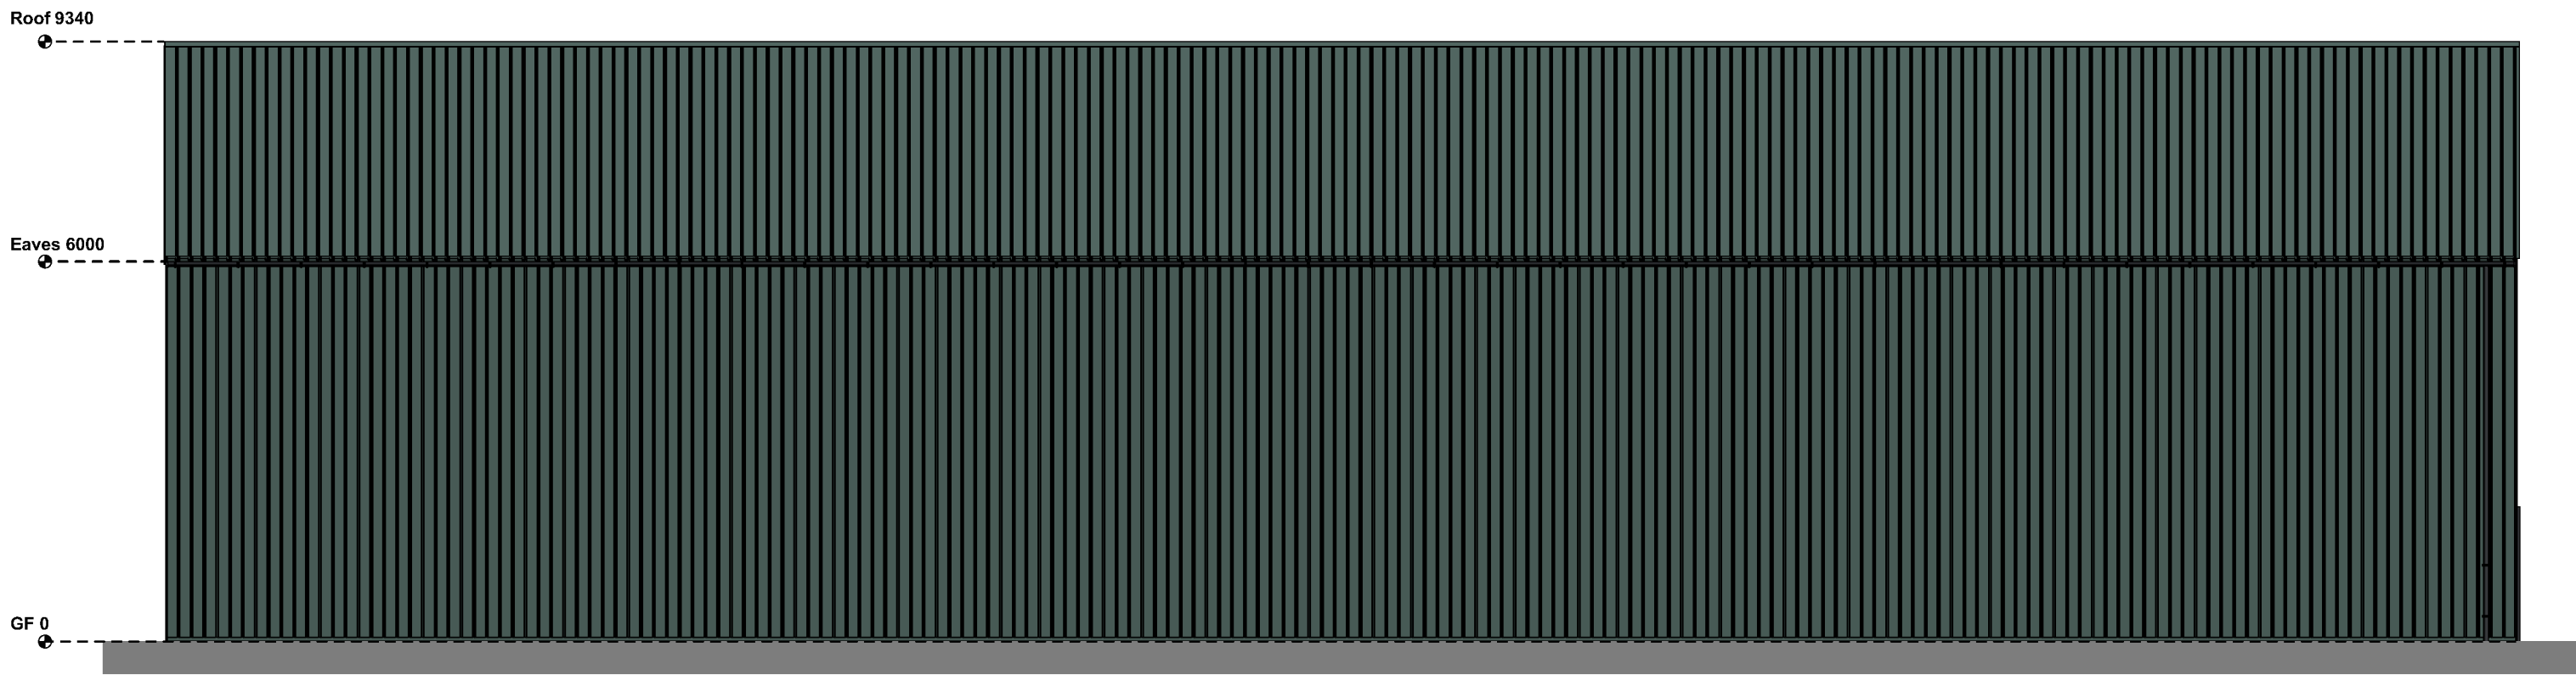

Rear Elevation

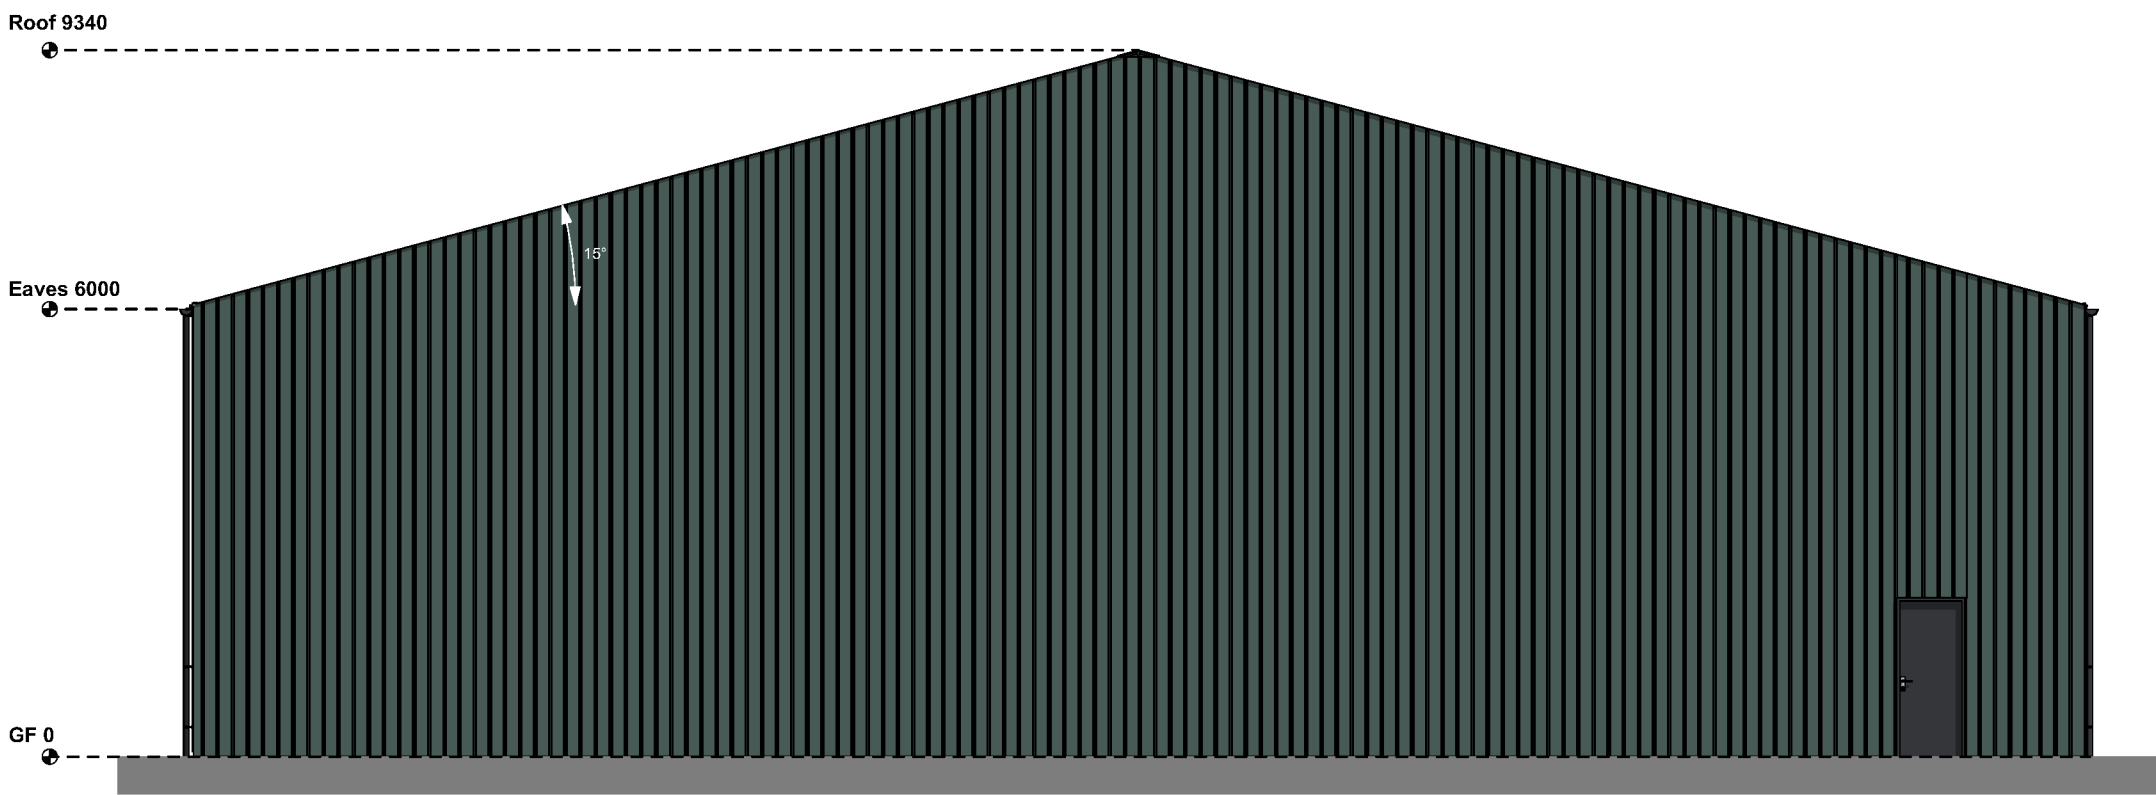


Side Elevation

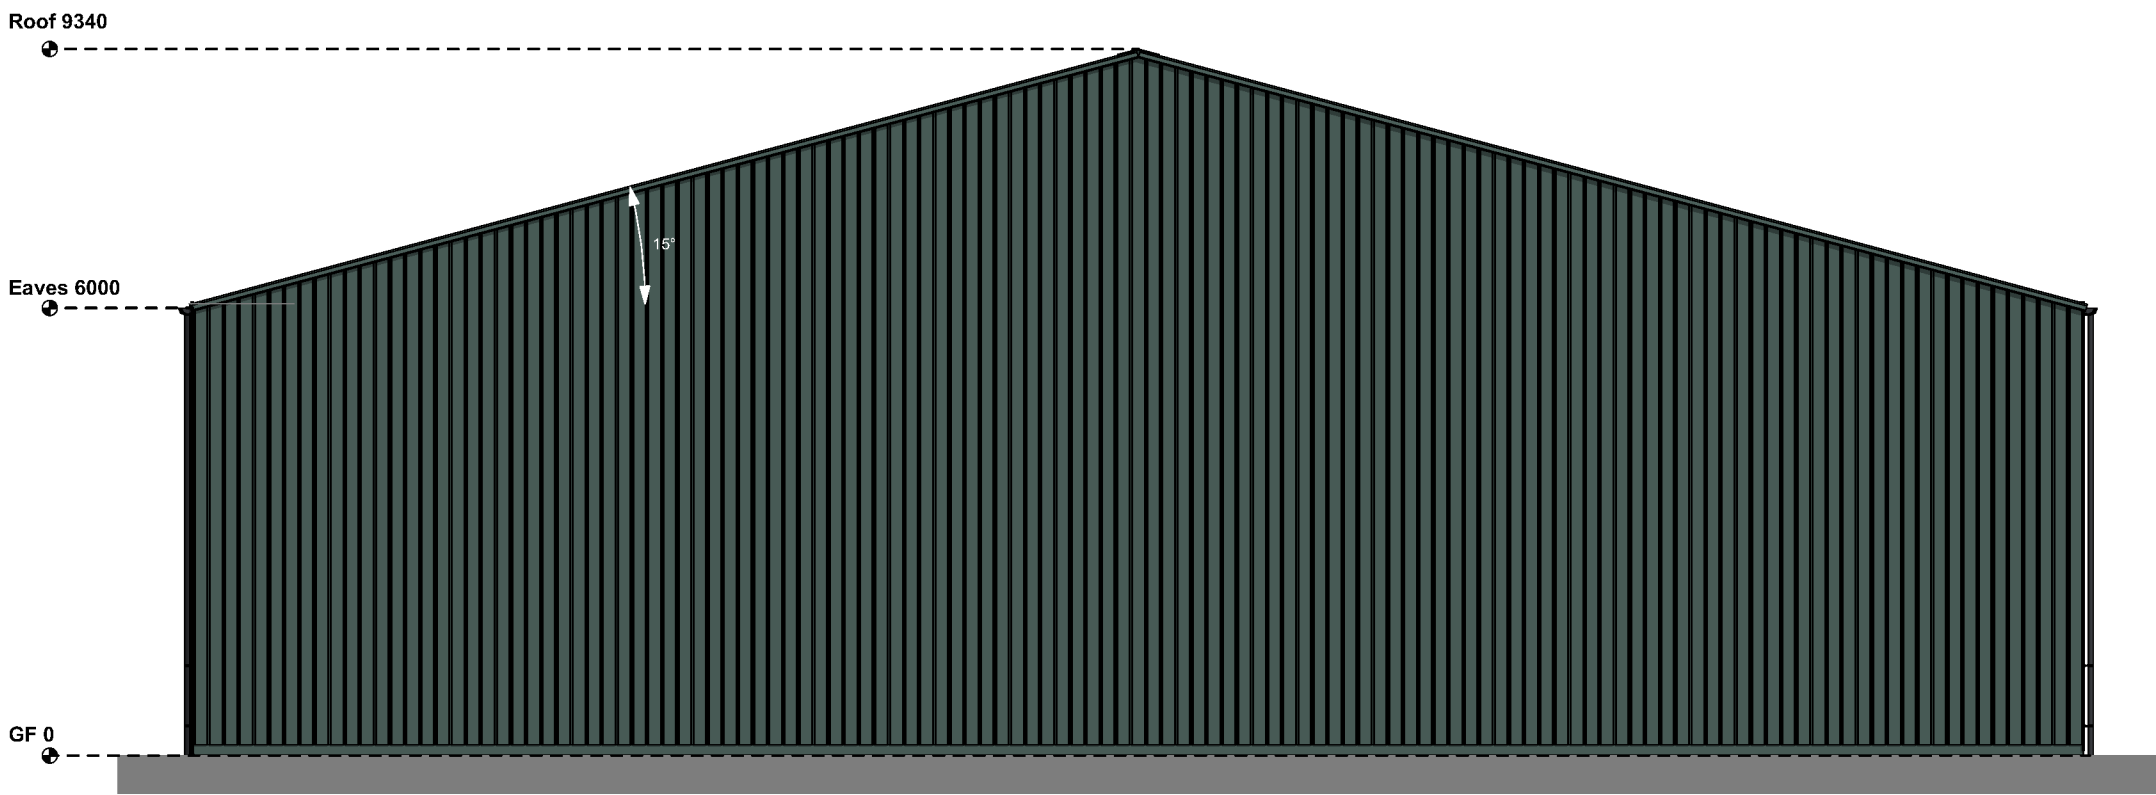

Side Elevation

Please Note:

- This drawing may be printed and scaled FOR PLANNING PURPOSES.
- All dimensions to be CHECKED ON SITE and any DISCREPANCY reported to Barnhaus.
- The site boundary shown is the best assumed from available data & does NOT represent legal ownership.
- All dimensions in mm unless otherwise stated.

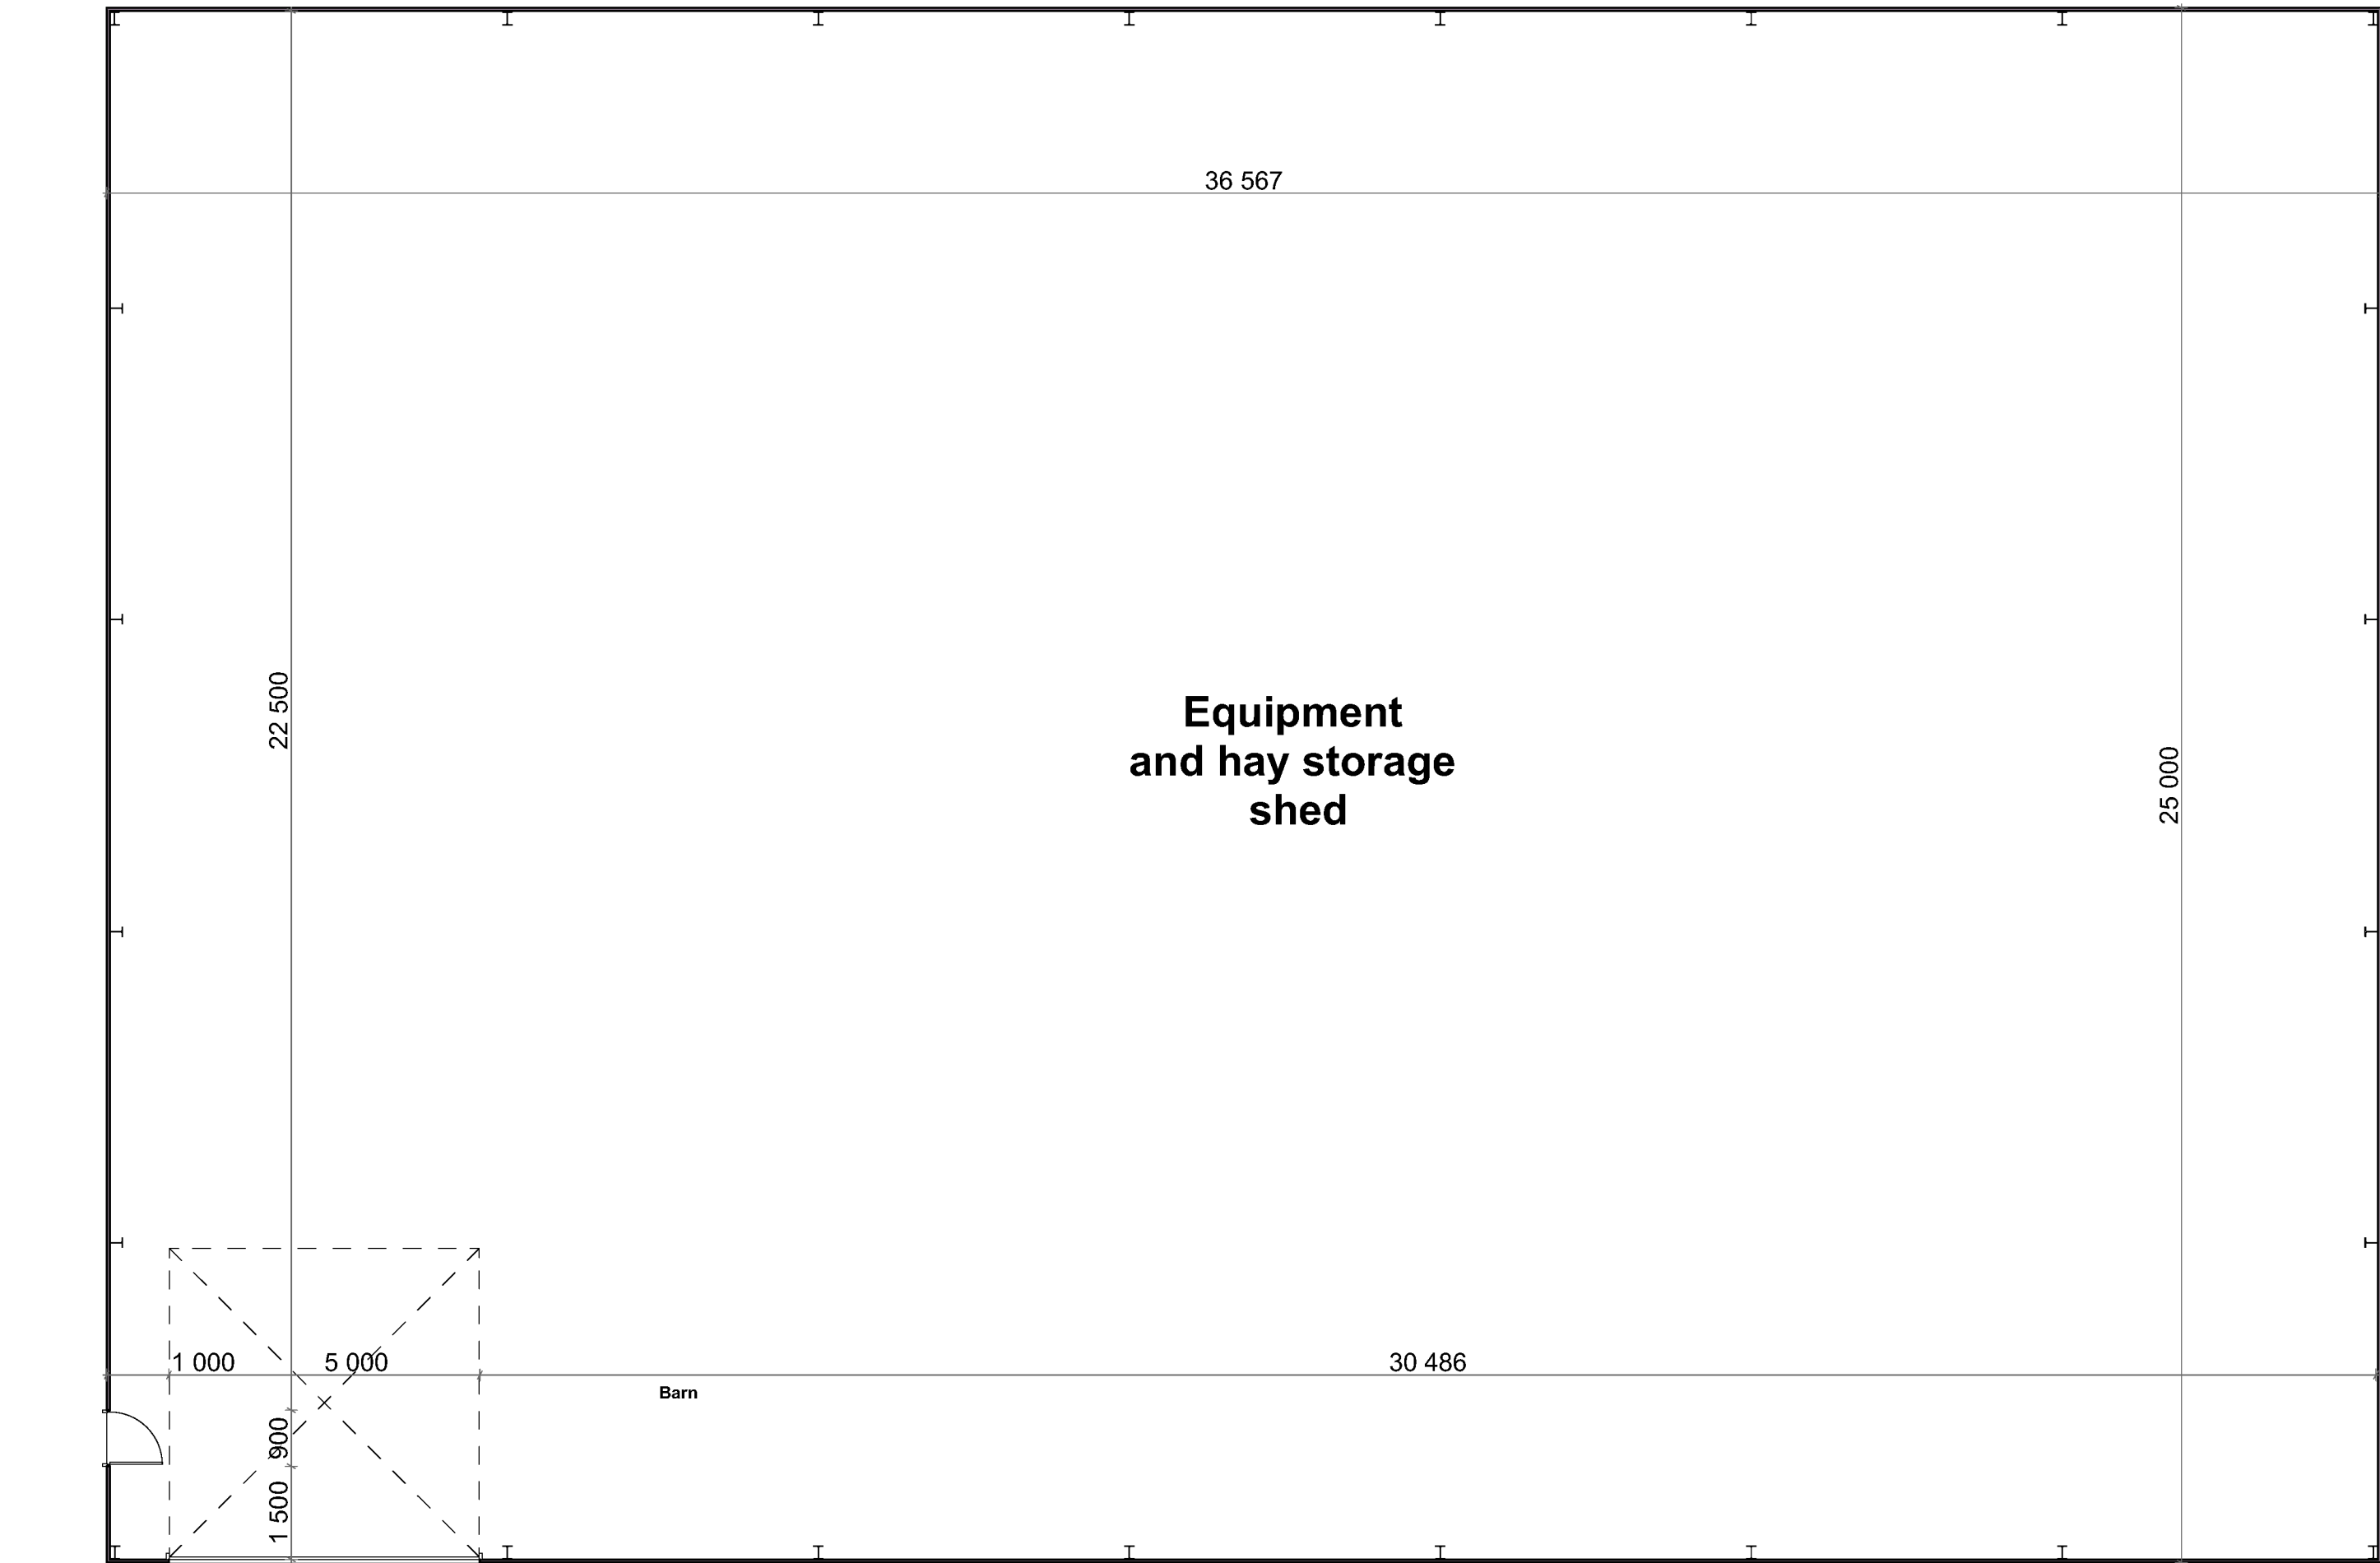

Ground Floor



Indicative Visuals (NTS)

WALL LEGEND	
	EXISTING WALL
	PROPOSED NEW WALL
	REMOVED WALL



Scale Bar 1:100

Revisions.

BARNHAUS
DESIGN - PLANNING - DELIVERY

E:
T:
W: www.barnhaus.co.uk

Project:
Erection of Agricultural Building
Kilby Old Parks Farm
Kilby Lane
Newbold Verdon
LE9 9LN

Client:

Drawing Title:

Proposed Layouts and Elevations

Drawing by: IG / WJ / SK
Checked by: IG / WJ / SK
Date: 11-12-2025
Scale: 1:100 @A2

Drawing Number: 2819-01
Revision: A / B / C / D / E
F / G / H / I / J / K