


Floor Plan in Square meters.

113 London Road Hills Childminding

I use all of my downstairs = 74.5sqm.
Cabin for leisure and business = 48sqm.

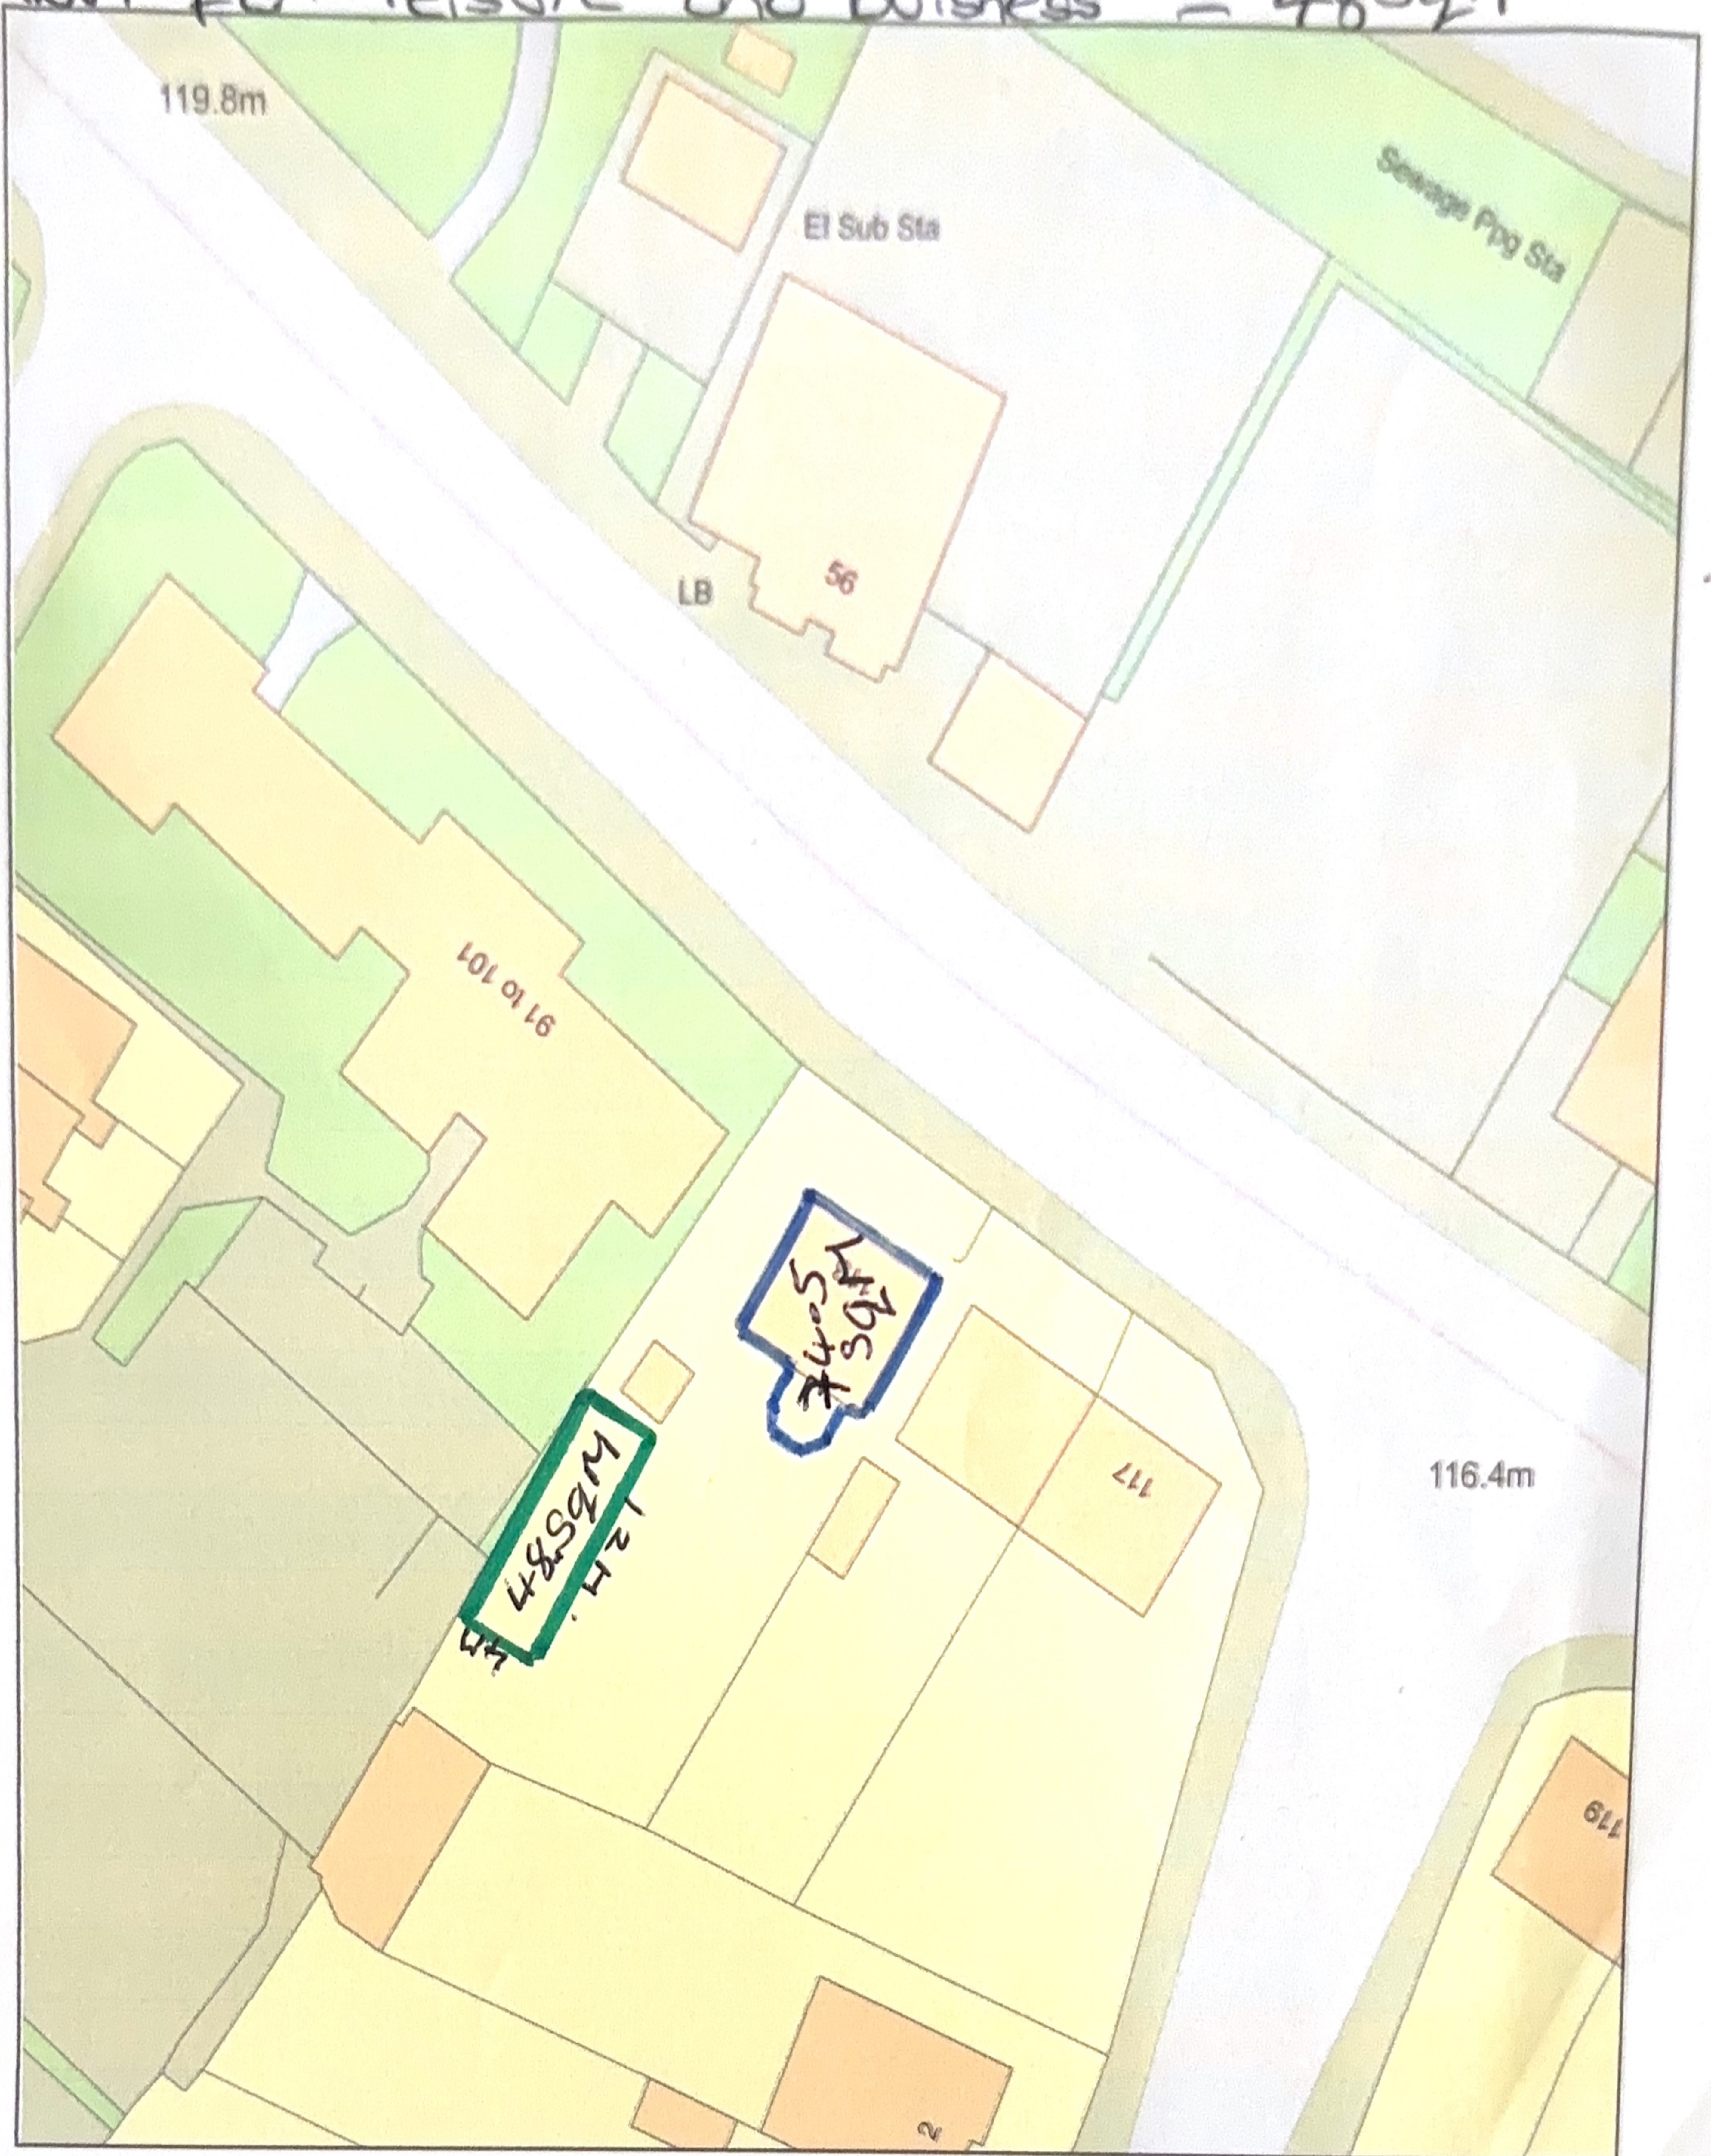

0 20
Metres



Plan Produced for: Hills Childminding

Date Produced: 10 Jan 2026

Plan Reference Number: TQRQM26010095930678

Scale: 1:500 @ A4

green = cabin expansion

Blue = House + Conservatory