






Appearance of proposed oak cladding.

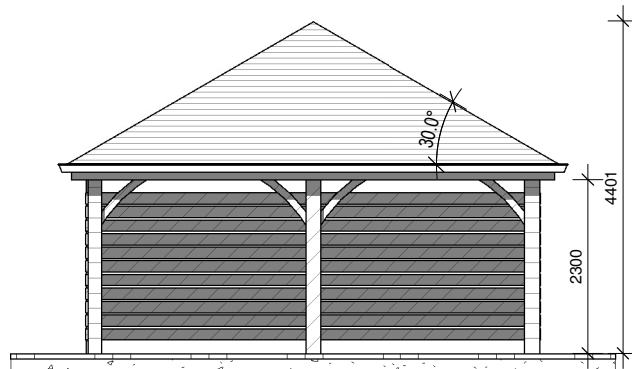

Front Elevation

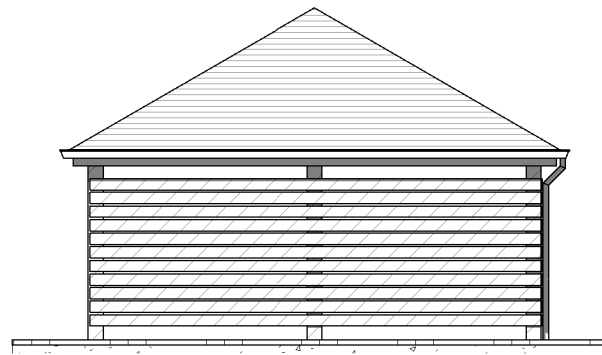

Side Elevation 1

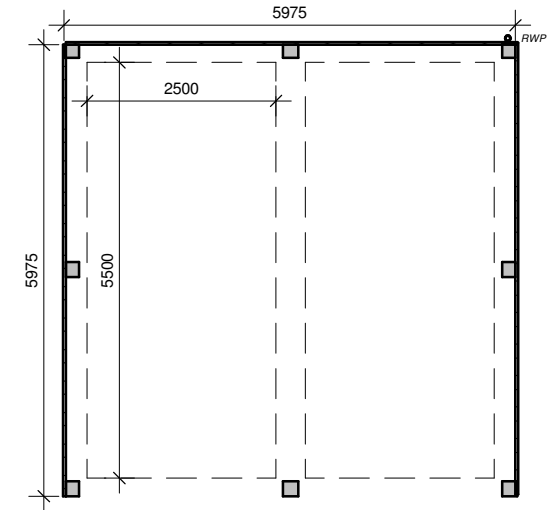

Ground Floor Plan

HAYWARD
architects


19 Station Road
Hinckley
Leicestershire
LE10 1AW

Tel: 01455 635 665


www.haywardarchitects.co.uk

Client Lock		
Project Proposed Car Port Sapcote Road Burbage		
Drawing Proposed Car Port		
Scale 1:100		Sheet A4
Date Jan 2026	Author MS	Checked by ZLM
Job No. 26/06	Drawing No. 01A	
Drawing Status Planning		

THE COPYRIGHT OF THIS DRAWING IS VESTED IN HAYWARD ARCHITECTS LTD.
REPRODUCTION IN ANY FORM, EITHER IN WHOLE OR IN PART IS FORBIDDEN
WITHOUT THE PRIOR WRITTEN PERMISSION
OF THE COPYRIGHT HOLDER. DO NOT SCALE FROM DRAWING AND ONLY
FIGURED DIMENSIONS ARE TO BE USED

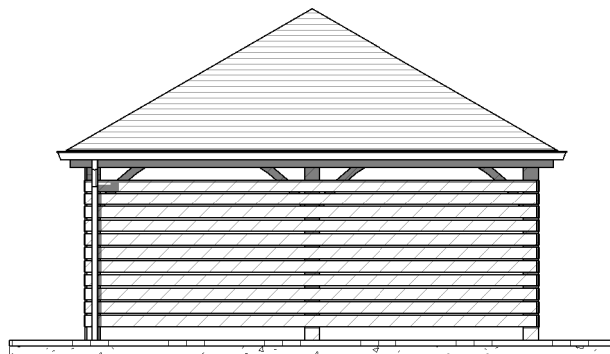

Rear Elevation

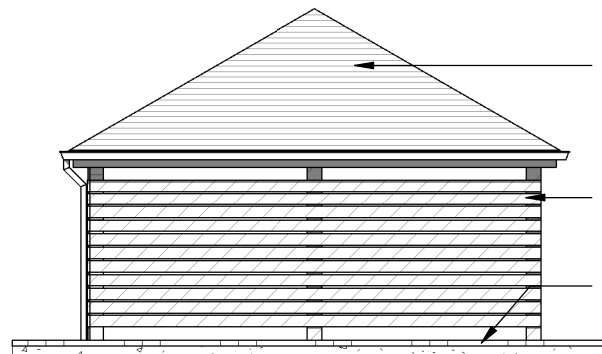

Side Elevation 2

Tile to match existing house TBC.

Oak timber frame with timber cladding over.

Proposed block paving to match existing.
Concrete slab beneath.

