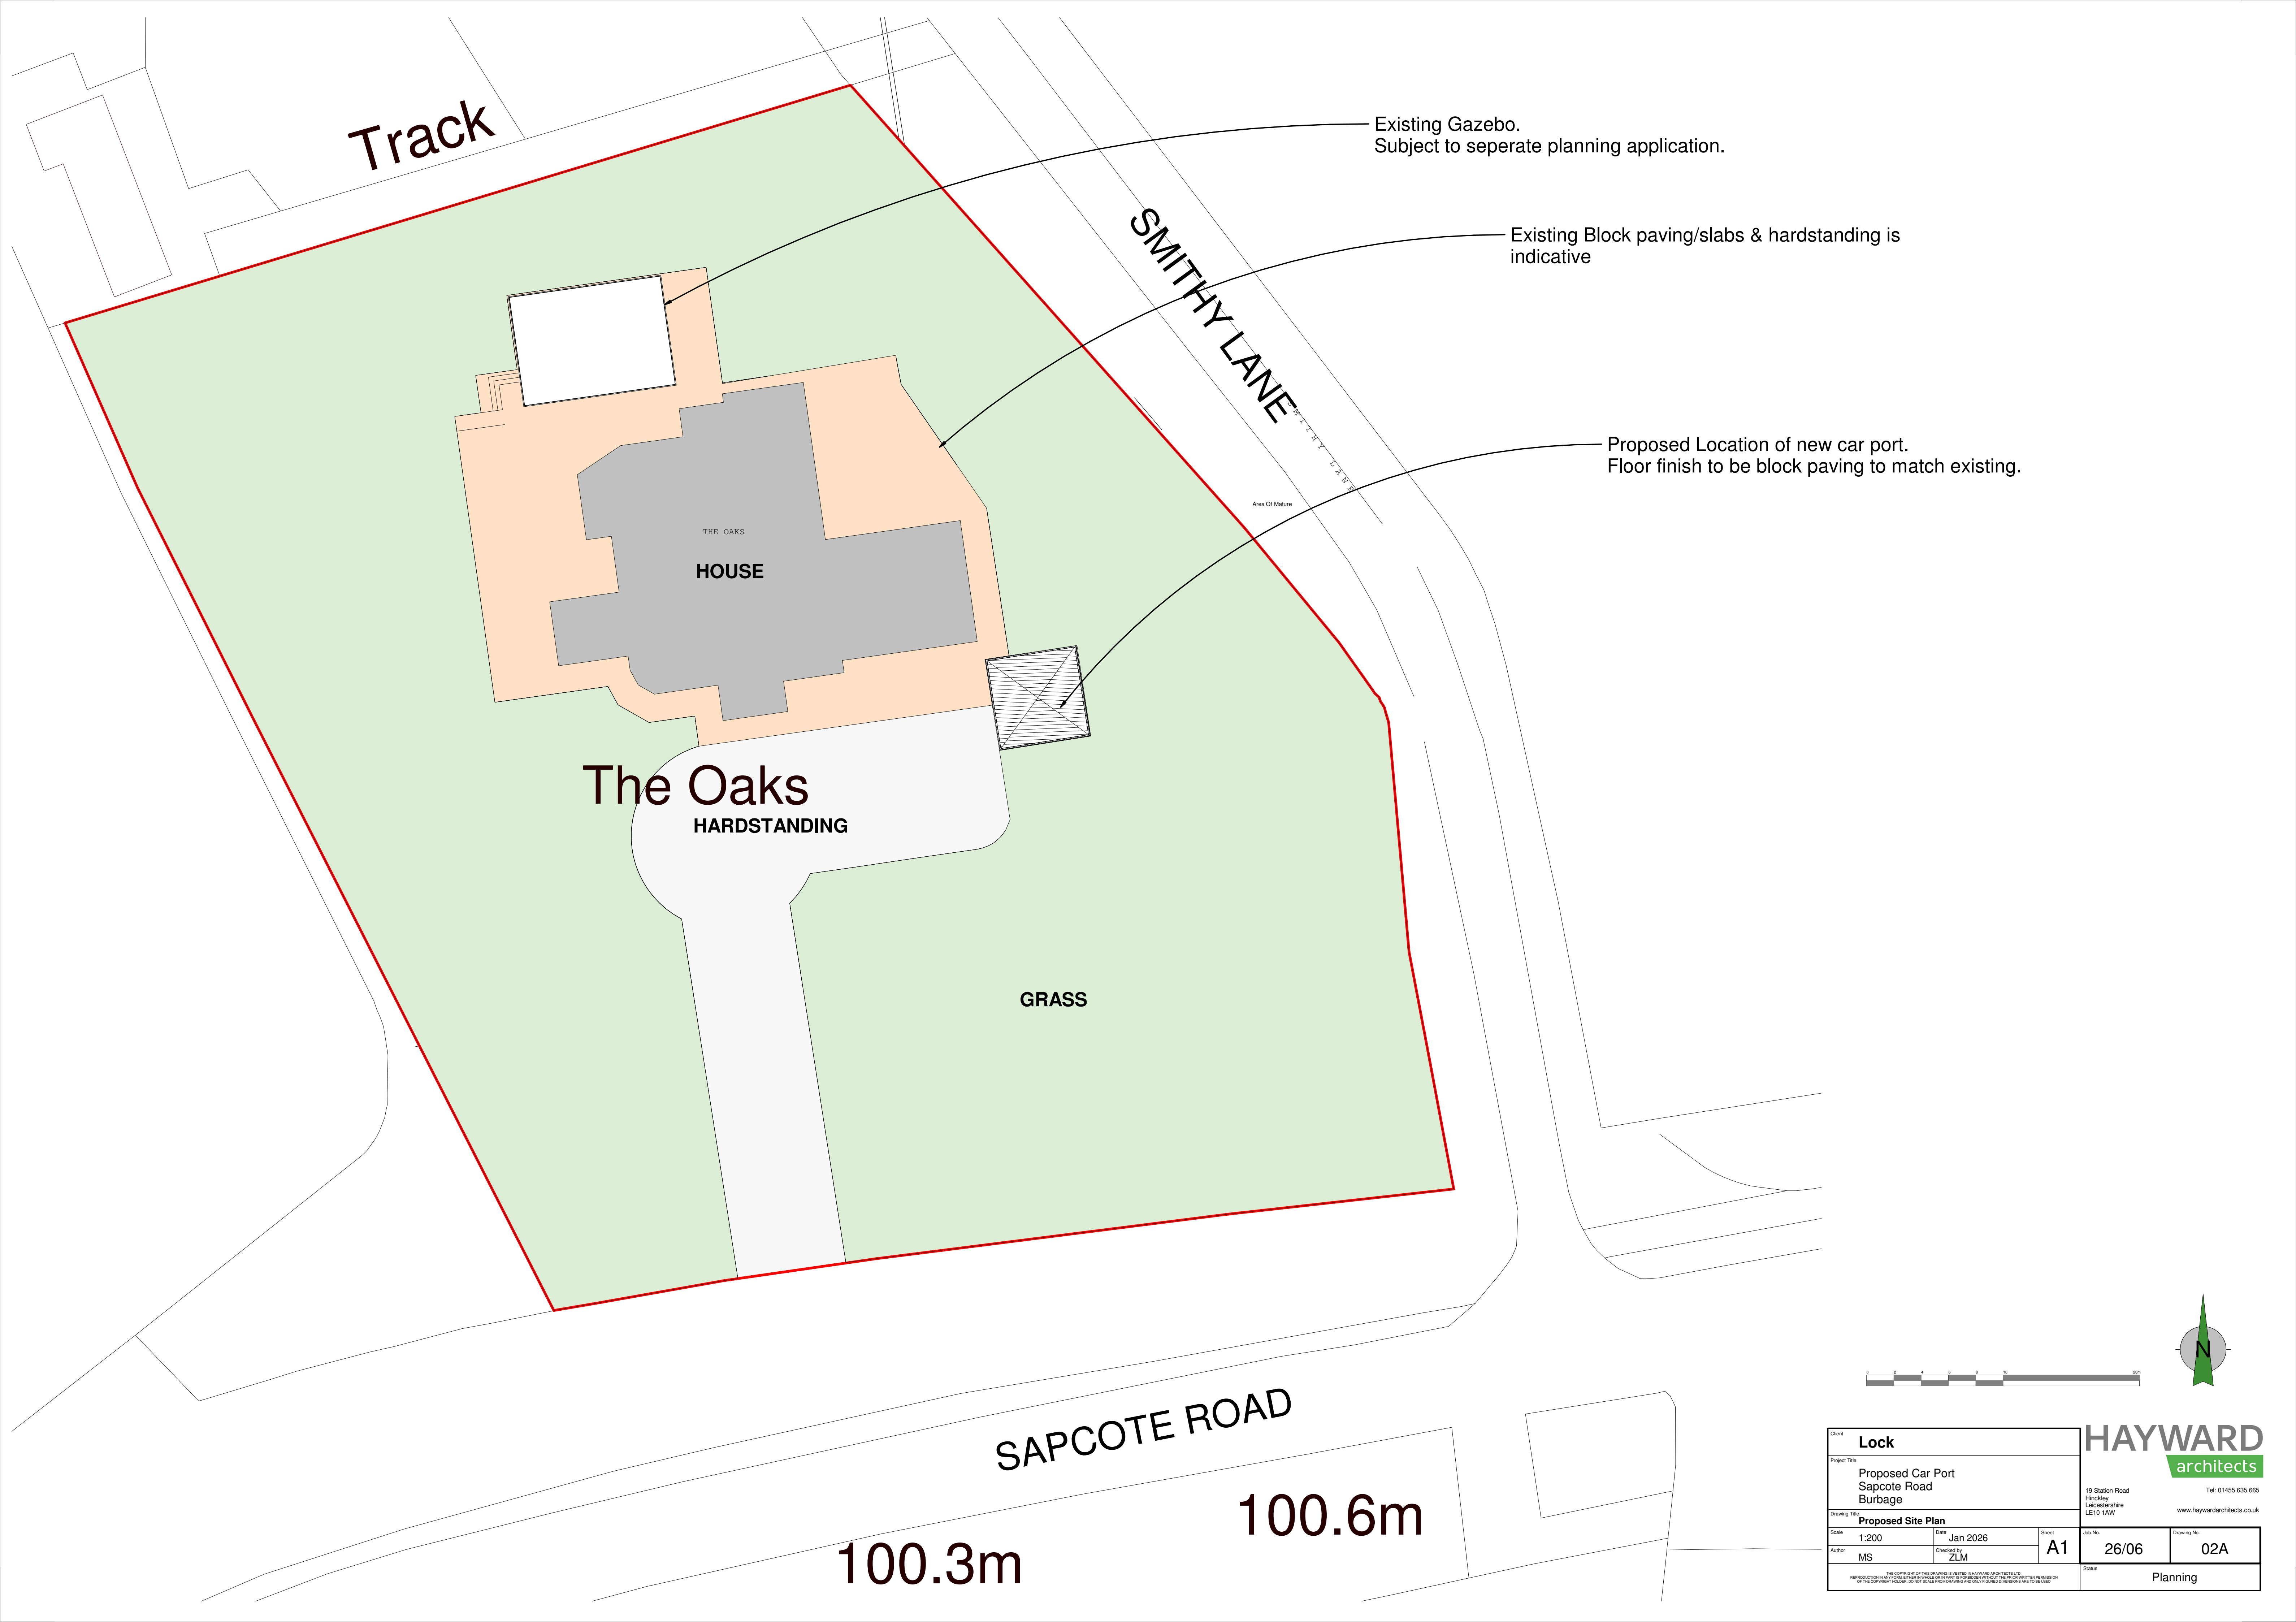


Client Lock			HAYWARD architects 19 Station Road Hinckley Leicestershire LE10 1AW Tel: 01455 635 665 www.haywardarchitects.co.uk		
Project Title Proposed Car Port Sapcote Road Burbage					
Drawing Title Proposed Site Plan					
Scale 1:200	Date Jan 2026	Sheet A1	Job No. 26/06	Drawing No. 02A	
Author MS	Checked by ZLM		Status Planning		
THE COPYRIGHT OF THIS DRAWING IS RESERVED BY HAYWARD ARCHITECTS LTD. REPRODUCTION IN ANY FORM, EITHER IN WHOLE OR IN PART, IS FORBIDDEN WITHOUT THE PRIOR WRITTEN PERMISSION OF THE COPYRIGHT HOLDER. DESIGN RIGHTS ARE RESERVED AND THIS DRAWING IS NOT TO BE USED					