





EXISTING FRONT ELEVATION

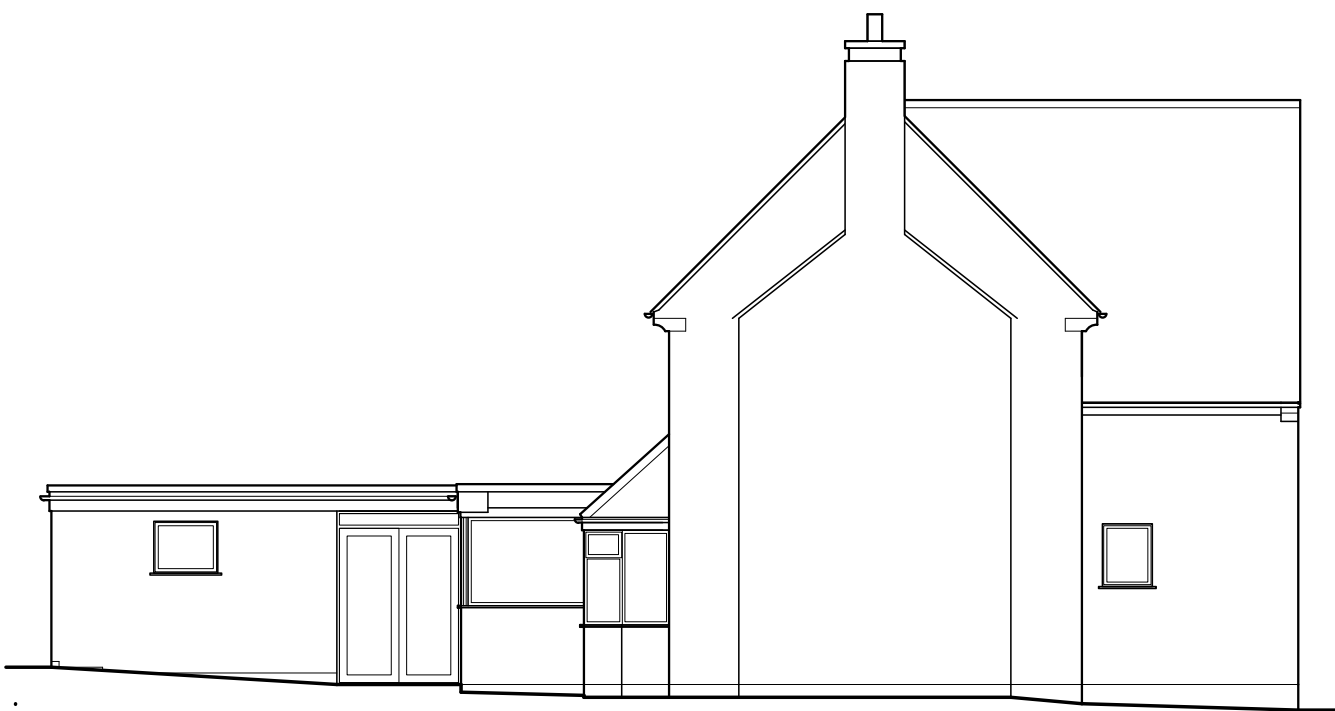

EXISTING SIDE ELEVATION




EXISTING REAR ELEVATION

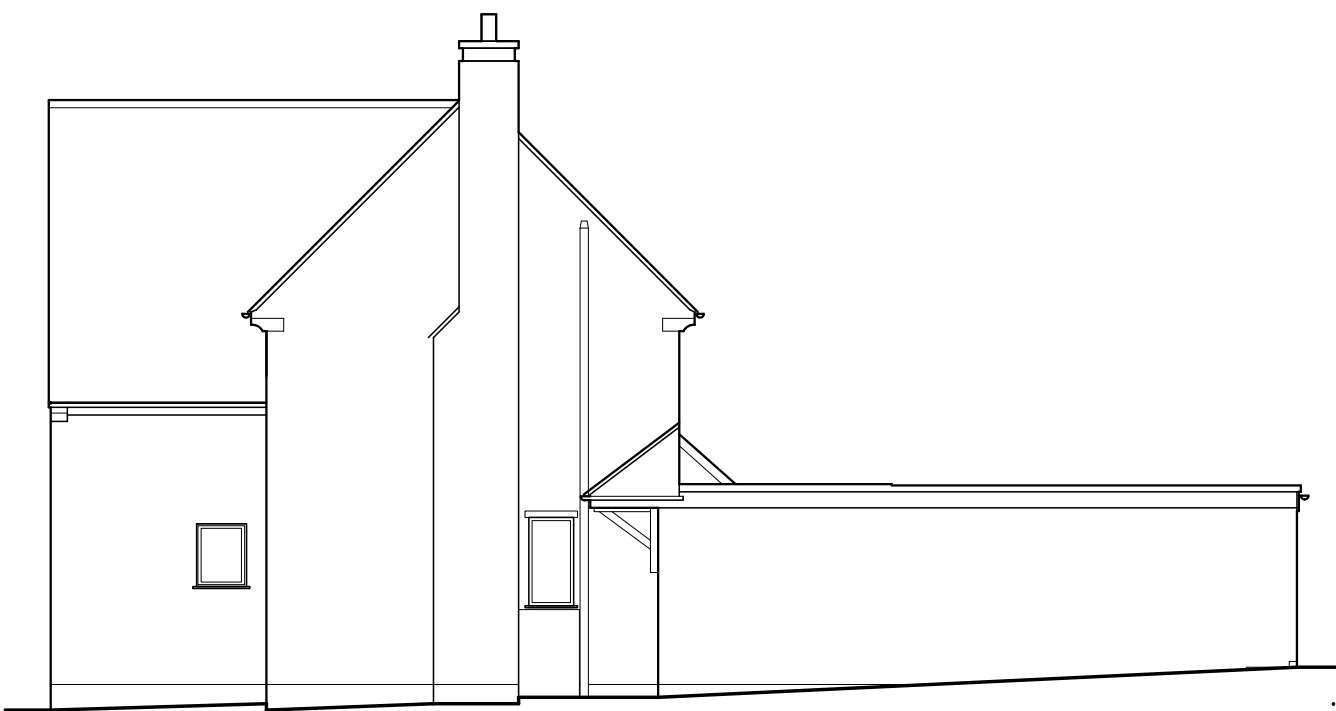


EXISTING SIDE ELEVATION

ELEVATIONS 1:100

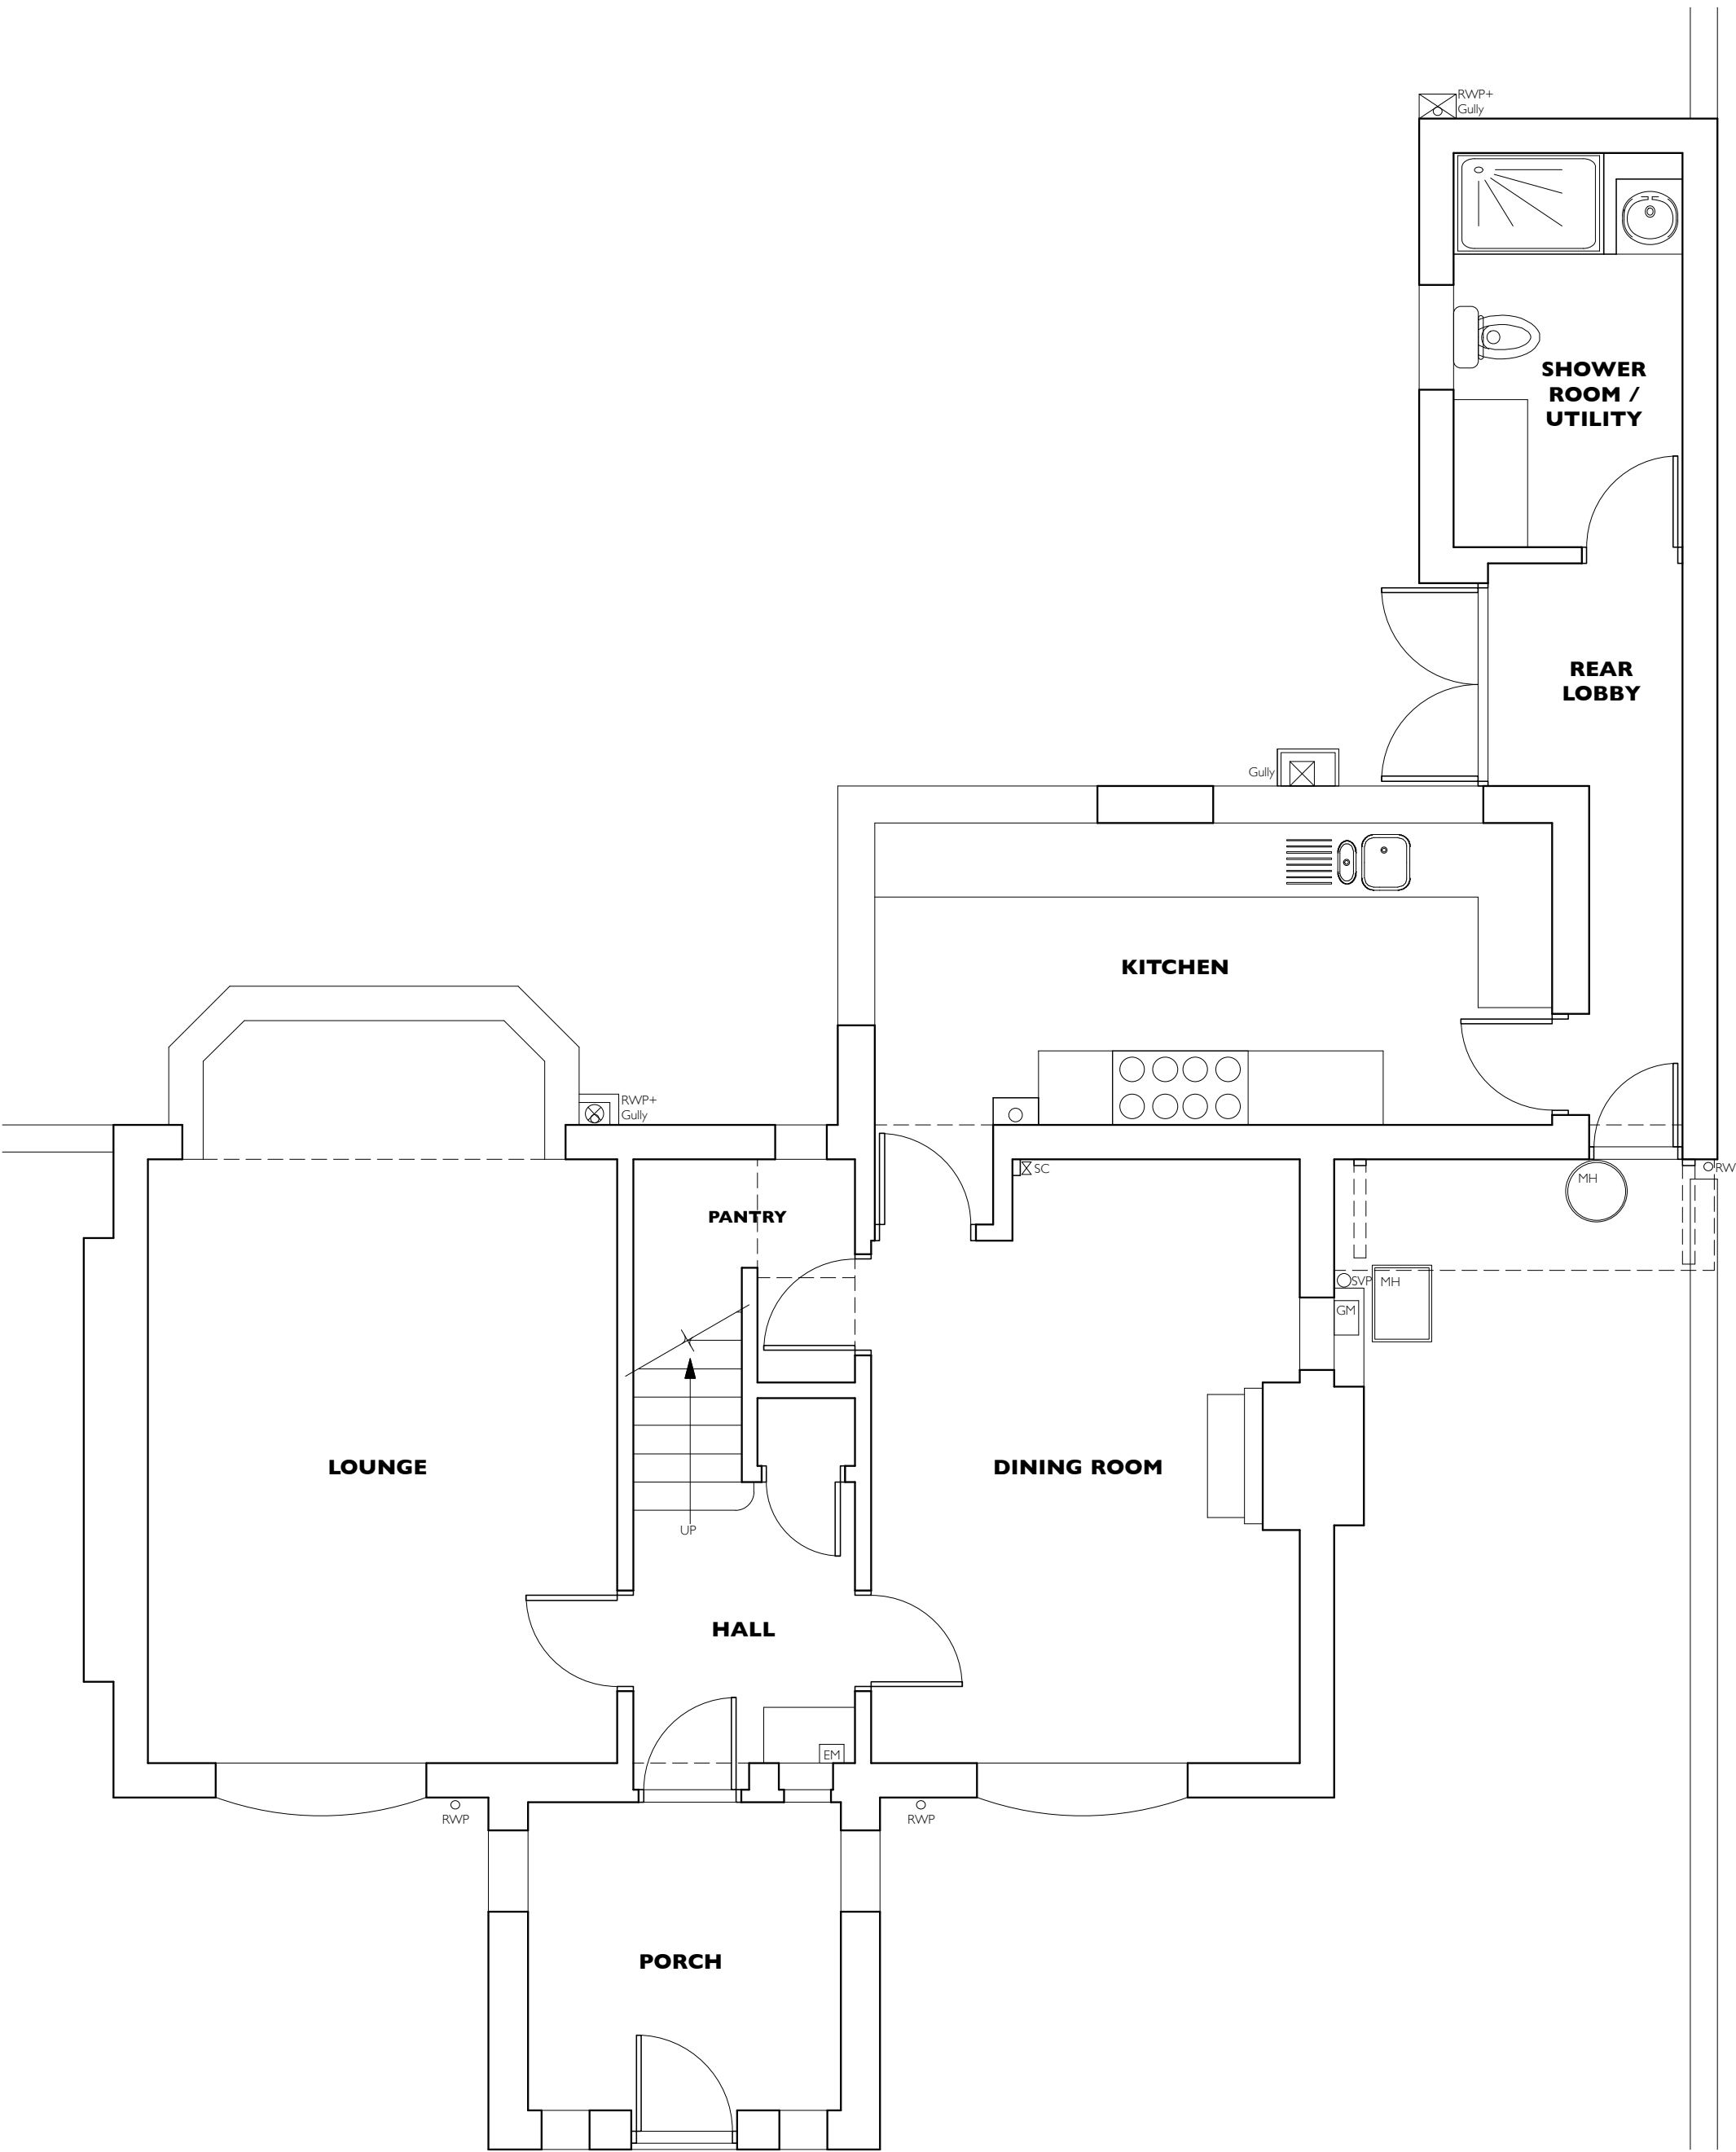

EXISTING GROUND FLOOR PLAN

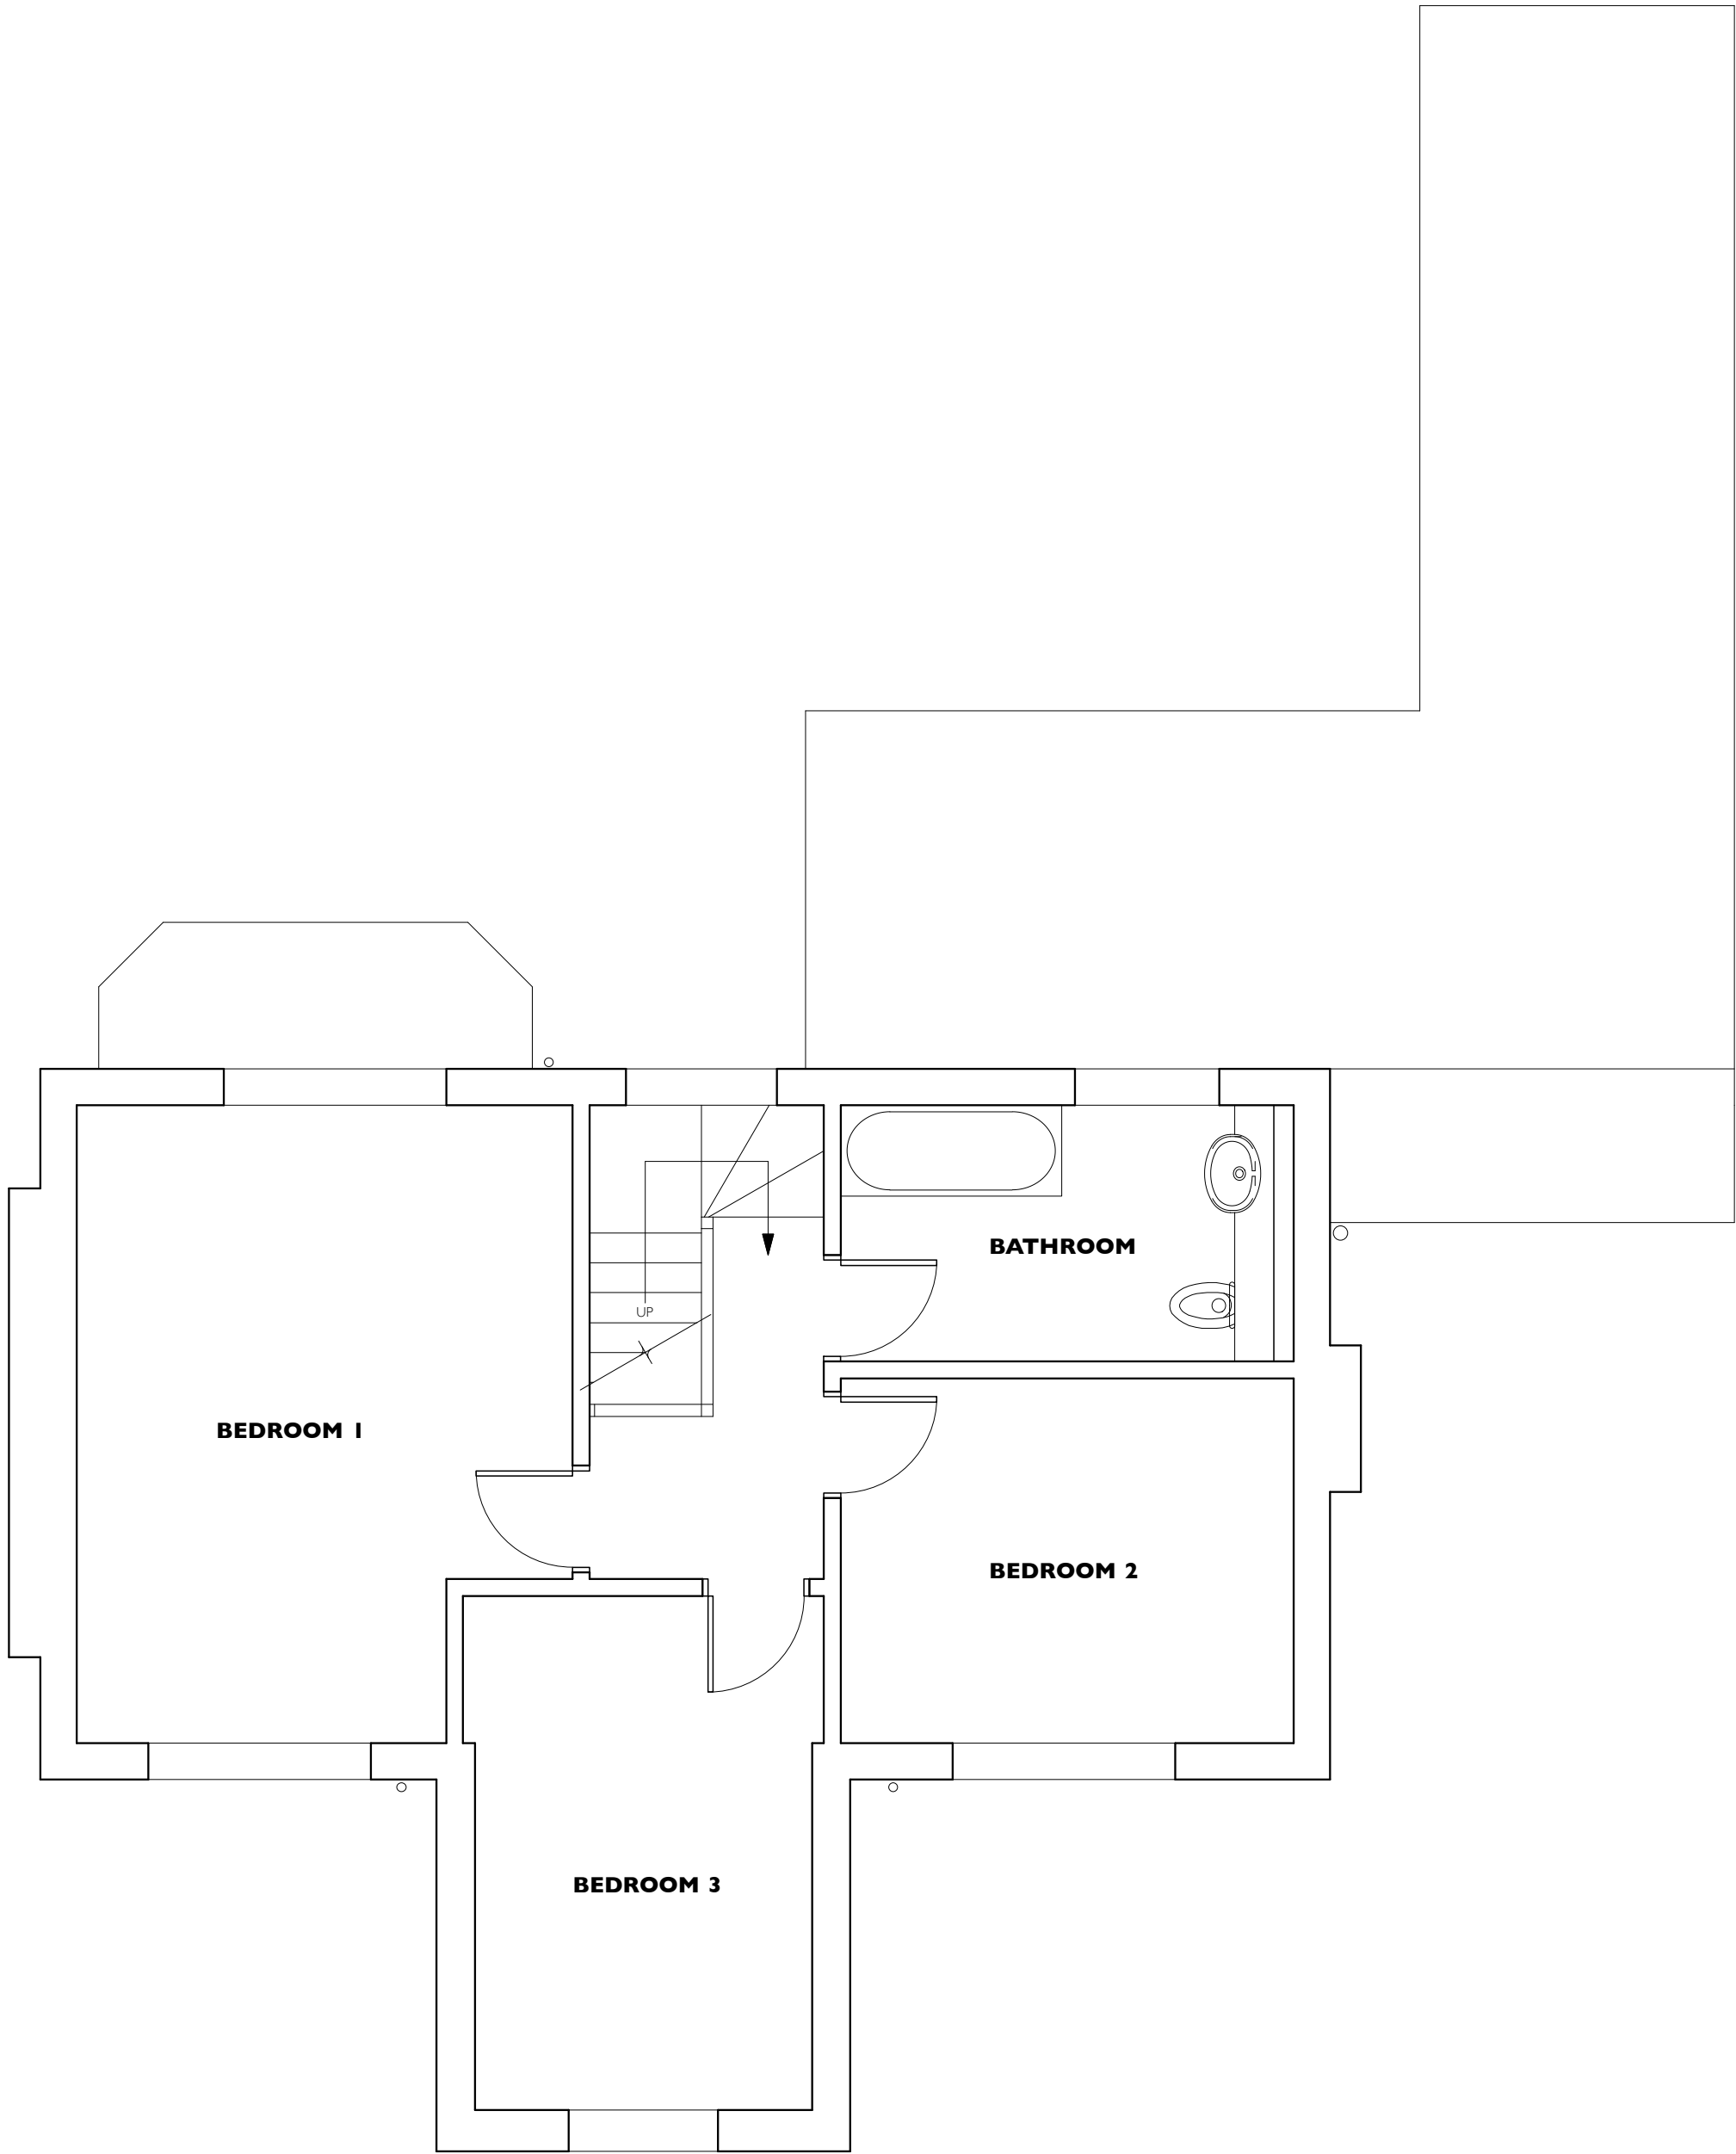

EXISTING FIRST FLOOR PLAN

DRAWING NUMBER	REVISIONS	
	DRAWING TITLE	
	PROJECT TITLE	
	DATE	
EXISTING PLANS & ELEVATIONS		
PROPOSED EXTENSIONS & ALTERATIONS 6 PARK ROAD RATBY LEICS. LE6 0JJ		
23056-01		
A1:1:50 A3:1:100	12.12.2023	
PETER THOMPSON ARCHITECTURAL SERVICES		
T 01455 284921 E MAIL@PETERTHOMPSONADT.CO.UK W PETERTHOMPSONADT.CO.UK A PROVIDENCE HOUSE 49 LEICESTER RD BOURGHTON ASTLEY LEICESTERSHIRE LE19 4QE		
Figured dimensions must be taken in preference to scaled dimensions and any discrepancies or errors are to be referred to PTADT. Contractors, sub-contractors and suppliers must verify all dimensions on site before commencing work or producing any workshop drawings. Copyright Reserved		
0 1m 2m 3m 4m 5m		