
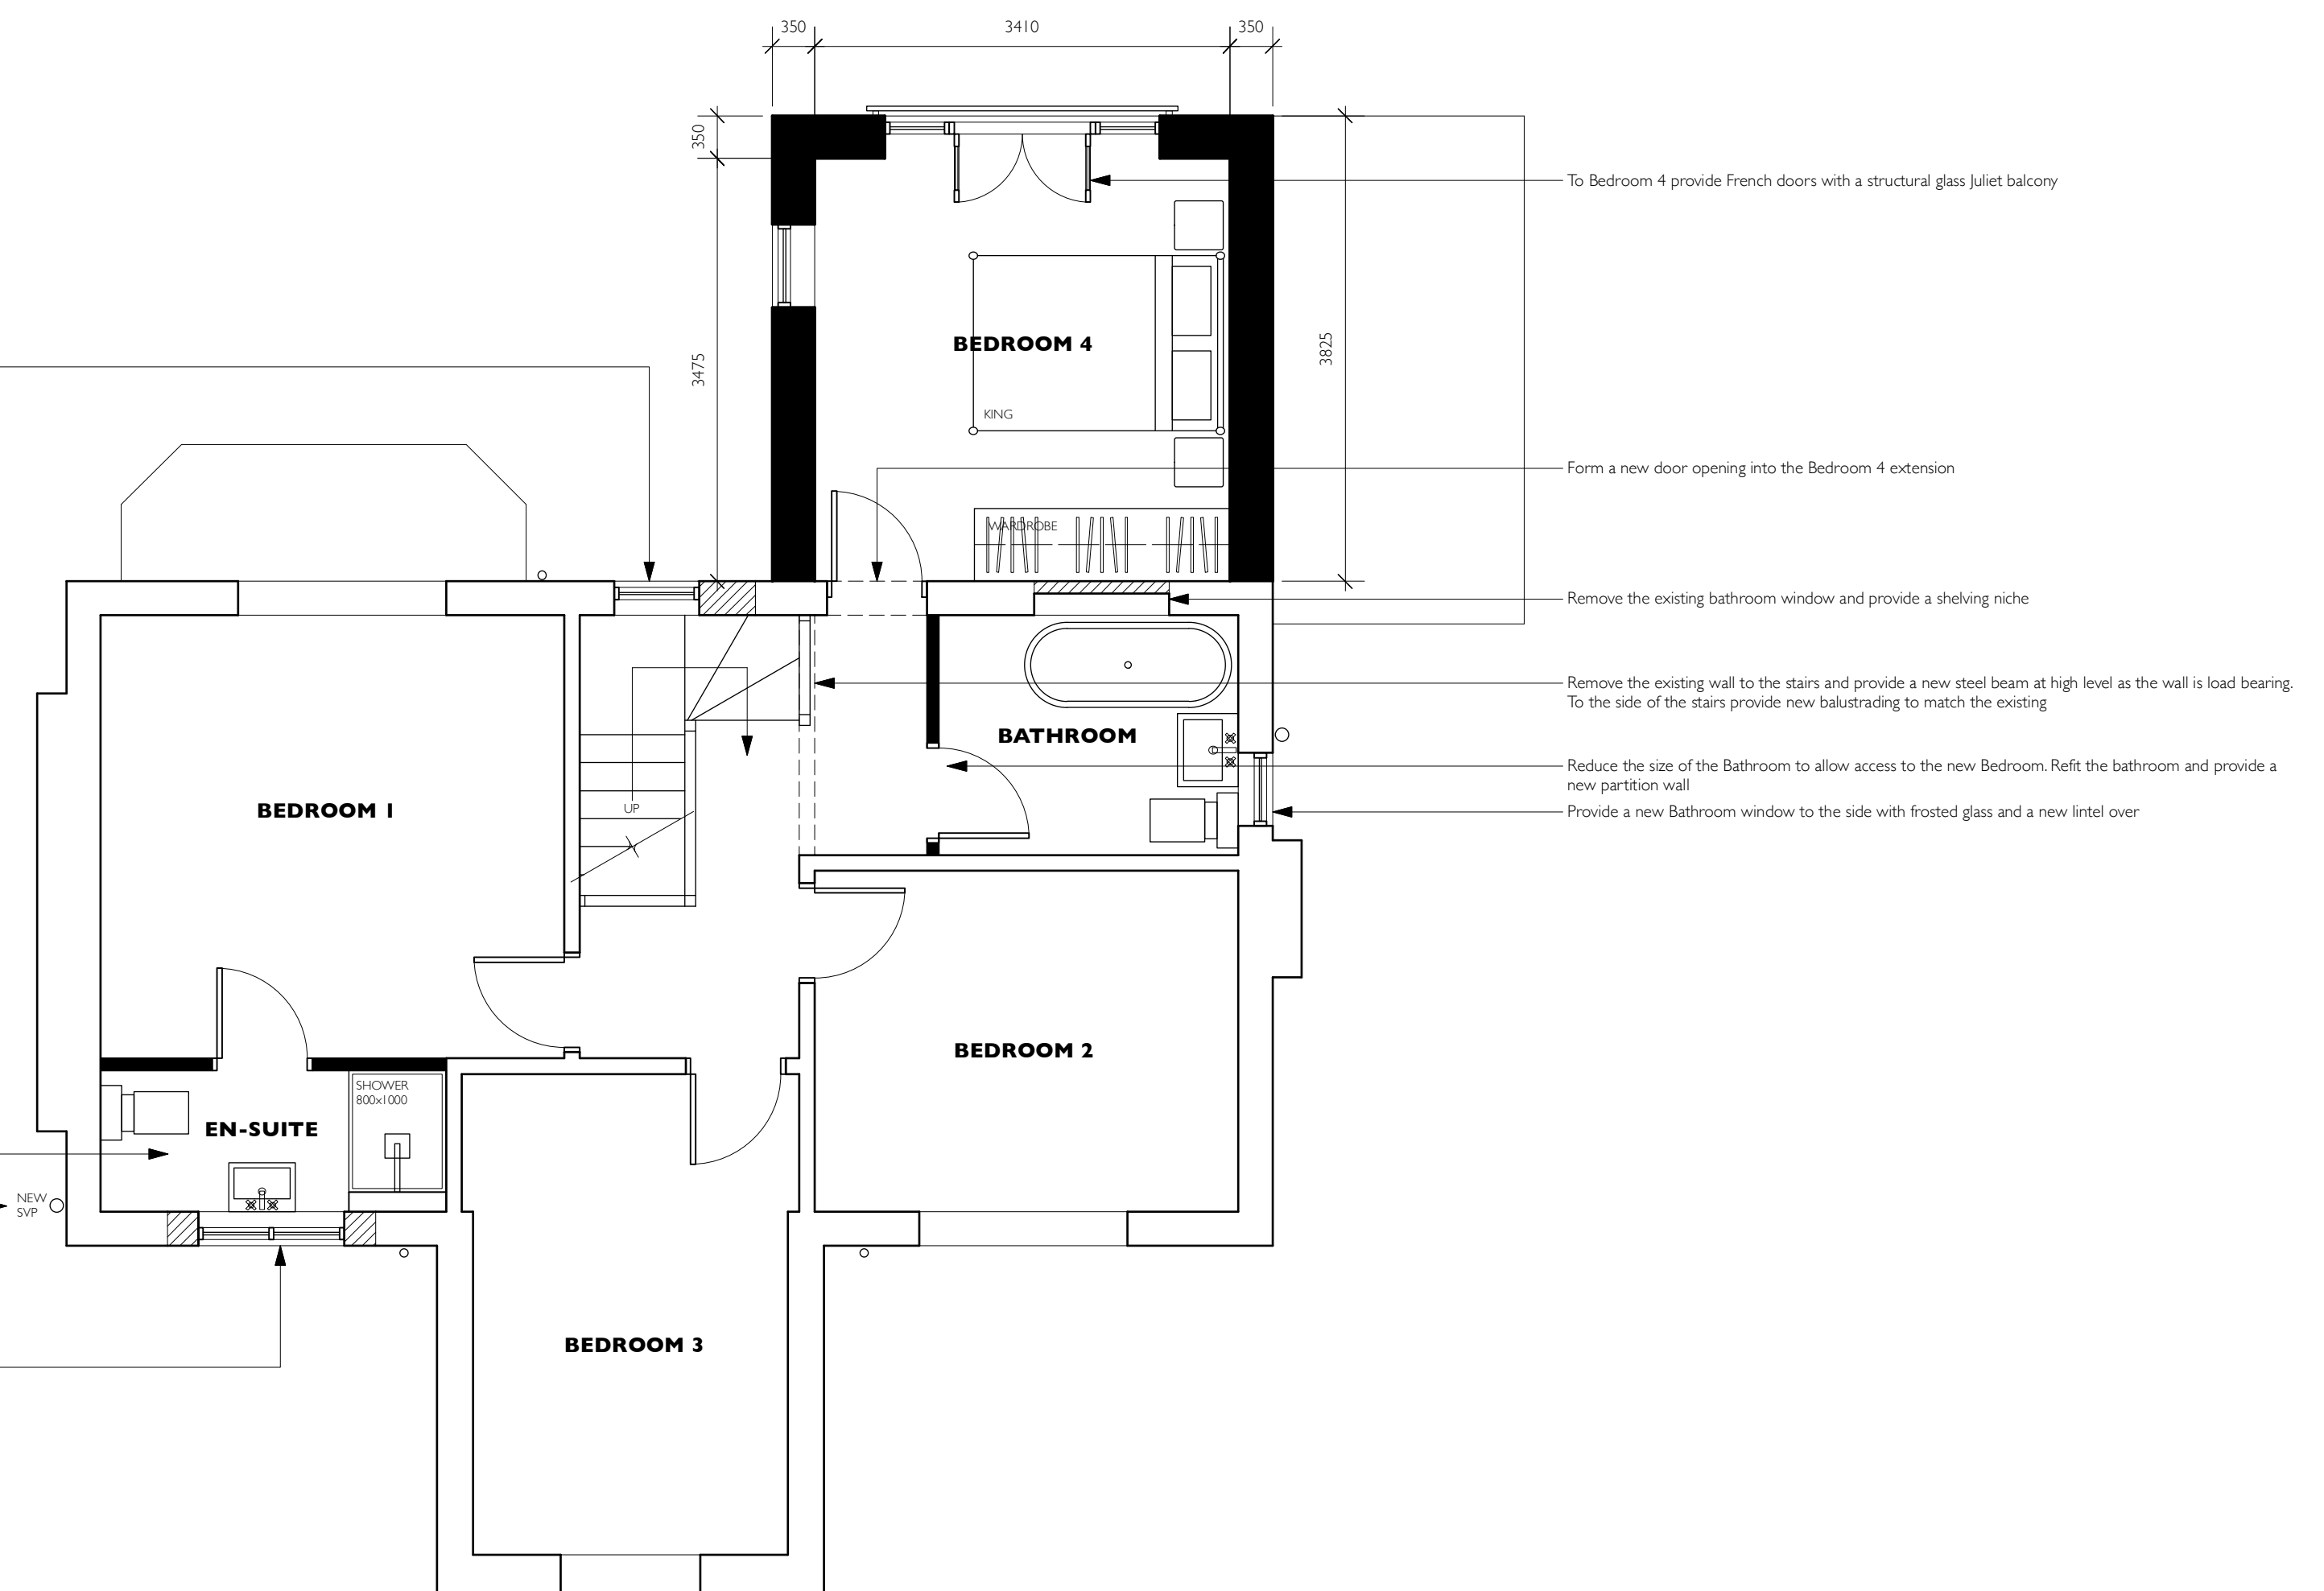


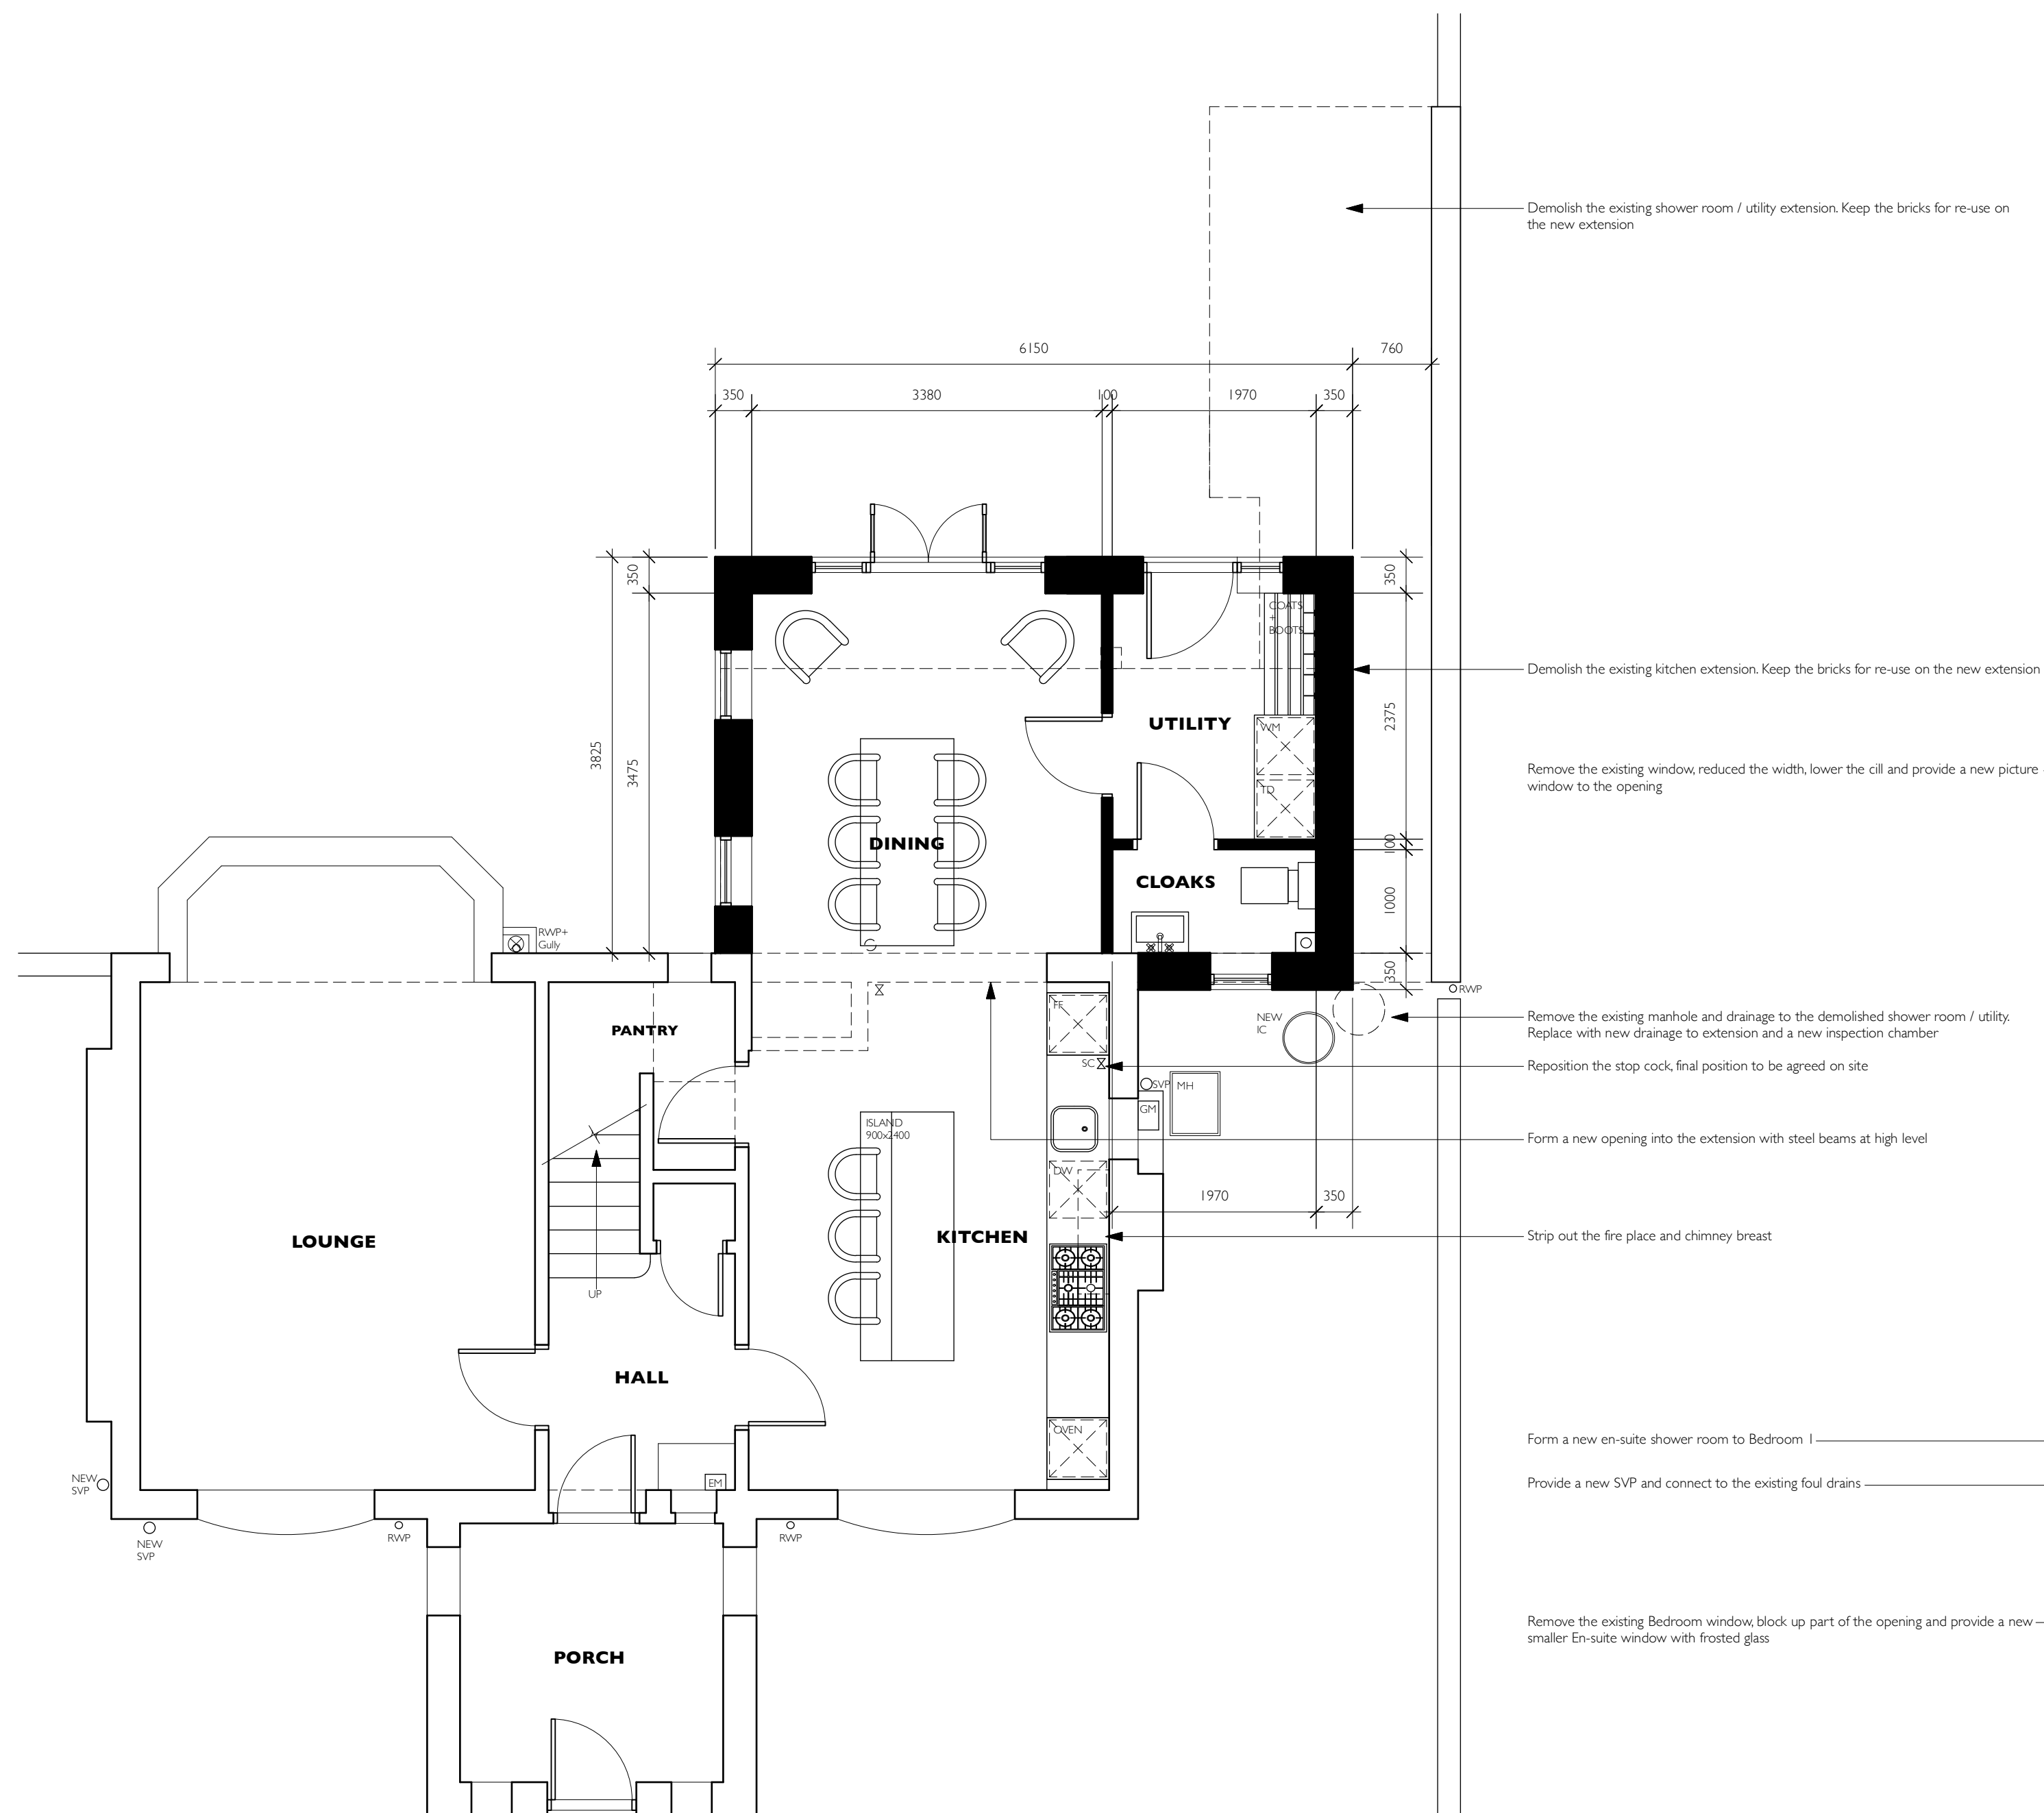

REASONS															
DRAWING TITLE	PROPOSED FLOOR PLANS PLANNING DRAWING		PETER THOMPSON ARCHITECTURAL SERVICES T: 01455 284921 E: MAIL@PETERTHOMPSONADT.CO.UK W: PETERTHOMPSONADT.CO.UK A: PROVIDENCE HOUSE #9 LEICESTER RD BROUGHTON ASTLEY LEICESTERS LE15 4QJ												
PROJECT TITLE	PROPOSED EXTENSIONS & ALTERATIONS 6 PARK ROAD RATBY LEICS. LE6 0JJ														
DRAWING NUMBER	23056-05		Figured dimensions must be taken in preference to scaled dimensions and any discrepancies or errors are to be referred to PMDT Contractors who contractors and suppliers must verify all dimensions on site before commencing work or producing any workshop drawings. Copyright Reserved©D												
SCALE	A1:1:50 A3:1:100		DATE	10.01.2024											