


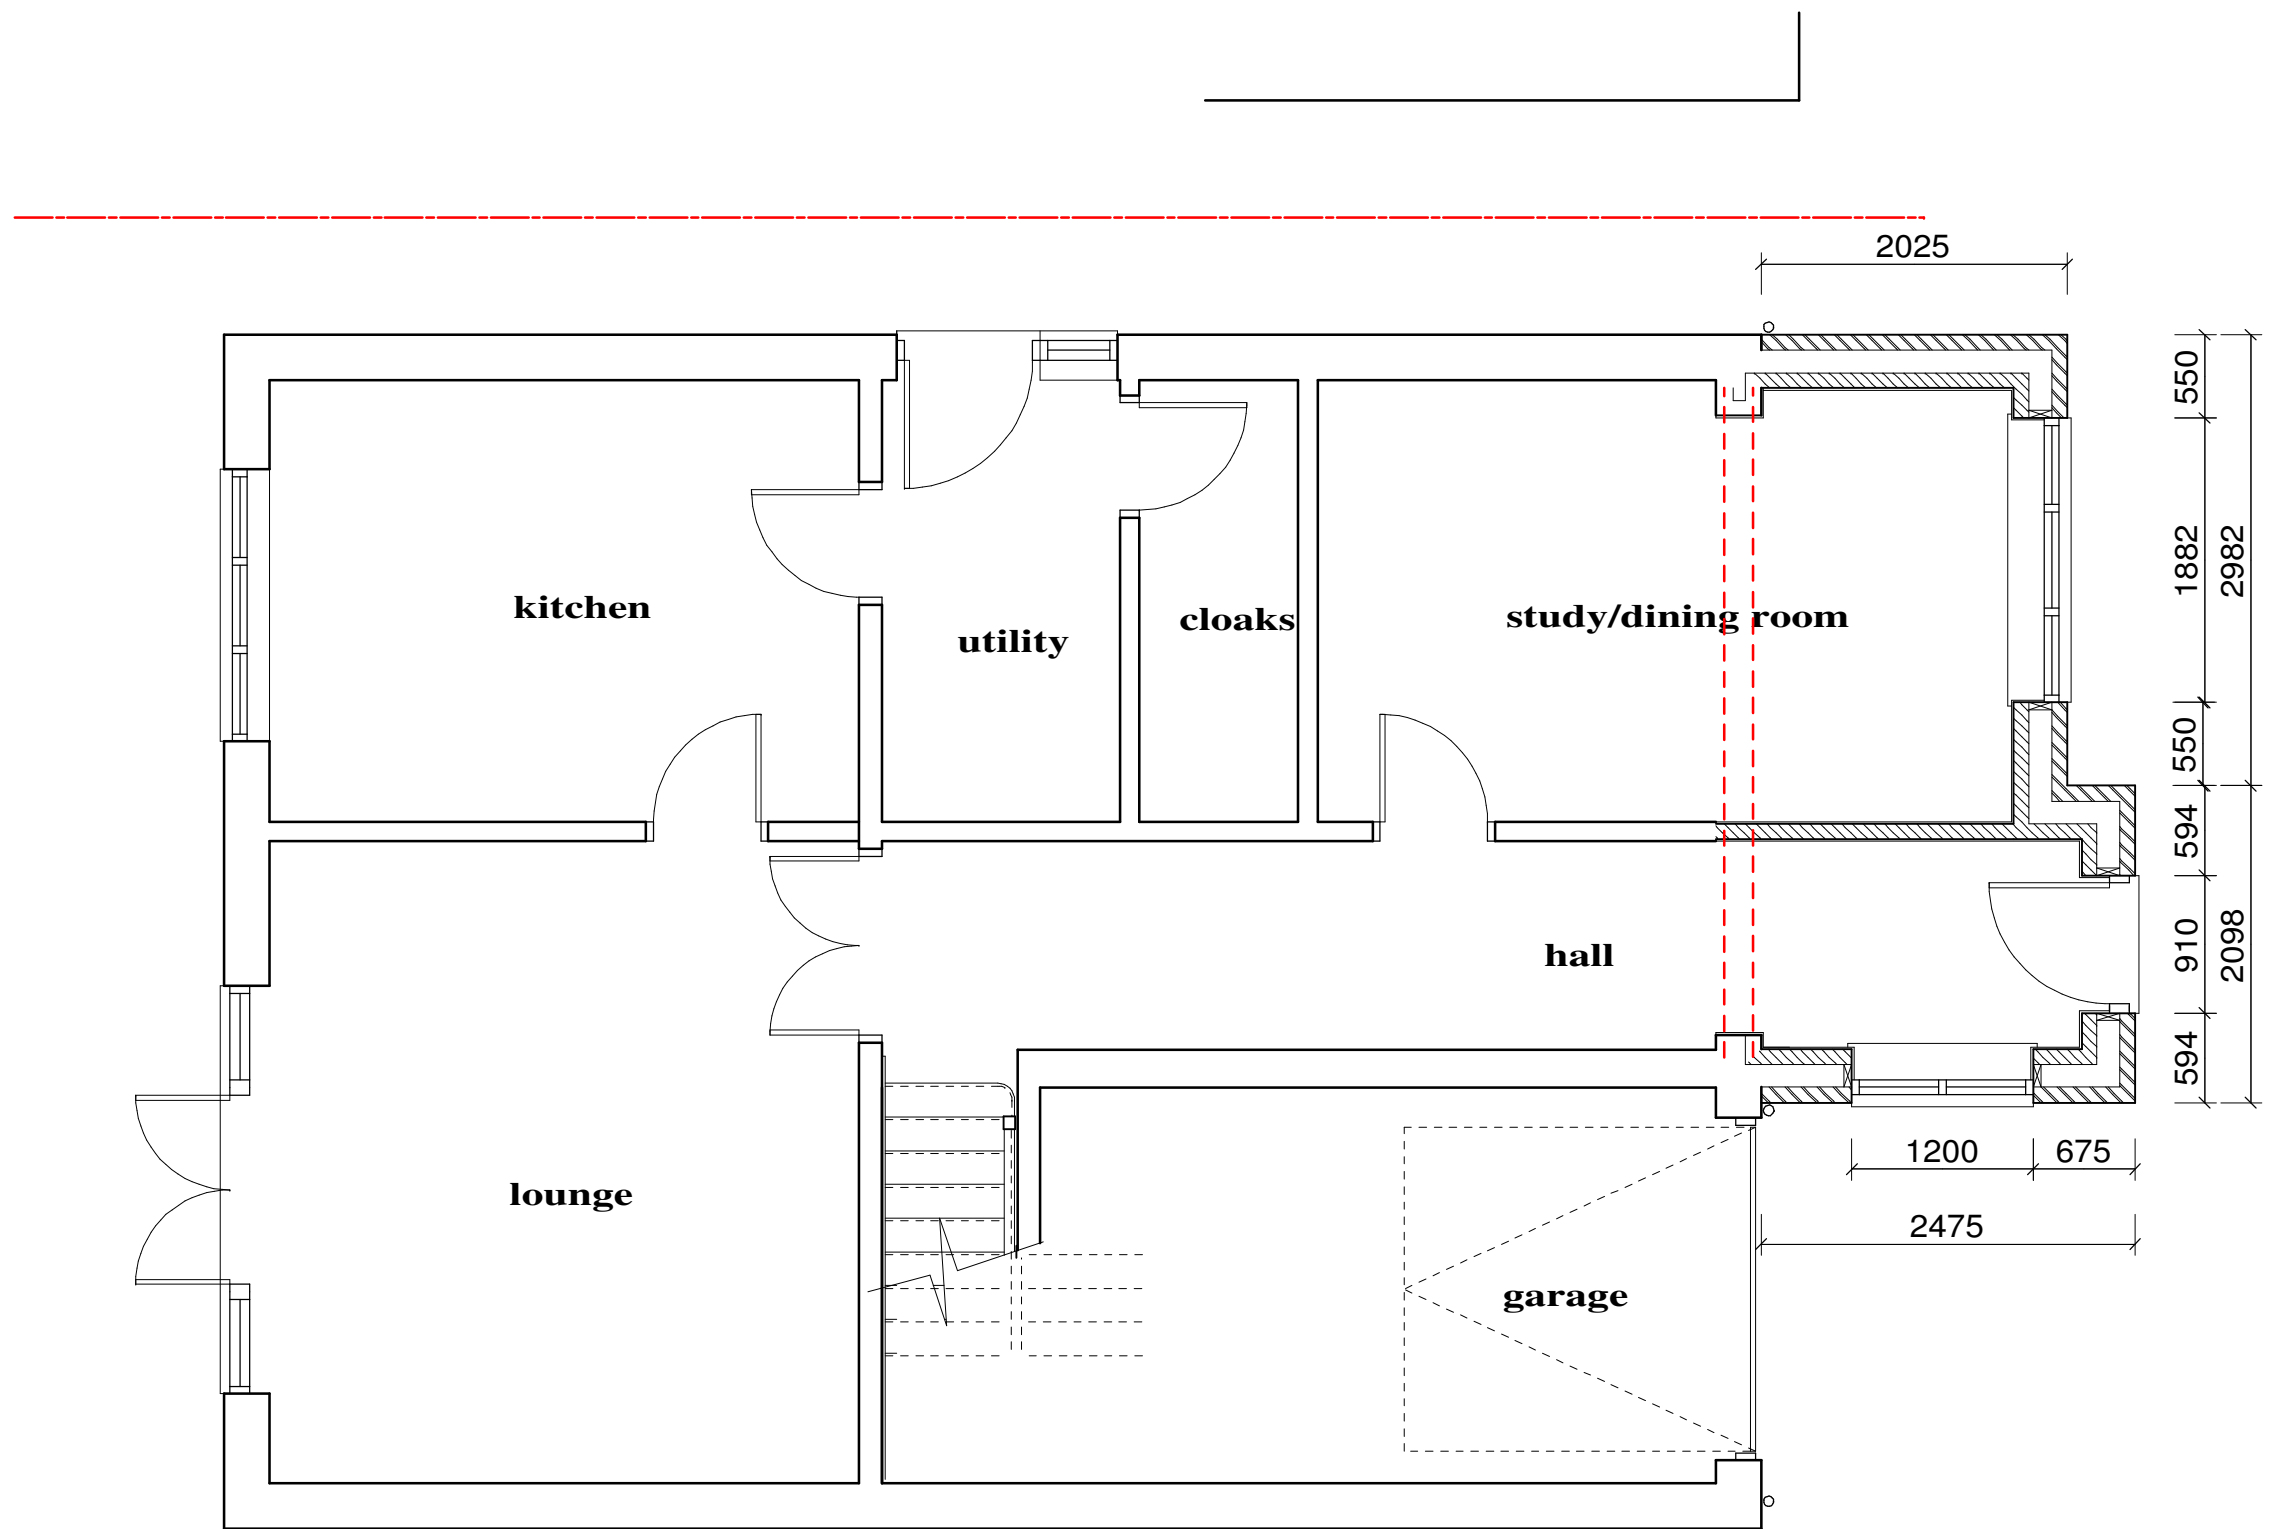

Proposed Part Ground Floor Plan



ECO Window Systems Ltd m: 07912 178662 t: 01455 635230 Philip Baumber Architectural Services 50, Radmore Road, HINCKLEY, Leics. LE10 0RQ tel. 01455 612790; e.mail. baumberp1955@gmail.com	Project: Proposed Single Storey Front Extensions at 5a, Ashford Road, Hinckley, LE10 0JL for Mr. & Mrs, S. Rafferty	Drg.Title: Proposed Part Ground Floor Plan	Date: Dec 2023	Scale: 1:50 @ A3
			Job No.: 1635	Drg. No. Rev. p/02 A