



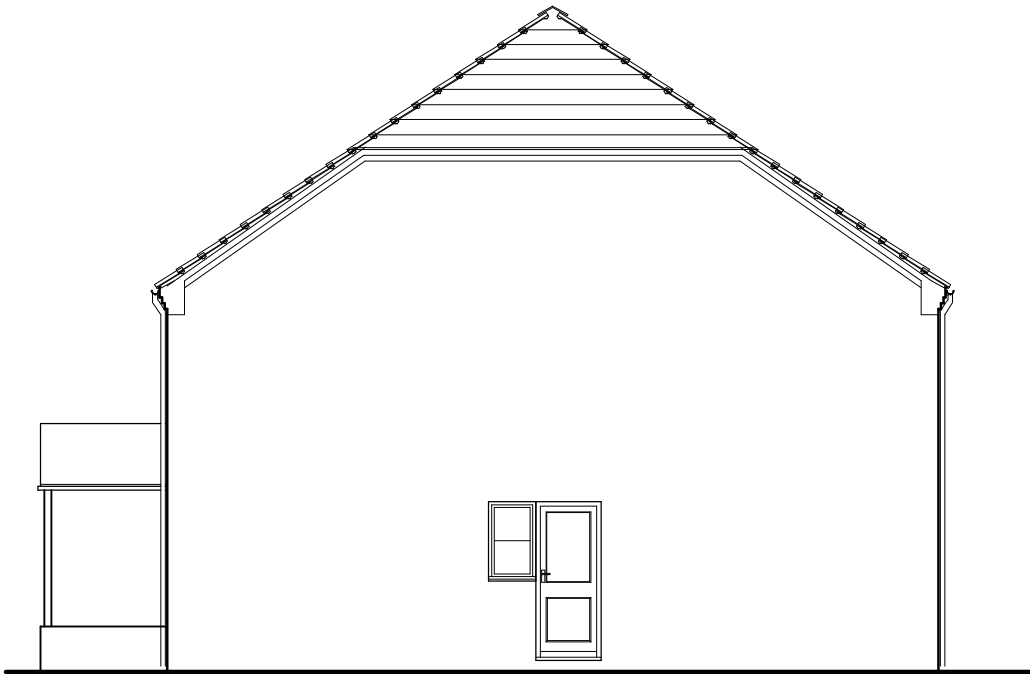


Existing Side Elevation



Existing Front Elevation

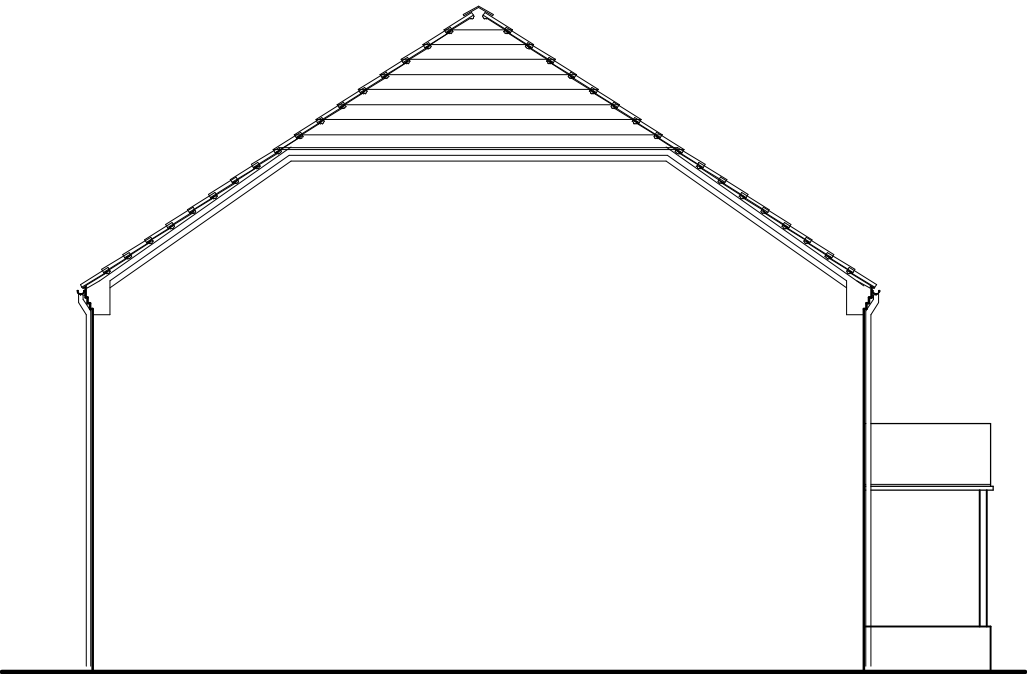


Existing Side Elevation

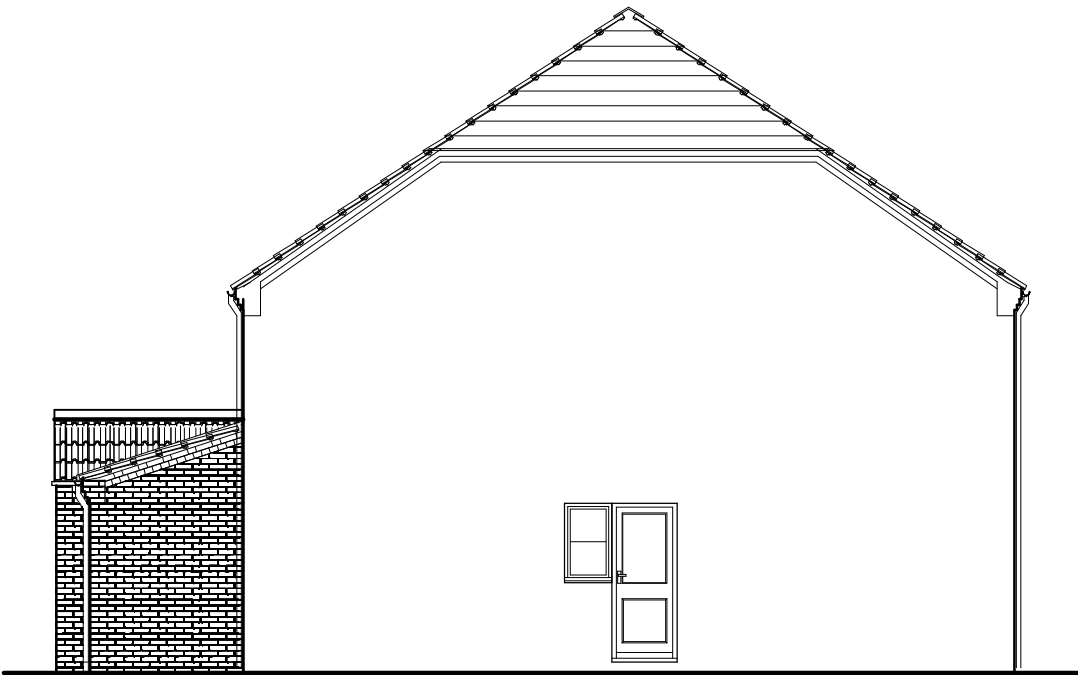


Proposed Side Elevation (rhs)



Proposed Front Elevation

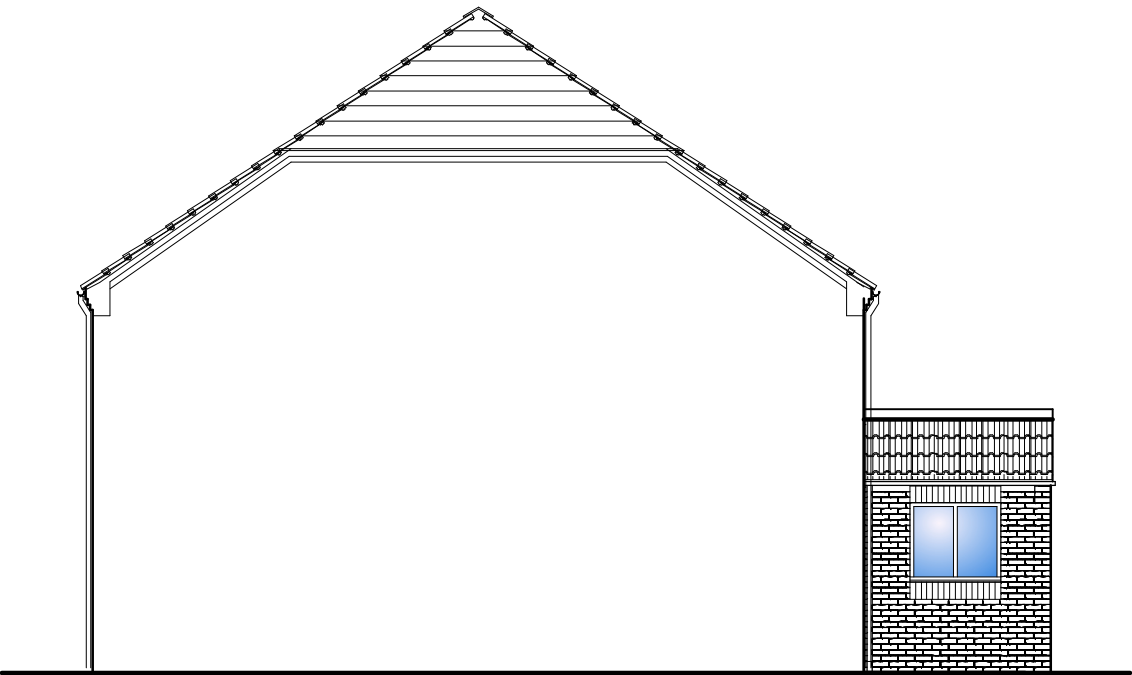

Proposed Side Elevation

 

Philip Baumber Architectural Services 50, Radmore Road, HINCKLEY, Leics. LE10 0RQ tel. 01455 612790; e.mail. baumberp1955@gmail.com	Project: Proposed Single Storey Front Extensions at 5a, Ashford Road, Hinckley, LE10 0JL for Mr. & Mrs, S. Rafferty	Drg.Title: Existing & Proposed Elevations	Date: Dec 2023	Scale: 1:100 @ A3
			Job No.: 1635	Drg. No. Rev. 101