


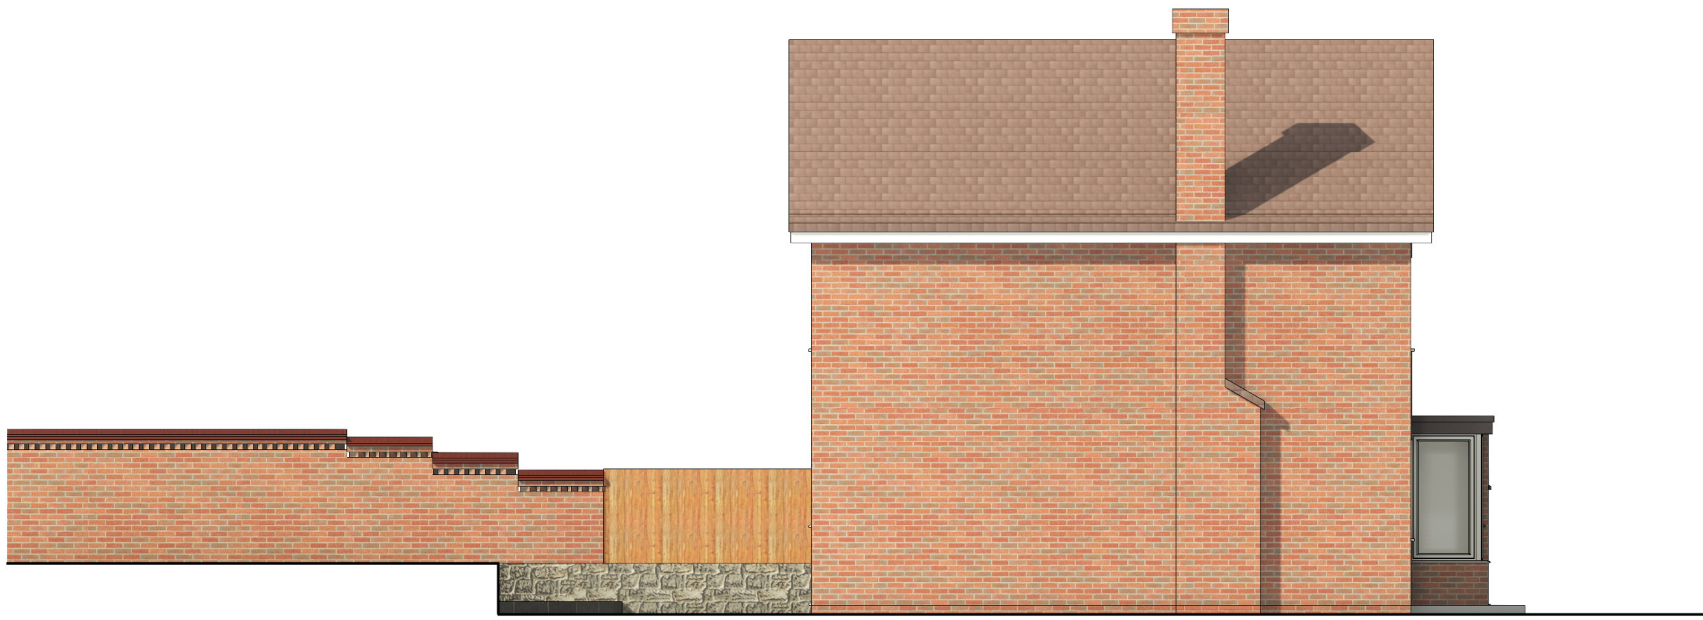

Side Elevation as Existing
1:100



Front Elevation as Existing
1:50




Rear Elevation as Existing
1:100



Side Elevation as Existing
1:100



Residential Extension
54 Duport Road
Burbage

 

Project Number: 0103
ScaleAs indicated @ A3
Date: 04/21/21

Drawing Number
03
Revision: