


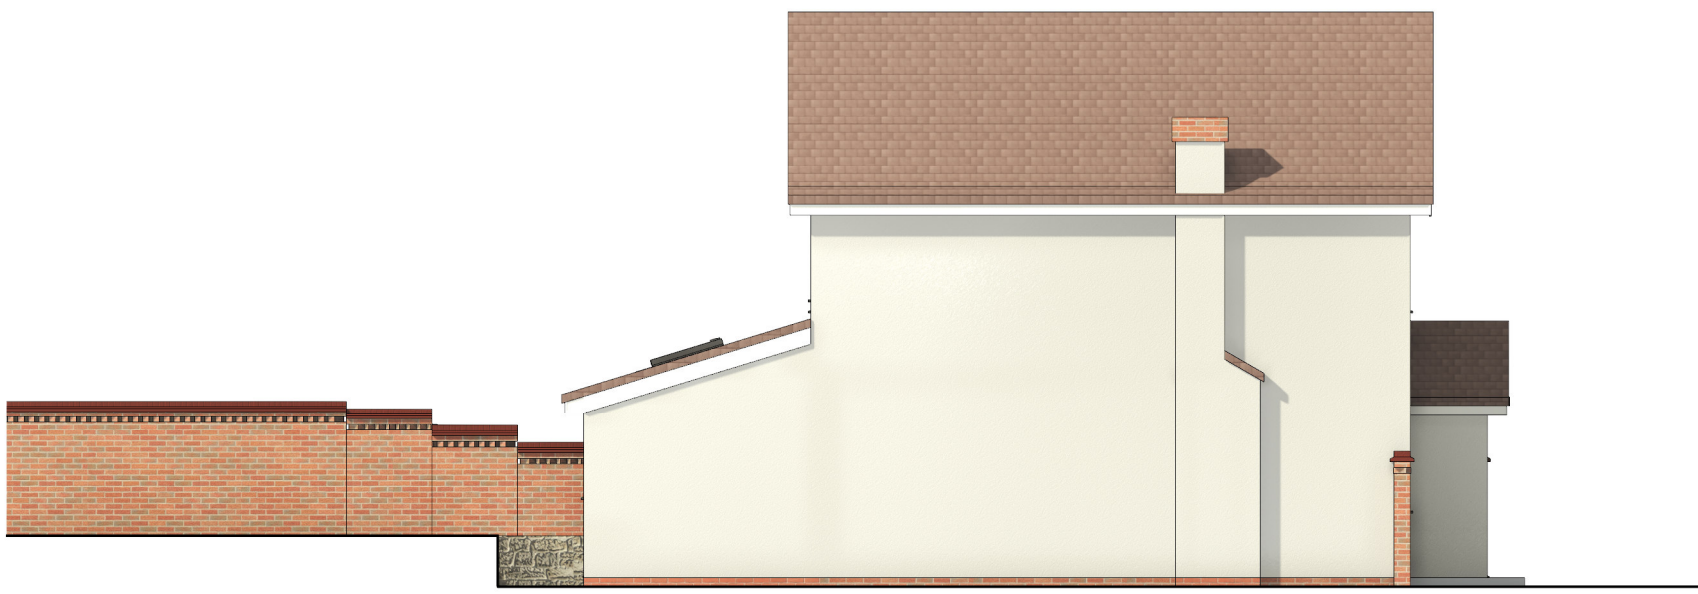

Side Elevation as Proposed
1:100



Front Elevation as Proposed
1:50




Rear Elevation as Proposed
1:100



Side Elevation as Proposed
1:100



Residential Extension
54 Duport Road
Burbage

 

Project Number: 0103
ScaleAs indicated @ A3
Date: 09/01/23

Drawing Number
06
Revision: