


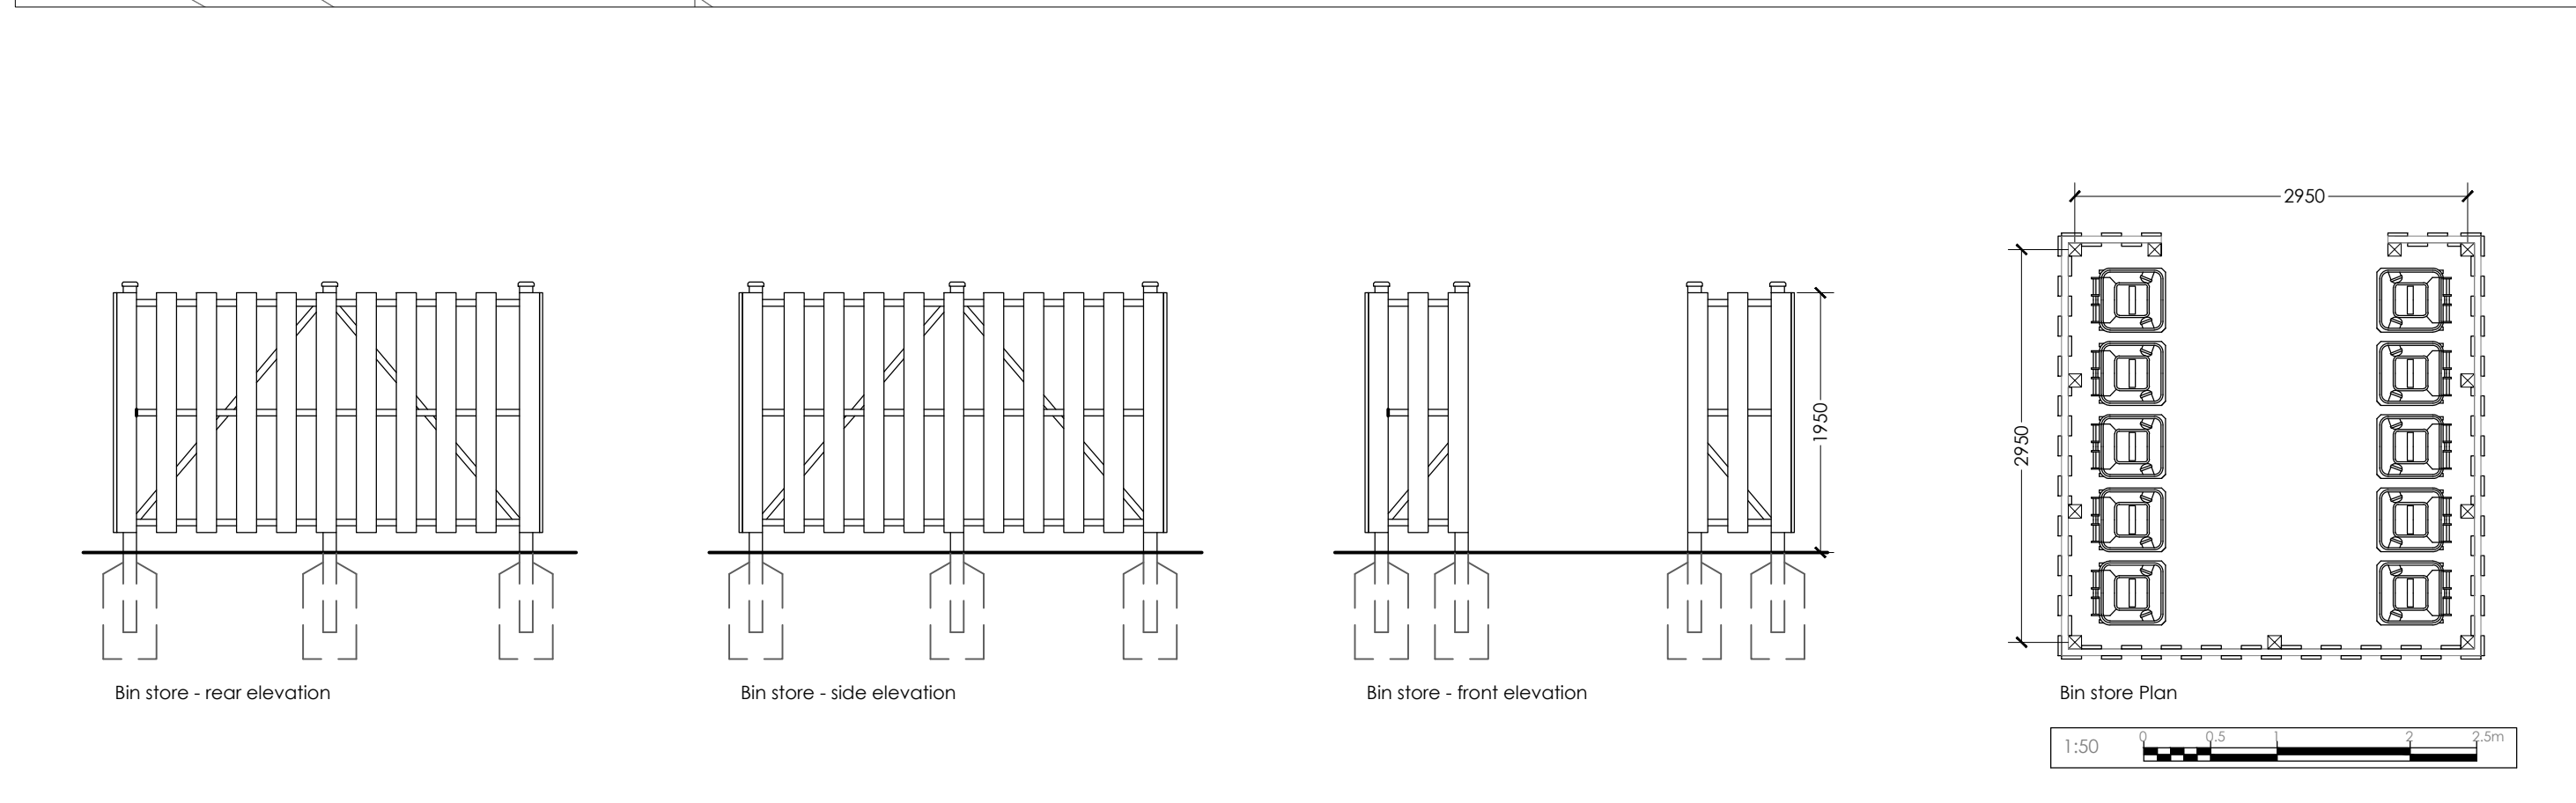

© Crown copyright and database rights (1994). Ordnance Survey licence number 100047514

Notes

This drawing is to be read in conjunction with all relevant drawings and specifications.

Do not scale from this drawing. Use figured dimensions only. All levels and dimensions to be checked on site. All level and dimensional discrepancies are to be brought to the immediate attention of HSP Architects Ltd.

Responsibility cannot be accepted for attention and/or deviation from this design without prior written agreement of HSP Architects Ltd.

Copyright reserved. This drawing may only be used for the client and location specified in the file block. It may not be copied or disclosed to any other third party without prior written consent from HSP Architects Ltd.

Prior to any works commencing on site, the engineer is to be contacted regarding the current status, revision or regulatory approval of this drawing.

It is the responsibility of the NABC or Local Authority notwithstanding anything shown or indicated on these drawings. All workmanship and materials to be the best of their respective kind and of weight and quality as specified. All work to be carried out in accordance with the relevant standards and levels to be ascertained and checked and verified on site before specific areas of work are commenced.

This drawing is to be read in conjunction with client specification/employees requirements and structural engineers drawings.

E 230420 MG Bin collection area added to site entrance
D 230117 MG Plans & elevs revised following client review
C 221207 MG Additional dwellings added
B 210827 MG Levels added
A 210705 MG Garage updated following client comments

hssp
architects

Pera Business Park, Nottingham Road
Melton Mowbray, LE13 0PB

Telephone: 01664 563 288 Fax: 01664 563 360
E-Mail: info@hssparchitects.co.uk Web: www.hssparchitects.co.uk

Proposed houseing on land at rear
of 223 Station Road, Earl Shilton,
Leicestershire

Leicestershire.	
-	
Title	

Proposed site plan			
--------------------	--	--	--

Scale. 1:200 & 1:50	Drawn. MG	Checked. JB	Date. June '21
Drawing No. 7623-02-01			Revision. 5

HSSP A1