



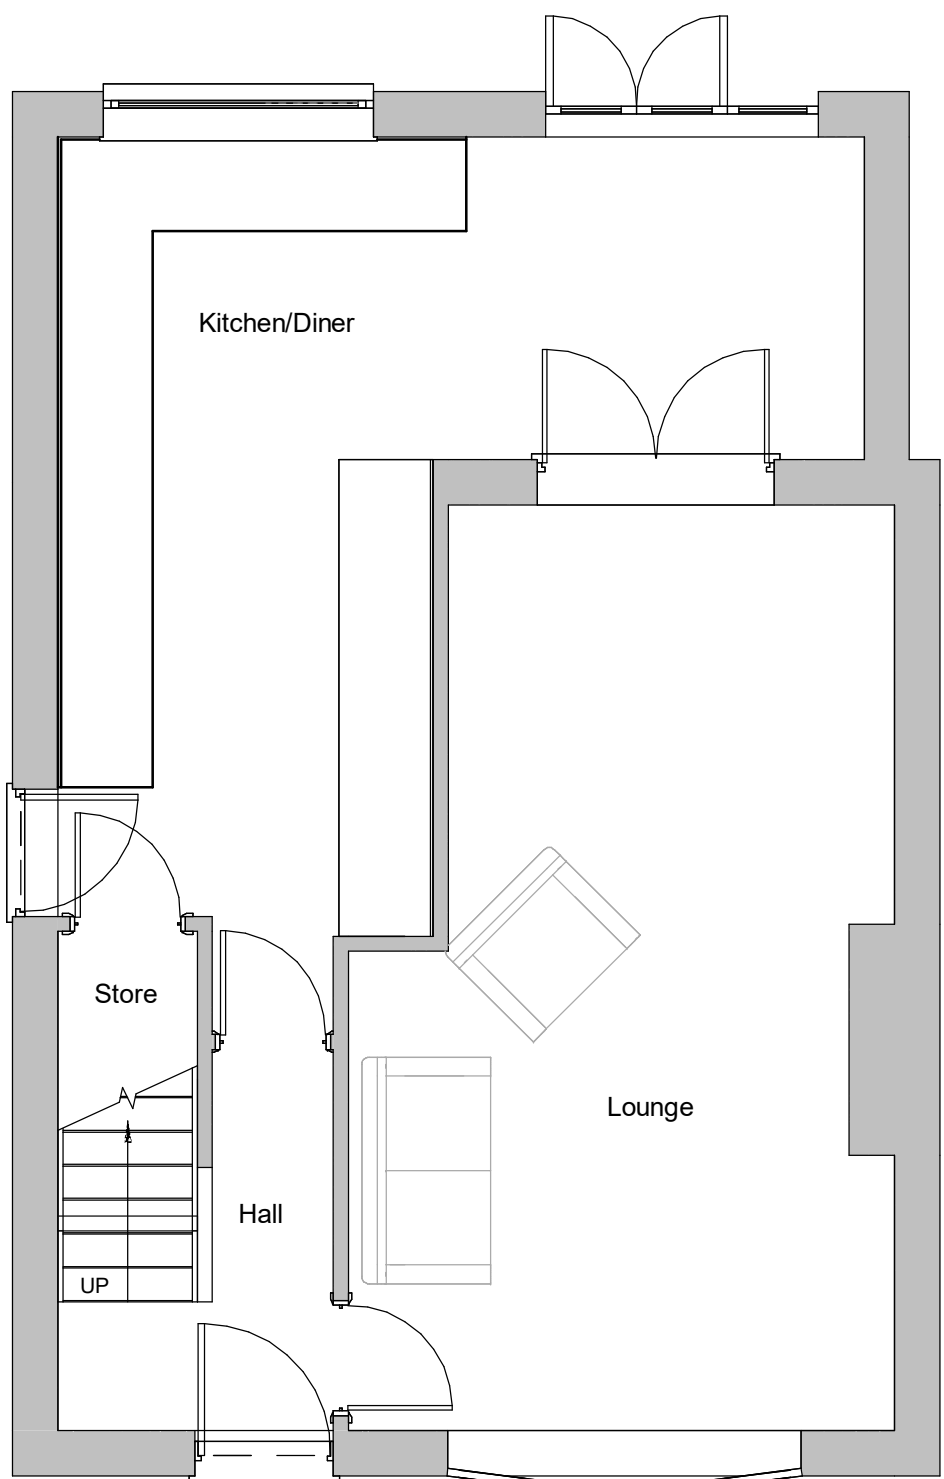


Existing Ground Floor Plan
1 : 50




Existing Front Elevation
1 : 50

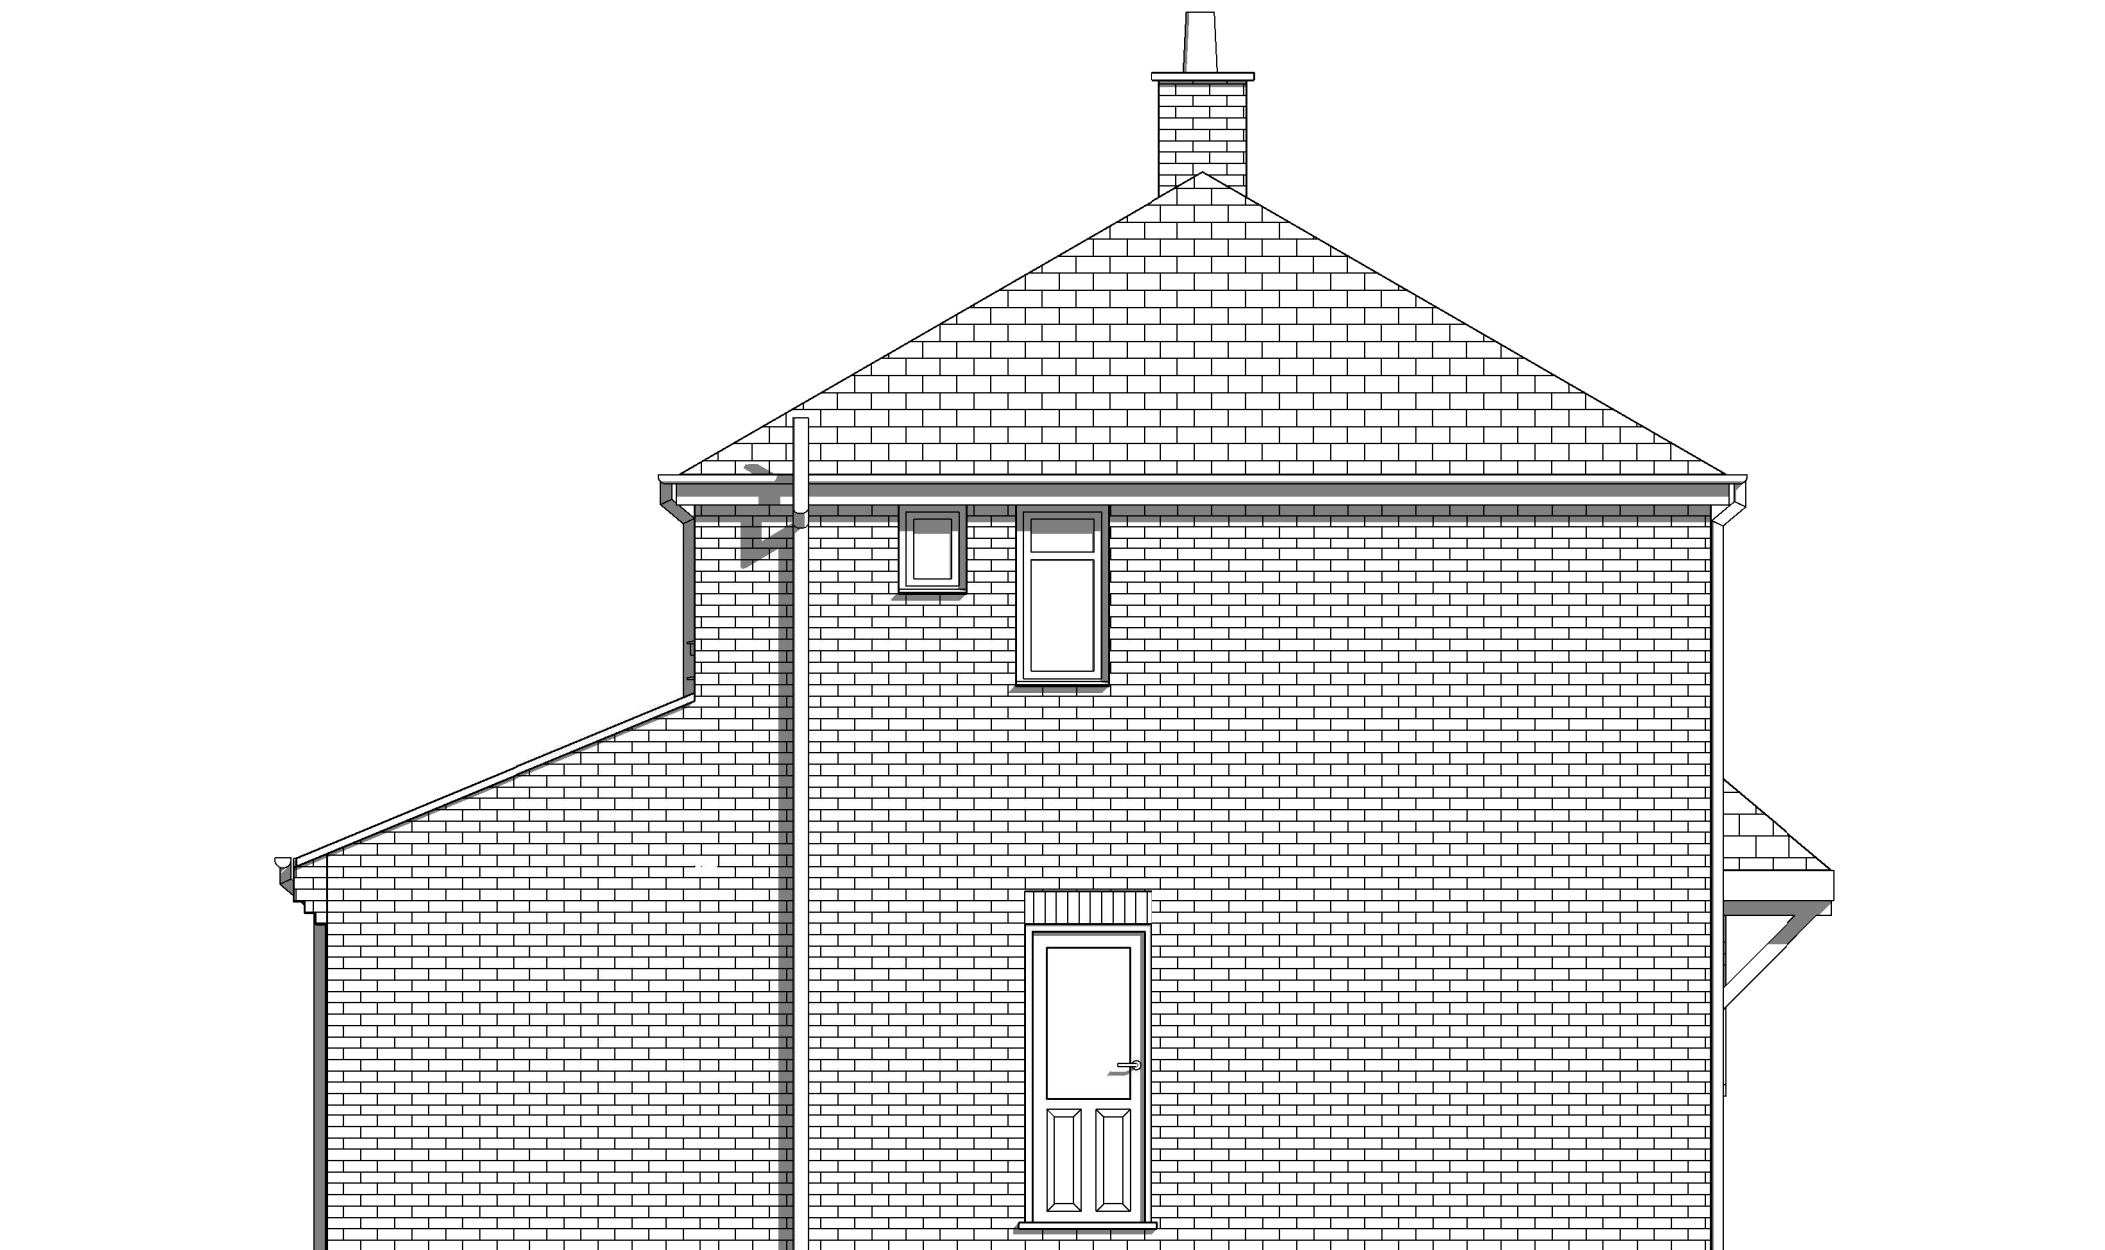

Existing Side Elevation 1
1 : 50

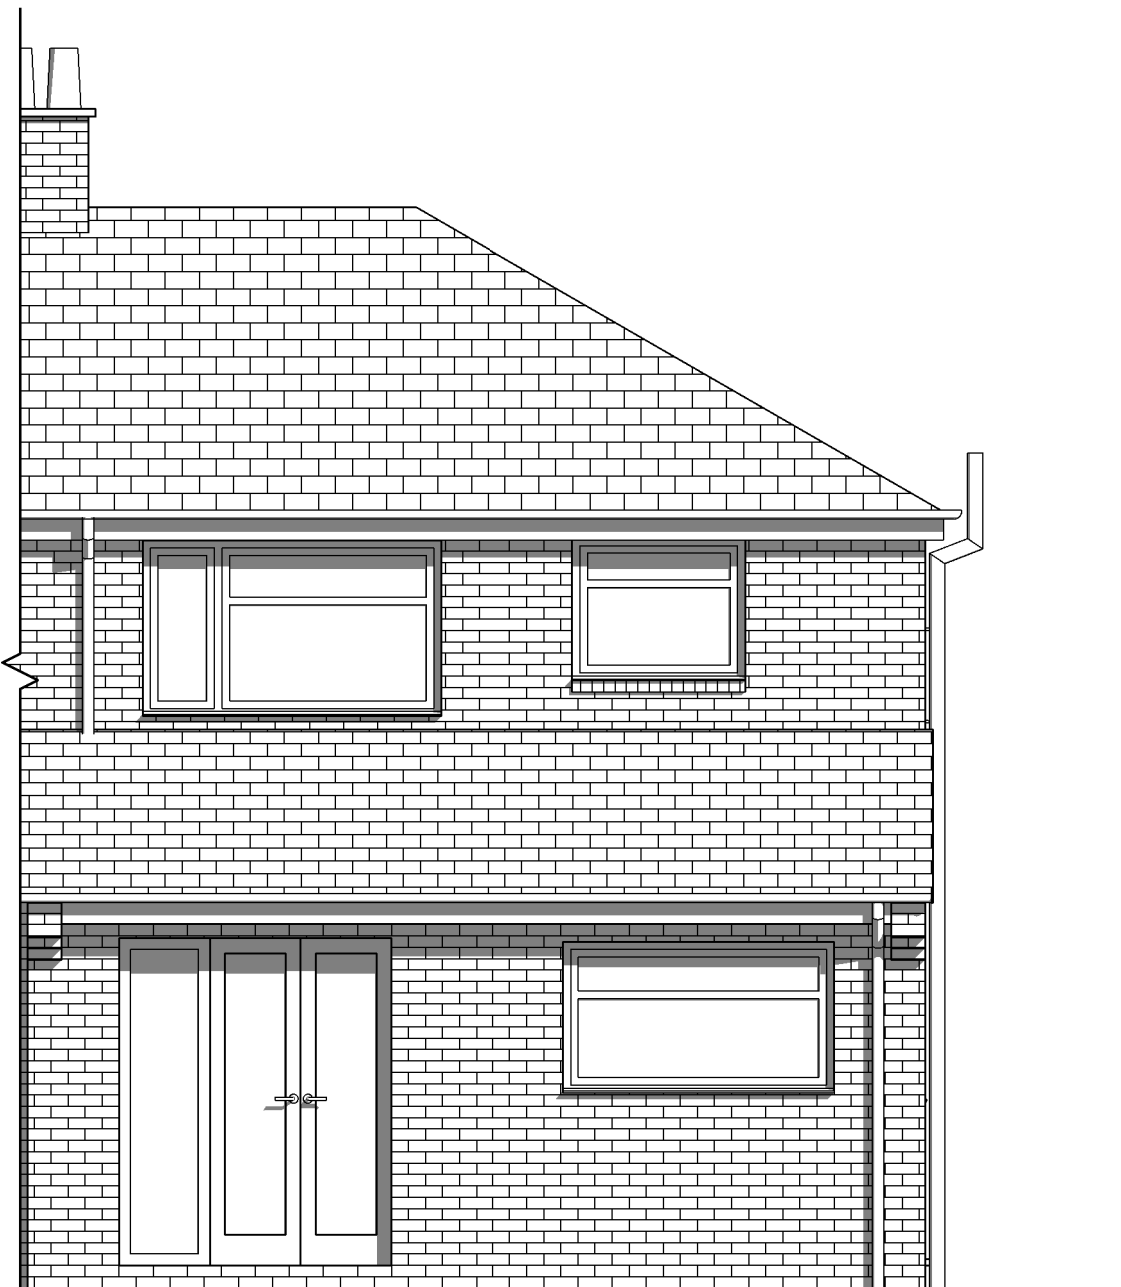

Existing Rear Elevation
1 : 50

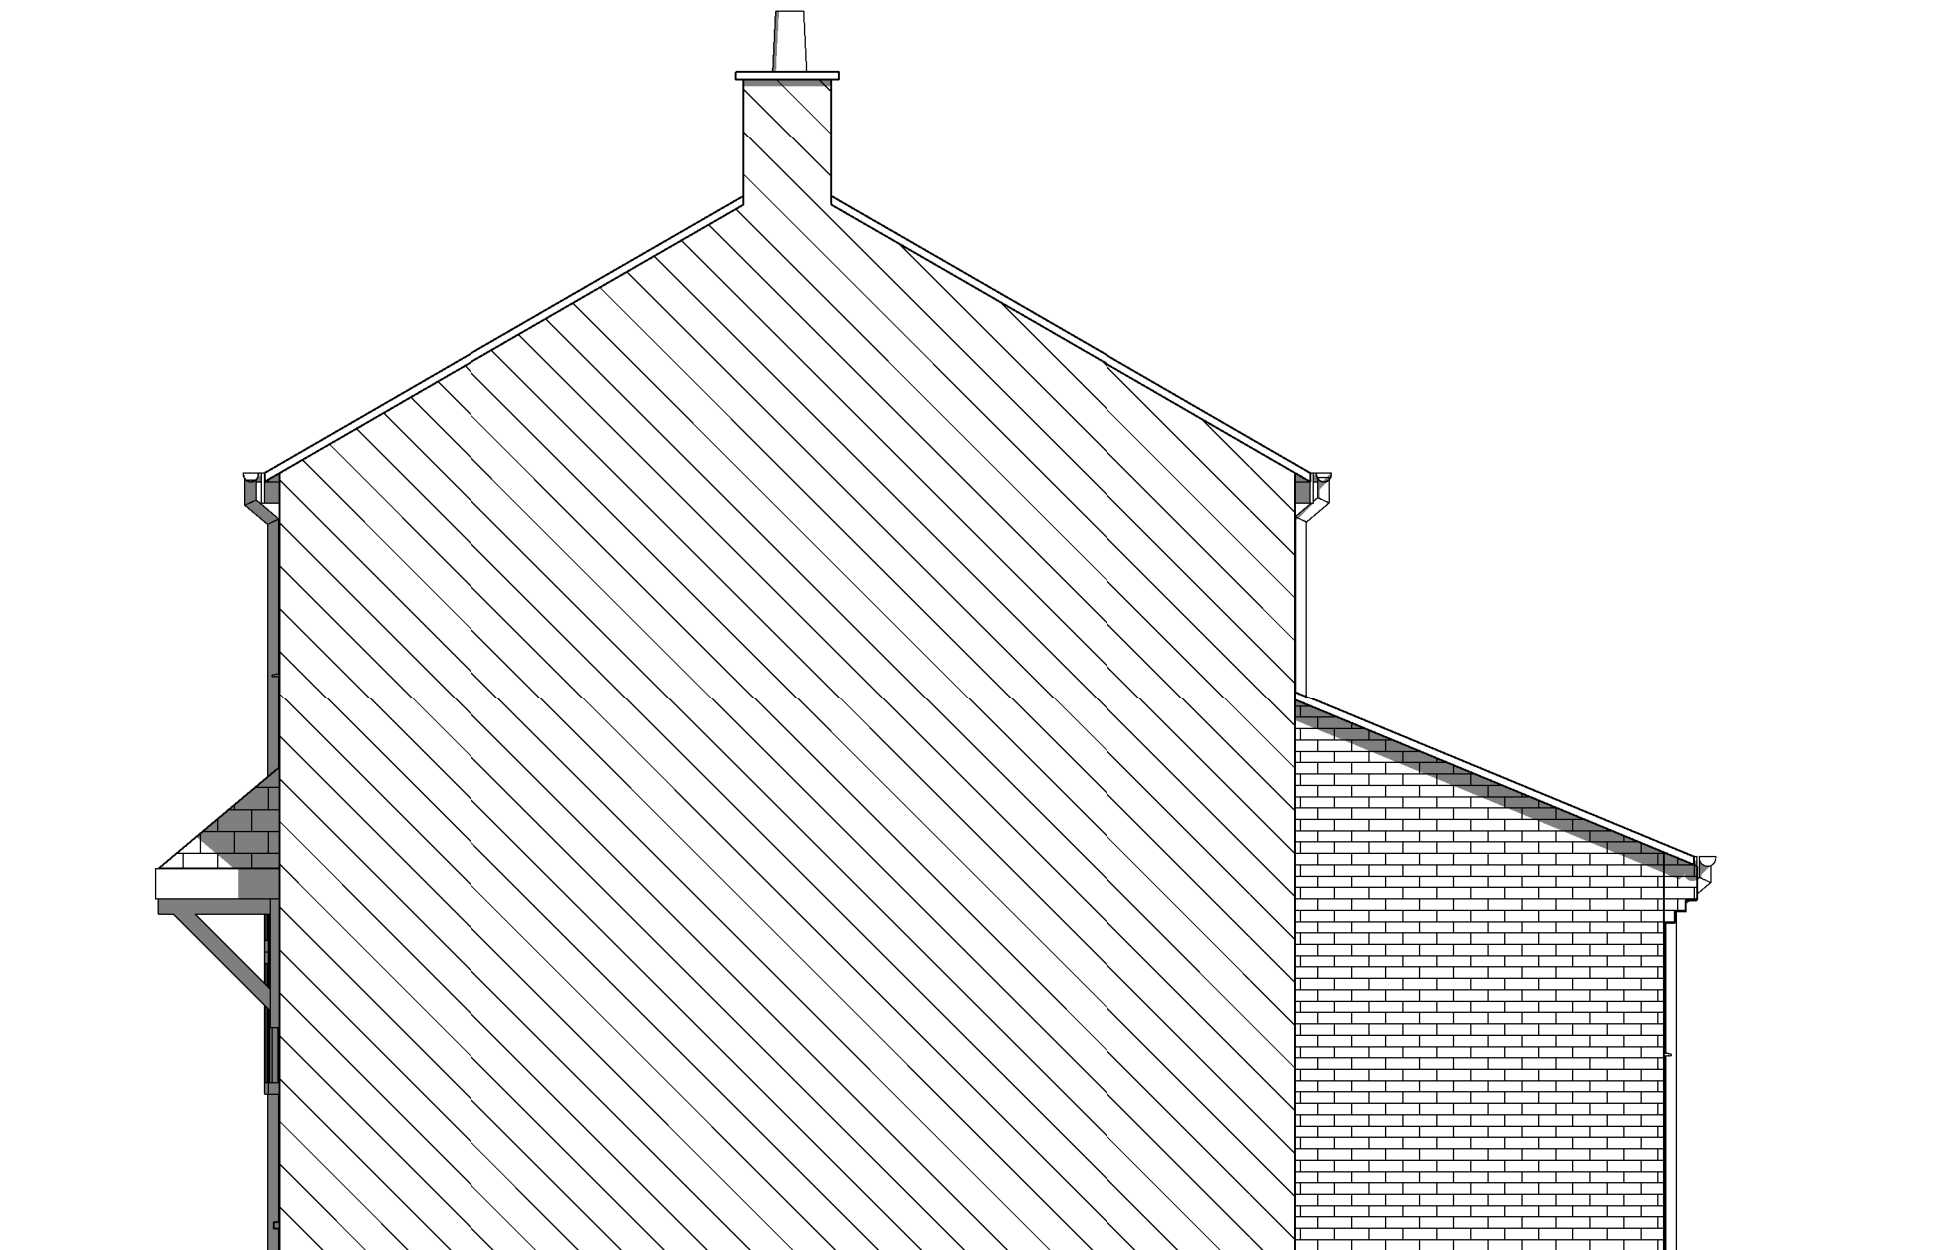

Existing Side Elevation 2
1 : 50

Note:

PLANNING ISSUE

This drawing is for planning use only. Do not use this drawing for any costing or construction purposes.

This drawing remains the property of DAMAX and may not be reproduced or amended except by written permission. No liability will be accepted for any amendments made by others.

The contractor is responsible for checking all site dimensions, site levels, sewer inverts at connection points before commencing any works. All work by the contractor must comply with all current relevant legislation, regulation standards guidance and law whether or not specified on this drawing.

The contractor is responsible for checking this drawing against all other relevant details and drawings prior to commencement of site works. This drawing is to be read in conjunction with other specialists details and designs.

All dimensions are taken to structure unless otherwise stated. Internal finishes such as plasterboard are excluded. External cladding included, external render excluded.



SCALE 1:50 m

Rev	Description	Drawn	Date
-----	-------------	-------	------



Tel. 01536 211 633
Email. enquiries@damaxltd.co.uk

Drawing Name
Existing Floor Plans & Elevations

Project Name
12 Colts Close

Customer Name
John & Maria

Scale @A1	Date	Drawn	Checked
1 : 50	29/05/24	SS	-
Job Number	Drawing Number	Rev	
1039-01-01	P-103		