
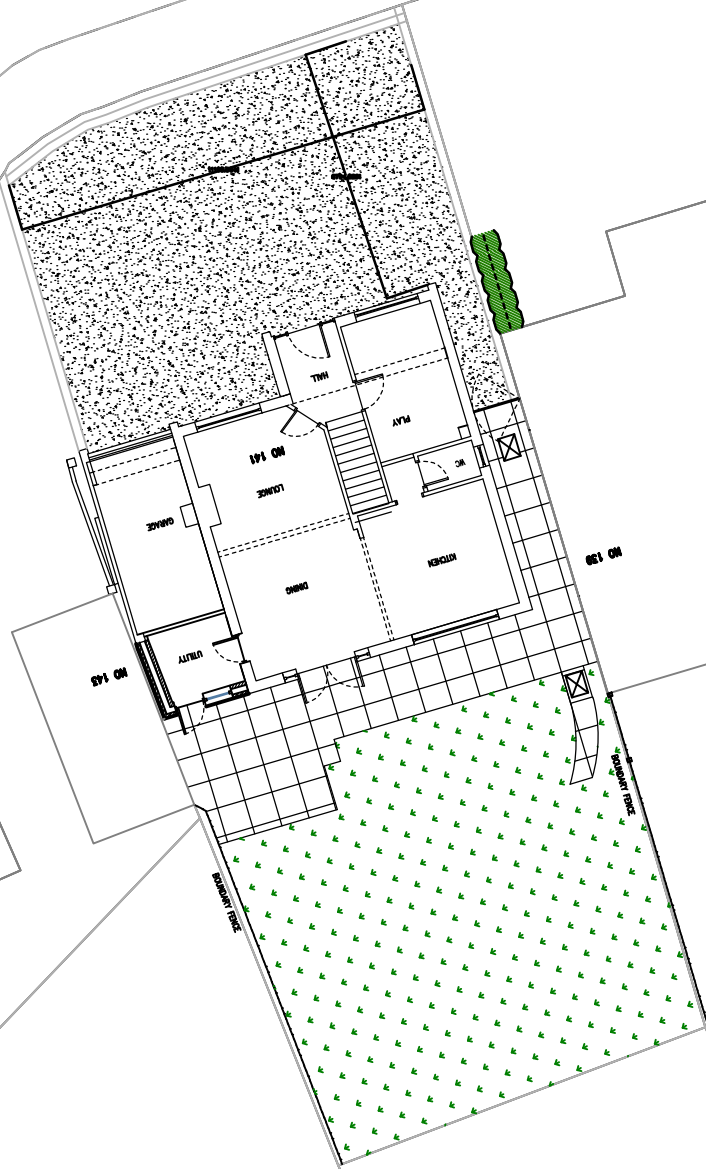


ALL DIMENSIONS TO BE CHECKED ON SITE PRIOR TO ORDERING OF MATERIALS.
ALL FIGURED DIMENSIONS ARE FOR DESIGN PURPOSES ONLY.

SHERWOOD ROAD

135

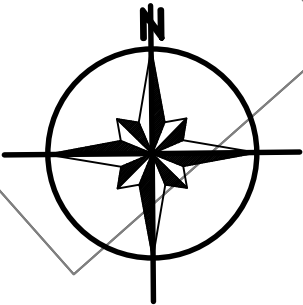

Project 141 Sherwood Road
Stoke Golding
CV13 6EJ

For Mr & Mrs R Tinsley

Title Site Plan

FUTURE DESIGN CONSULTING LTD

42 Woodland Road
Hinckley
Leicestershire
LE10 1JG
Tel: 07979 002520

Drawn B

Checked B

Scale 1:100 • A3

Date 15-09-2023

Drawing Number 23360/P05

REV.	DATE:	DESCRIPTION:
-	19.09.23	PRELIMINARY ISSUE