



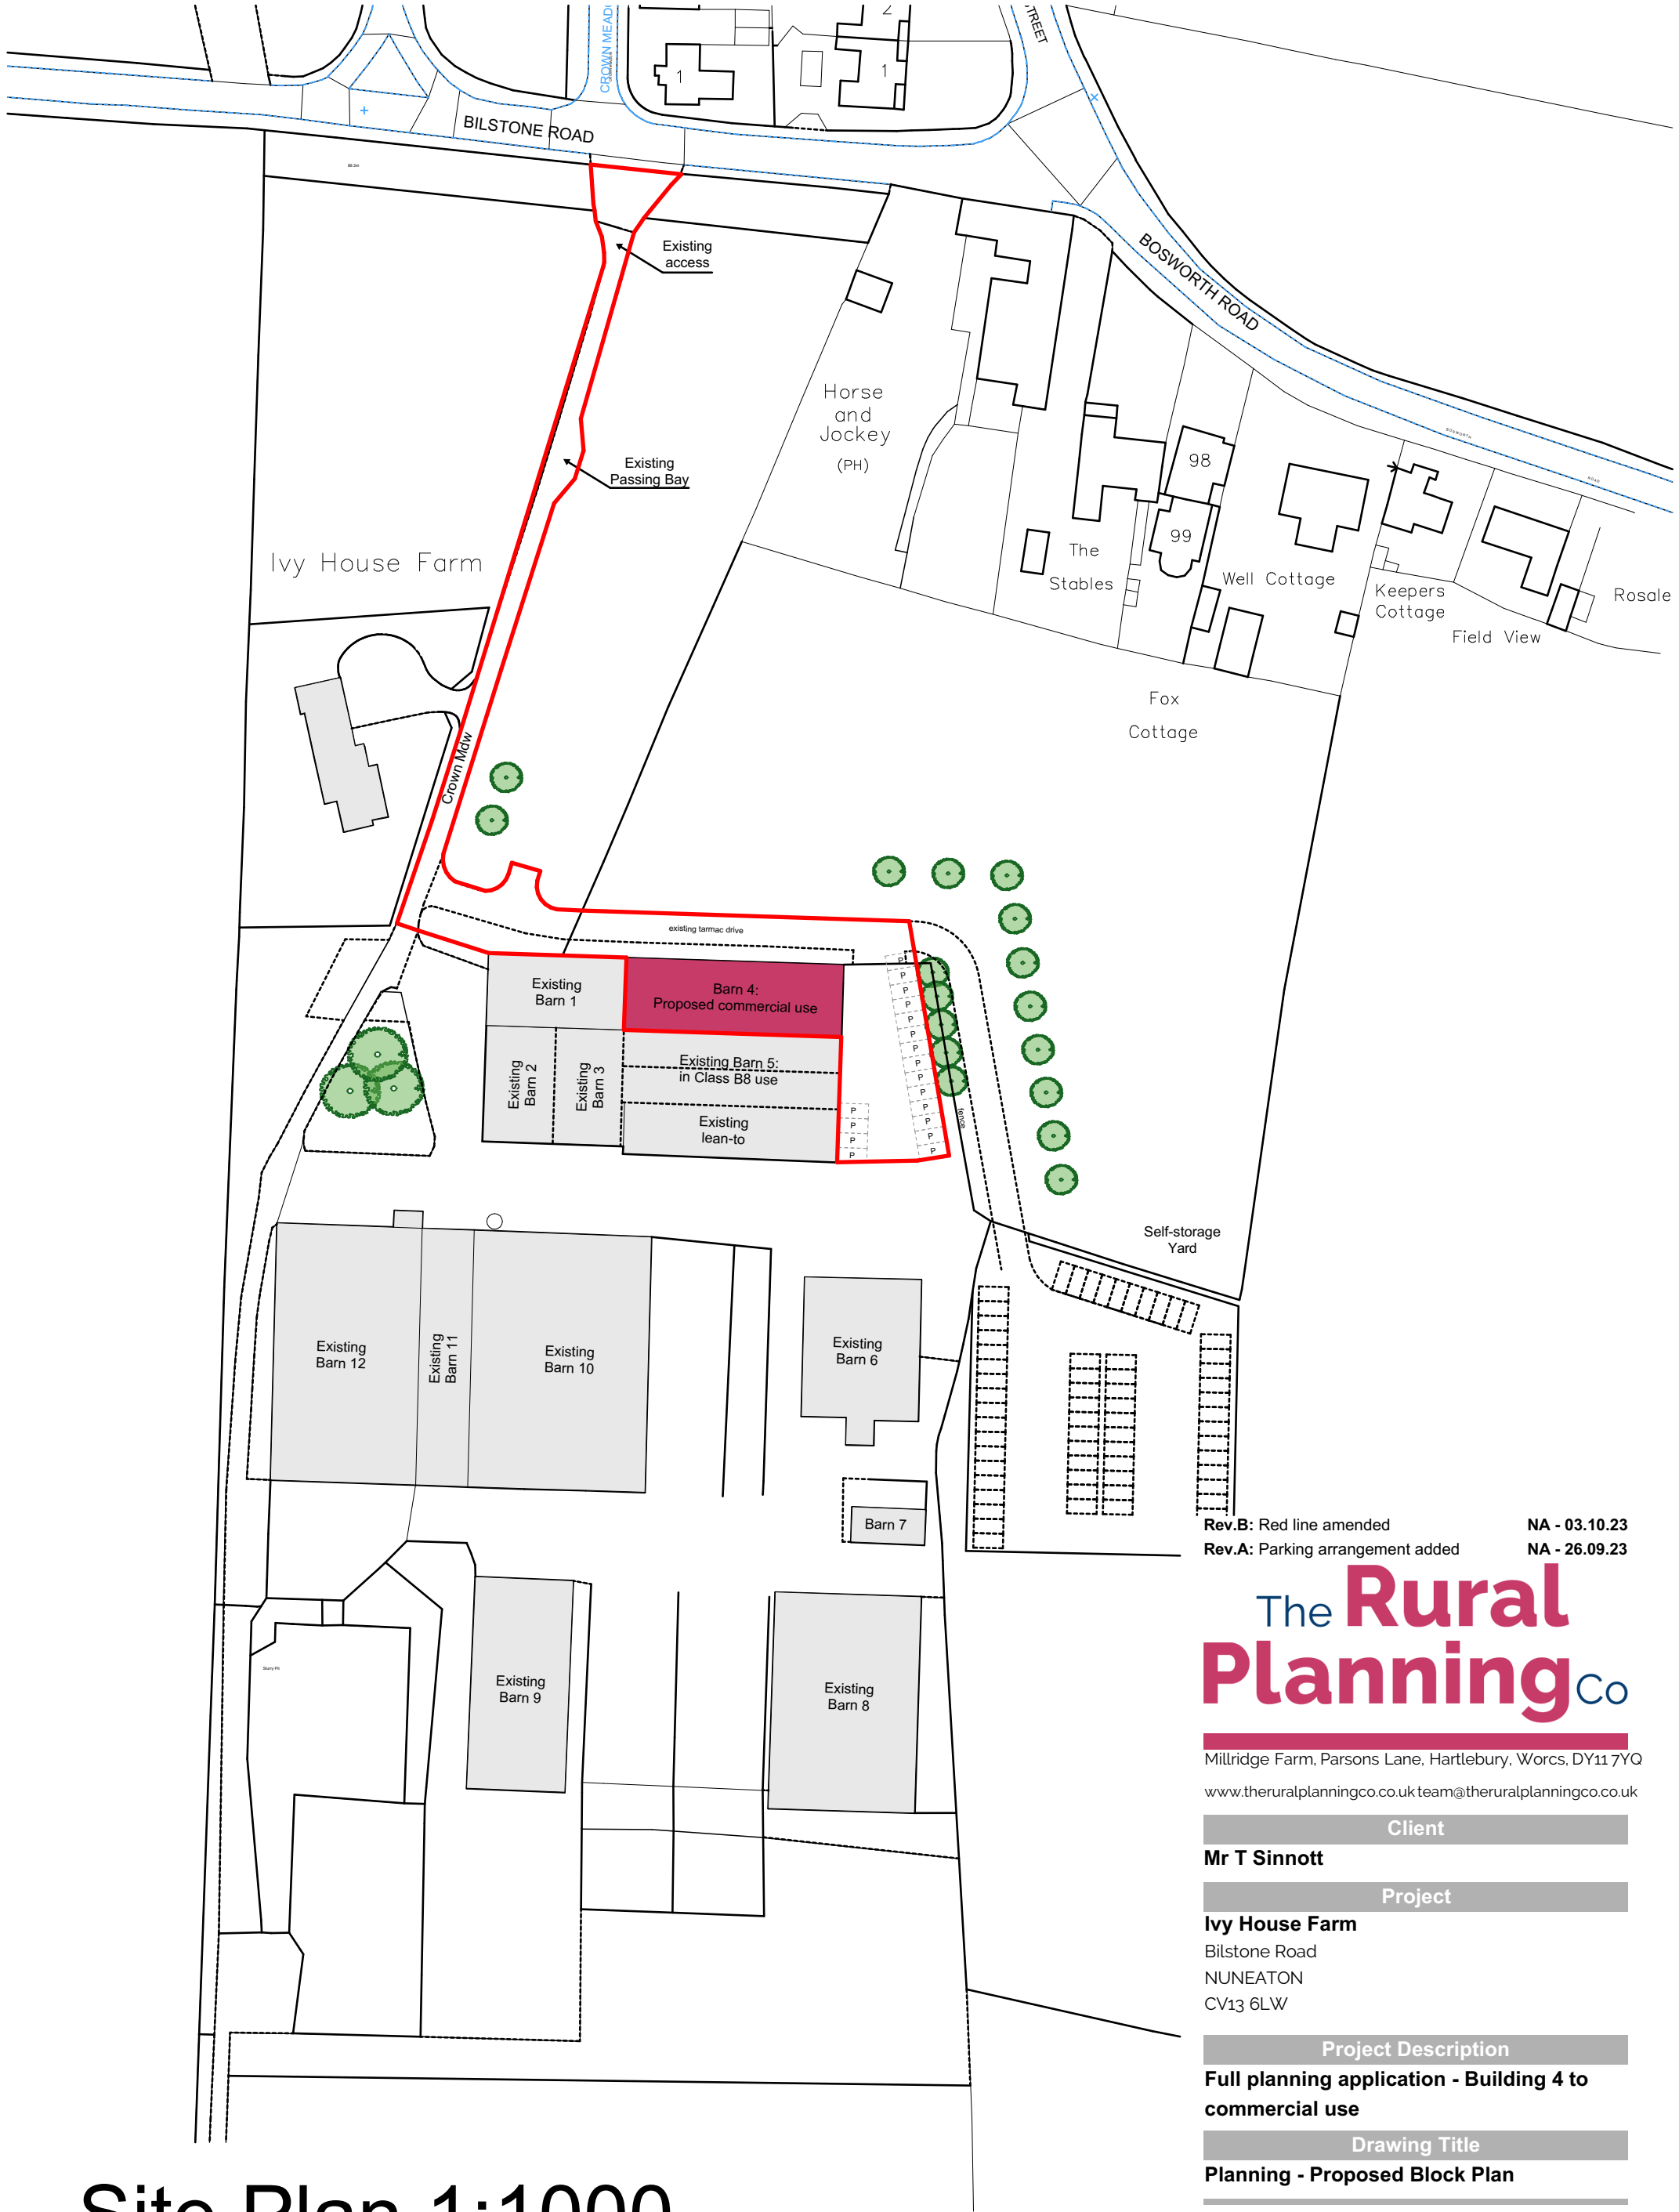

Site Plan 1:1000

 

Rev.B: Red line amended NA - 03.10.23
Rev.A: Parking arrangement added NA - 26.09.23

The Rural Planning Co

Millridge Farm, Parsons Lane, Hartlebury, Worcs, DY11 7YQ
www.theruralplanningco.co.uk team@theruralplanningco.co.uk

Client

Mr T Sinnott

Project

Ivy House Farm
Bilstone Road
NUNEATON
CV13 6LW

Project Description

Full planning application - Building 4 to commercial use

Drawing Title

Planning - Proposed Block Plan

Drawn by: NA Checked by: AK
Date: October 2023 Date: October 2023

Layout ID Drawing Scale Revision
J008458-11 1:200, 1:1000 @ A3 Portrait B