




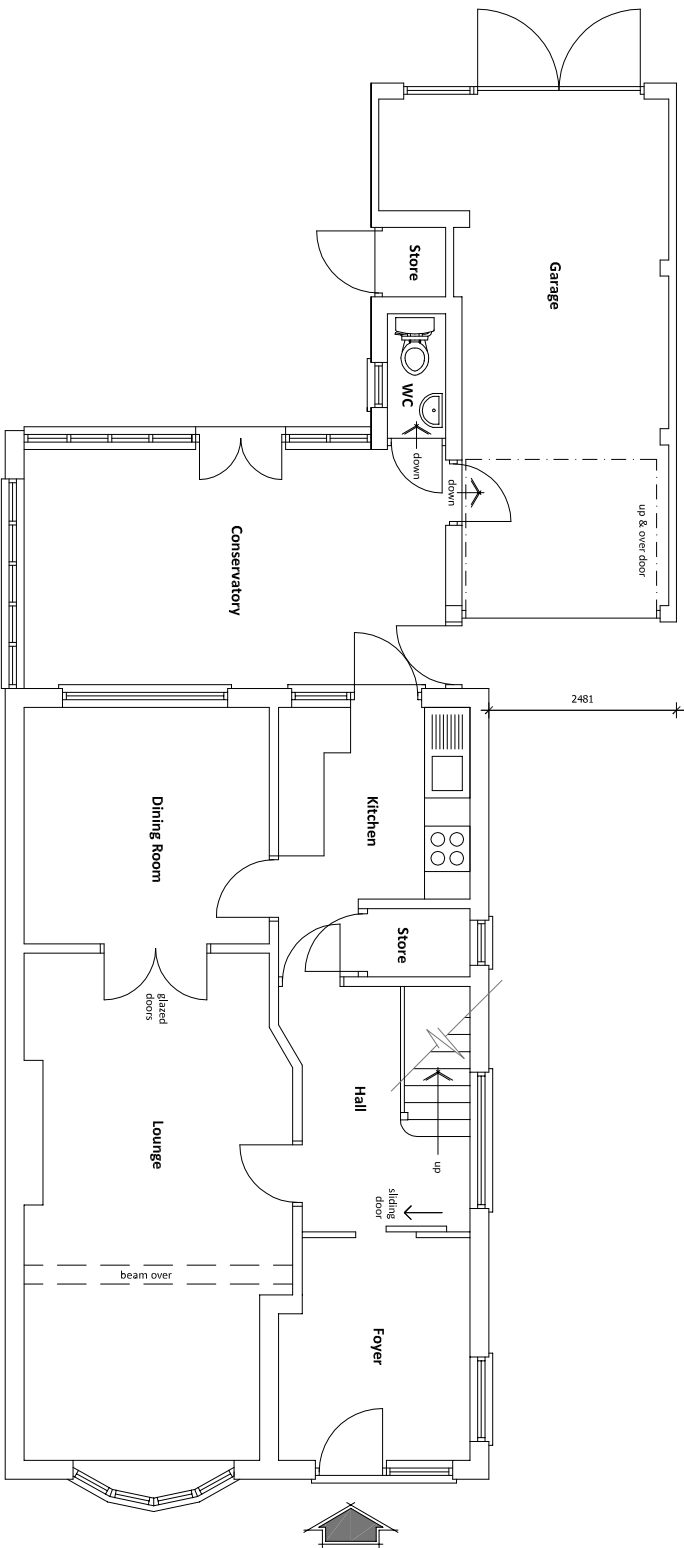


Ground Floor Layout

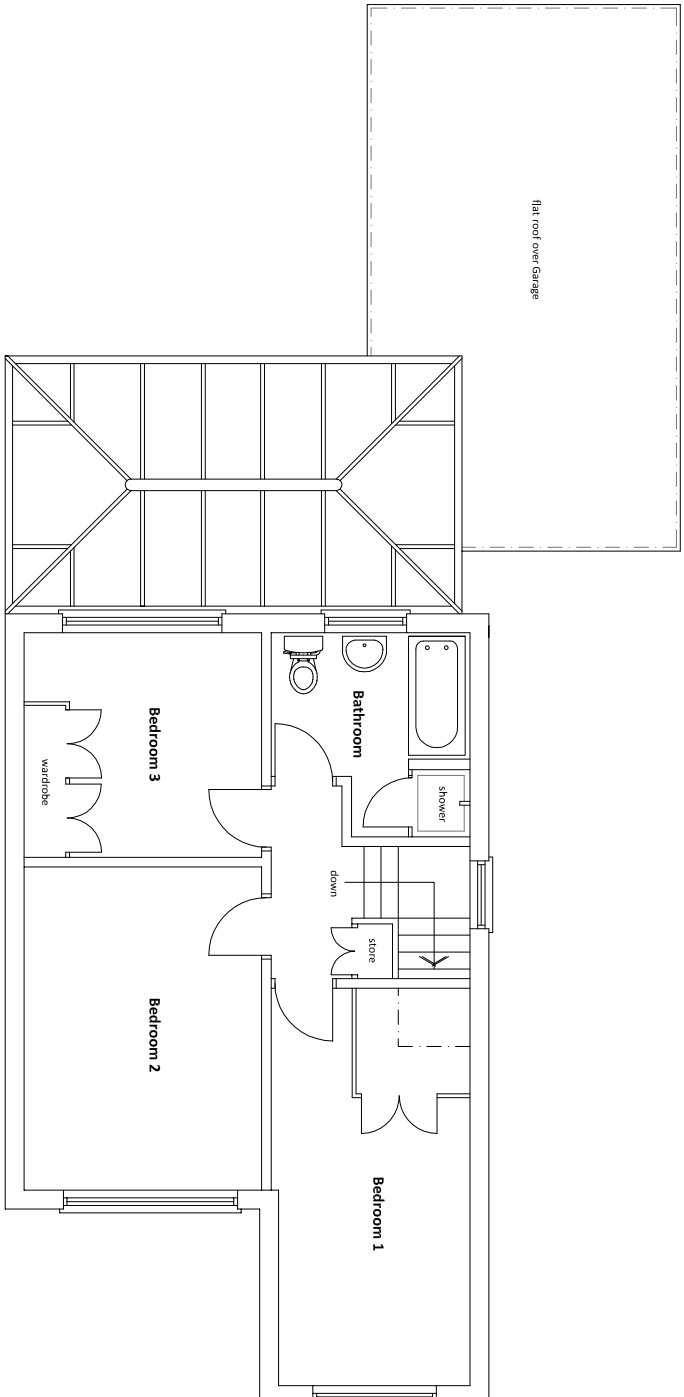


First Floor Layout

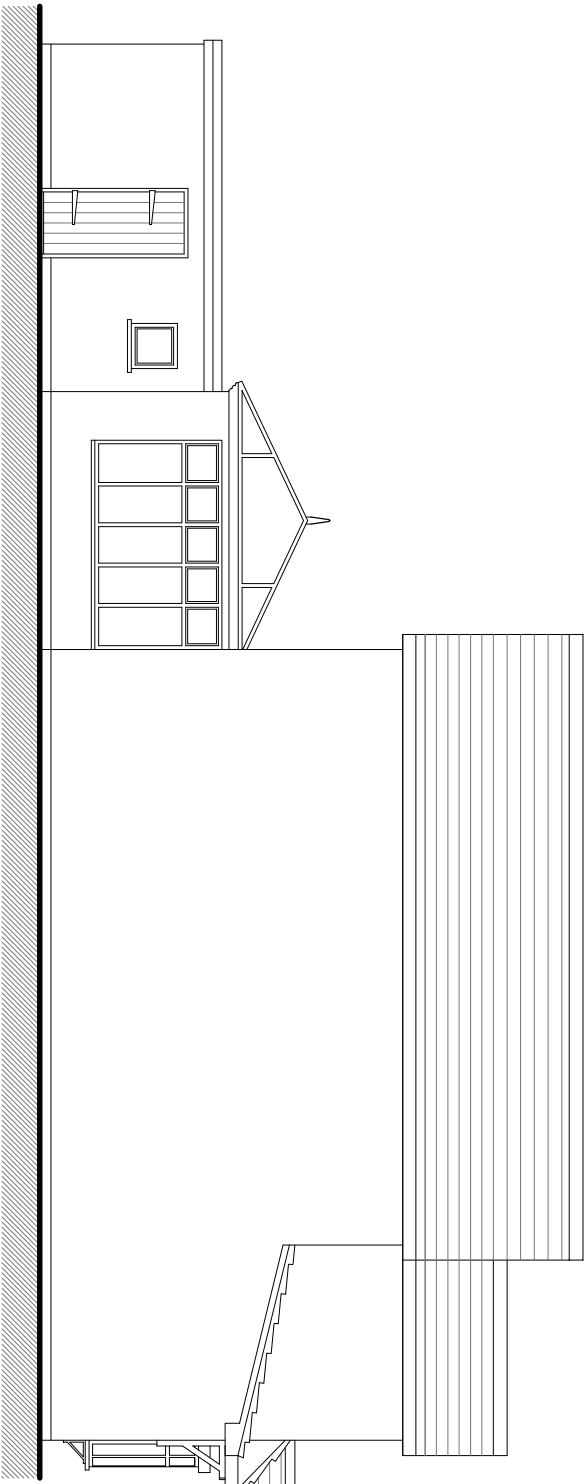


Side Elevation (West Facing)

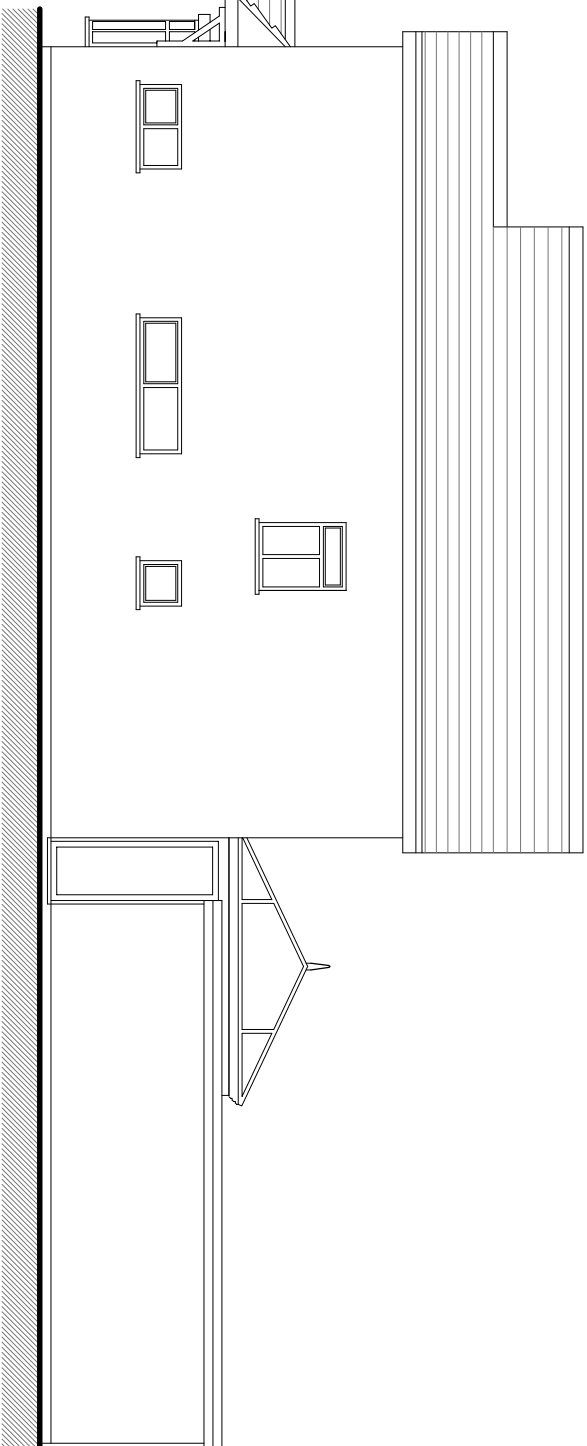


Side Elevation (East Facing)

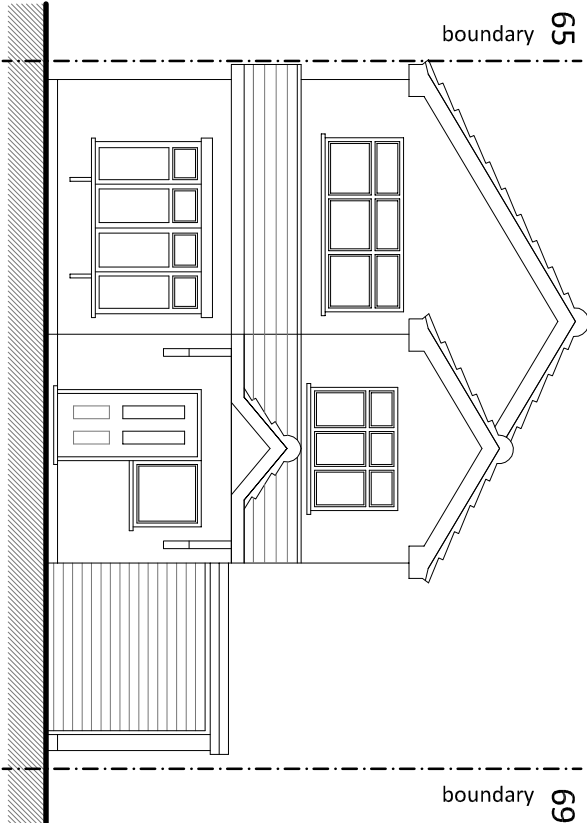

Front Elevation (South Facing)

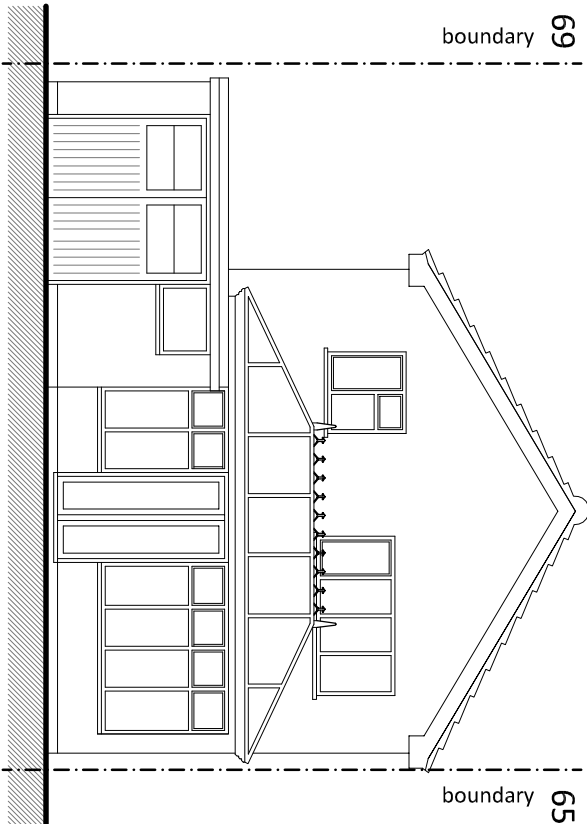

Rear Elevation (North Facing)

 

EXISTING PLANS & ELEVATIONS

Mr & Mrs Wilson
67 Sapcote Road,
Burbage, LE10 2AS

dwg no:- 25.10.01A scale:- 1:100 (A3) date:- Mar 2025

pgs design
mobile:- 07827 930918
pgsdesign2014@gmail.com