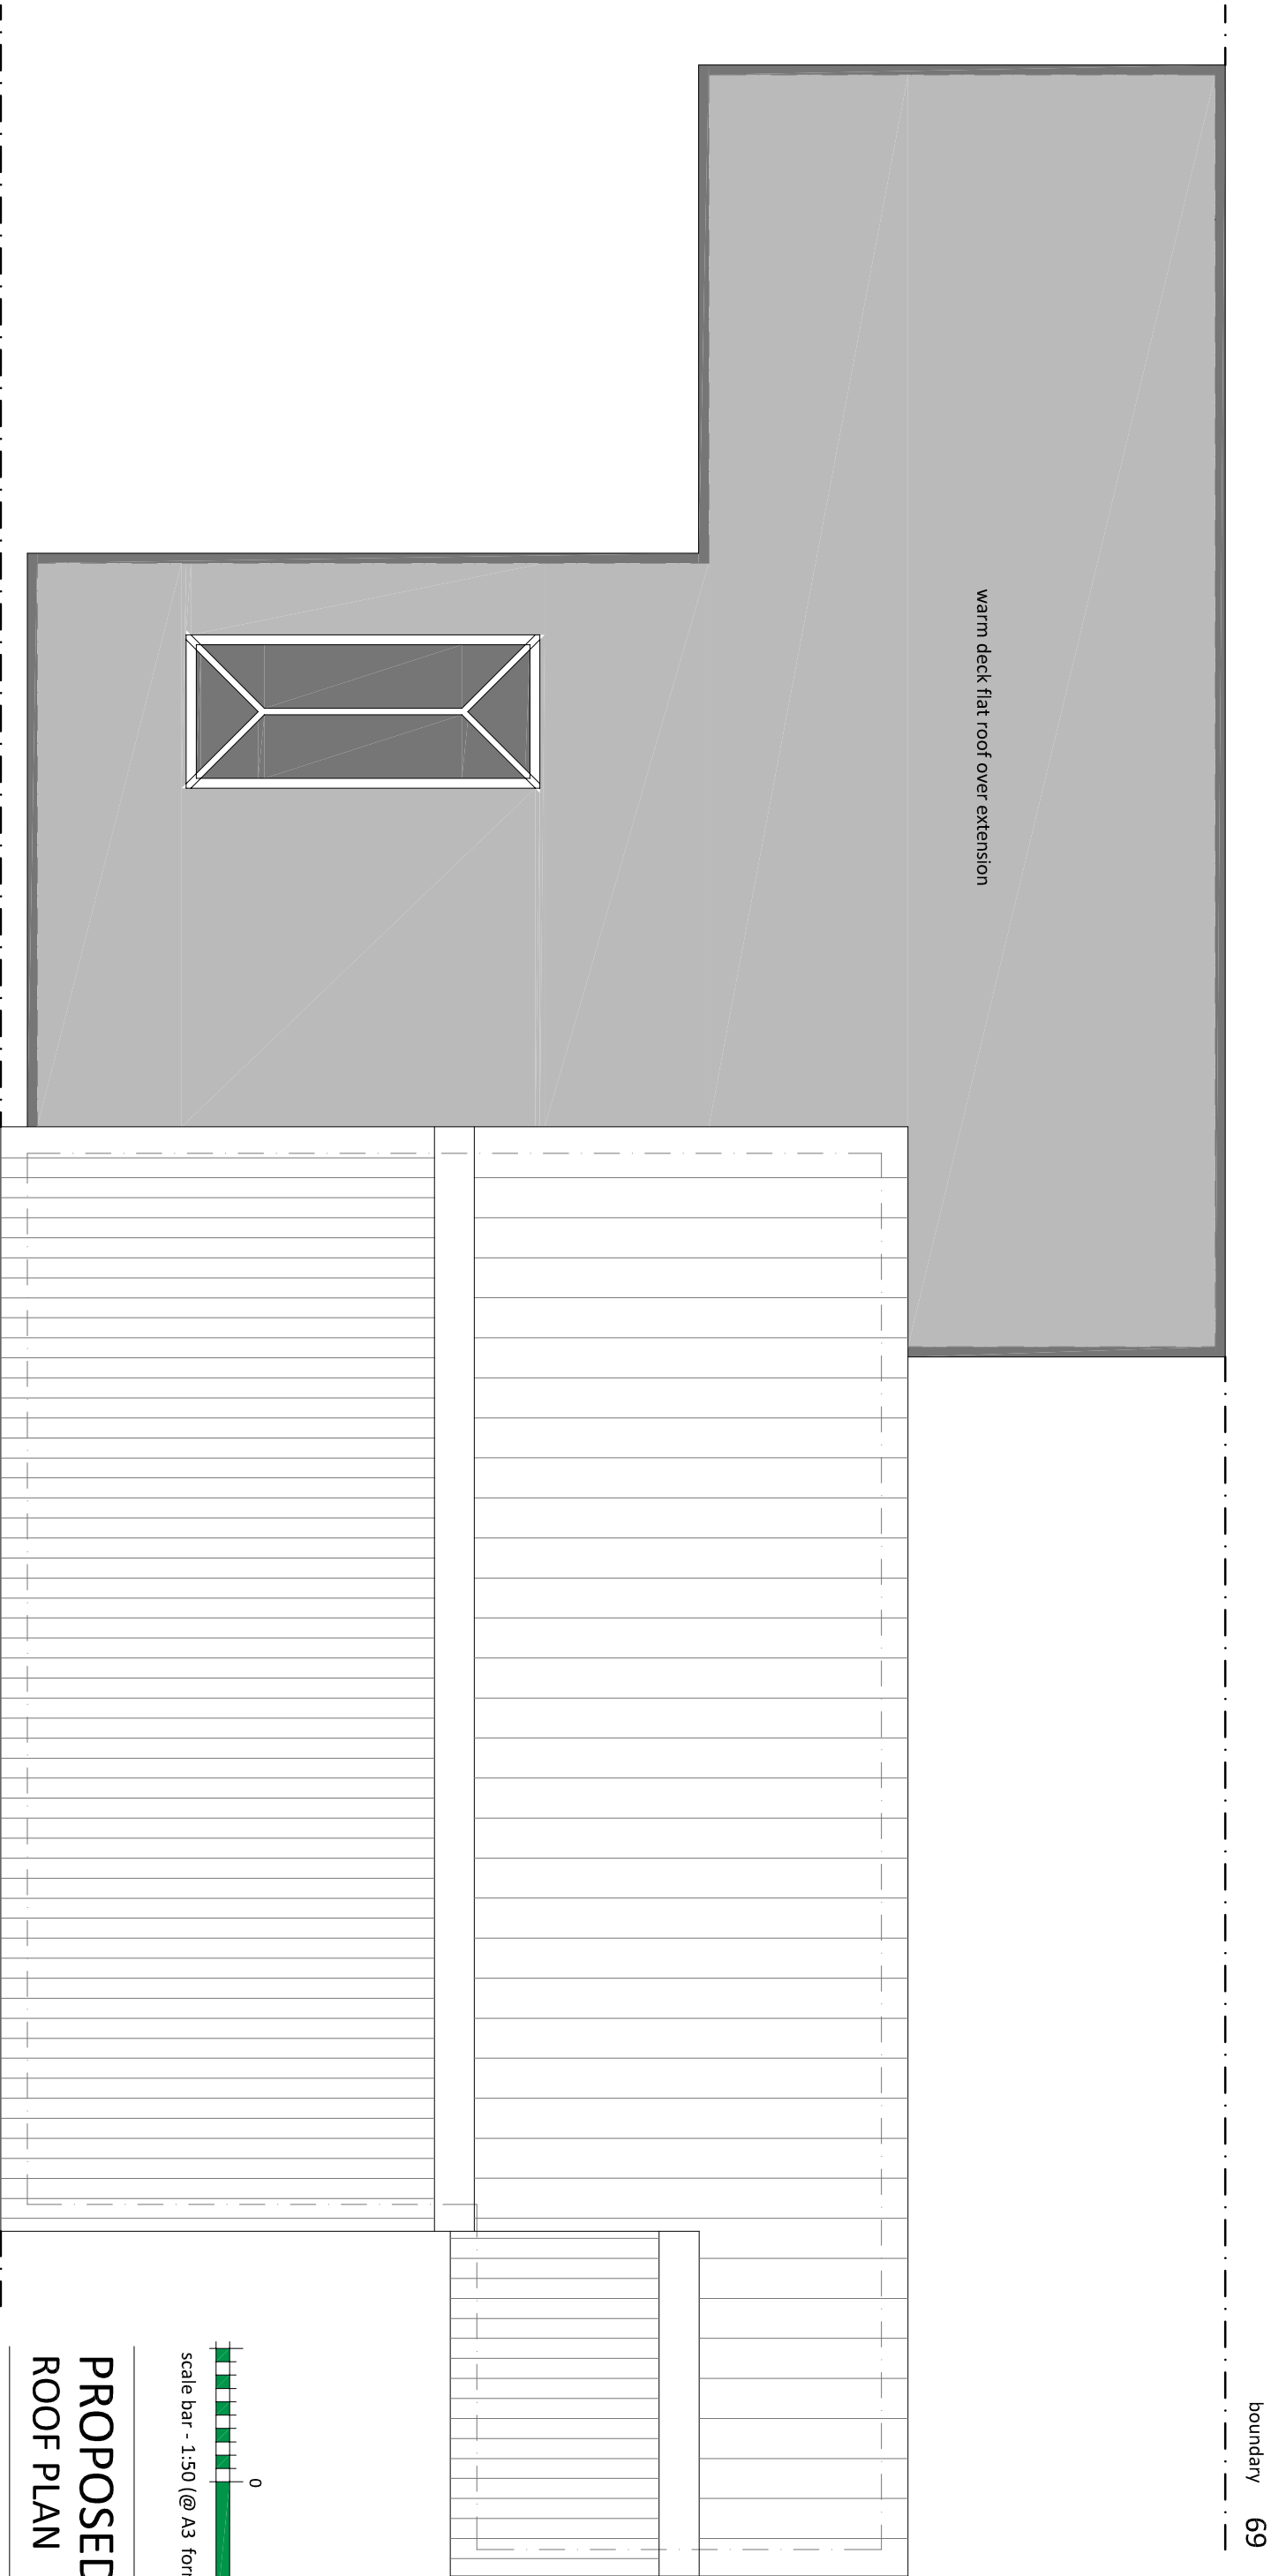


PROPOSED ROOF PLAN

Single Storey Rear
Extension
& Internal Alterations

Mr & Mrs Wilson
67 Sapcote Road,
Burbage, LE10 2AS

dwg no:- 25.10.04B scale:- 1:50 (A3) date:- Mar 2025