


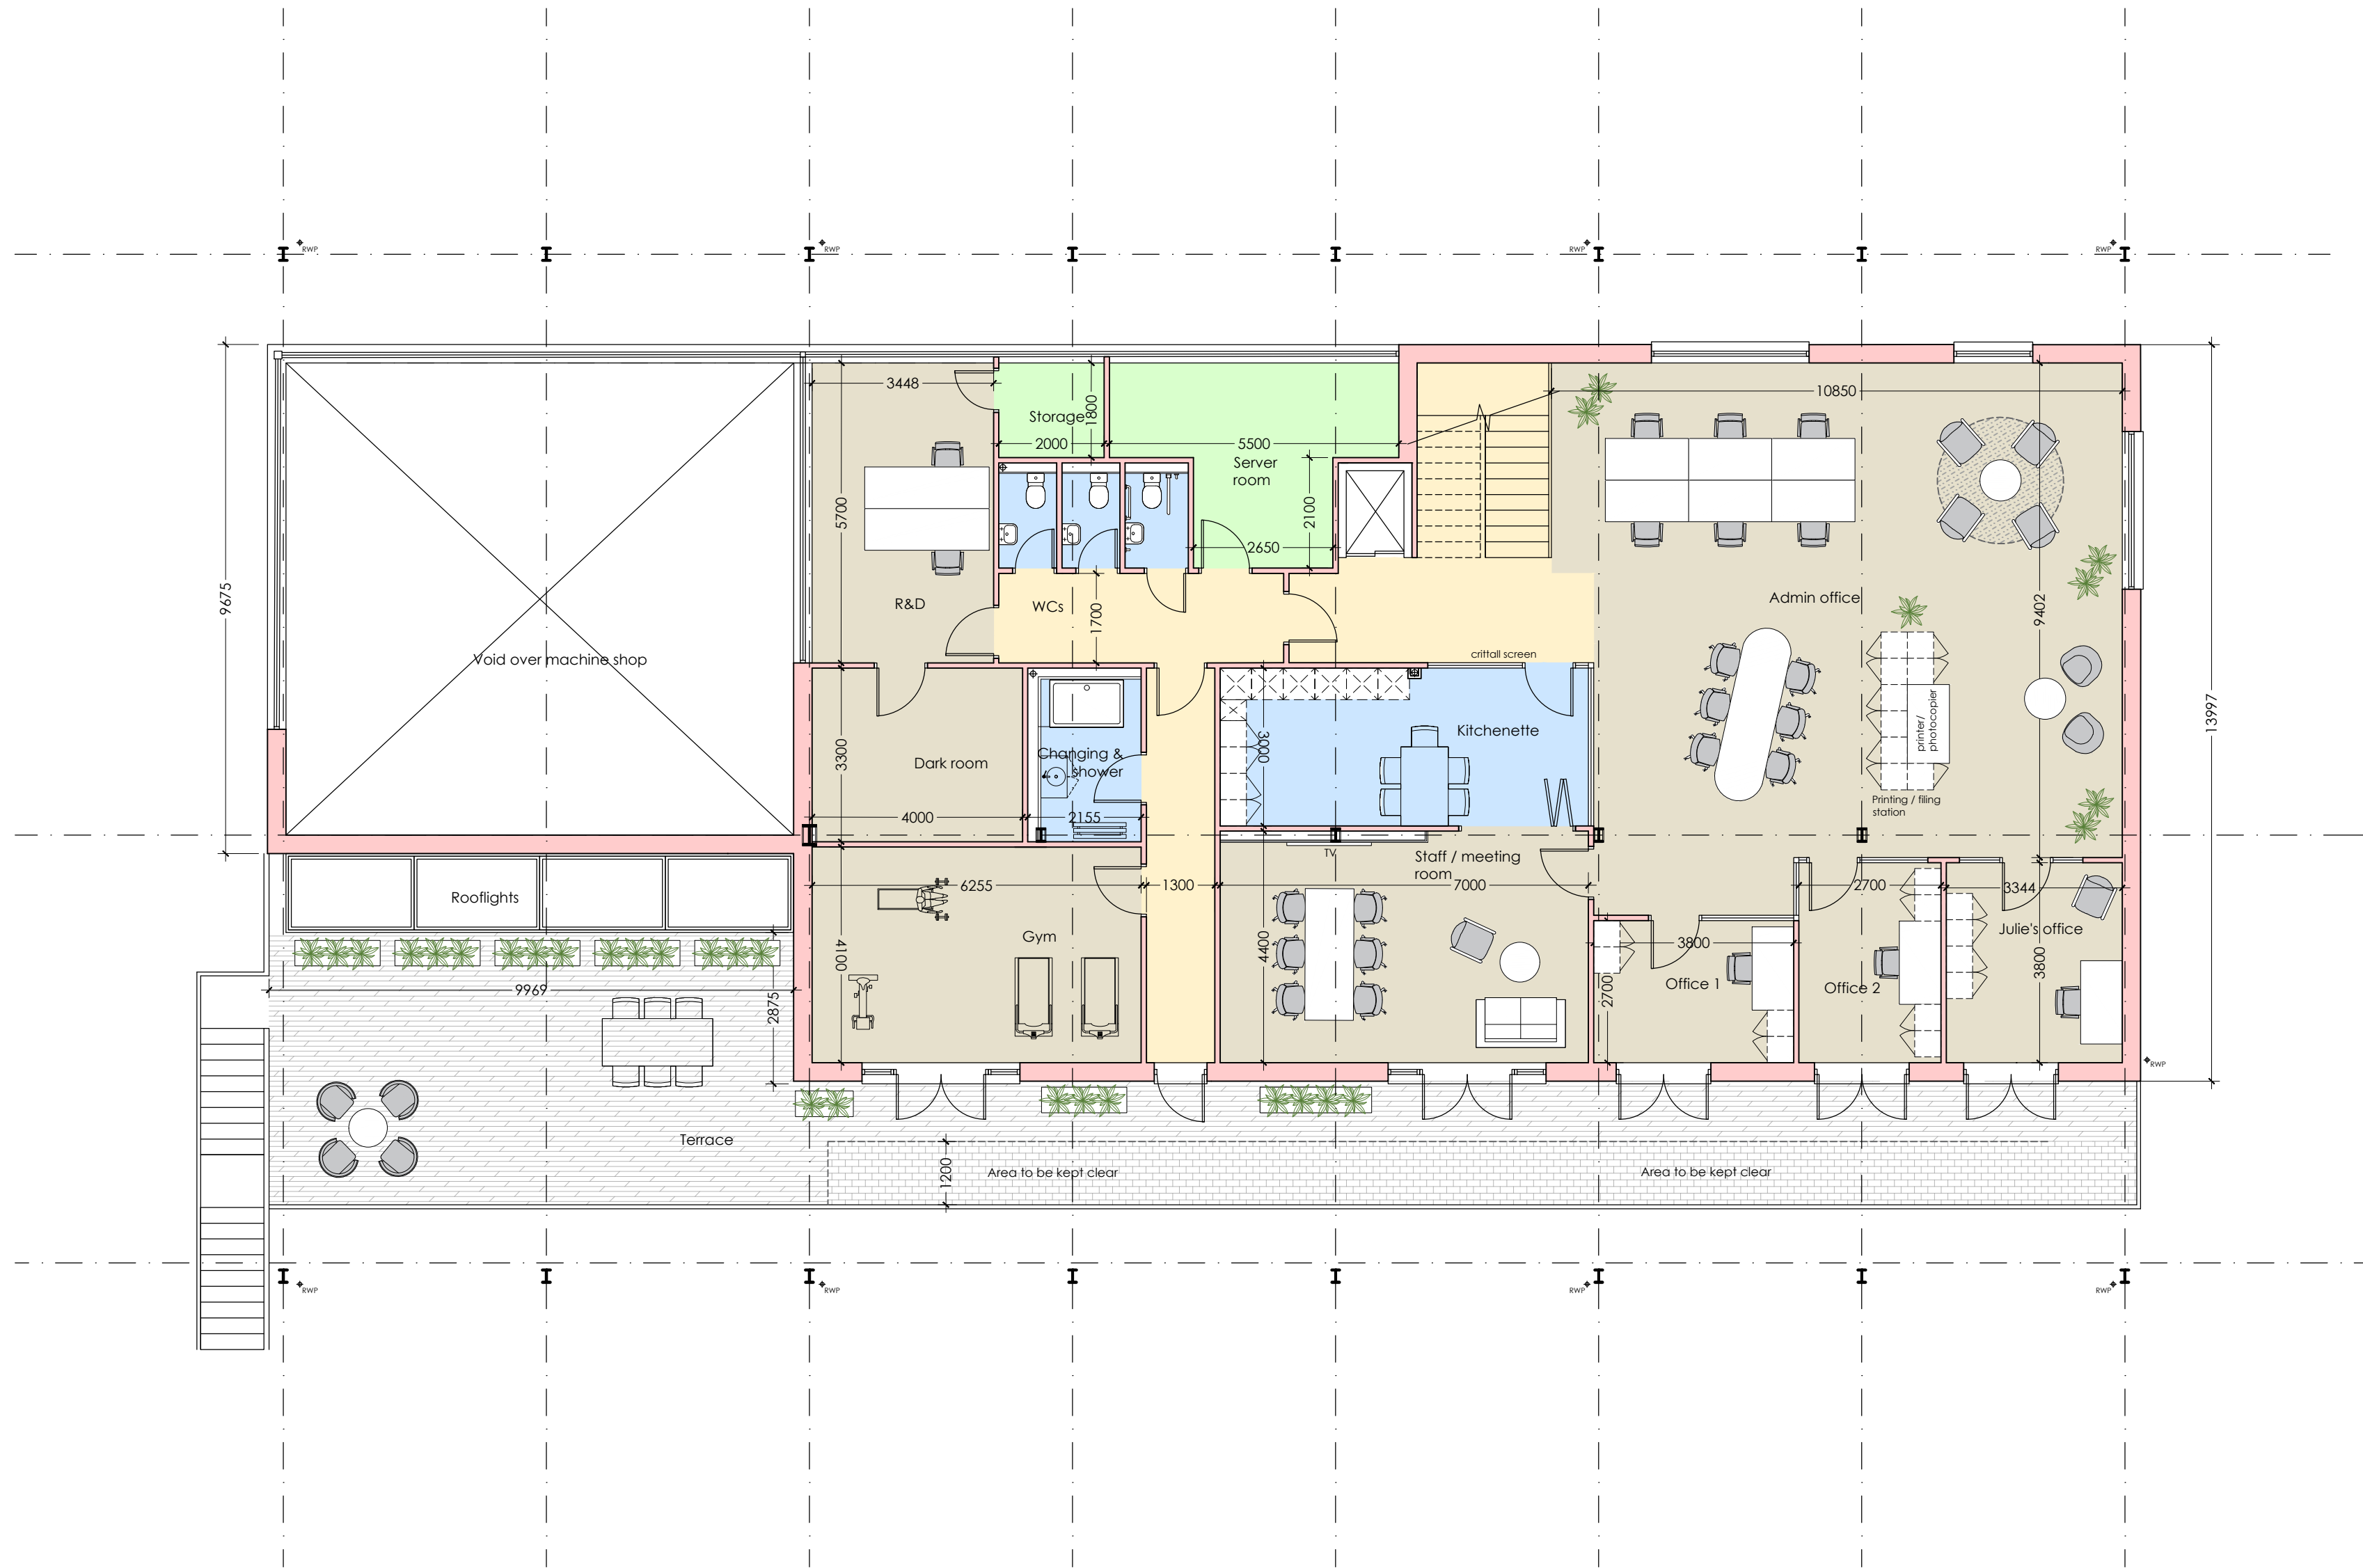

Proposed First Floor Plan

First floor Gross Internal Area (GIA) = 319 sq.m / 3433 sq.ft

Total GIA = 852 sq.m / 9170 sq. ft

26/03/2025 KS PL1: First planning issue.

Revision Notes:

Drawing Status:

PLANNING



Pera Business Park, Nottingham Road
Melton Mowbray, LE13 0PB

Telephone: 01664 563 288 Fax: 01664 563 360
E-Mail: info@hssparchitects.co.uk Web: www.hssparchitects.co.uk

Project:

Proposed SME Commercial Unit
Forest House, Leicester Lane
Desford
Savage Marine Lighting

Title:

Proposed First Floor Plan

Scale: 1:100	Drawn: KES	Checked: NUC	Date: Dec 2024
Drawing No: 8658_0302_1003		Revision: PL1	

HSSP A2