




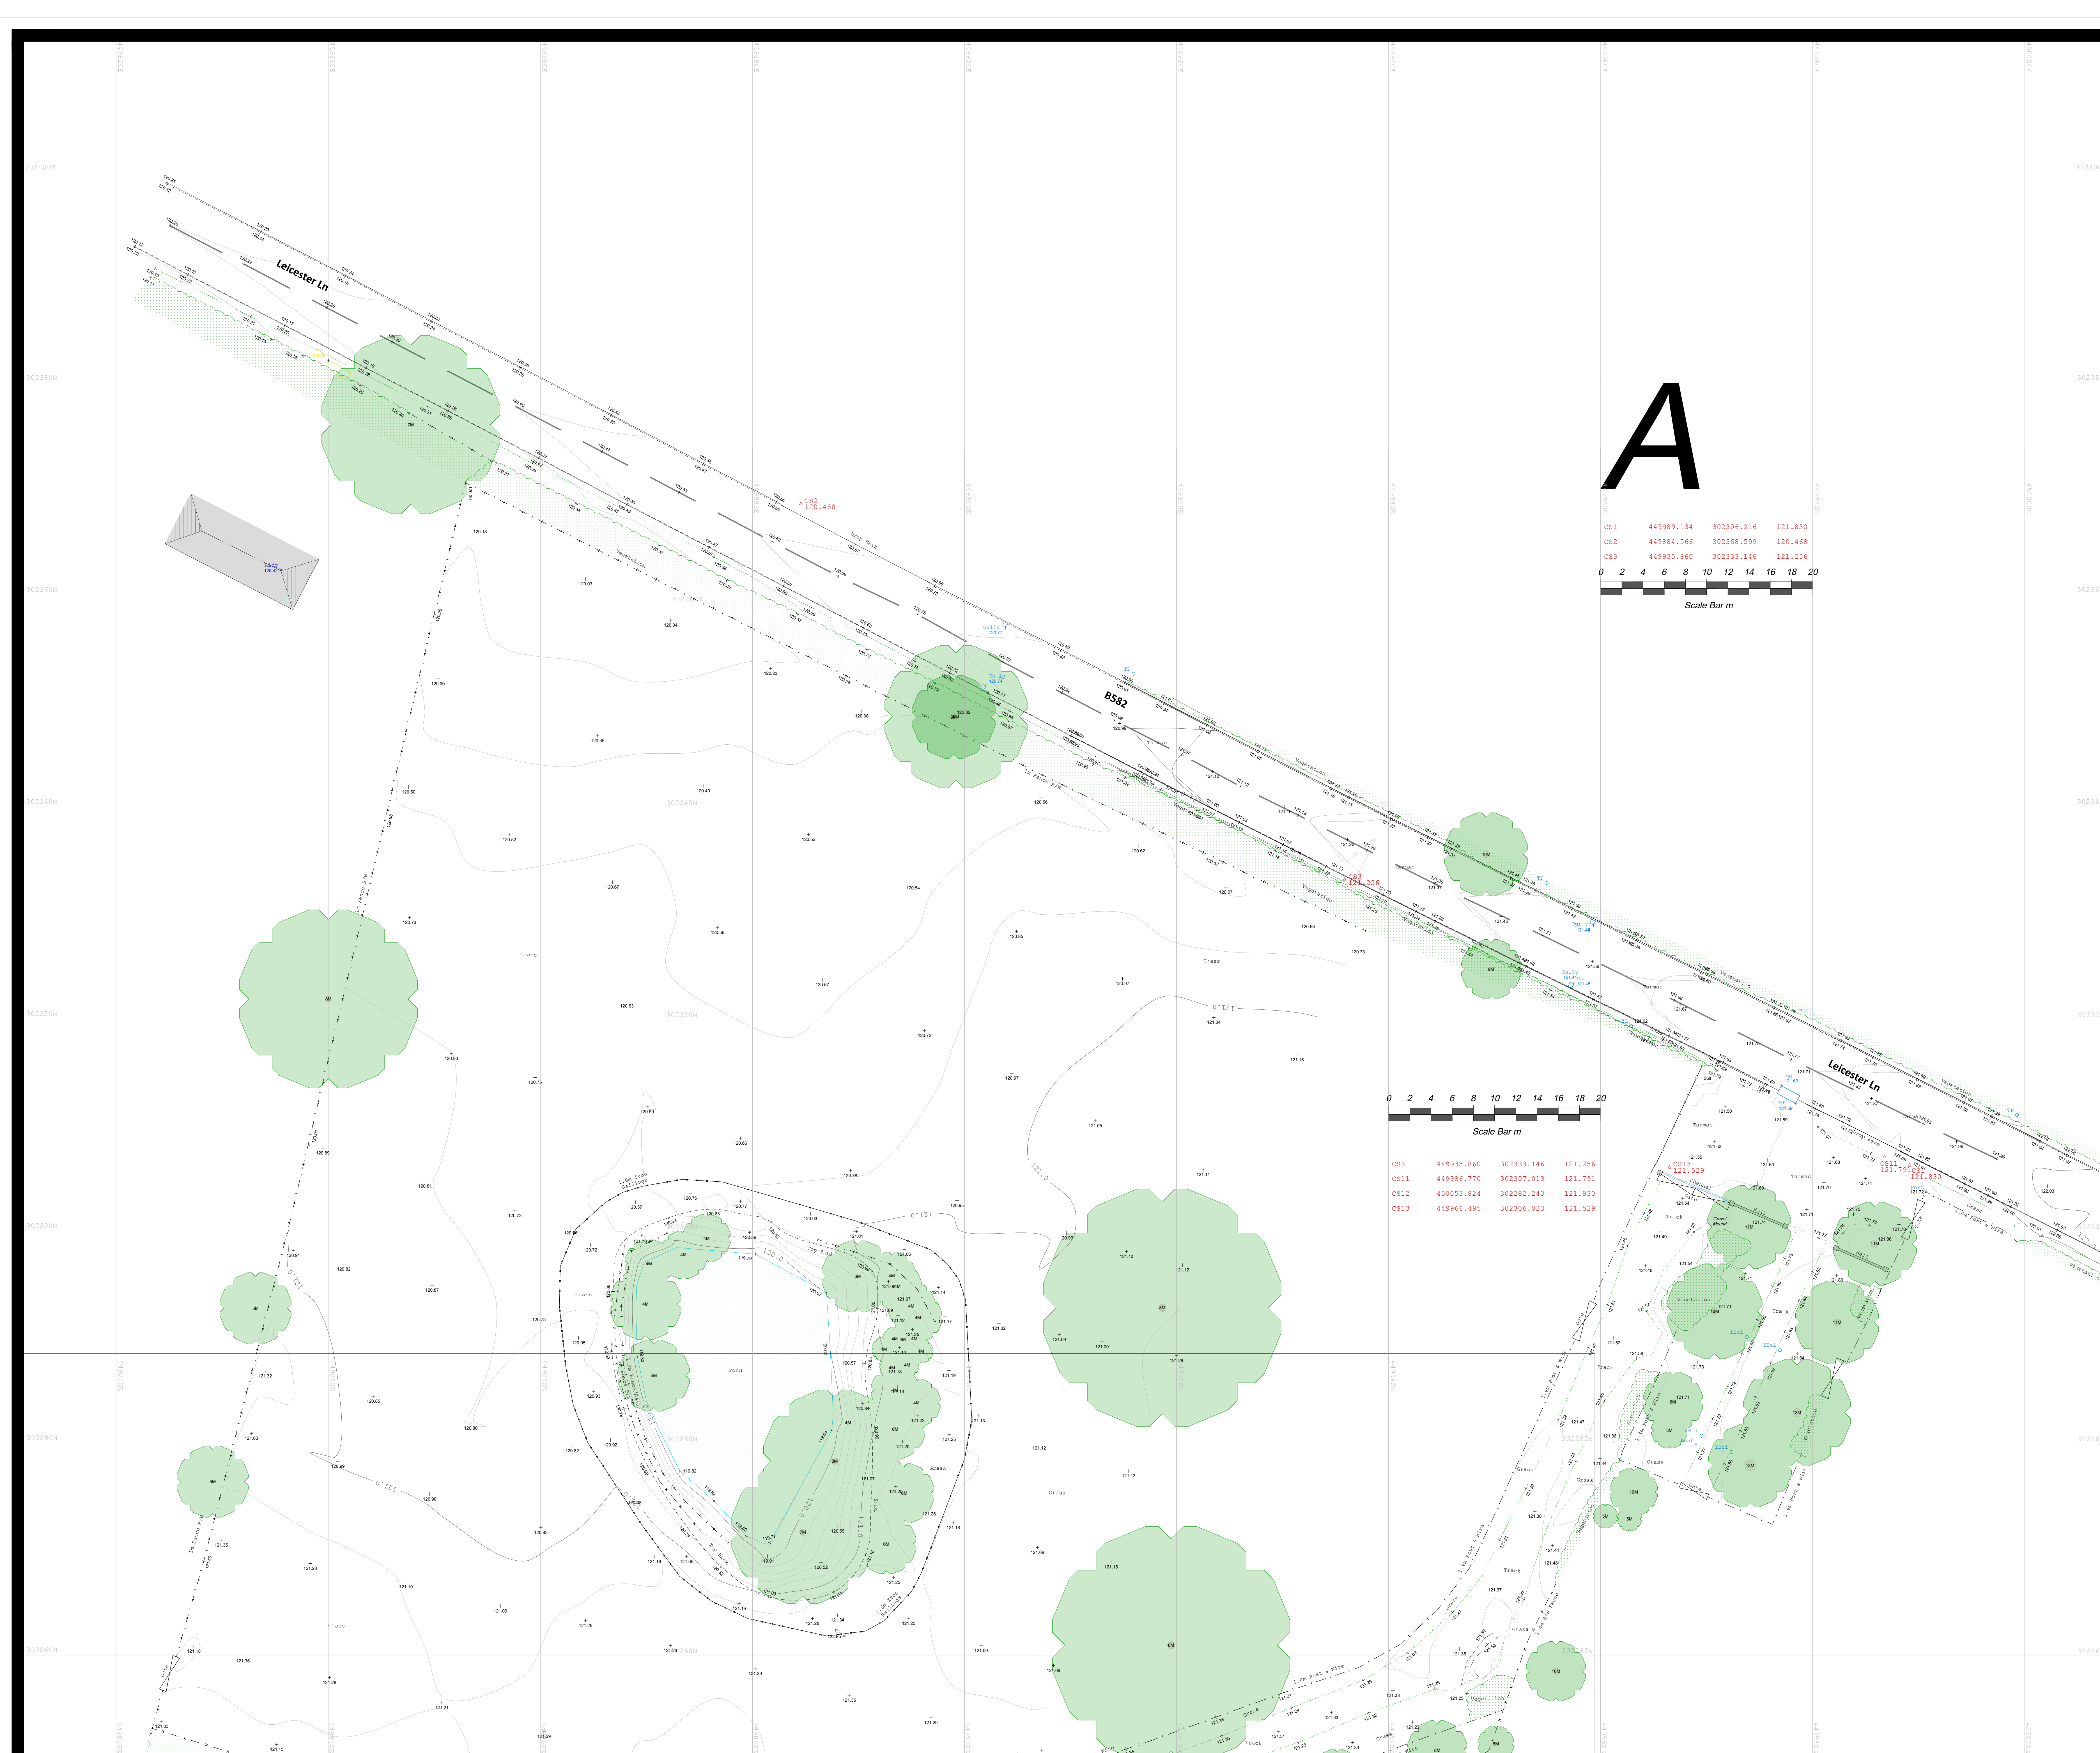


Floor Plan Legend:

	Window Cill & Head Height SHt: Sill Height From FFL HHt: Head Height From FFL
	Door Height From FFL
	Overhead Detail
	Stairs/Step
	Radiator
	Ventilation / Overhead
	Access Hatch
	TV Point
	Phone Point
	13A Power Socket
	Fused Socket
	Shaver Socket
	Extractor Fan
	Lantern Light
	Down Light
	Light Dimmer Switch
	Light Switch
	Fire Alarm Button
	Fire Extinguisher
	Room Name
	Floor Covering
	Ceiling Light
	Internal Floor Level

Topographic Legend:

	Buildings / Walls
	Building Canopy / Overhang
	Concrete edge
	Kerb Line
	Centre Line
	Barrier
	Hedge
	Security Fence
	Panel Fence
	Gate
	Overhead Line
	Tree / Sapling
	Tree Canopy Line
	Chambers
	Survey Station & Name
	Bench Mark
	Temporary Bench Mark
	Cover level
	Invert level
	Pipe invert (diameter)
	Gully
	Manhole
	Inspection chamber

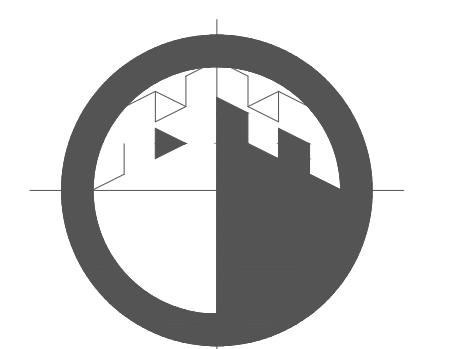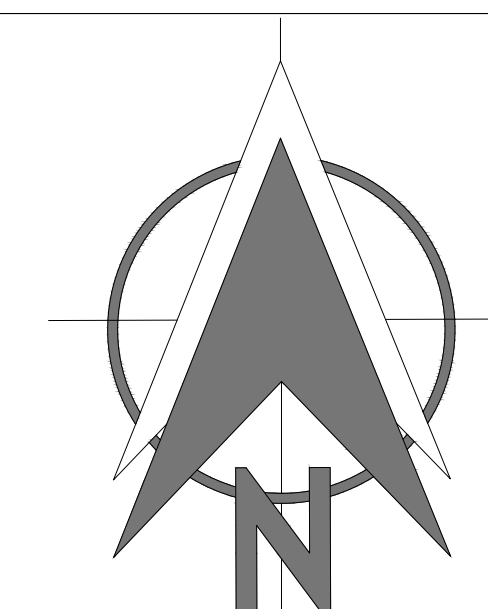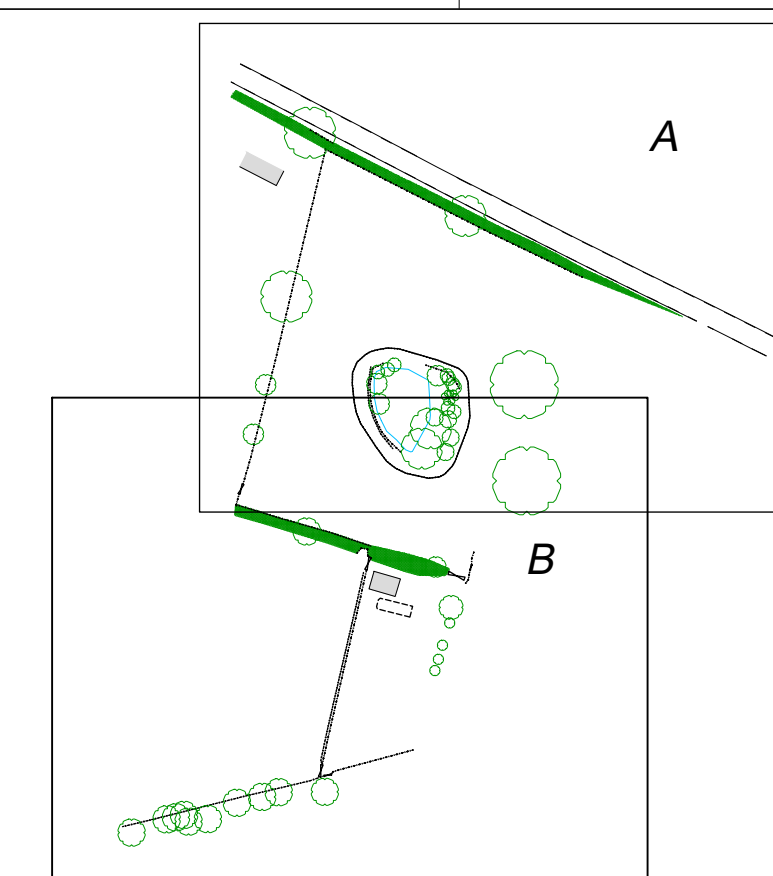

CASTLE SURVEYS LTD
4 KILWARDBY STREET
ASHBY-DE-LA-ZOUCH
LEICESTERSHIRE
LE65 2FQ

WWW.CASTLESURVEYS.CO.UK

CASTLE SURVEYS LTD

MIDLANDS: 01530 569338
LONDON: 020 3728 2884
MANCHESTER: 0161 549 0206

 QUALITY ASSURANCE
SURVEYING & DESIGN

CLIENT: HSSP Architects

SITE DETAILS:
Forest House, Leicester Lane
Desford

TITLE: Topographical

DRAWING NO.: 22248-22- 01- A

SCALE: 1: 200	DATE: 19/04/2022
------------------	---------------------

<i>DRAWN:</i>	<i>CHECKED:</i>
---------------	-----------------

LEVEL DATUM:	OSGB36(15)	Paper Size - A0
--------------	------------	-----------------

Comments:

All dimensions and levels should be checked on site prior to design and construction.

Drainage information (where applicable) has been visually inspected from the surface and therefore should be treated as approximate only. Some services may have been omitted due to parked vehicles or due to the site being overgrown with vegetation.

Tree information (where applicable) has been surveyed from ground level and therefore should be treated as approximate only. Advise that a tree survey should be carried out.

Roof linework (where applicable) is indicative only

DO NOT SCALE

